




DRAFT - FOR CHECKING

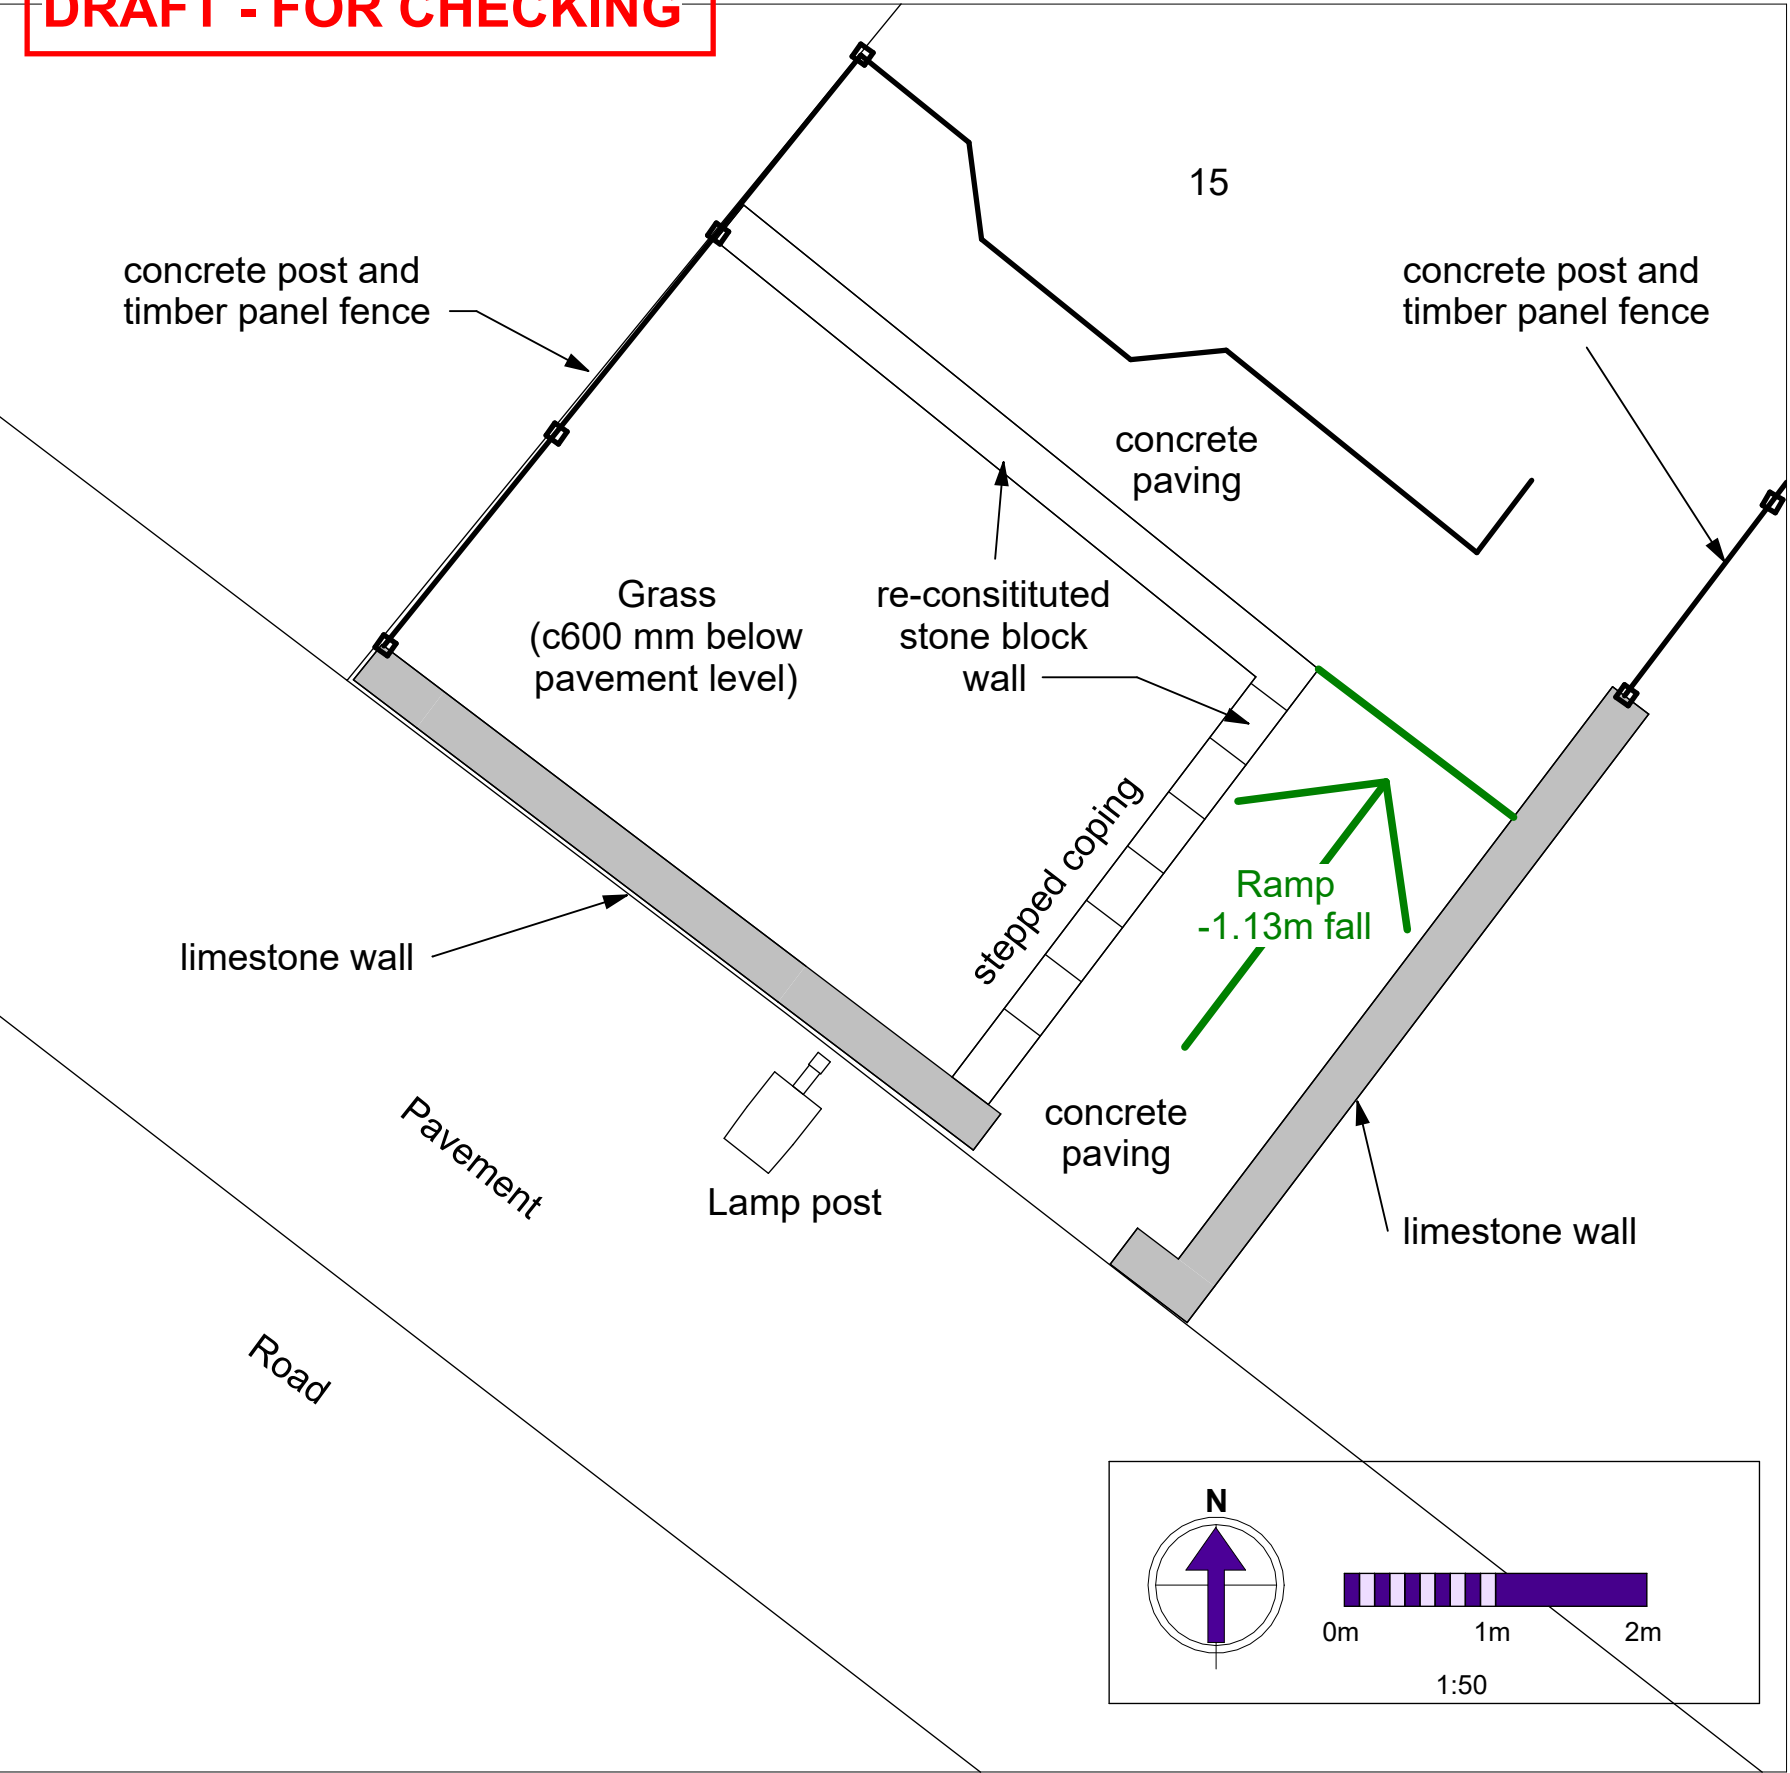


Existing Plan - frontage
1 : 50

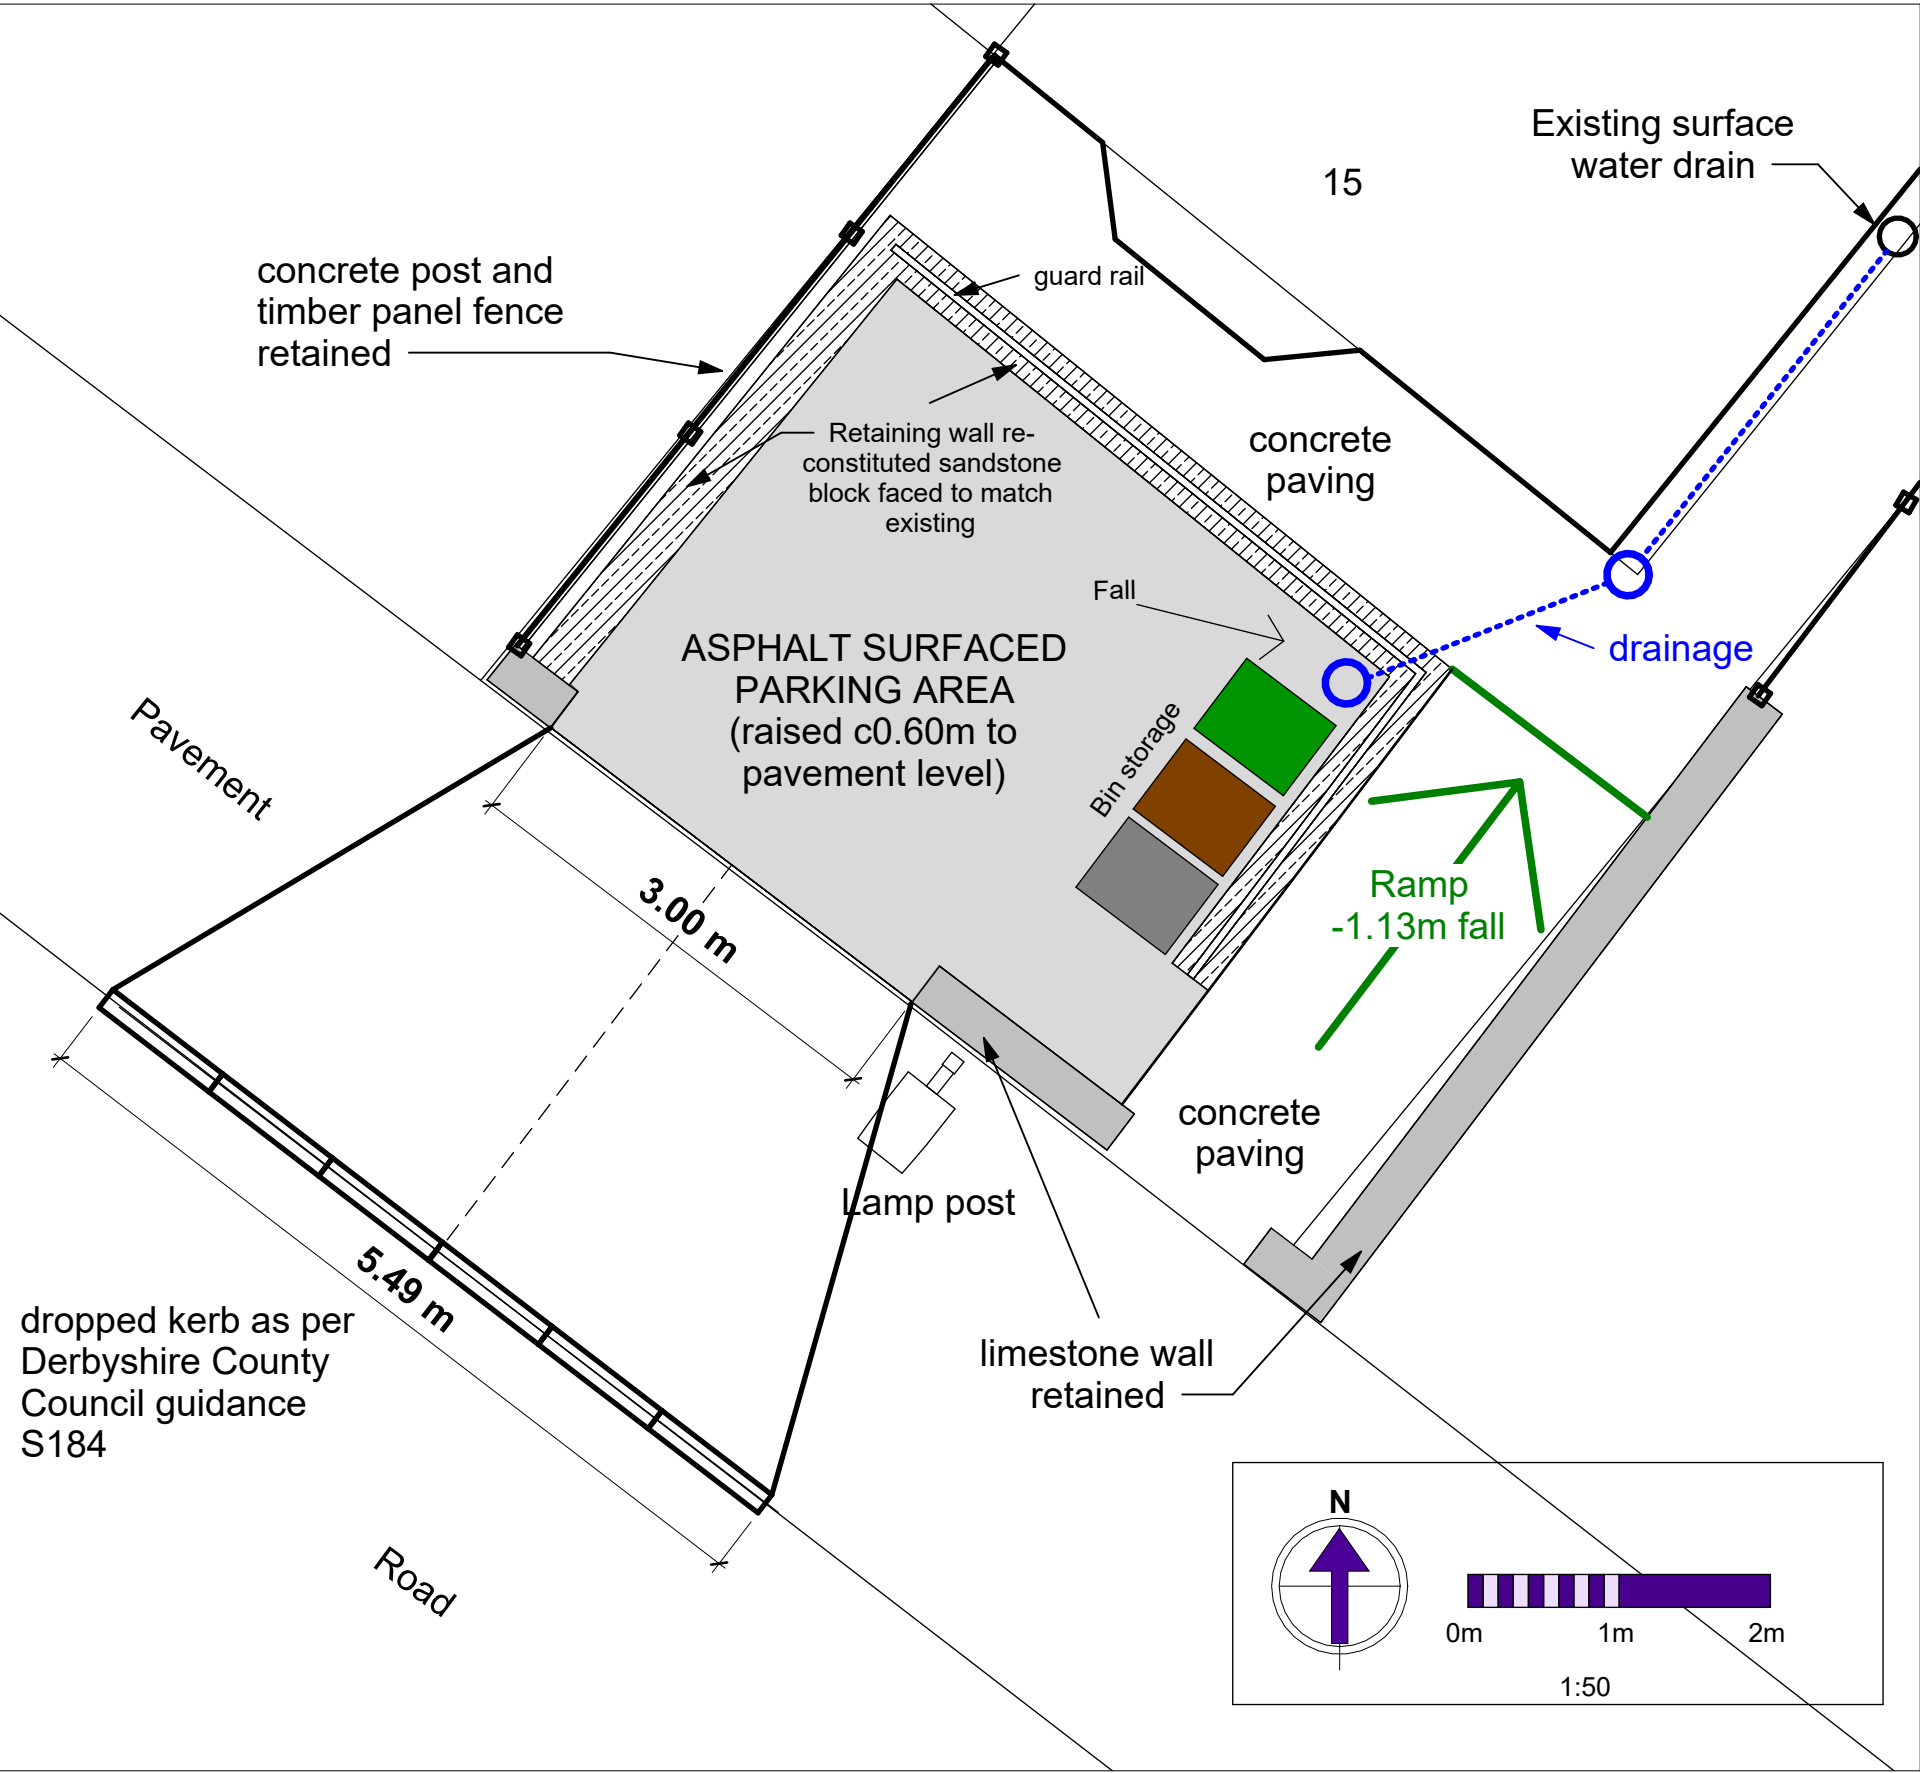


Proposed Plan - frontage
1 : 50

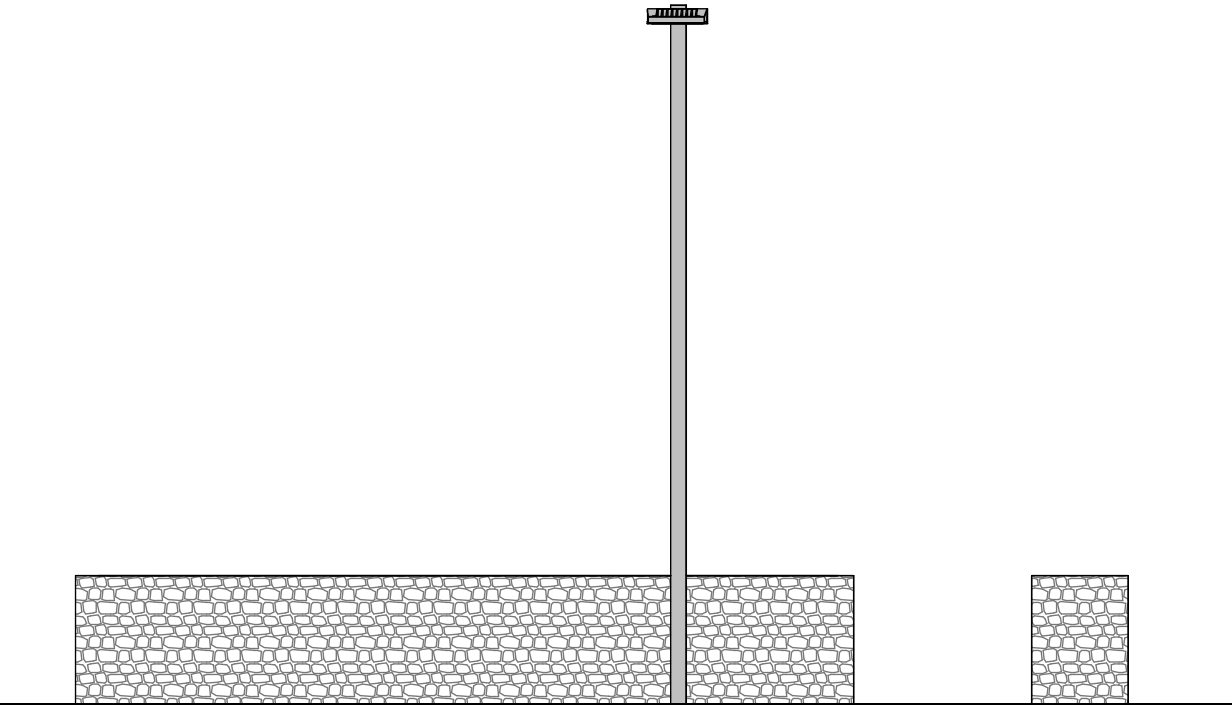

Front elevation - Existing
1 : 50

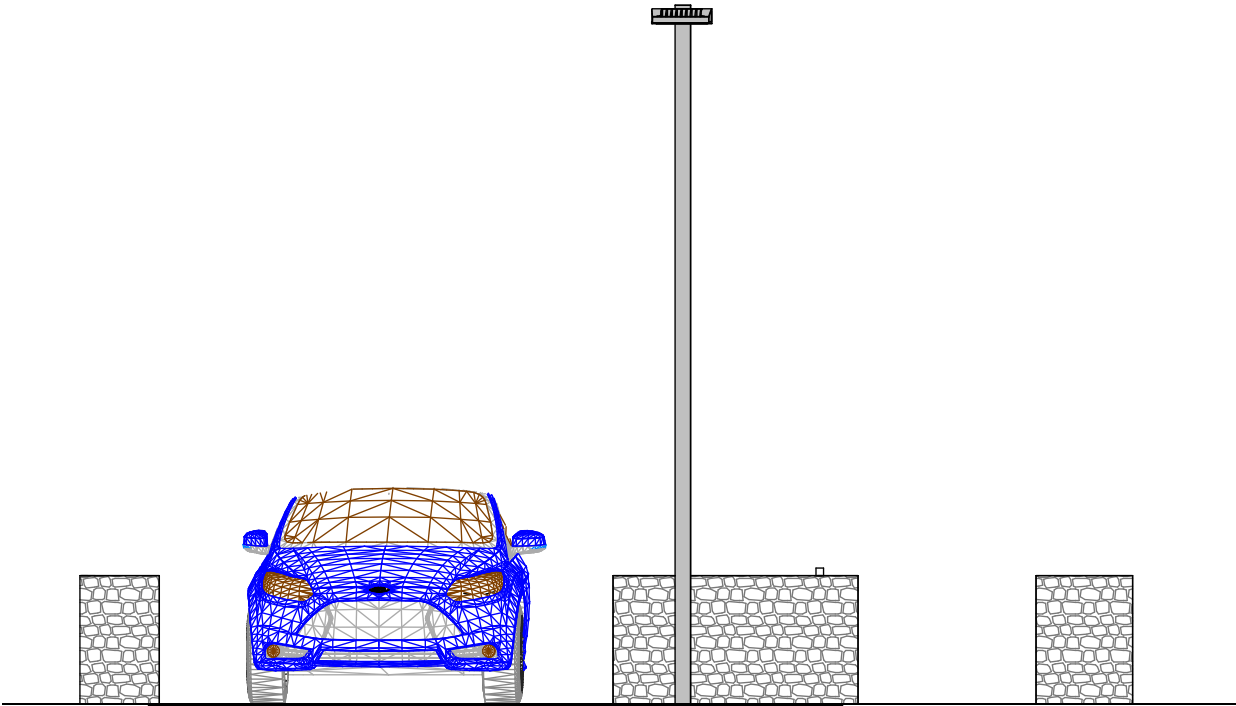

Front elevation - Proposed
1 : 50

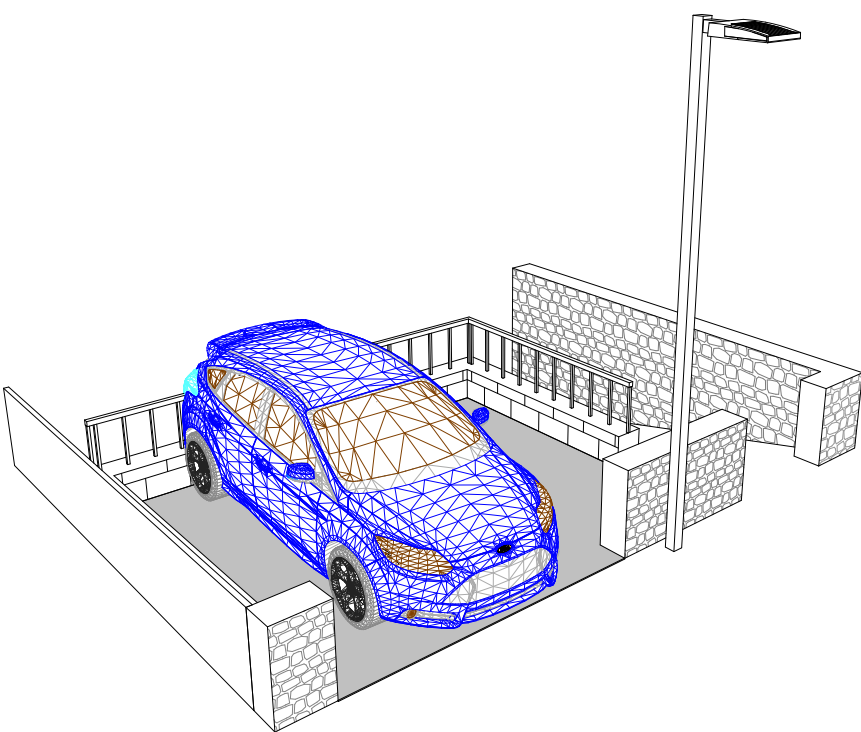

Concept view - proposed

Jonathan V. Davies
CHARTERED SURVEYORS
1 Market Street, Buxton, Derbyshire SK17 6JY
Tel & Fax Buxton (01298) 72860
www.jonathandavies.co.uk Email jonathandavies@jonathandavies.co.uk

Balvarran, 15 Burlow Road, Buxton
SK17 9HZ

Drawing Title
Detailed design

Scale @ A2
1 : 50

Job Number
JVD64

Date/Time stamp
30/05/2023
16:27:46

Drafted by
GC

Client Name
Owner

Sheet Number

A101

FOR SCALE DRAWING
PRINT AT 100% A2