


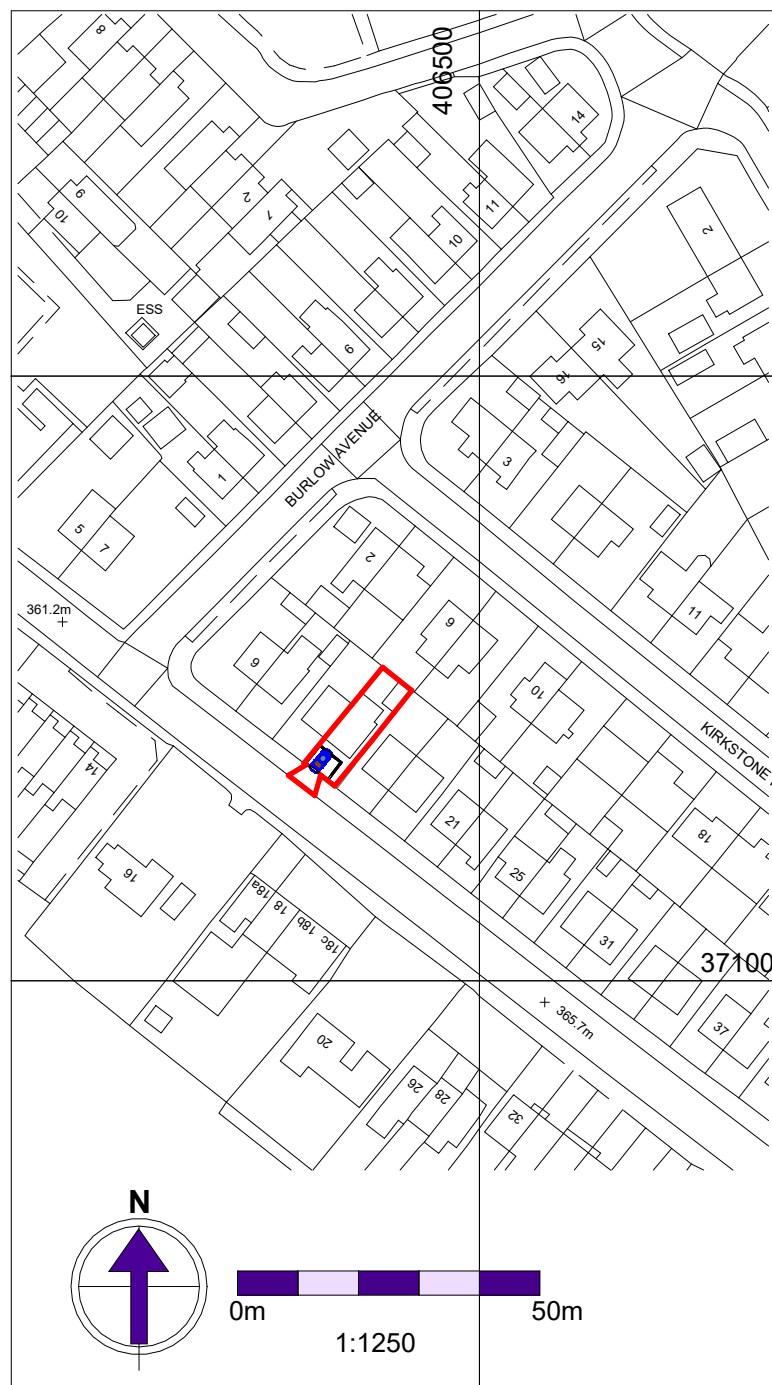


## Location plan

1 : 1250

See sheet A101 for detail

See sheet A102 for sight lines

**DRAFT - FOR CHECKING**

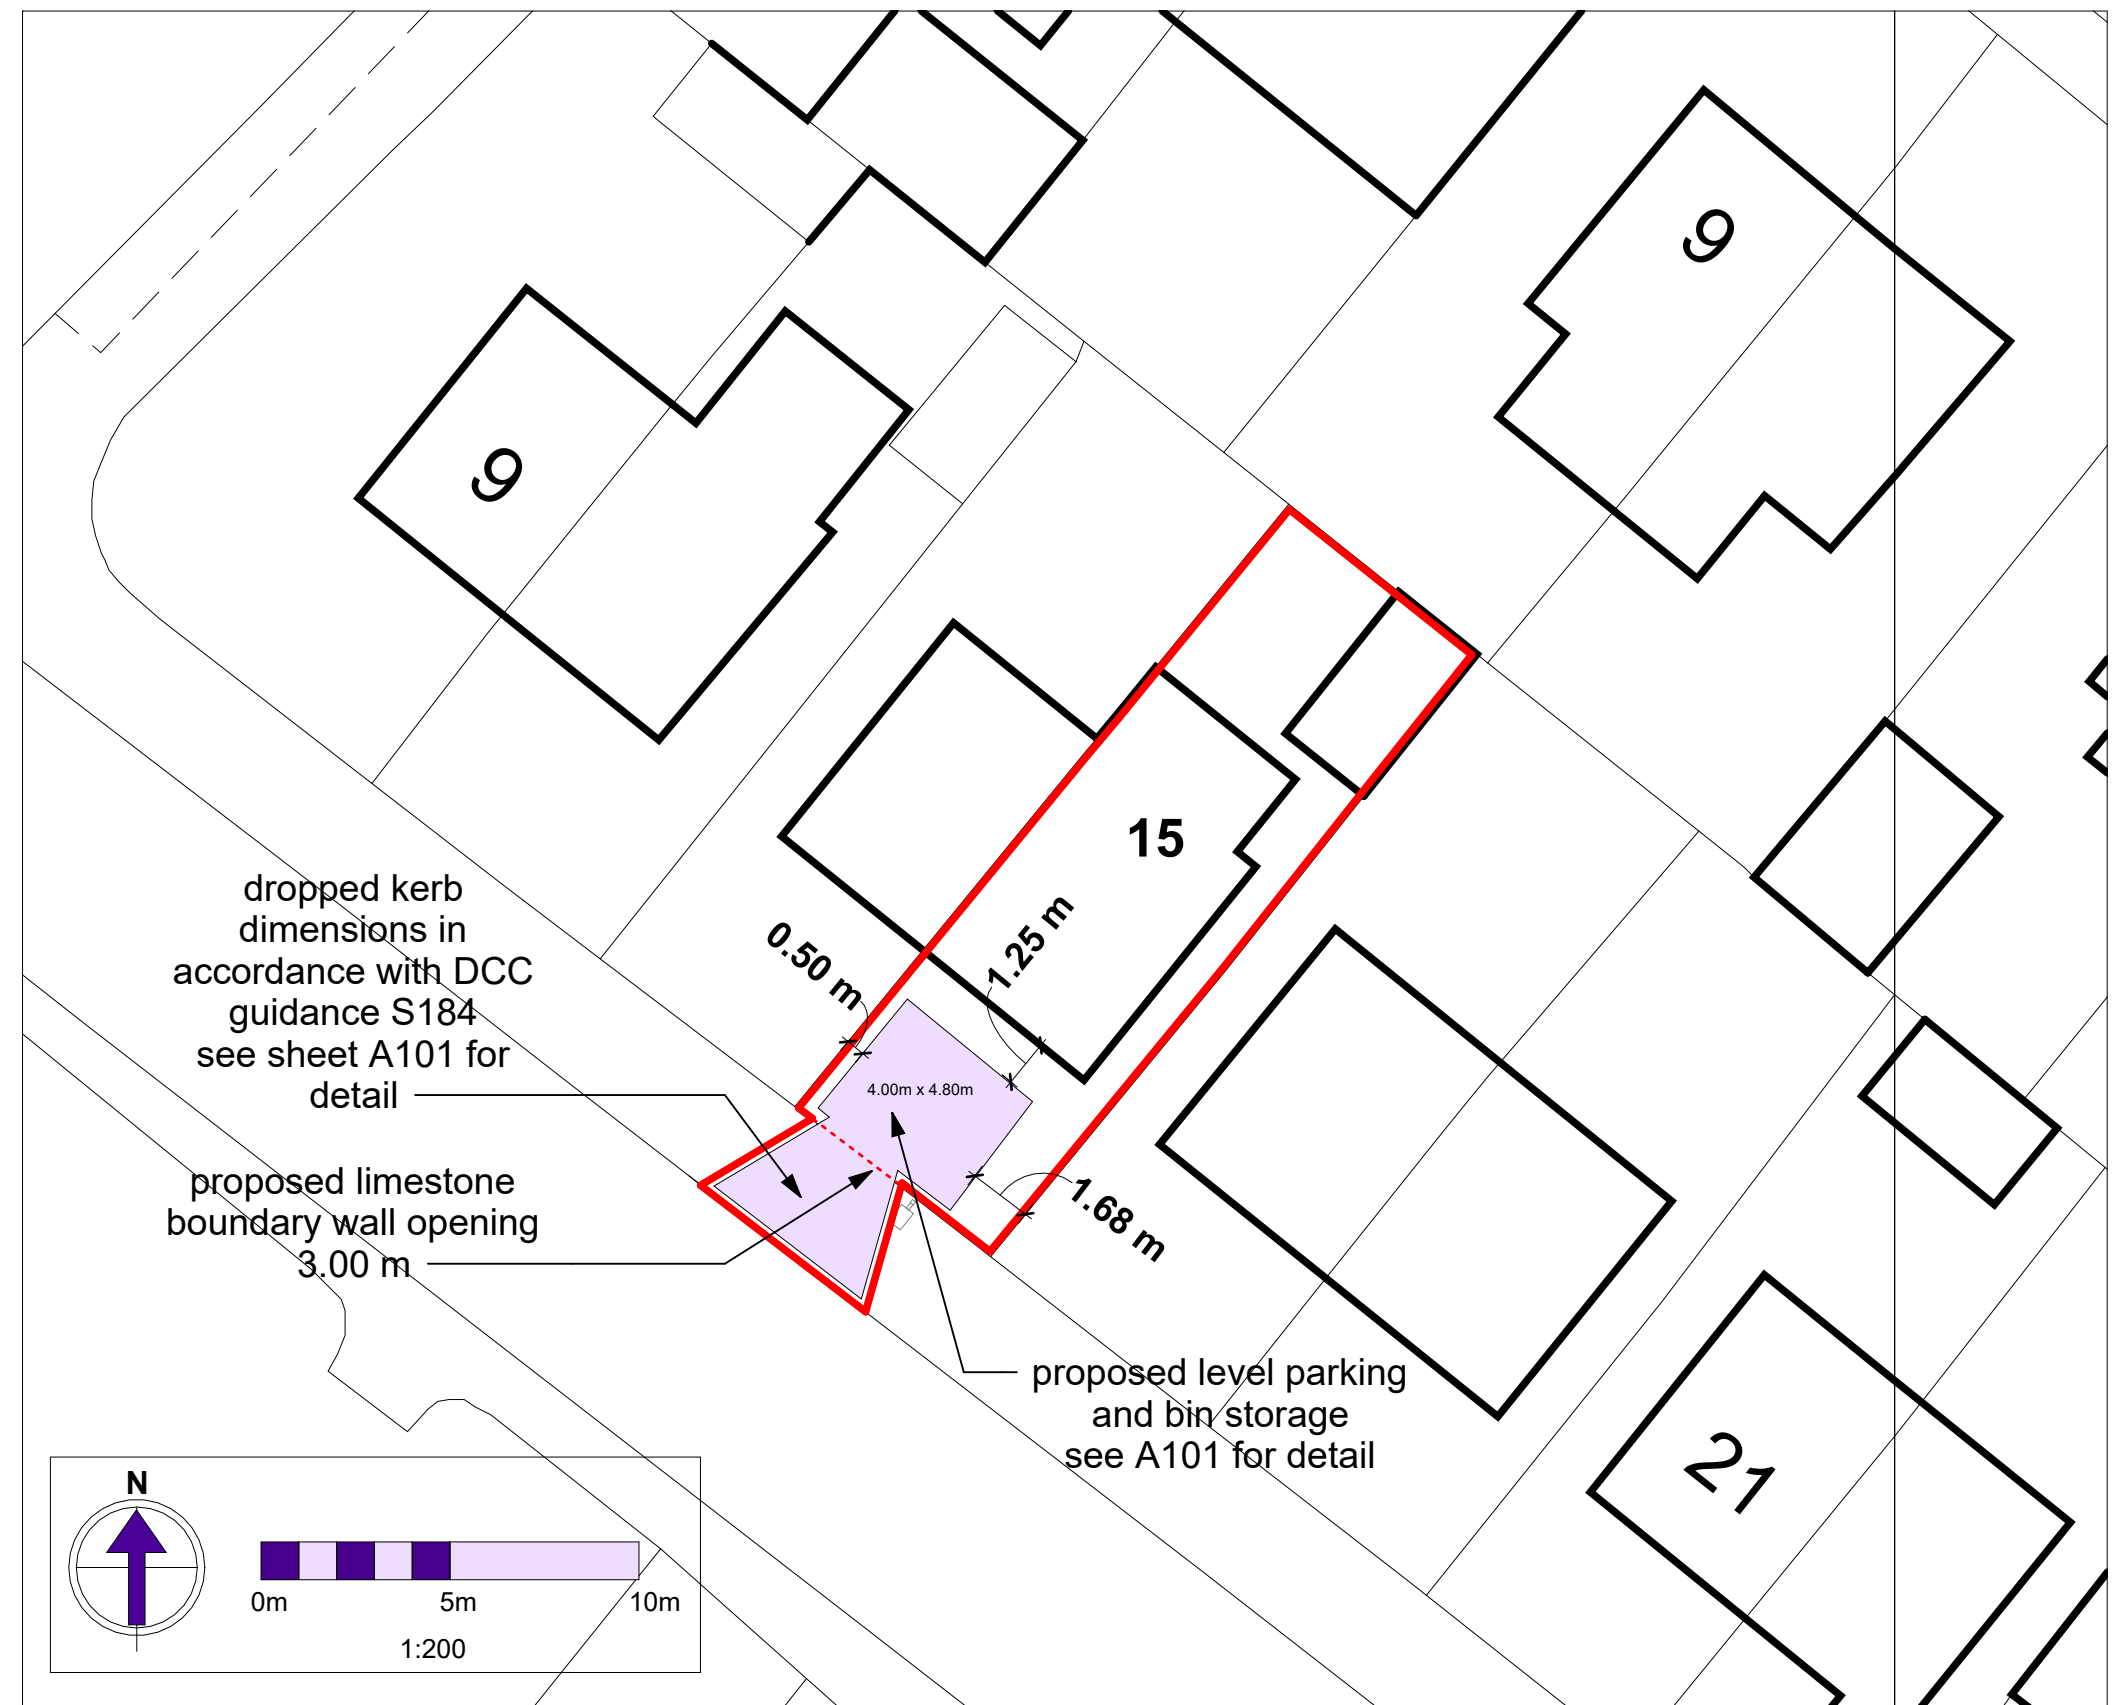

## Site plan

1 : 200

All Ordnance Survey maps downloaded 30/05/2022 © Crown copyright, All rights reserved. 2023. Licence number 0100031673

**Balvarran, 15 Burlow Road, Buxton  
SK17 9HZ**

|                                          |                    |
|------------------------------------------|--------------------|
| Drawing Title:<br>Location and site plan |                    |
| Scale @ A3: As indicated                 | Job Number: JVD64  |
| Date: 30/05/2023 16:27:20                | Sheet Number: A100 |
| Drafted by: GC                           | Client: Owner      |

**Jonathan V. Davies**  
**CHARTERED SURVEYORS**  
 1 Market Street, Buxton, Derbyshire SK17 6JY  
 Tel & Fax Buxton (01298) 72860  
[www.jonathanvdavies.co.uk](http://www.jonathanvdavies.co.uk) Email [jonathanvdavies@jonathanvdavies.co.uk](mailto:jonathanvdavies@jonathanvdavies.co.uk)