



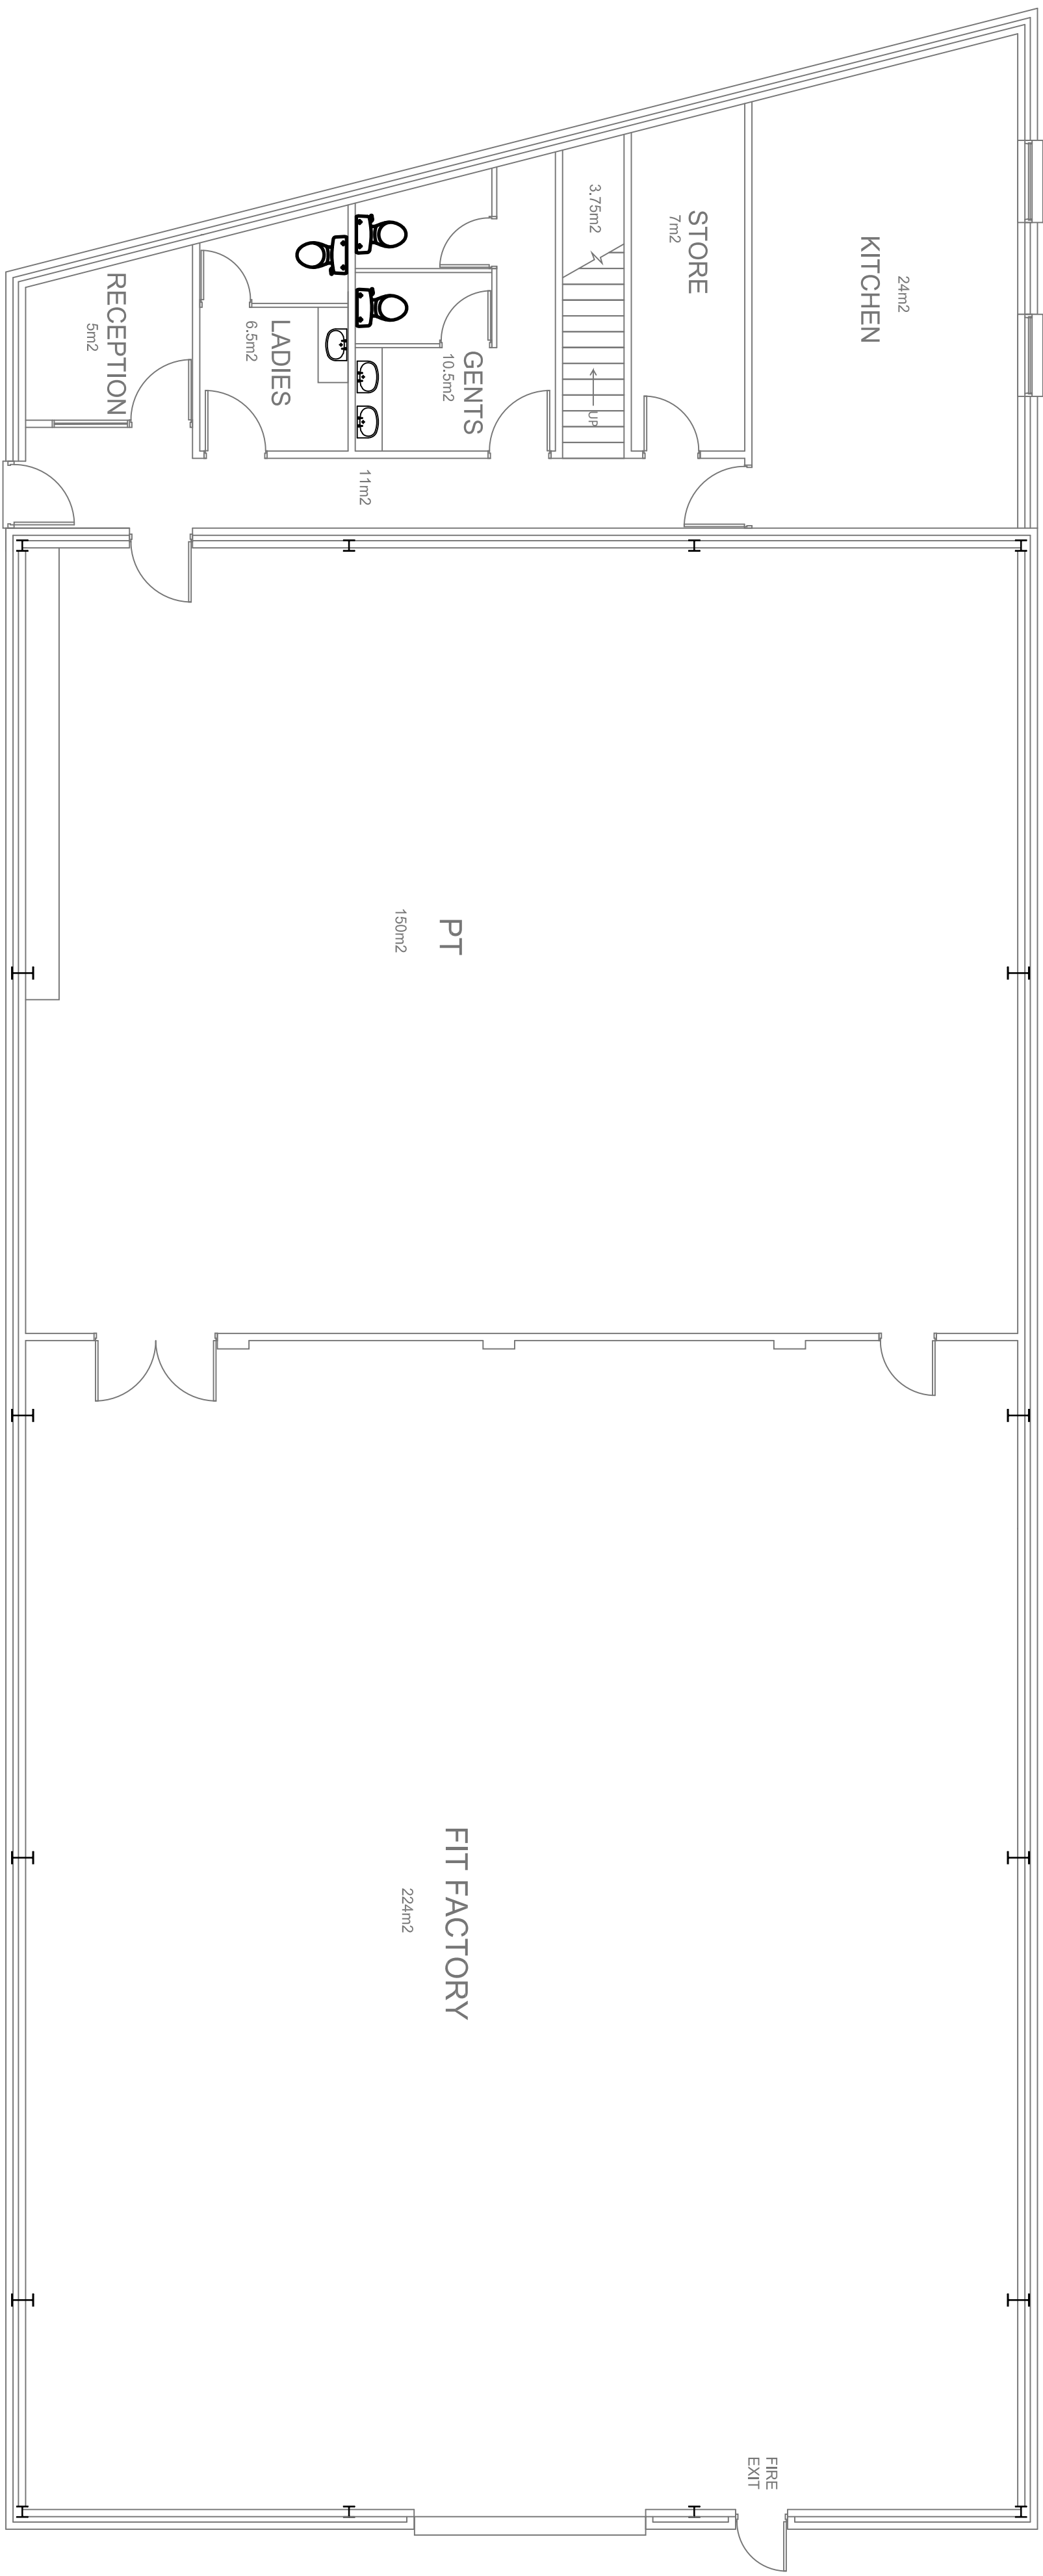

PROPOSED GROUND FLOOR PLAN - 1:100

KEY TO ROOM USE:
Fit Factory - class based group
exercise
PT - gymnasium.

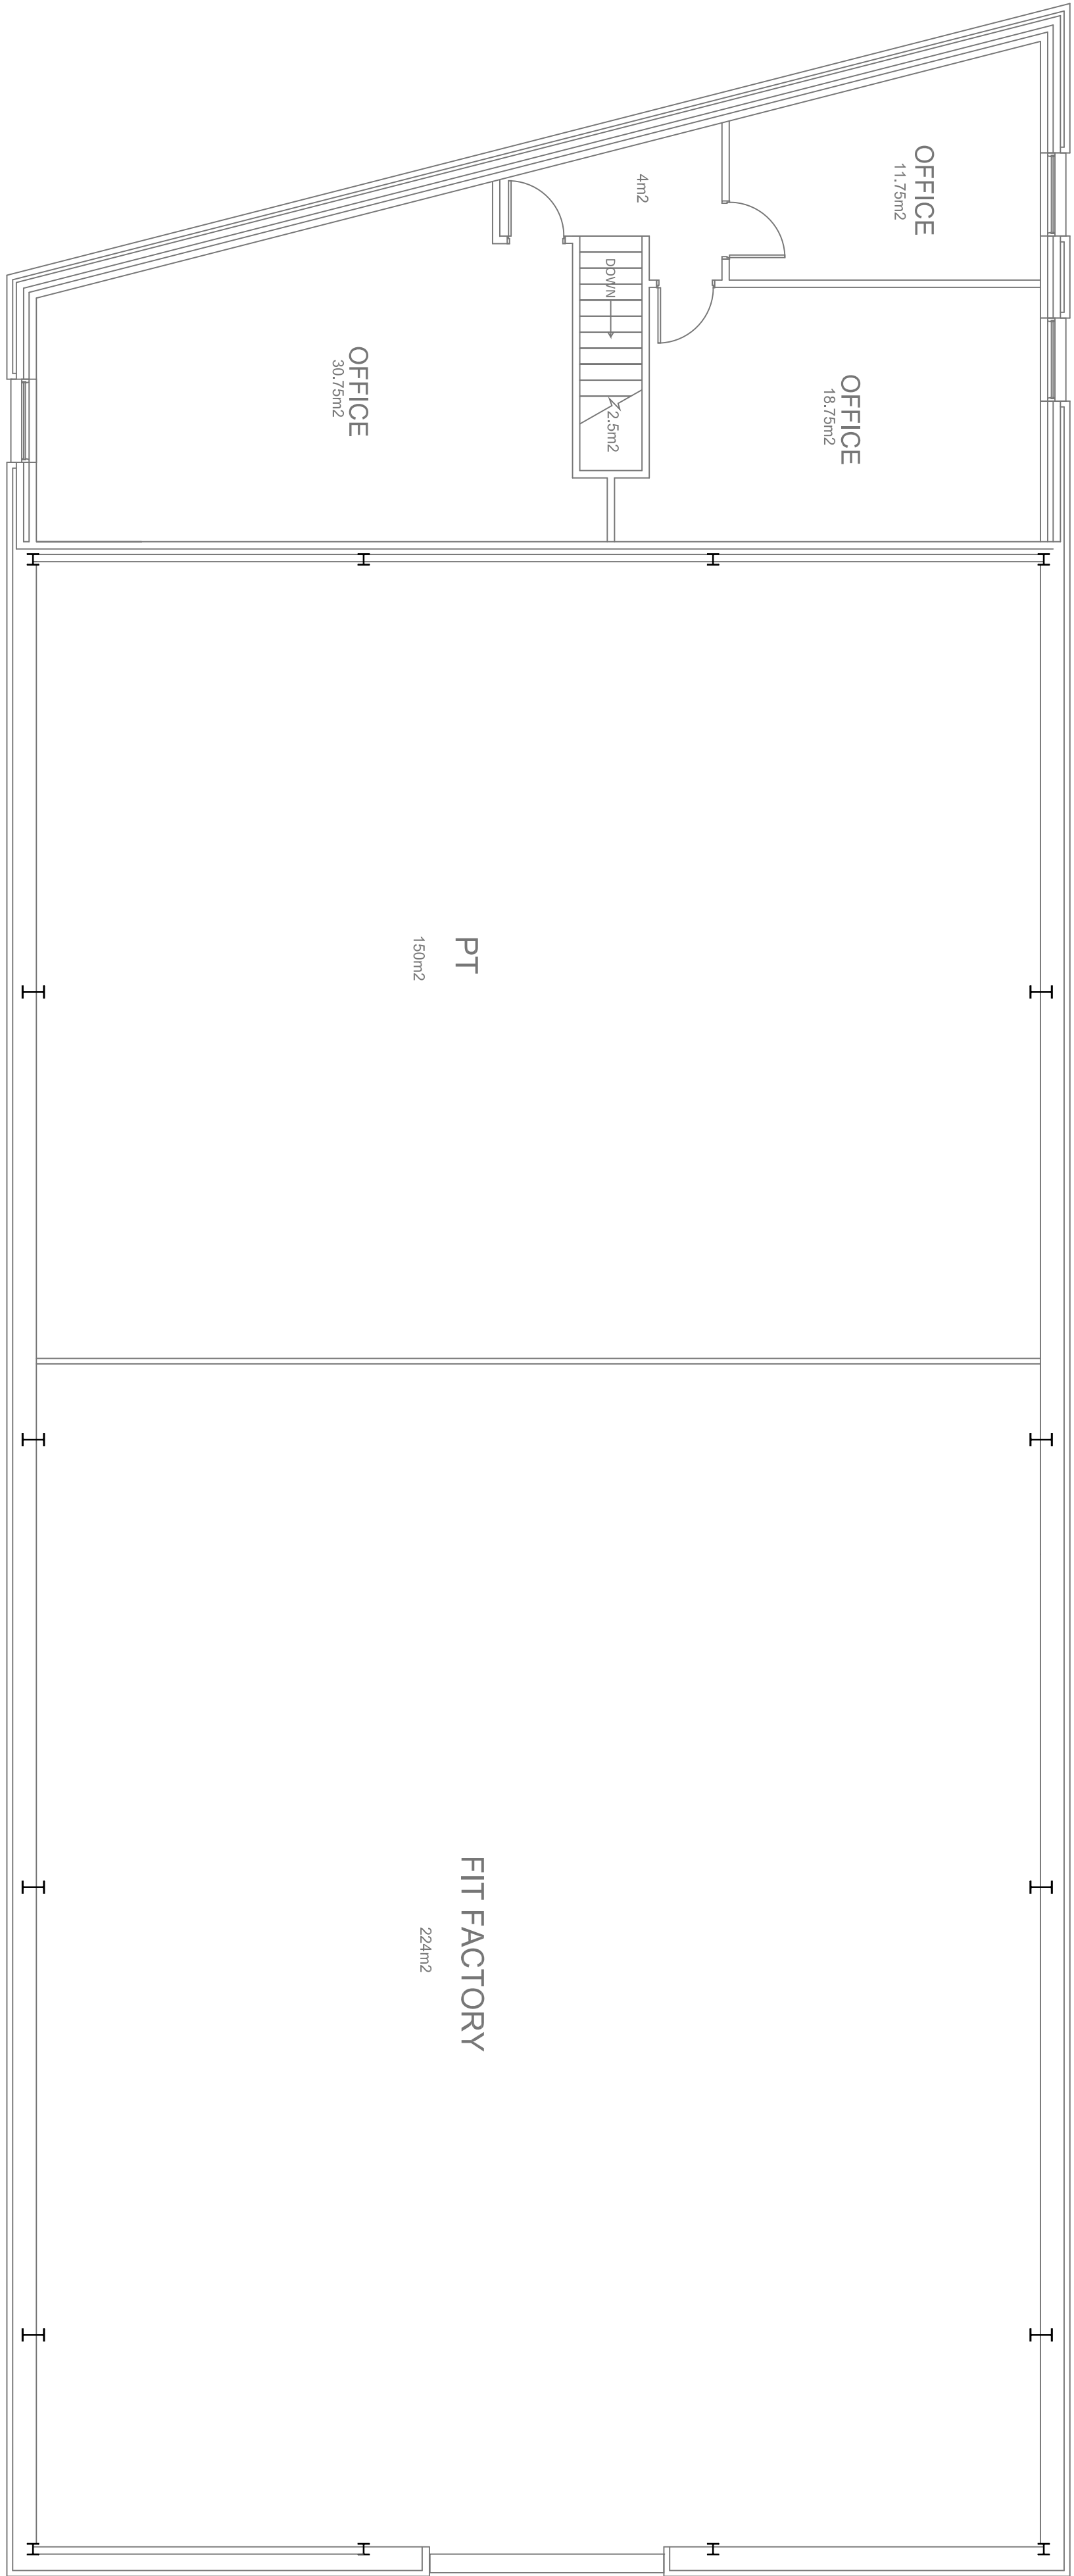


PROPOSED FIRST FLOOR PLAN - 1:100

Revision	Description	Date	Rev. By



Rutter Johnson
Consulting Civil & Structural Engineers

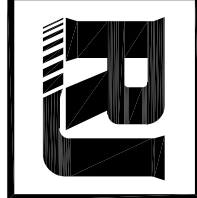

Link House, 273 Crown Lane, Horwich, Bolton, BL6 5HY.
Tel: 01204 675550 Fax: 01204 695172
E-mail: enquiries@rutterjohnson.co.uk
Web: www.rutterjohnson.co.uk

COMMERCIAL UNIT, 58 SURREY ST, GLOSSOP
DERBYSHIRE SK13 7AJ

Fit Factory Glossop LTD
PT Glossop LTD

PROPOSED FLOOR PLANS

Scale 1:100 @ A1 Date June '23 Drawn By R.S.
Drg. No. RS 2 - 202