



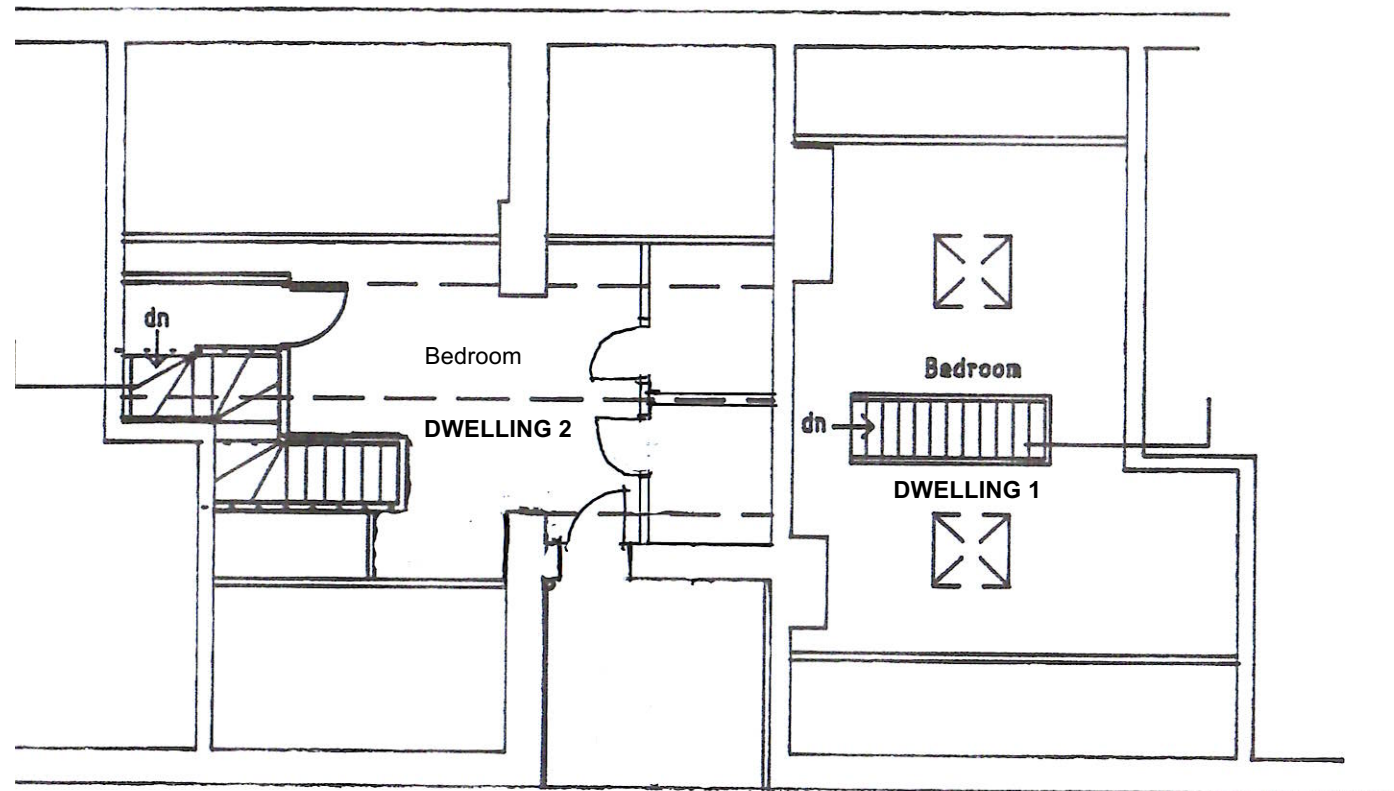

Second Floor

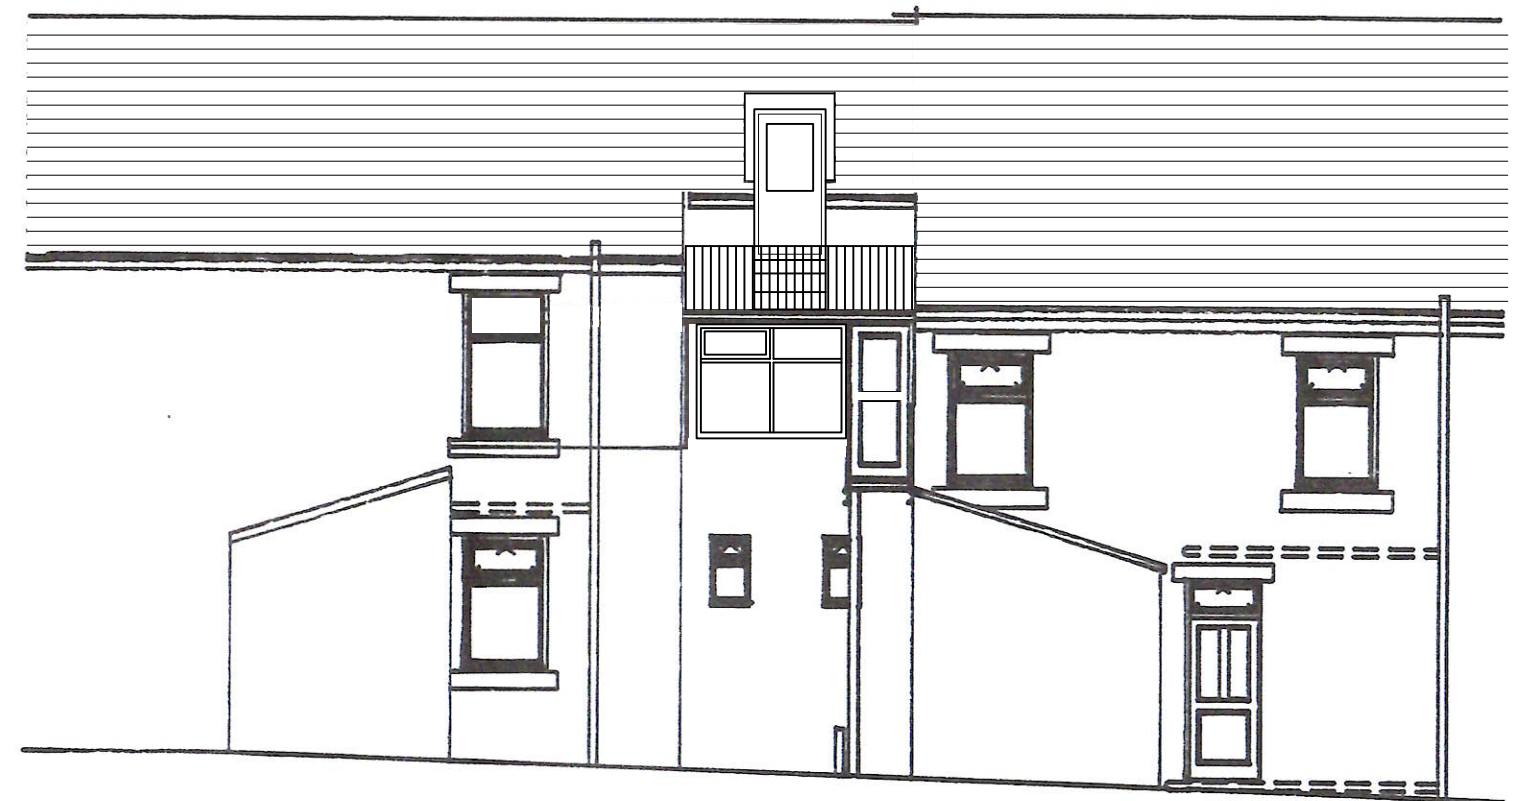

Rear Elevation





Front Elevation

Note: No proposed alterations
to elevations

51-53 HIGH STREET EAST, GLOSSOP

Second Floor Plan and Elevations as Proposed

 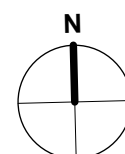

Drawing No:
10-1006

Rev:

Date:
May 2023

Drawn:

Scale @ A3:
1:100