


NOTES

This drawing to be read in accordance with the specification/Bills of Quantities and related drawings.
All stated dimensions to be verified on site and the designer notified of any discrepancies.

EXISTING ground
floor plan

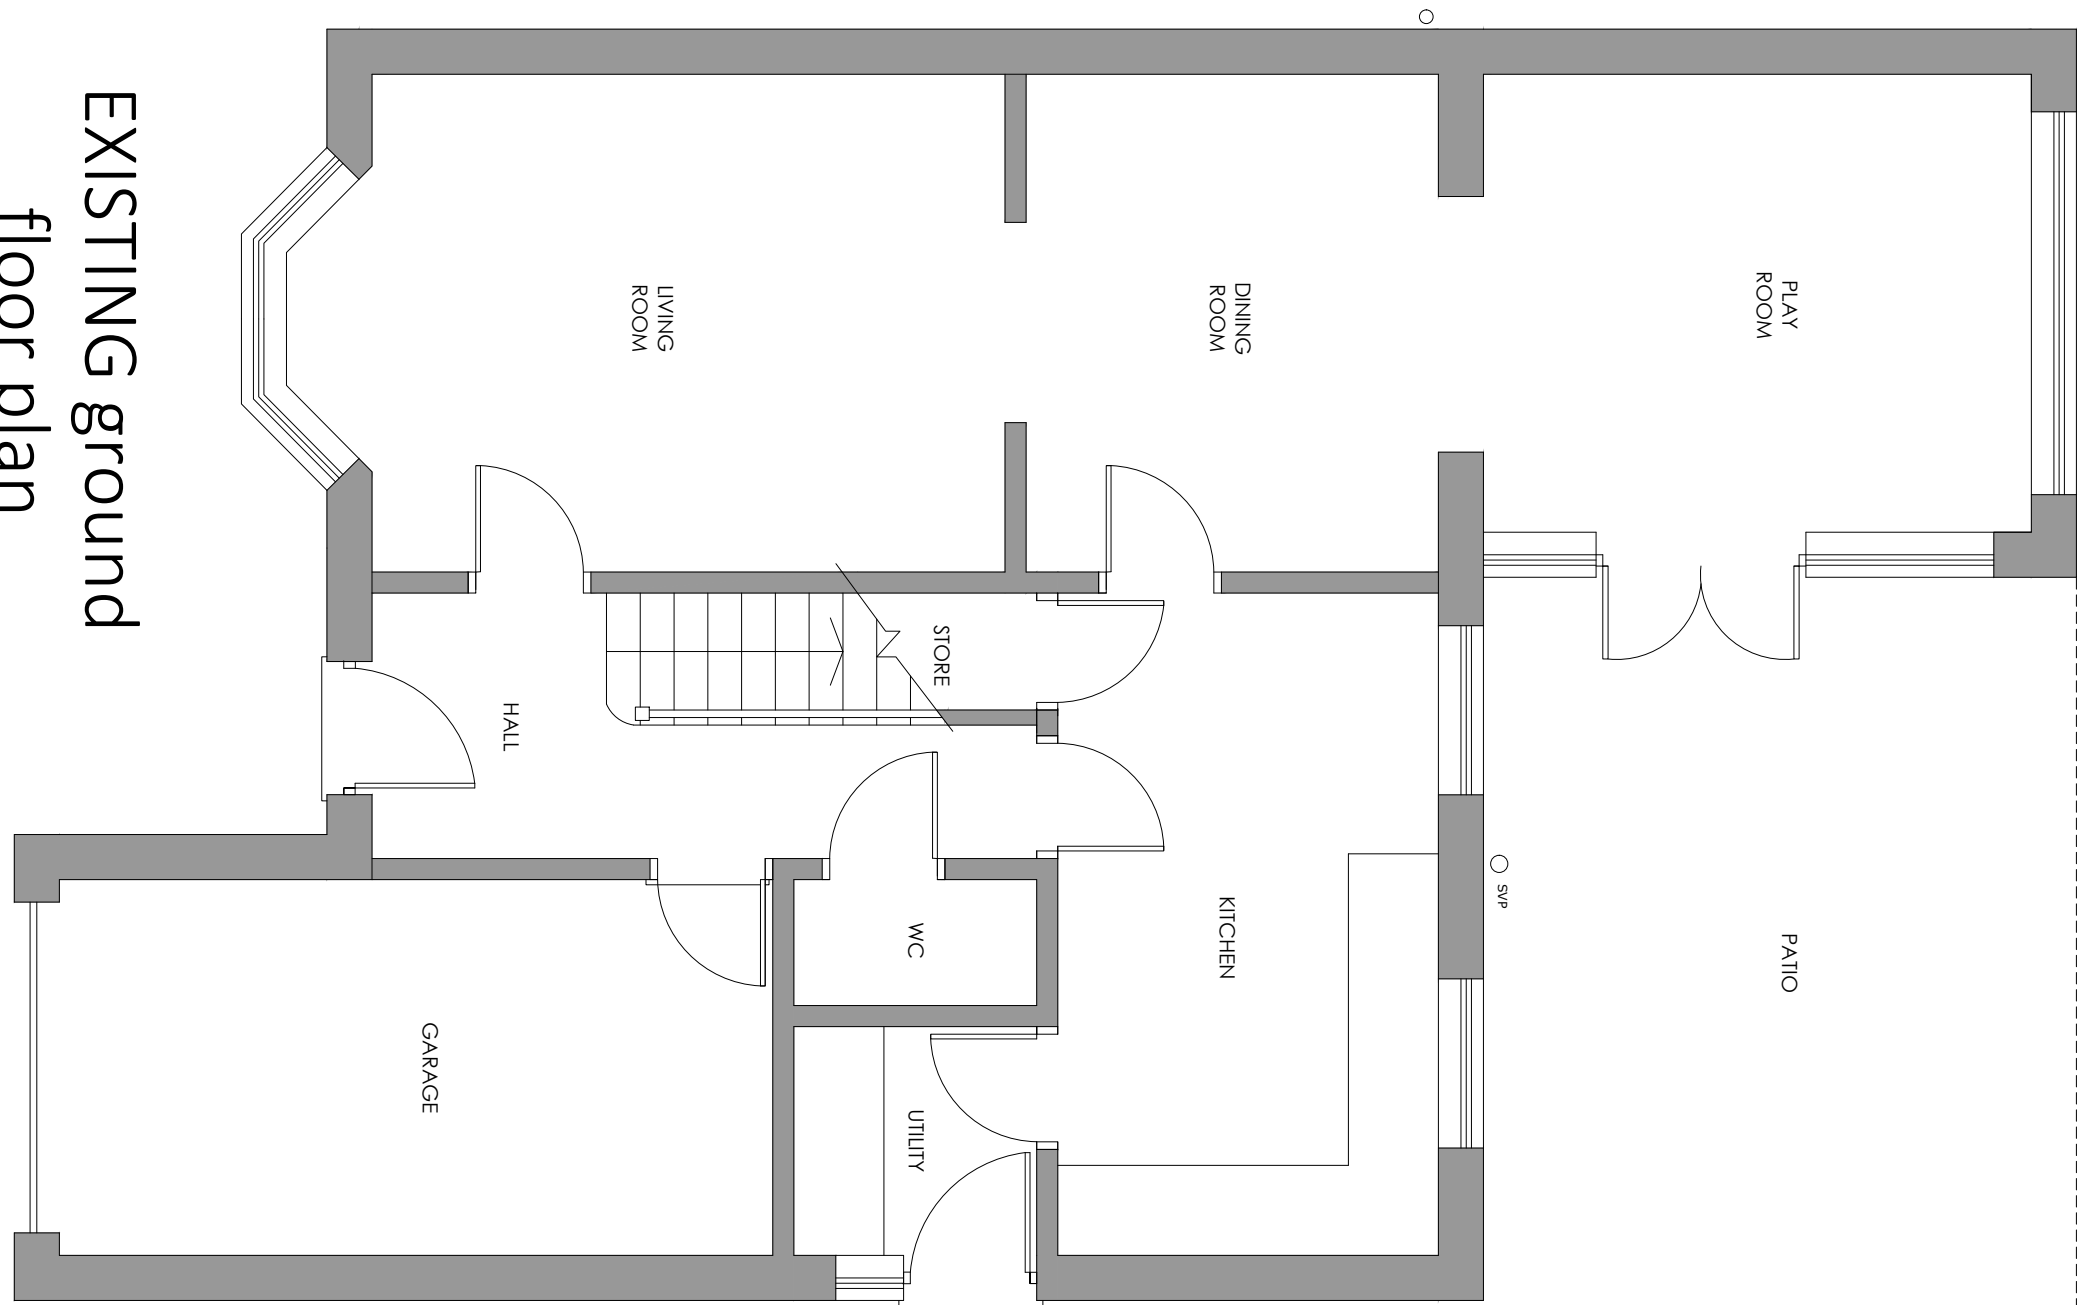

FOR PLANNING

Project
4 CARR FARM CLOSE
GLOSSOP
SK13 8UJ

Title
EXISTING GROUND FLOOR PLAN

Scale 1:50@ A3	Date MAY 2023
Drawn SB	Checked -
Drawing Number 6206_P02	Revision -

PROPOSED GROUND FLOOR PLAN

SMASHBOX

97 Alderley Road | Wilmslow | Cheshire | SK9 1PT
ARCHITECTURE DESIGN INTERIORS
T. 01625 466 557 E. hello@smashboxarchitecture.com
www.smashboxarchitecture.com