



KEY


- ROOF TILES - SANDTOFT 20/20
CLAY TILE +
HALF RIGHT HAND
- GUTTERING - WHITE PVC ROUND
- FASCIA AND SOFFIT - WHITE UPVC
- WINDOWS AND DOORS - WHITE UPVC
- FACING BRICKWORK - RED BRICK TBC
- STONE CILLS AND HEADS- PORTLAND

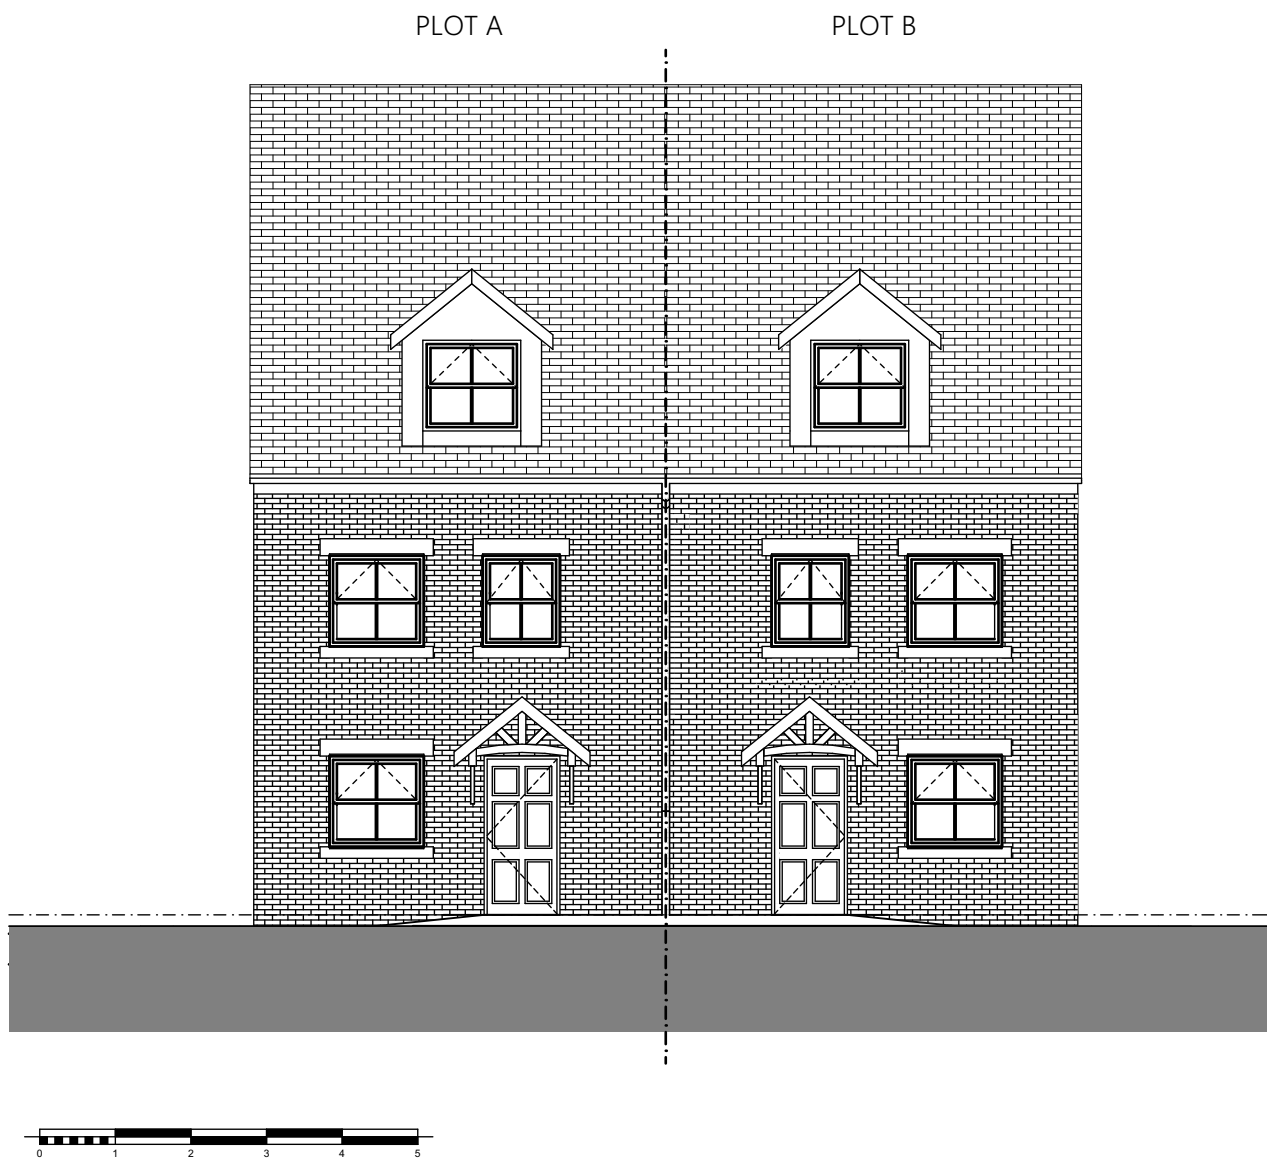


4 As Proposed Front Elevation 1:100

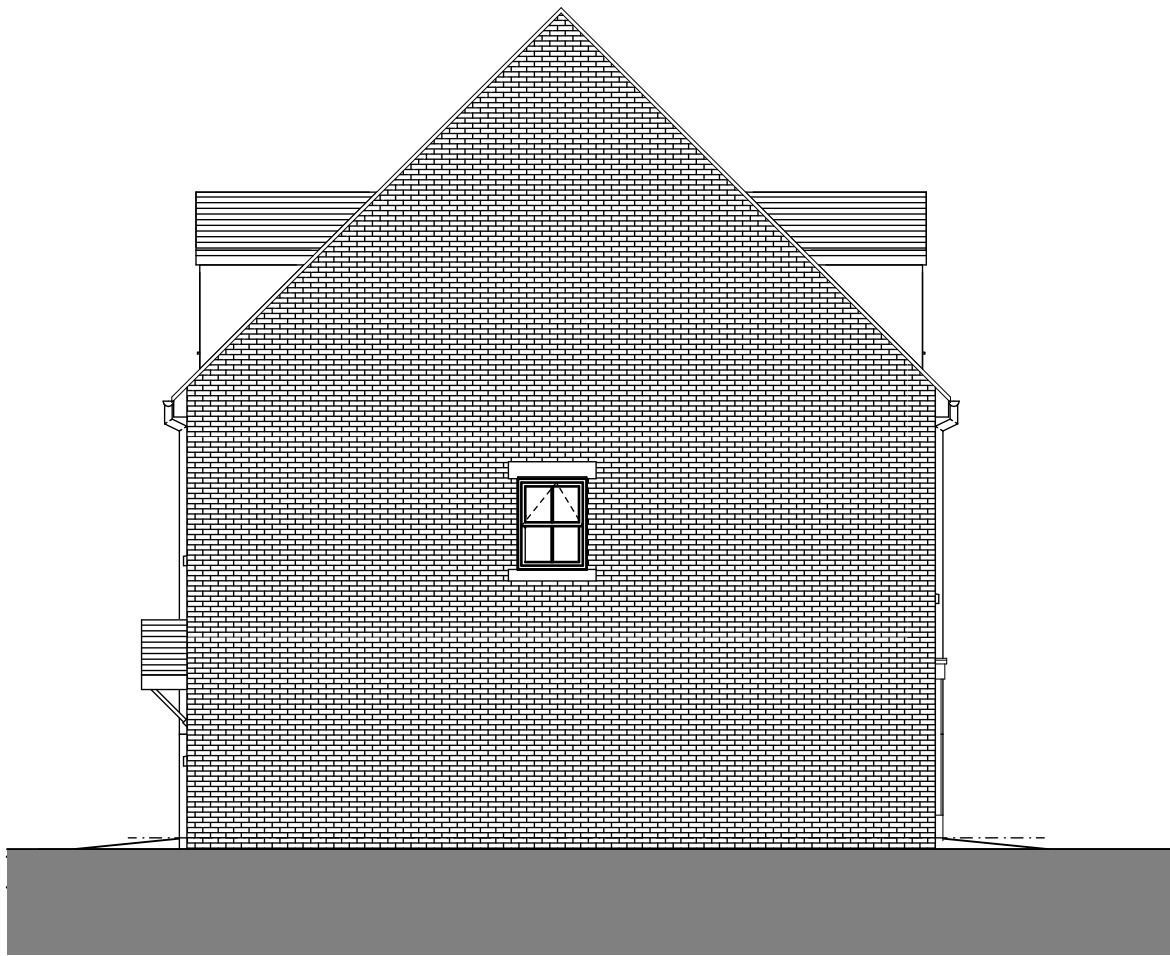


7 As Proposed Side Elevation 1:100

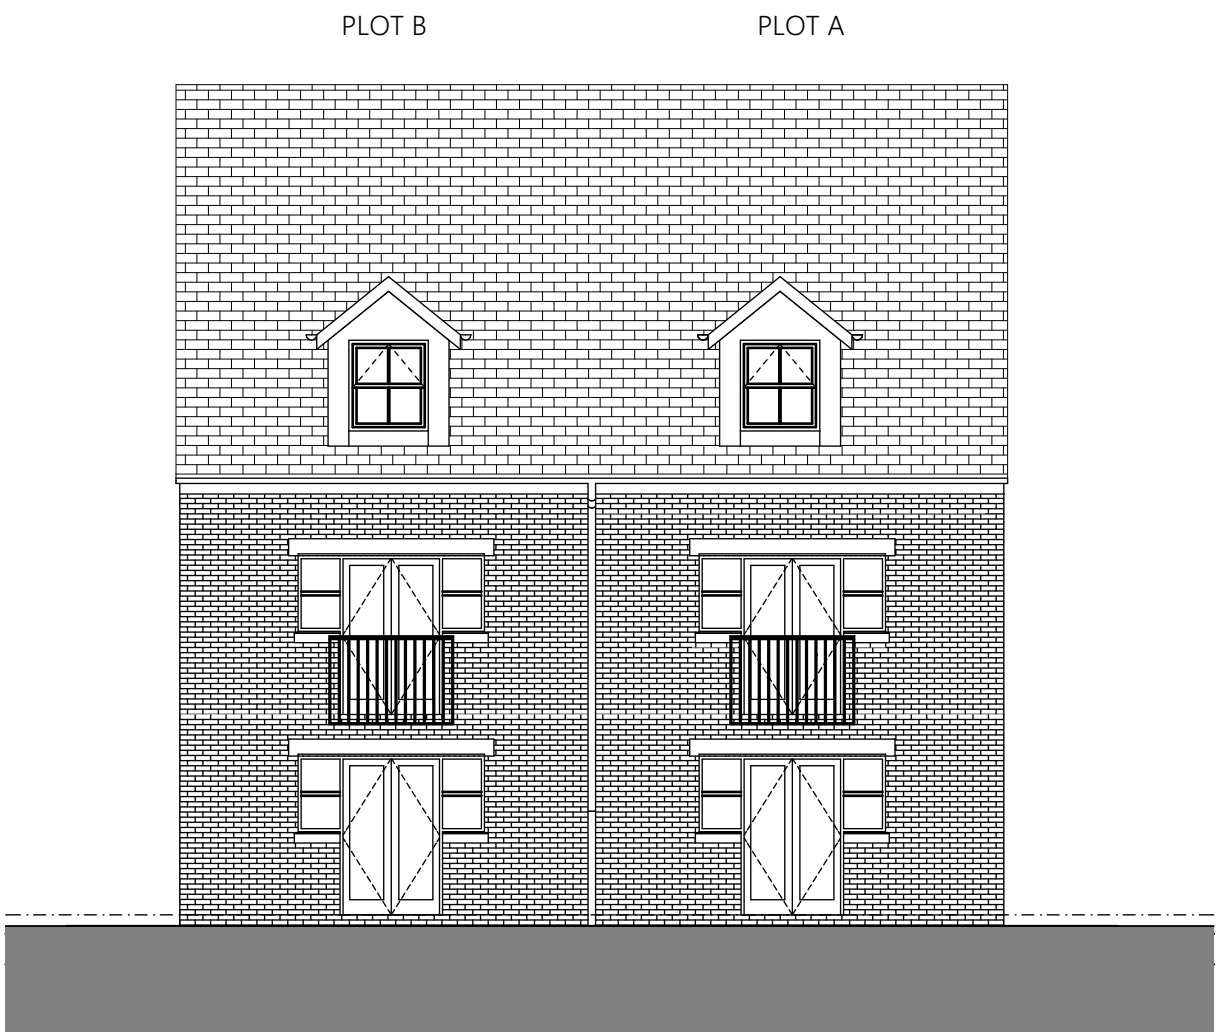


6 As Proposed Rear Elevation 1:100

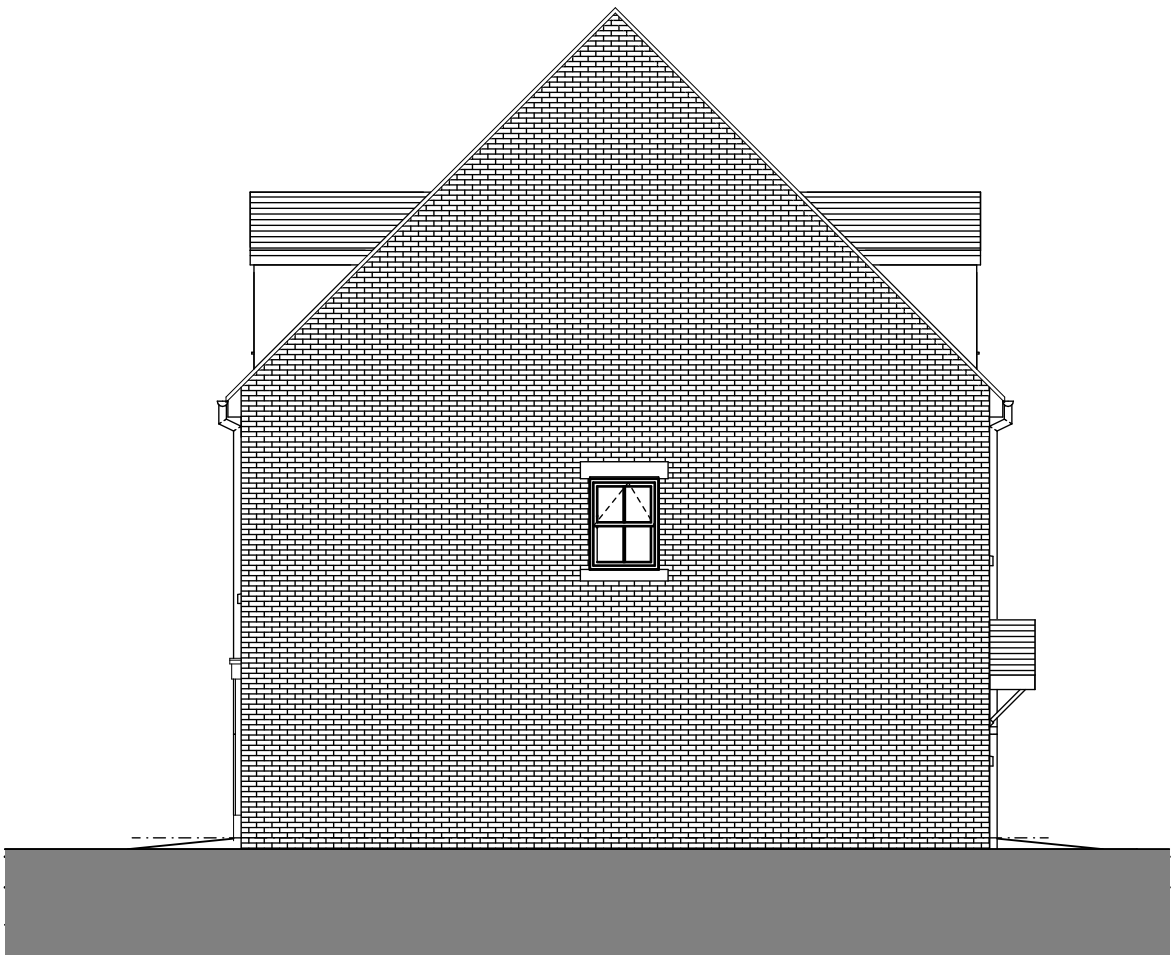


5 As Proposed Side Elevation 1:100

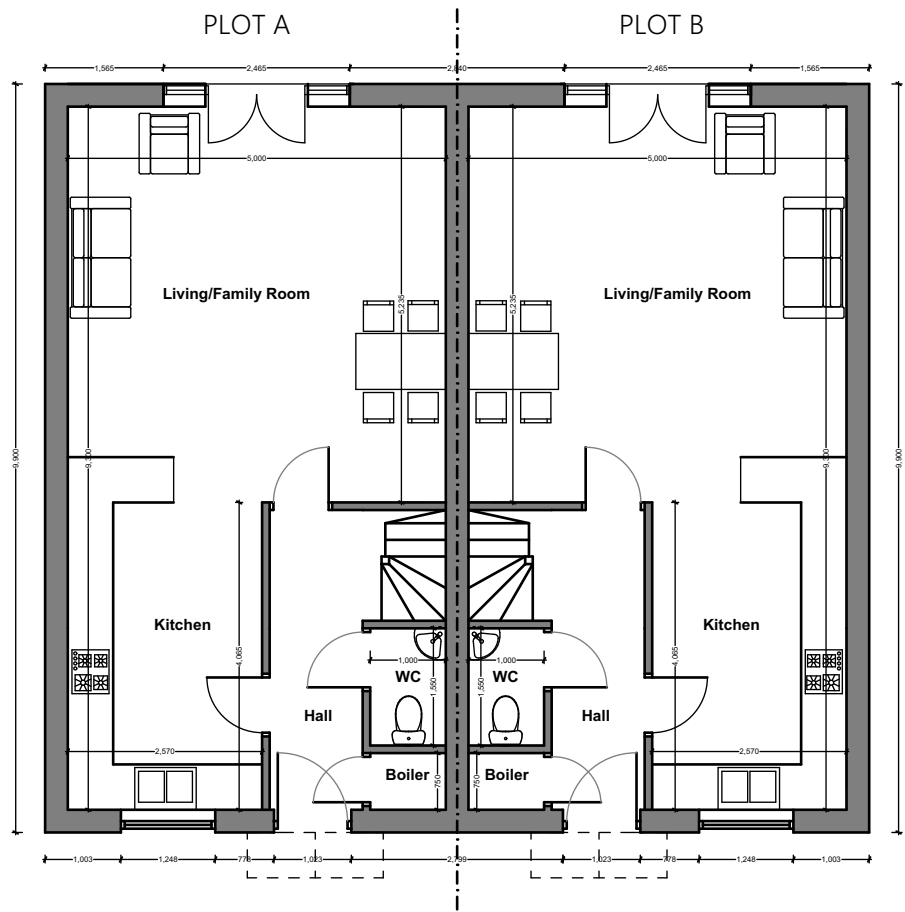

1 As Proposed Ground Floor Plan 1:100

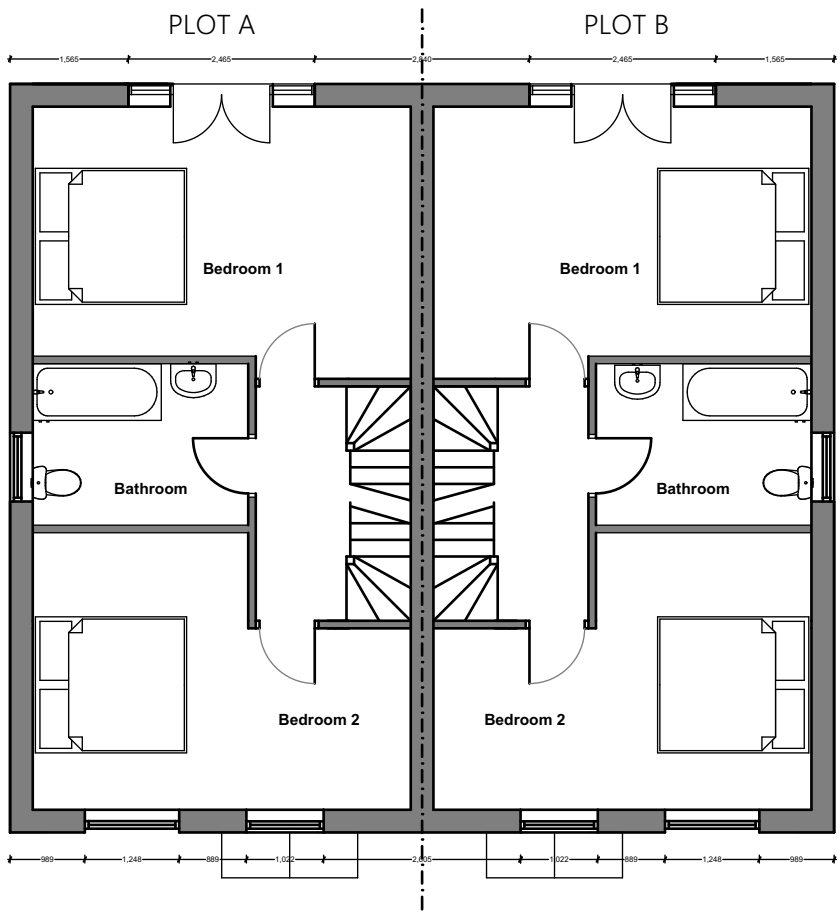

2 As Proposed First Floor Plan 1:100

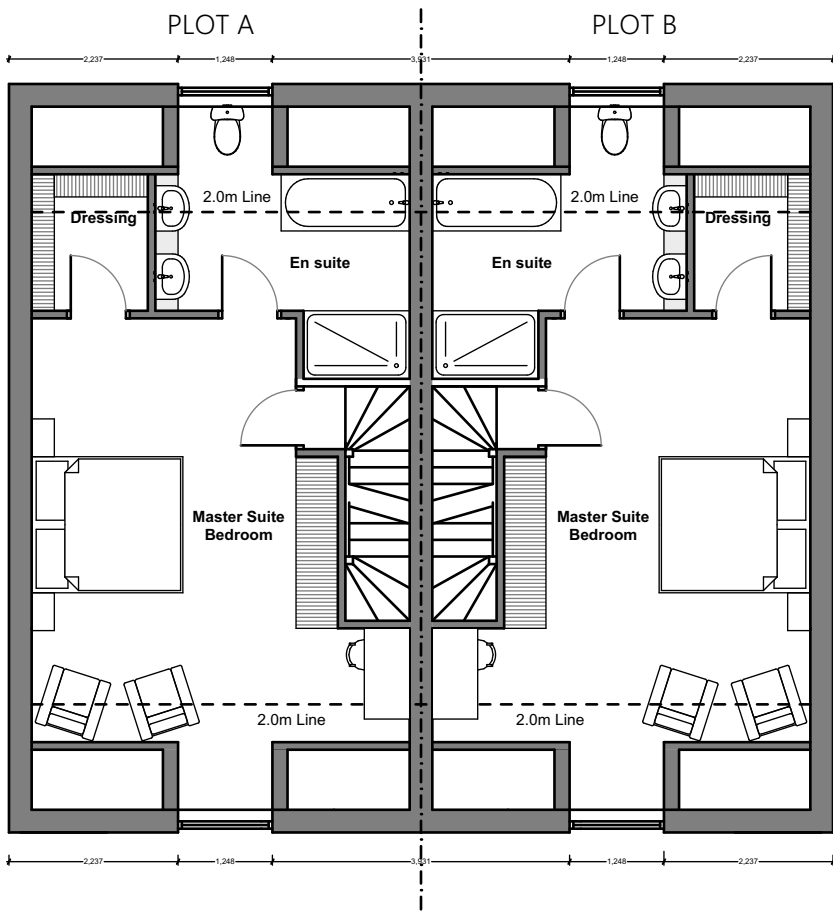

3 As Proposed Second Floor Plan 1:100

Rev: Comment: Date: By:

wood | goldstraw | yorath
ARCHITECTS QUANTITY SURVEYORS CDM CO-ORDINATORS
Churchill House, Regent Road, Stoke on Trent, ST1 3RH.
Tel: 01782 208000 Fax: 01782 208712 E-mail: info@woodgoldstraw.co.uk
www.woodgoldstraw.co.uk

Client.
Mr Craig Chapman

Project.
Proposed Dwellings on Burlow Road, Harper Hill

Scale 1:100	Issue Date 13/01/2023
Sheet Size A1	Drawn

Title.
Proposed Plans and Elevations

Drawing Number 4894-04	/ (Revision)	Revision ID
---------------------------	--------------	-------------

CAD file path:
X:\0 PROJECTS\4894 Mr Craig Chapman\4894-01 Proposed Dwellings, Burlow Road, Harper Hill
Design\Arch\CAD\4894-01 Master.dwg
Copyright. Wood Goldstraw Yorath LLP.
Contractor are to check all dimensions on site and refer any discrepancies to the Architect immediately. This drawing has been prepared for planning purposes only and to the best of our knowledge the original digital document is accurate at the stated scale. However, we cannot accept liability for the accuracy of third party data (OS mappings, topographical survey information, etc) used in the production of this document which we have relied upon in good faith. Key dimensions are noted for reference and any further specific dimensional information can be provided upon request.