




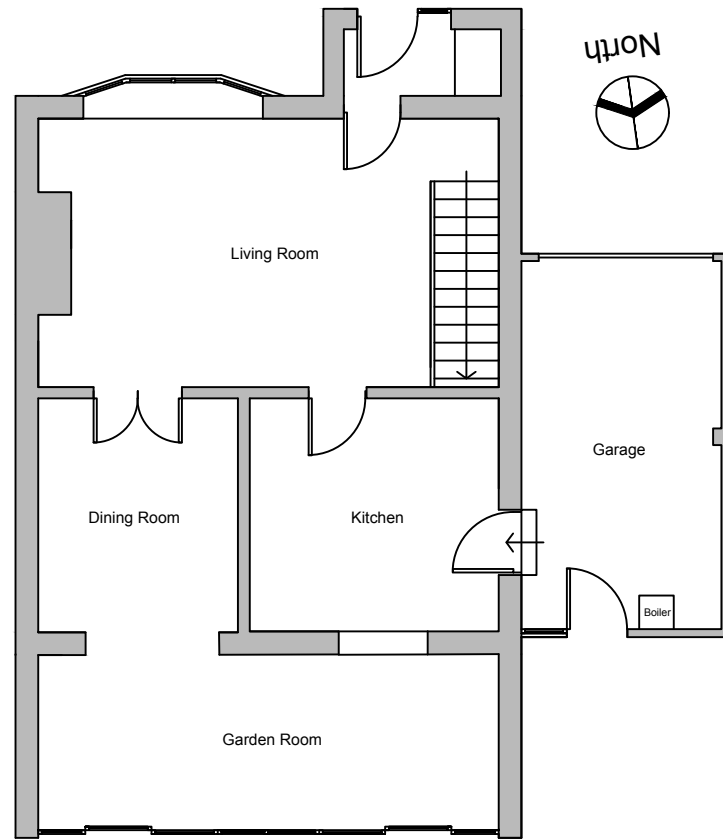

Existing Ground Floor Plan

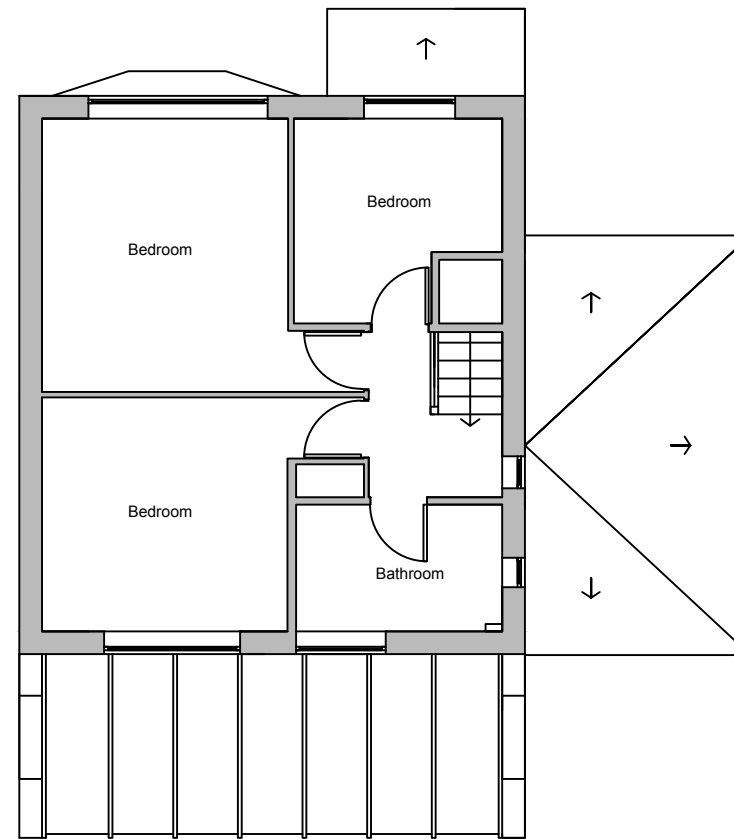

Existing First Floor Plan

 

Metric Scale



Client:

Mr J Mason
16 Storth Meadow Road, Simmondley, Glossop,
Derbyshire SK13 6UZ

Project:

Proposed garage conversion to create office &
utility room with WC

Title:

Existing Plans

Scale: 1:100 @ A3

Drawn:

C.K.

Date:

June 2023

Project no.:

3209

Drawing no.:

3209-001

PLANMART LIMITED
9, GEORGE STREET, GLOSSOP,
DERBYSHIRE SK13 8AY.
TEL: 01457 863153