



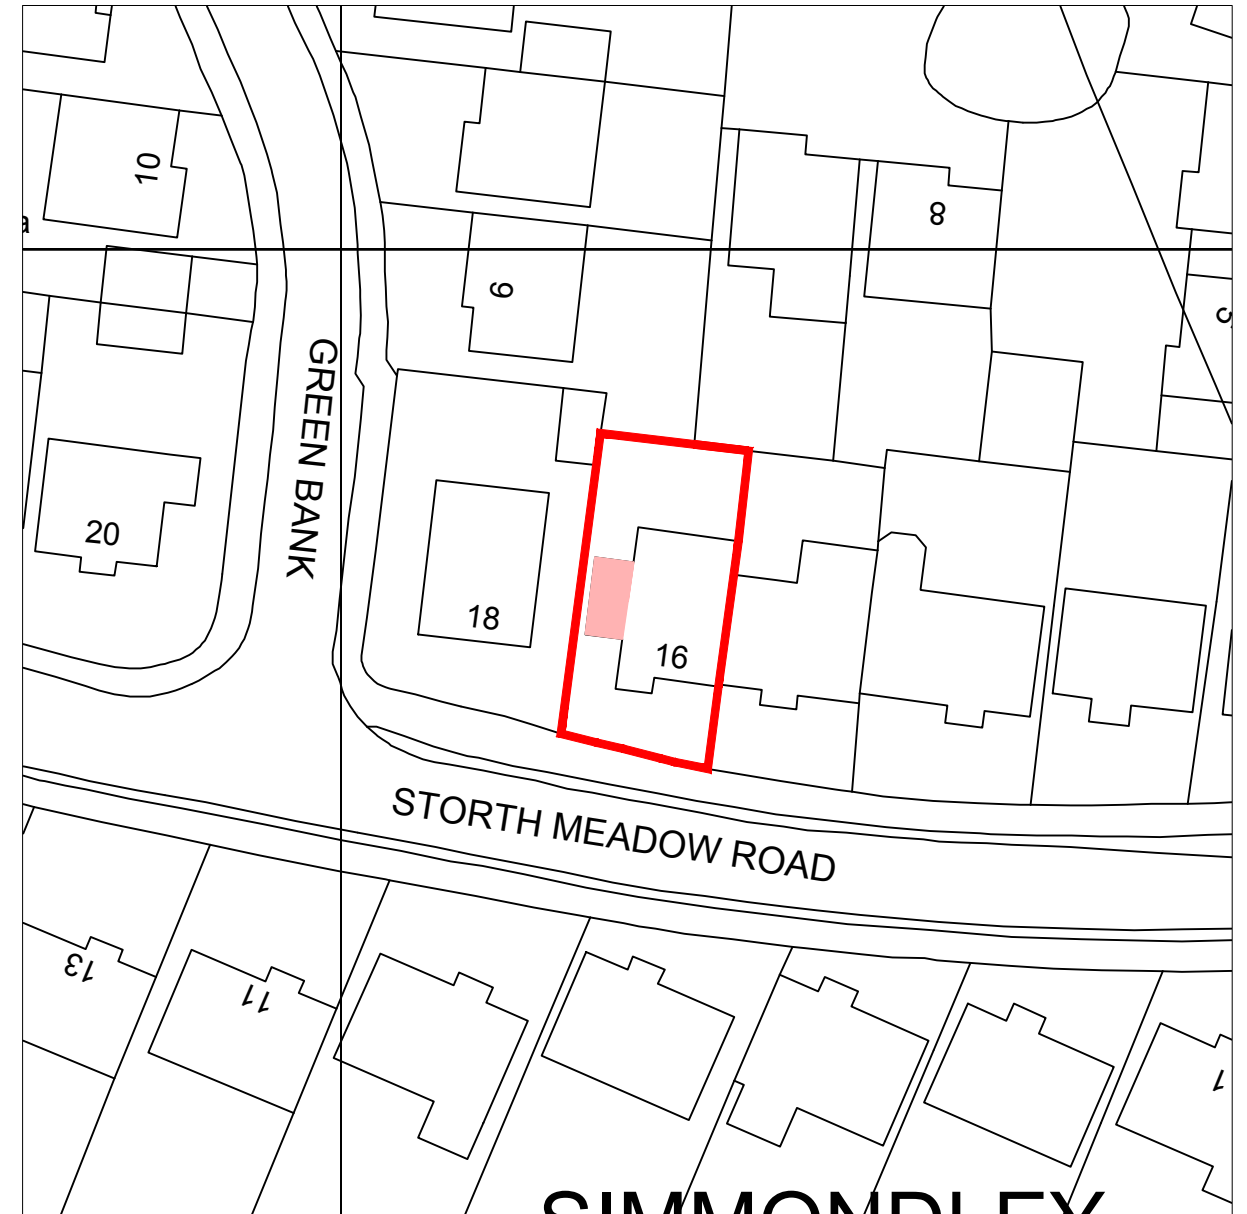

Site Plan
Scale 1:500

Site Boundary

Area of proposal

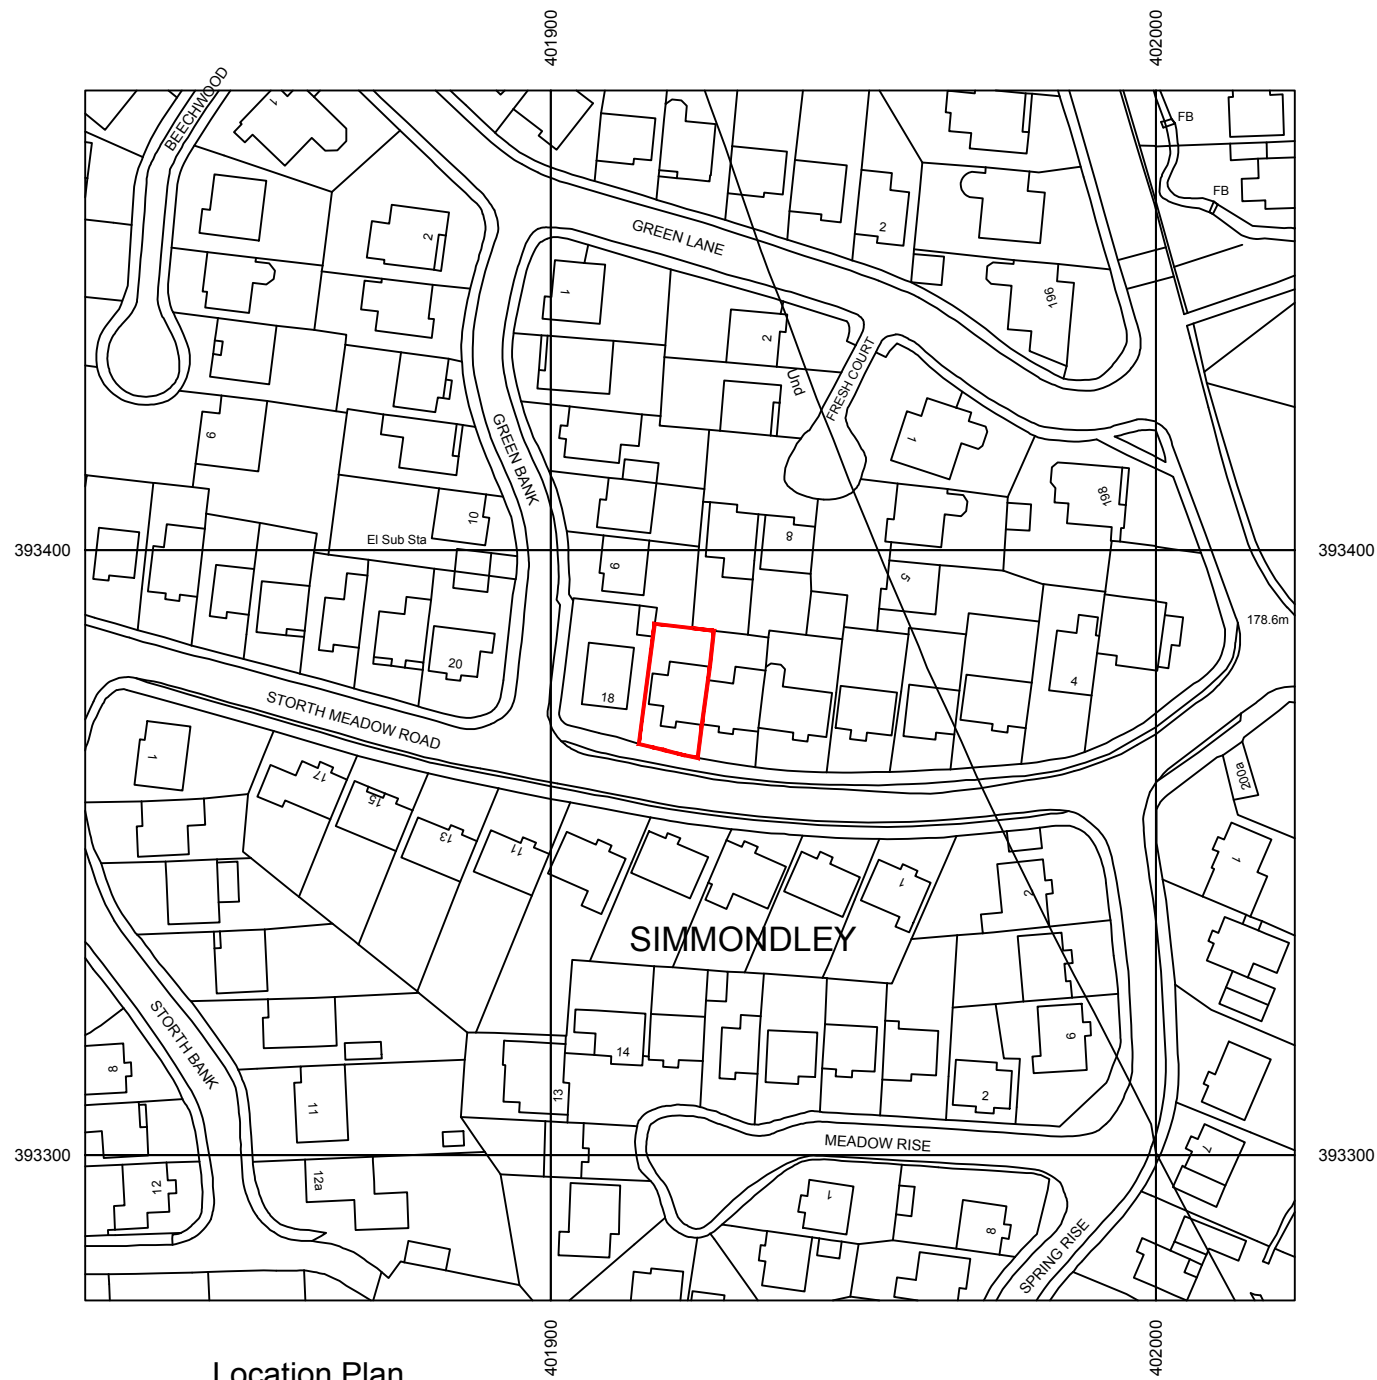

Client:

Mr J Mason
16 Storth Meadow Road, Simmondley, Glossop,
Derbyshire SK13 6UZ

Project:

Proposed garage conversion to create office &
utility room with WC

Title:

Location Plan

Scale: 1:1250 & 1:500 @ A3

Drawn:	Date:
C.K.	June 2023

Project no.:	Drawing no.:
3209	3209-005

PLANMART LIMITED
9, GEORGE STREET, GLOSSOP,
DERBYSHIRE SK13 8AY.
TEL: 01457 863153