


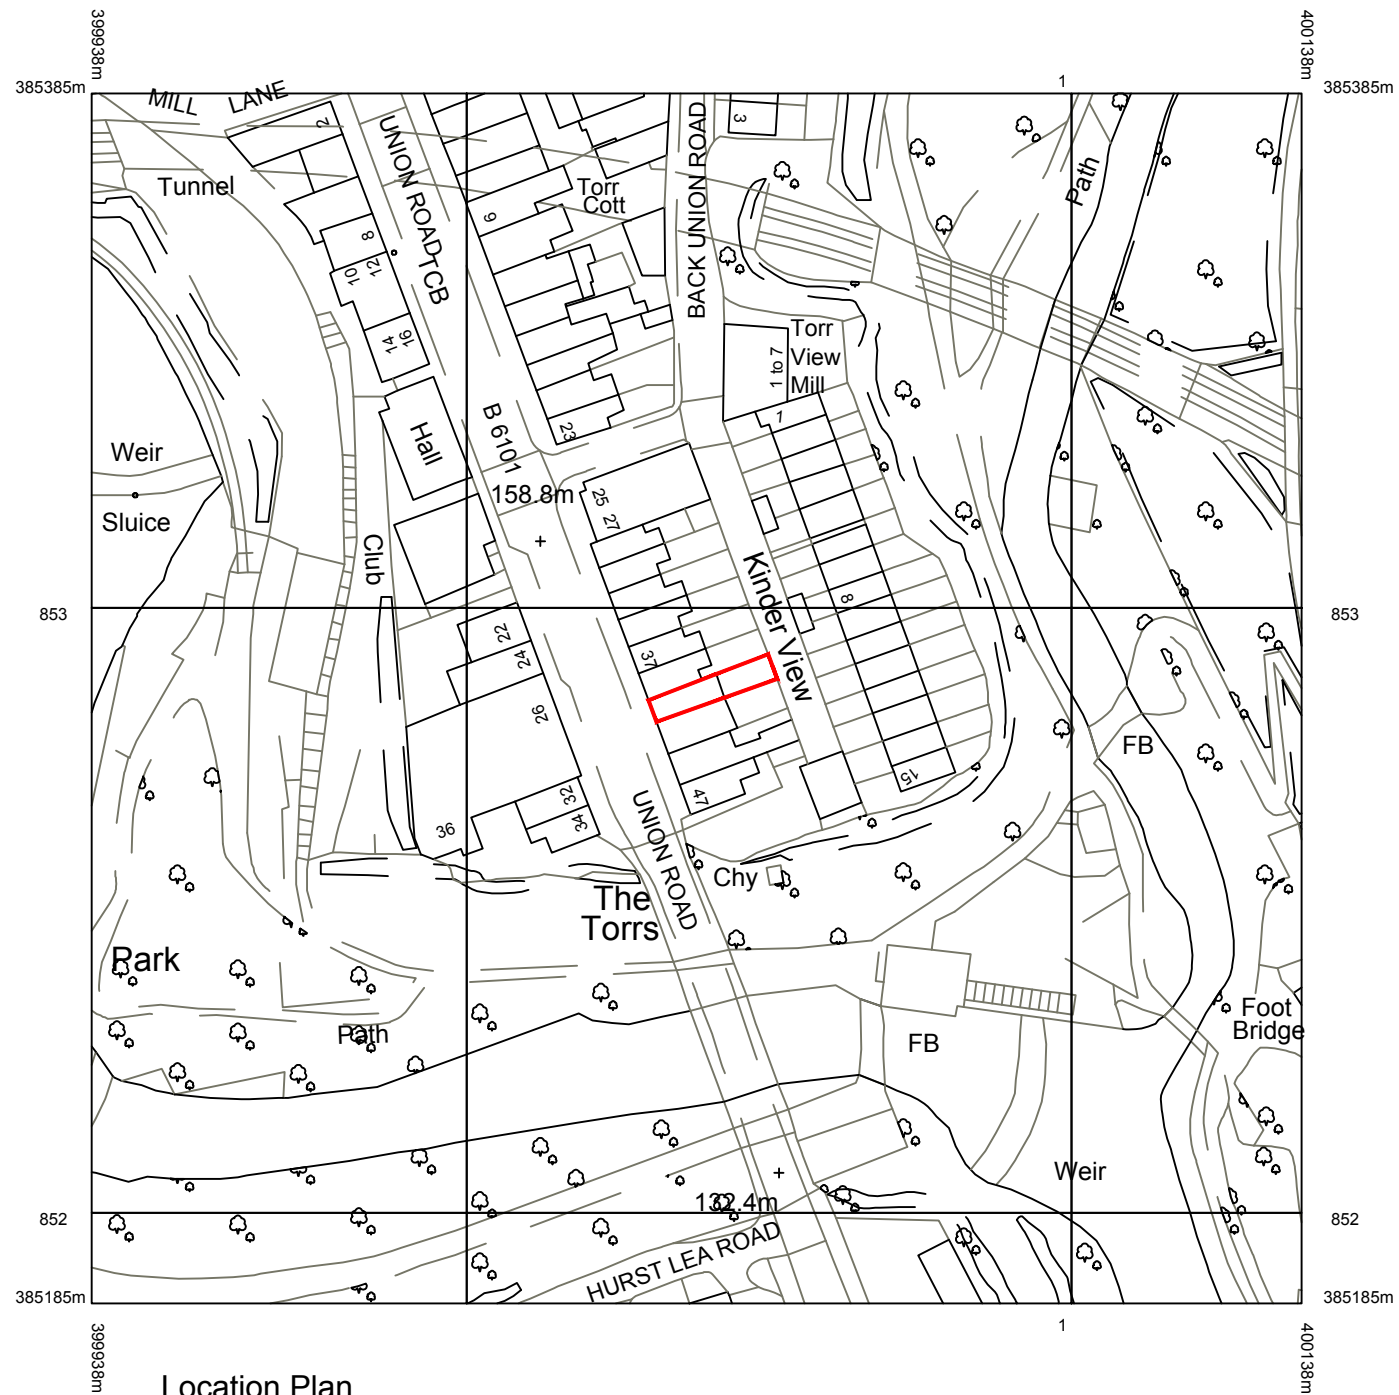


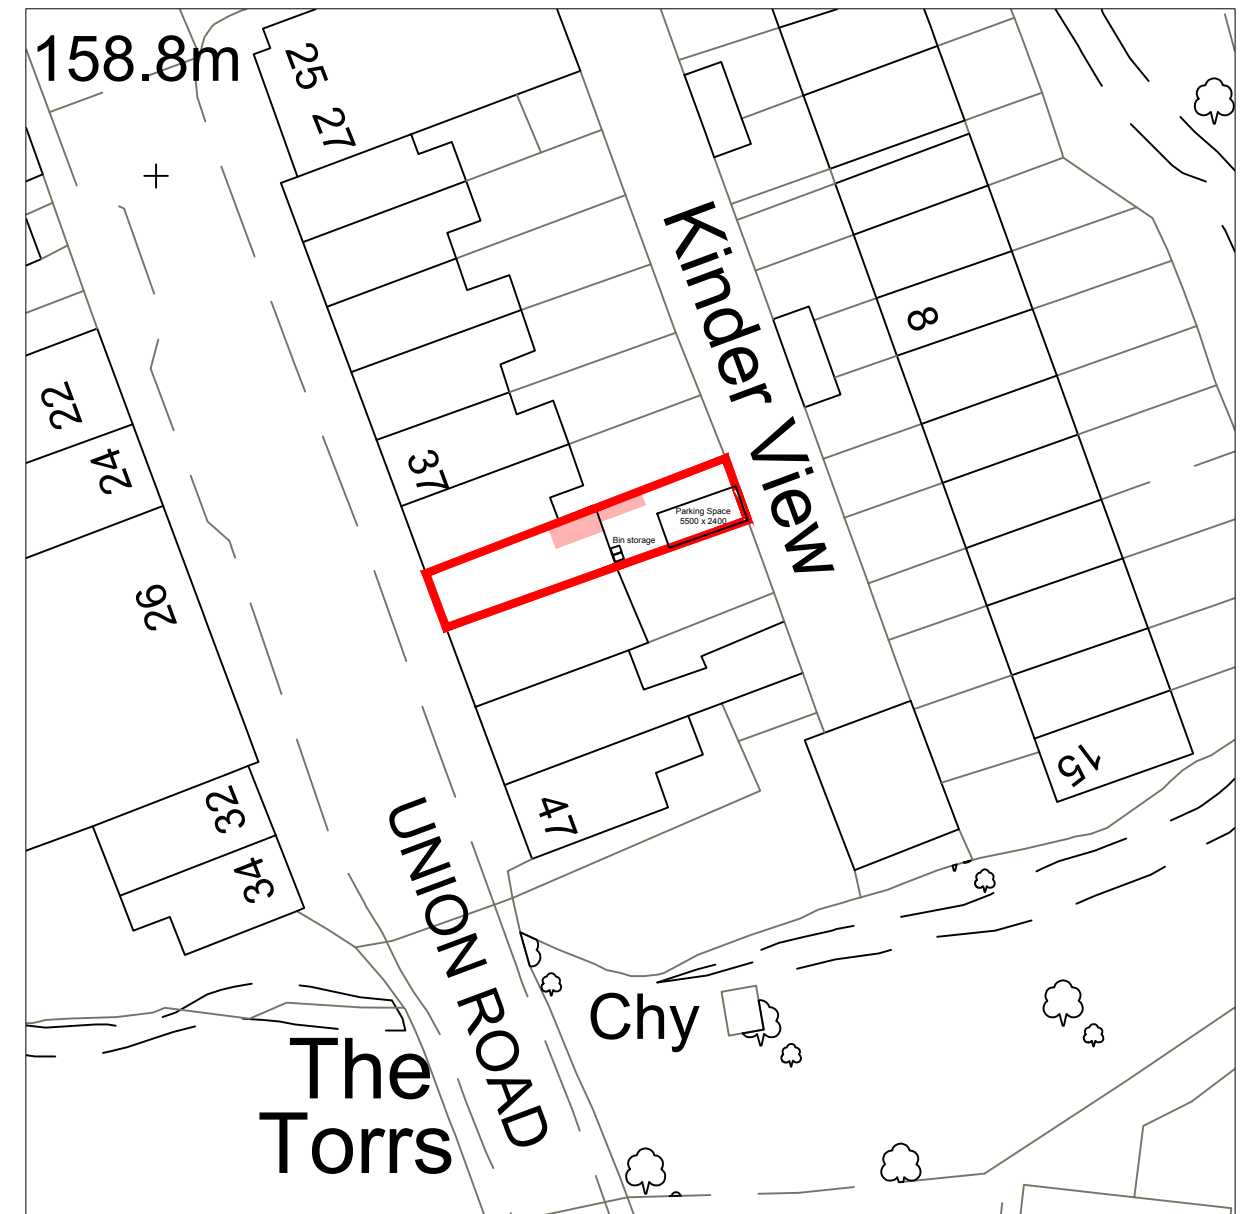

Location Plan
Scale 1:1250

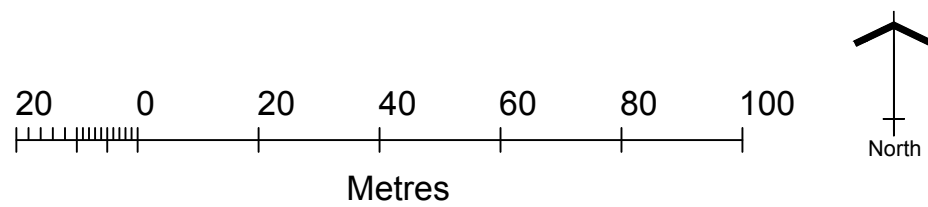

Site Plan
Scale 1:500

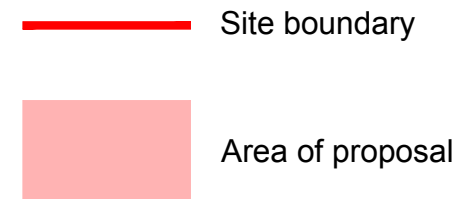

Client:
Mr Kawa Shami Ahmed
41 Union Road, New Mills, Derbyshire, SK22 3EL

Project:
Retrospective planning permission sort for
change or rear door, access staircase and
timber canopy at first floor level

Title:
Location Plan

Scale: 1:1250 & 1:500 @ A3

Drawn: C.K.	Date: March 2023
----------------	---------------------

Project no.: 3186	Drawing no.: 3186-006
----------------------	--------------------------

PLANMART LIMITED
9, GEORGE STREET, GLOSSOP,
DERBYSHIRE SK13 8AY.
TEL: 01457 863153