




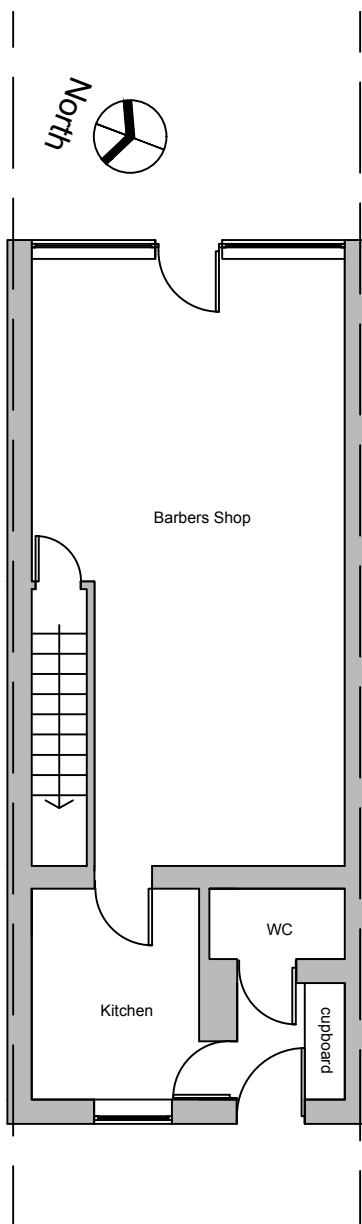


Existing Ground Floor Plan

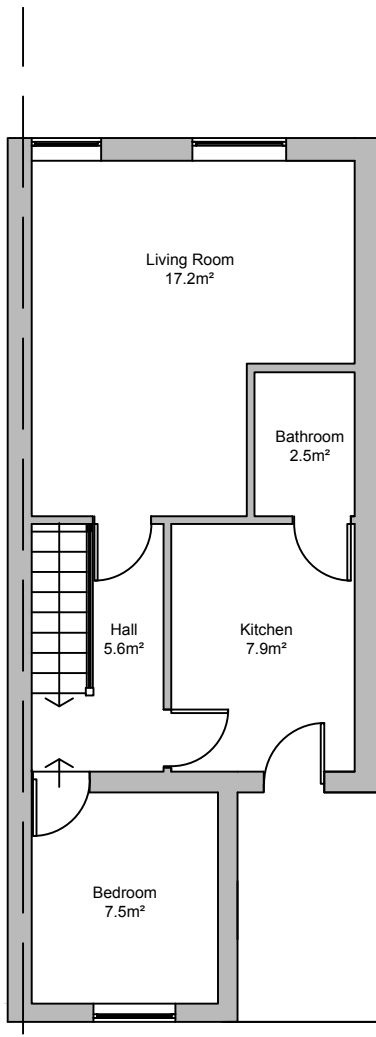


Existing First Floor Plan

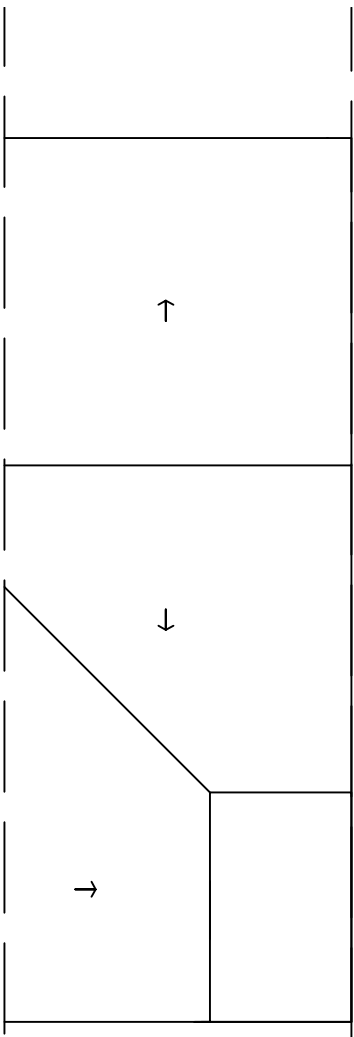


Existing Roof Plan

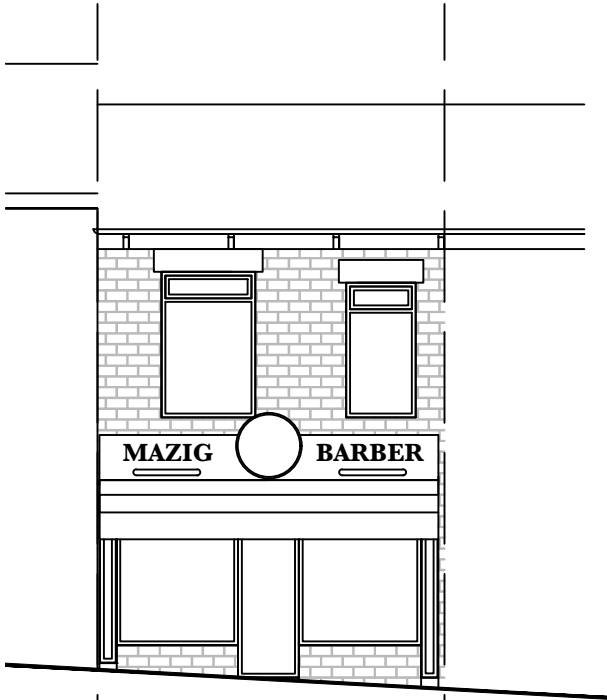

Existing Front Elevation

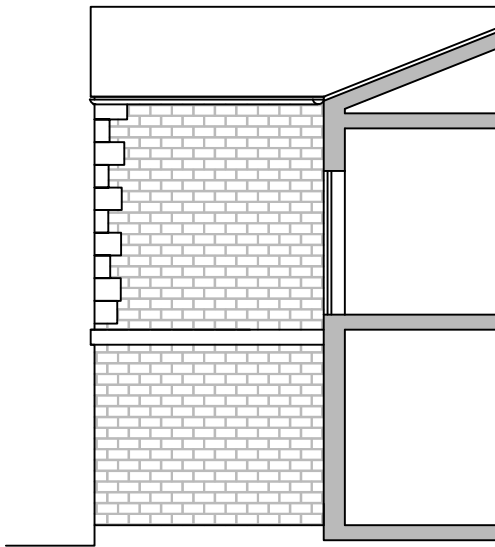

Existing Side Elevation

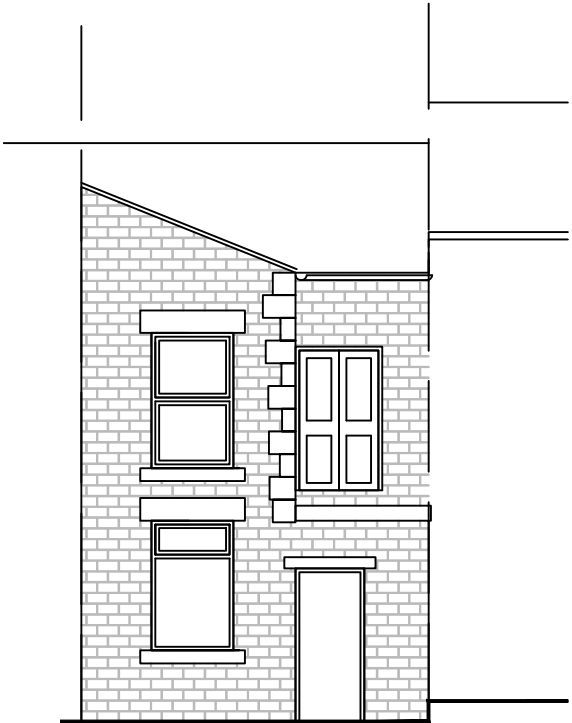

Existing Rear Elevation

Rev A - Plans amended to show existing f.f. window
June 2023



Client:

Mr Kawa Shami Ahmed
41 Union Road, New Mills, Derbyshire, SK22 3EL

Project:

Retrospective planning permission sort for
change or rear door, access staircase and
timber canopy at first floor level

Title:

Existing Plans

Scale: 1:100 @ A3

Drawn: C.K.	Date: March 2023
----------------	---------------------

Project no.: 3186	Drawing no.: 3186-004A
----------------------	---------------------------



Metric Scale