




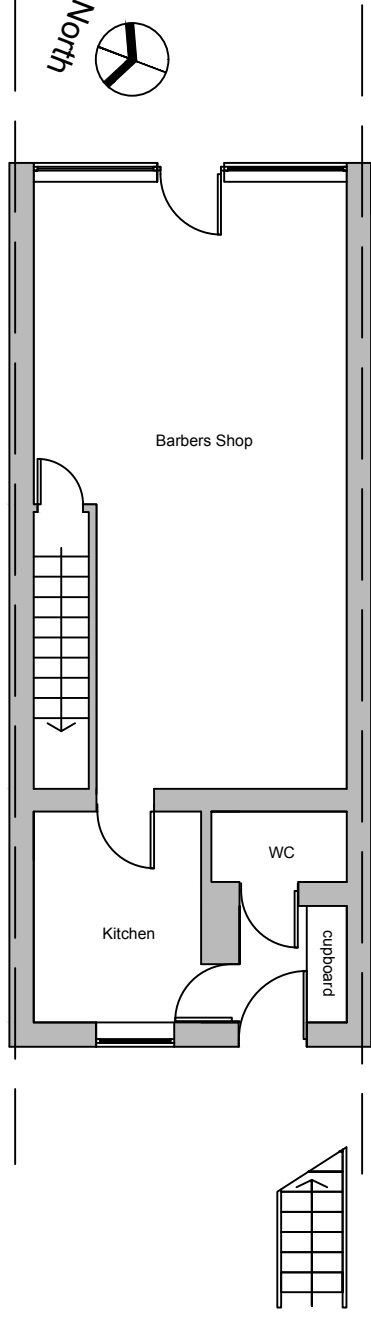

Proposed Ground Floor Plan

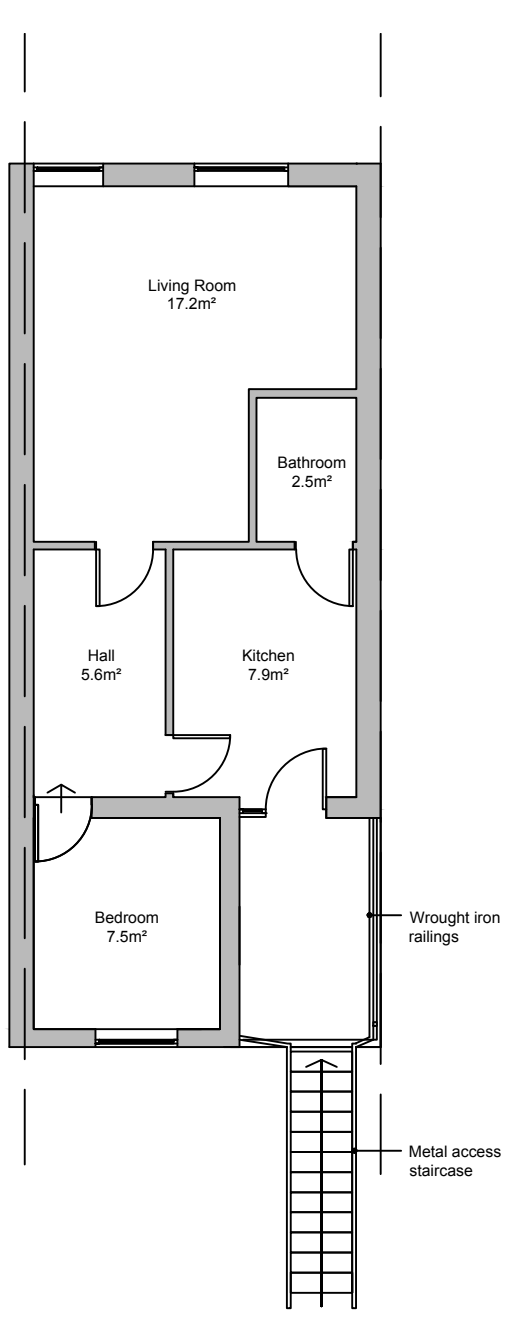


Proposed First Floor Plan

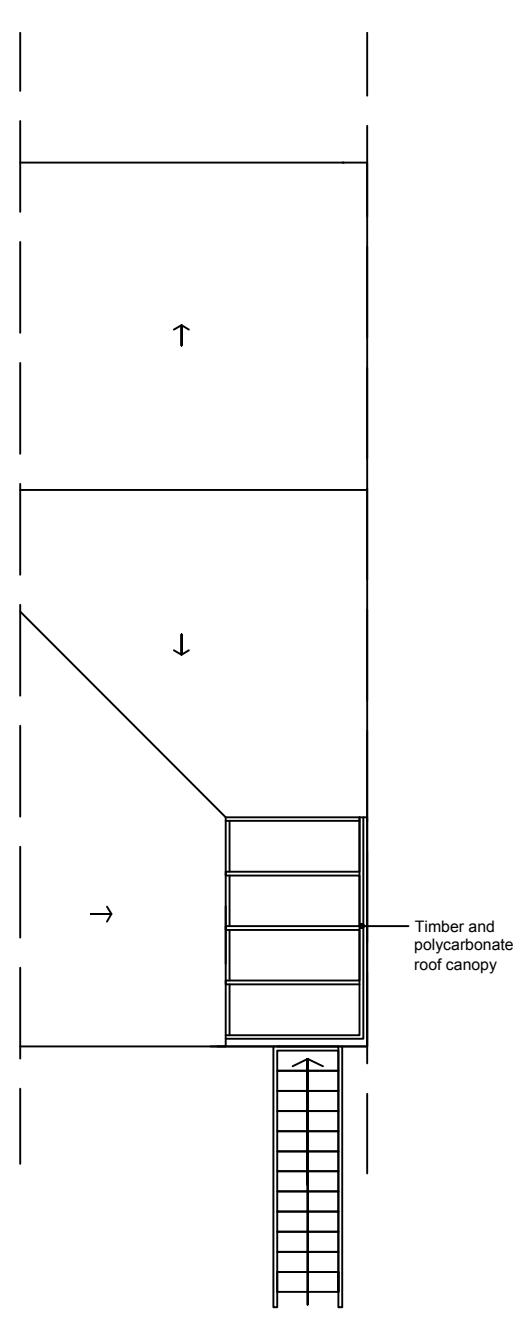


Proposed Roof Plan



Proposed Front Elevation

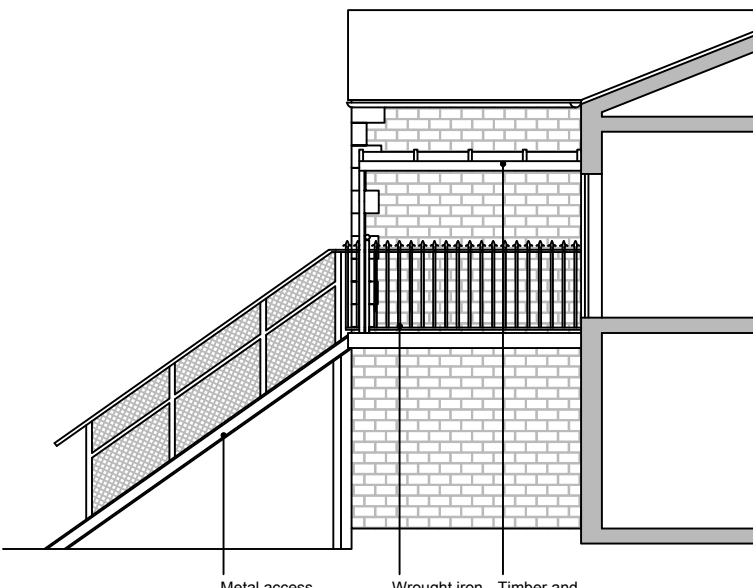

Proposed Side Elevation

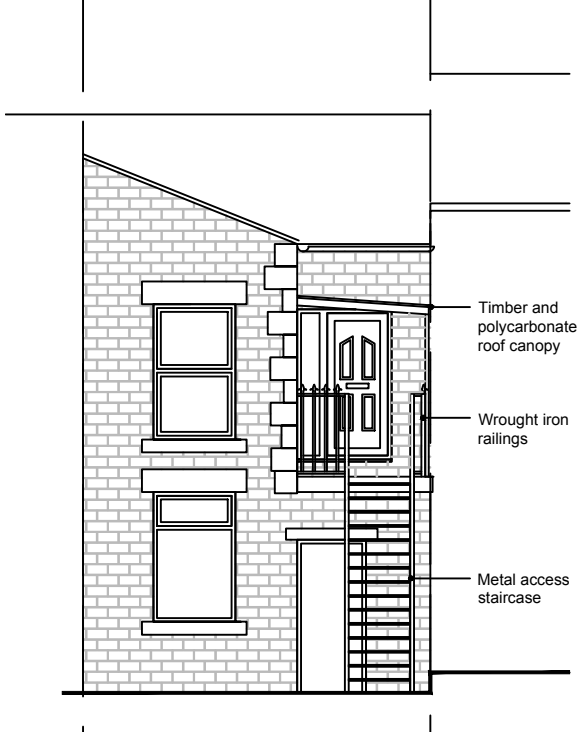

Proposed Rear Elevation

Rev A - Plans amended to show existing f.f. window
June 2023



Client:
Mr Kawa Shami Ahmed
41 Union Road, New Mills, Derbyshire, SK22 3EL

Project:
Retrospective planning permission sort for
change of rear door, access staircase and
timber canopy at first floor level

Title:
Proposed Plans

Scale: 1:100 @ A3	
Drawn: C.K.	Date: March 2023
Project no.: 3186	Drawing no.: 3186-005A



Metric Scale