



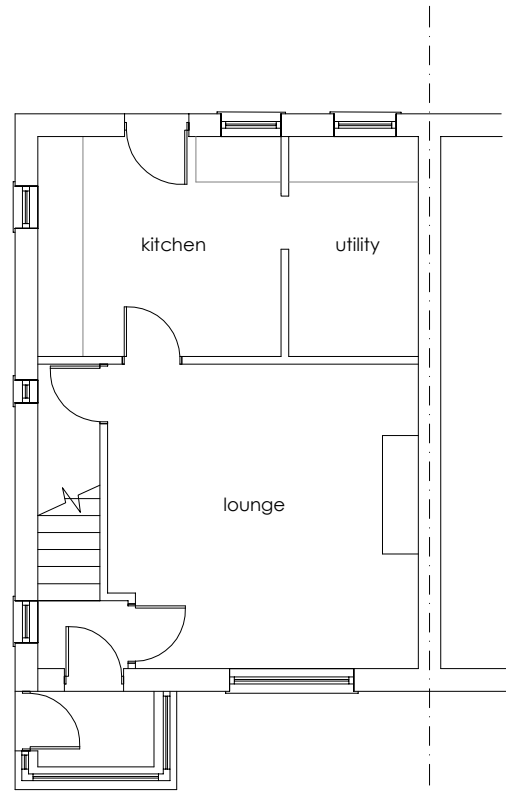


existing ground floor plan

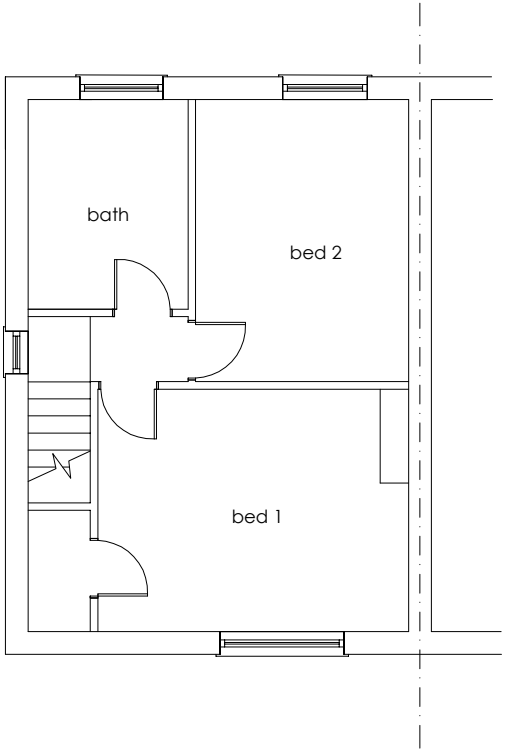


existing first floor plan


Proposed Garage

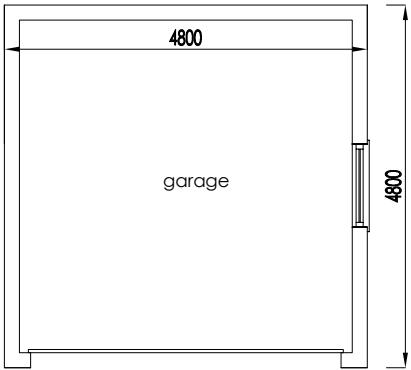

plan

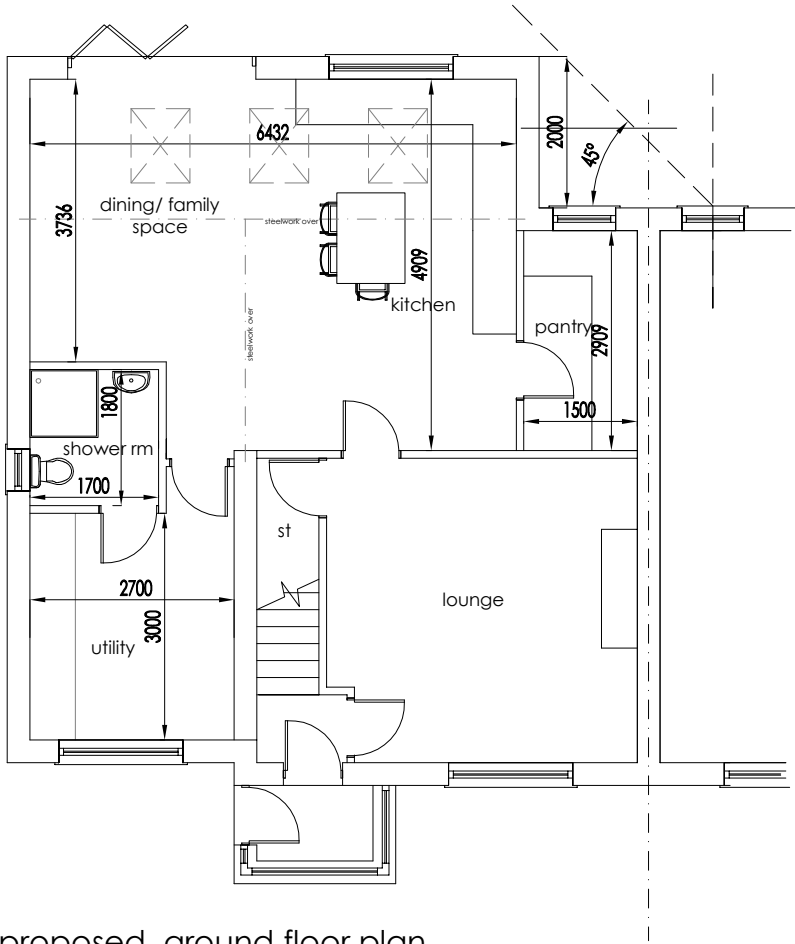

proposed ground floor plan

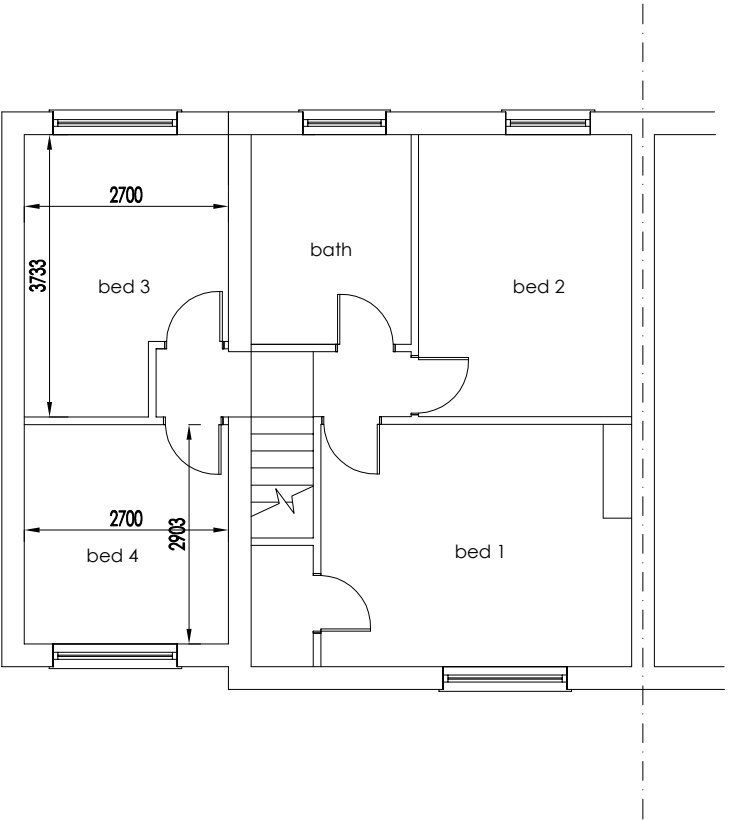

proposed first floor plan

REVISIONS			
DRAWN	FW	SCALE 1:100@A3	AREA SQ.M. SQ.FT.
DATE	June 23		
PROJECT	Two storey side, single storey rear extension and garage at 9 Meadow Avenue, Peak Dale		
CLIENT	Mr. C. Alsop & Ms. S. Taylor		
TITLE	Existing and proposed floor plans		
Wylie Architecture Residential Architecture Design and Planning 07875551825 www.wyliearchitecture.co.uk			
DRAWING NUMBER	03.01		REV —