






1 **Proposed Front Elevation**
Scale: 1 : 50

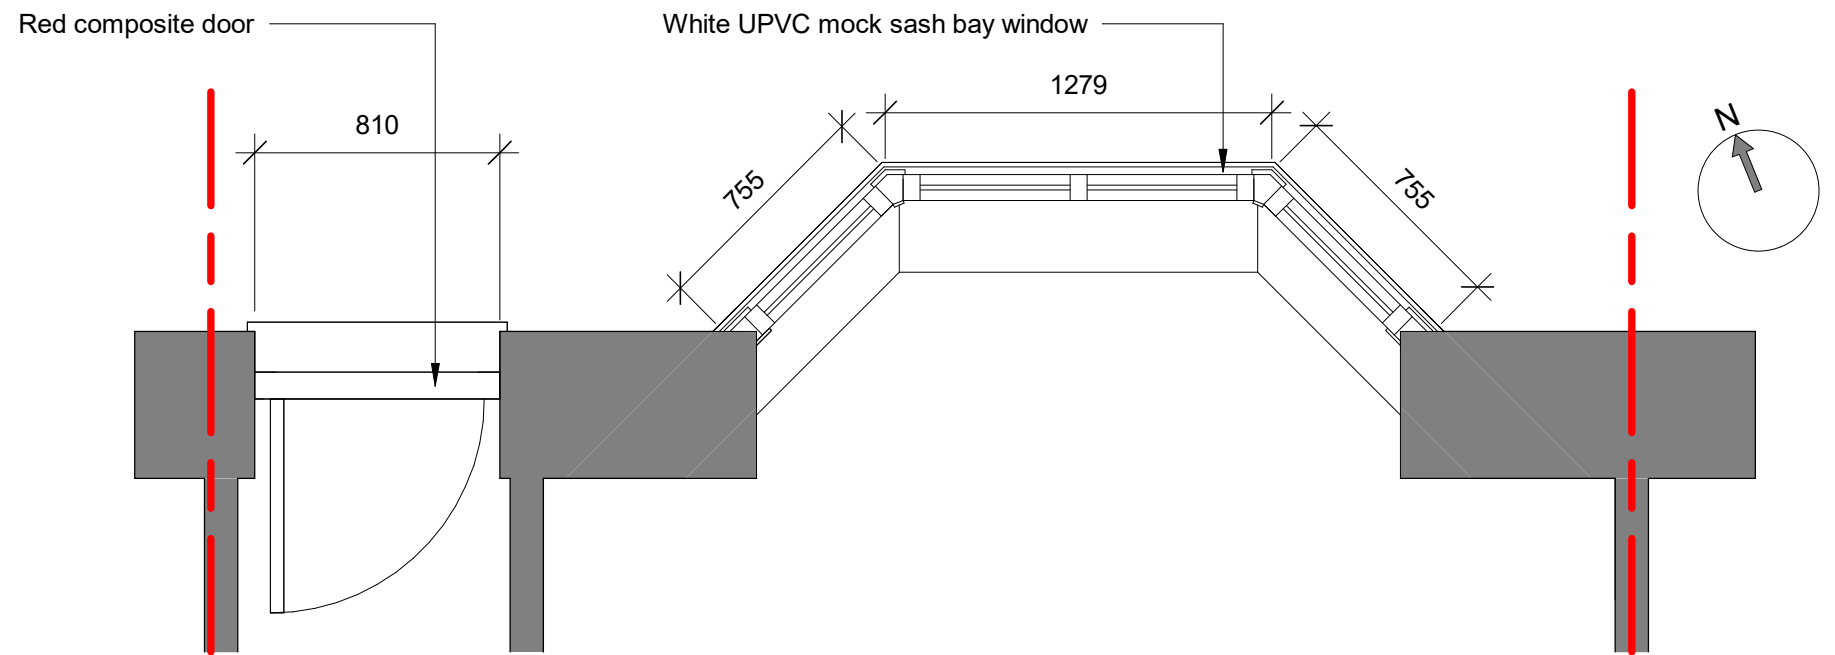

2 **Proposed Ground Floor Plan**
Scale: 1 : 25

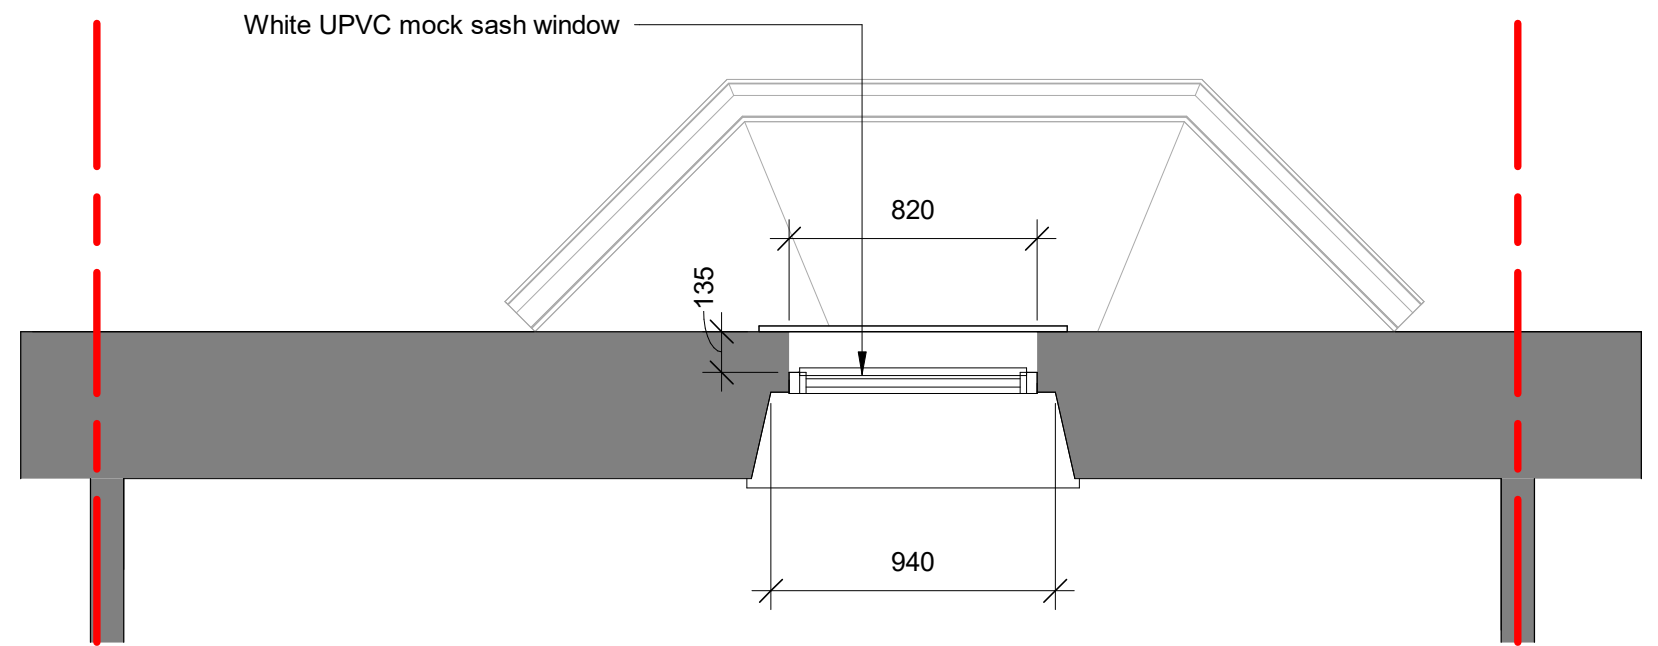

3 **Proposed First Floor Plan**
Scale: 1 : 25

 

All discrepancies to be clarified with project Architect. If in doubt ask.

A 19/06/2023 Added scale bars to drawings AH HB

Rev	Date	Description	By	Chk'd
hampton booth				
				
Client				
David Cumberlidge				
Project				
Replacement Door & windows 11 St. James Street Buxton Derbyshire SK17 6HR				
Drawing Title				
Proposed Elevations & Plans				
Scale	Sheet Size	Date		
As indicated	A3	17/05/2023		
Revision				
A				