




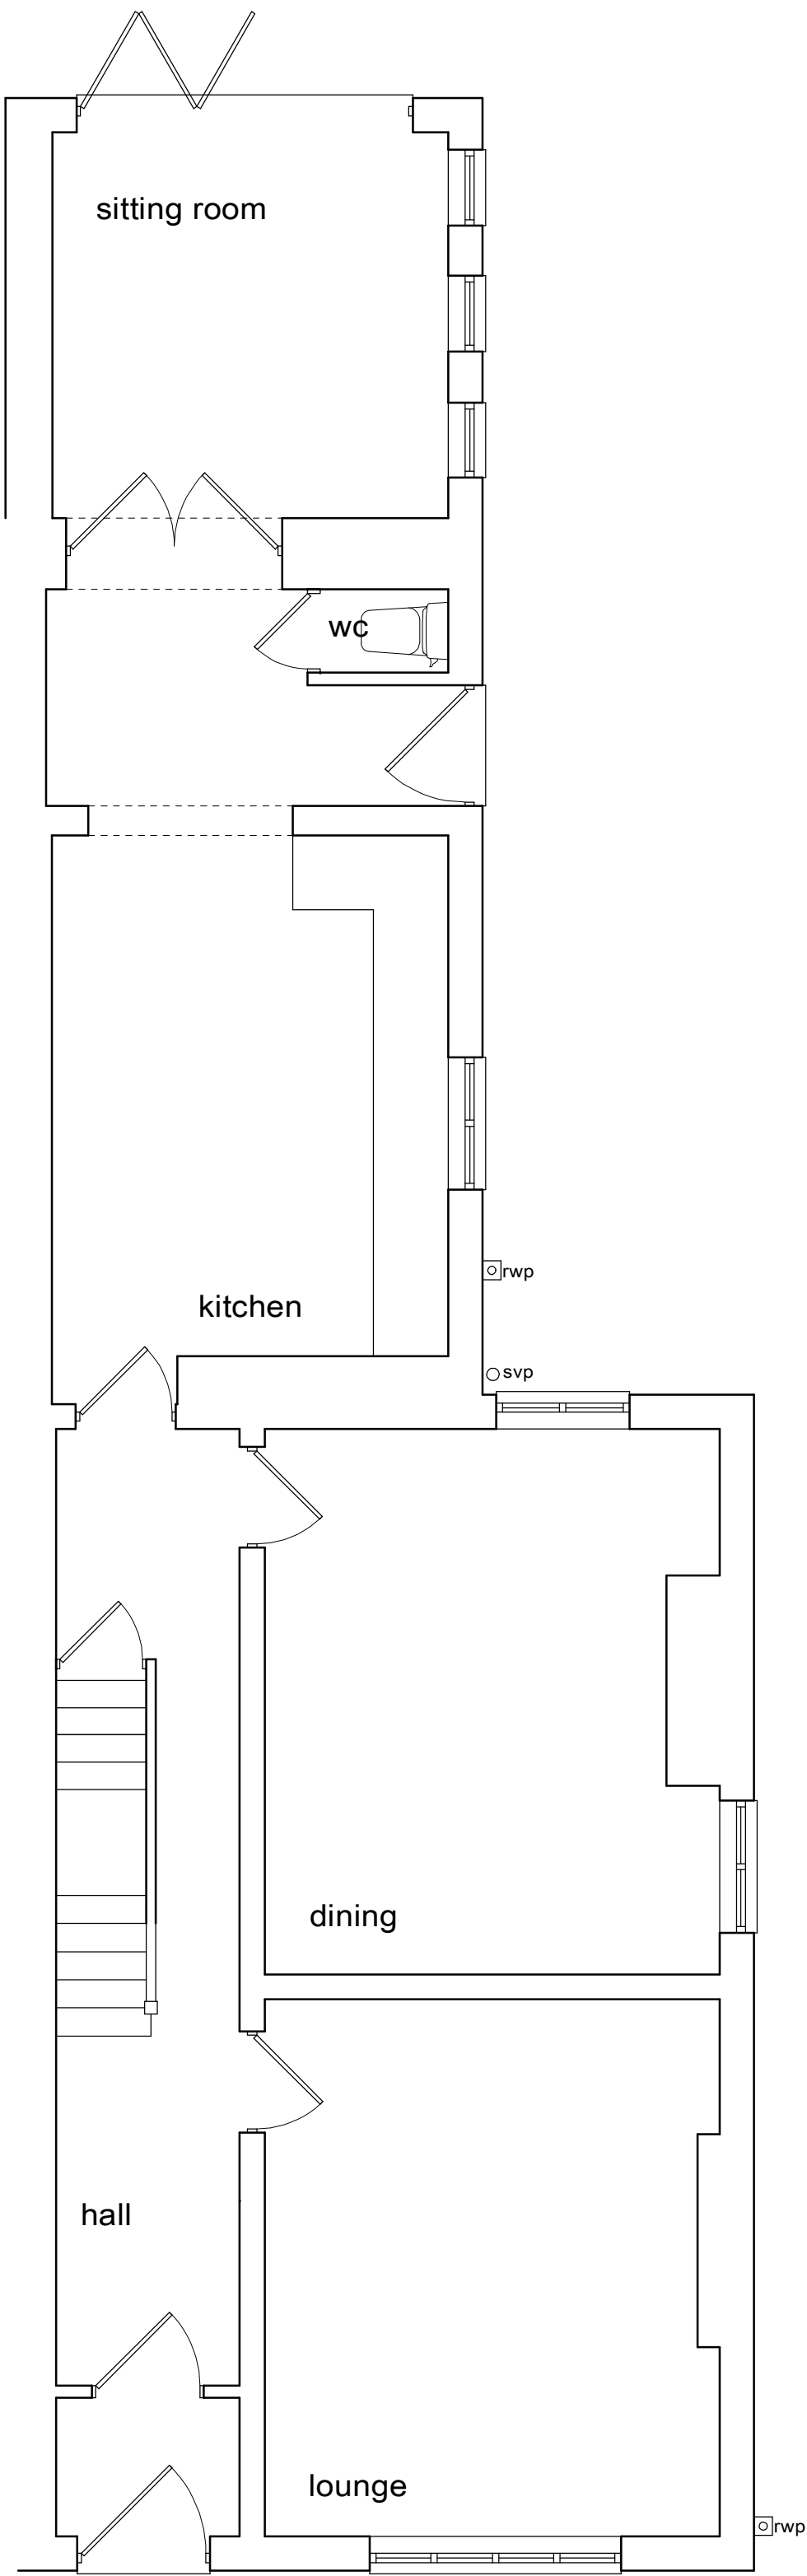

existing ground floor plan

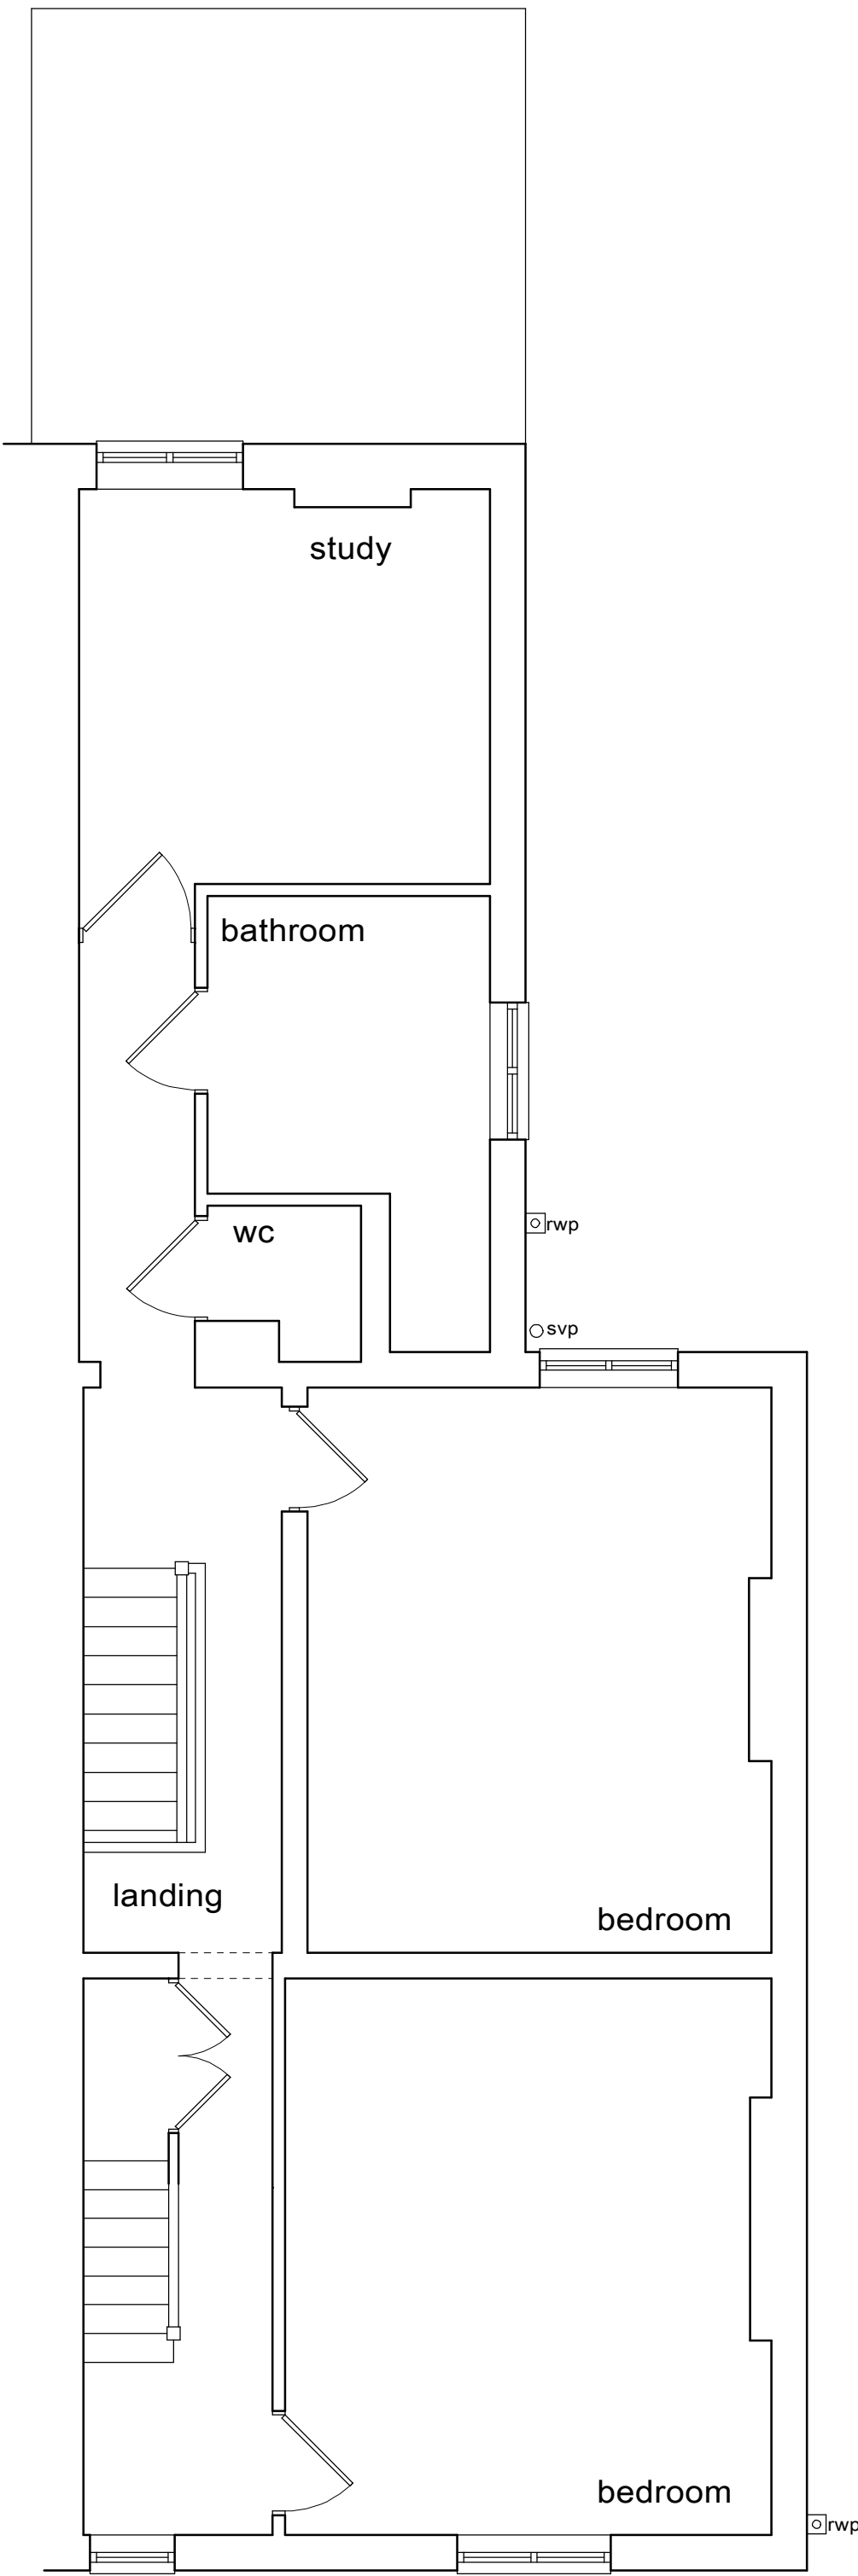

existing first floor plan

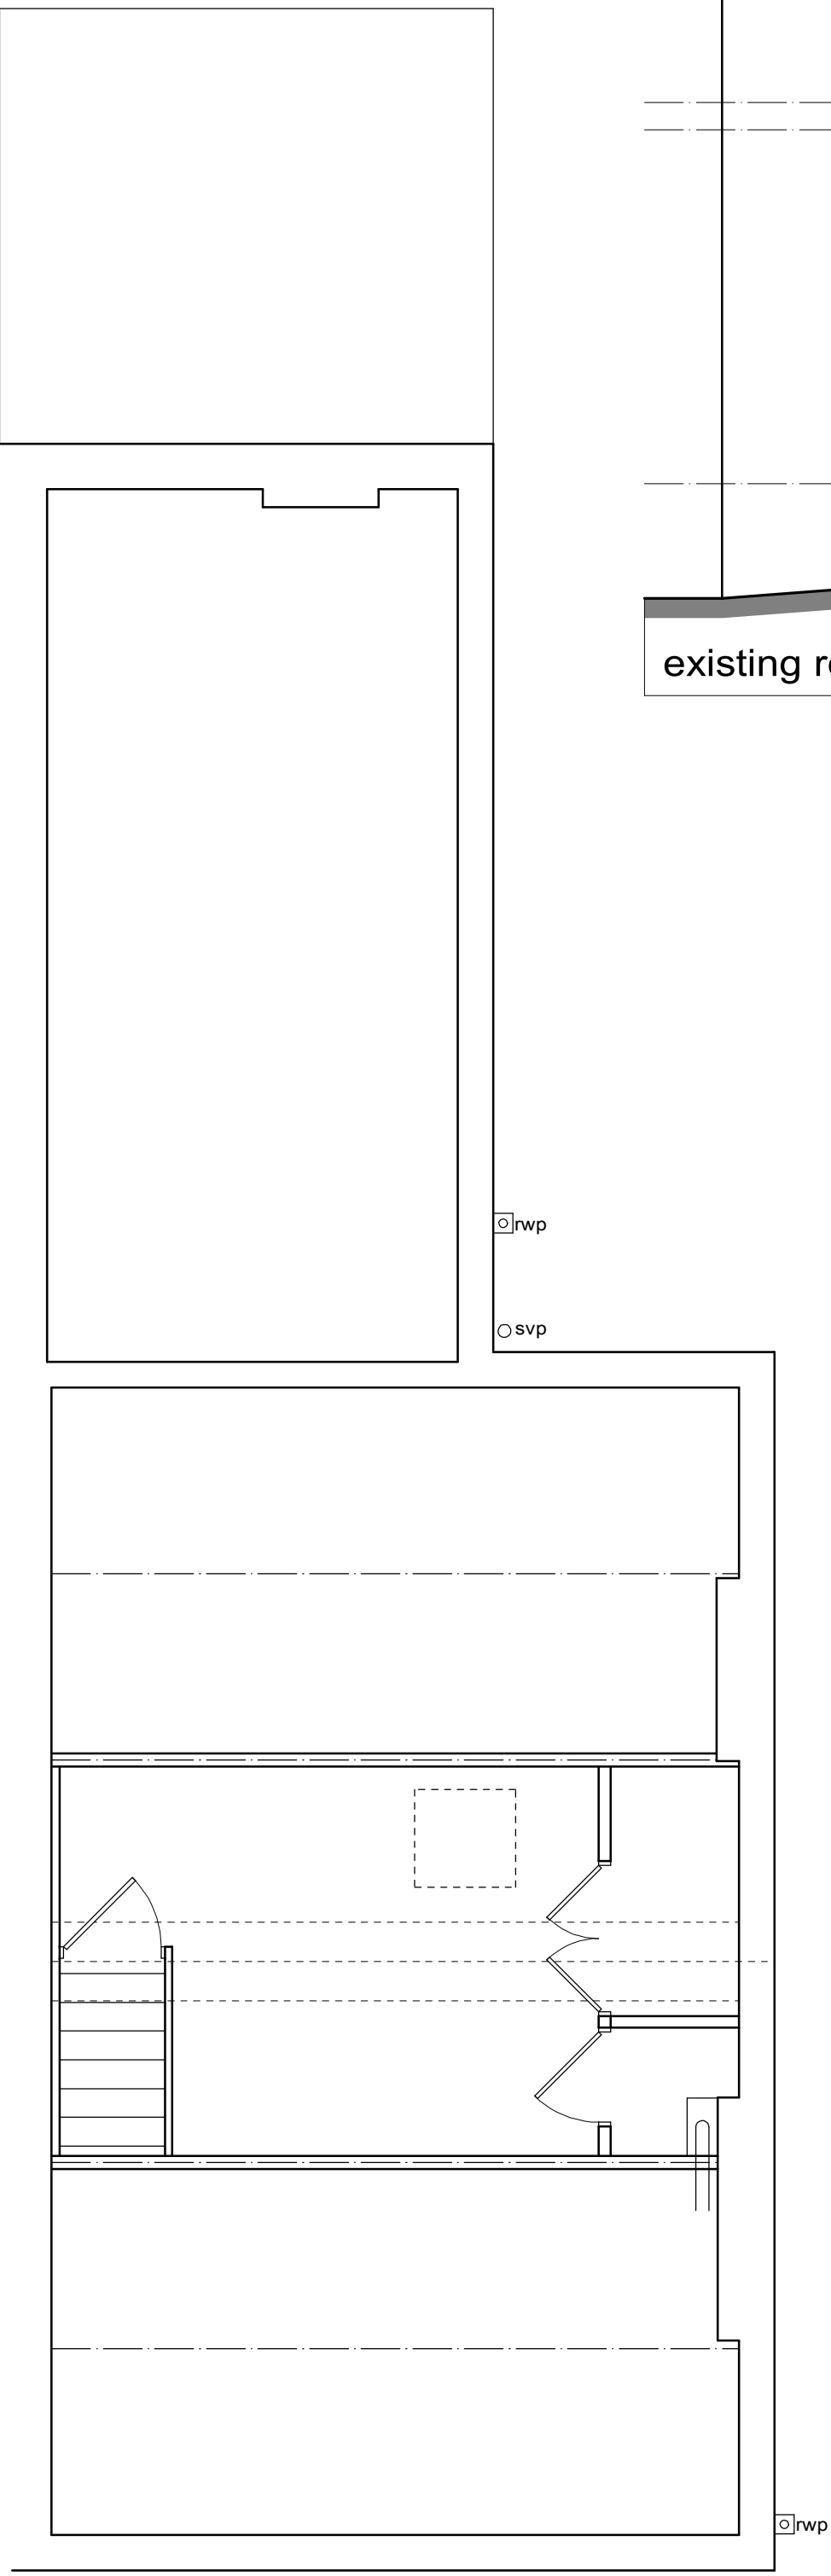

existing loft plan



This drawing has been prepared for the sole purpose of obtaining Planning Permission and Building Regulation Approval ONLY. All structural calculations are to be checked by structural engineer prior to construction.

All dimensions & details are to be checked on site prior to construction, any discrepancies reported to ExtensionsNW prior to any work undertaken. Any work undertaken prior to full planning & building regulation approval is at the builders own risk. ExtensionsNW will not be held responsible for any problems arising.

This drawing is the copyright of ExtensionsNW and any reproduction in whole or part is strictly forbidden.
Plotted on 26/06/2023
ExtensionsNW reserve the right to modify and make necessary alterations dependent on site conditions.

D		
C		
B		
A		
DATE		

SCALE 1:50	DATE June 23
DRAWN JDJ	PP B.R
CUSTOMER Mr & Mrs Laville	
PROJECT Loft Conversion	
LOCATION 24 Turnlee Road, Glossop. SK13 6JS	
LOCAL AUTHORITY	

Extensions

NW

3 Cribden Street, Ravenstall, Burslem, BB4 6EZ
Mob: 07968438495
Web: www.extensionsnw.co.uk E-mail: joe@extensionsnw.co.uk

JOB No.	REV.
3279 - 01	