




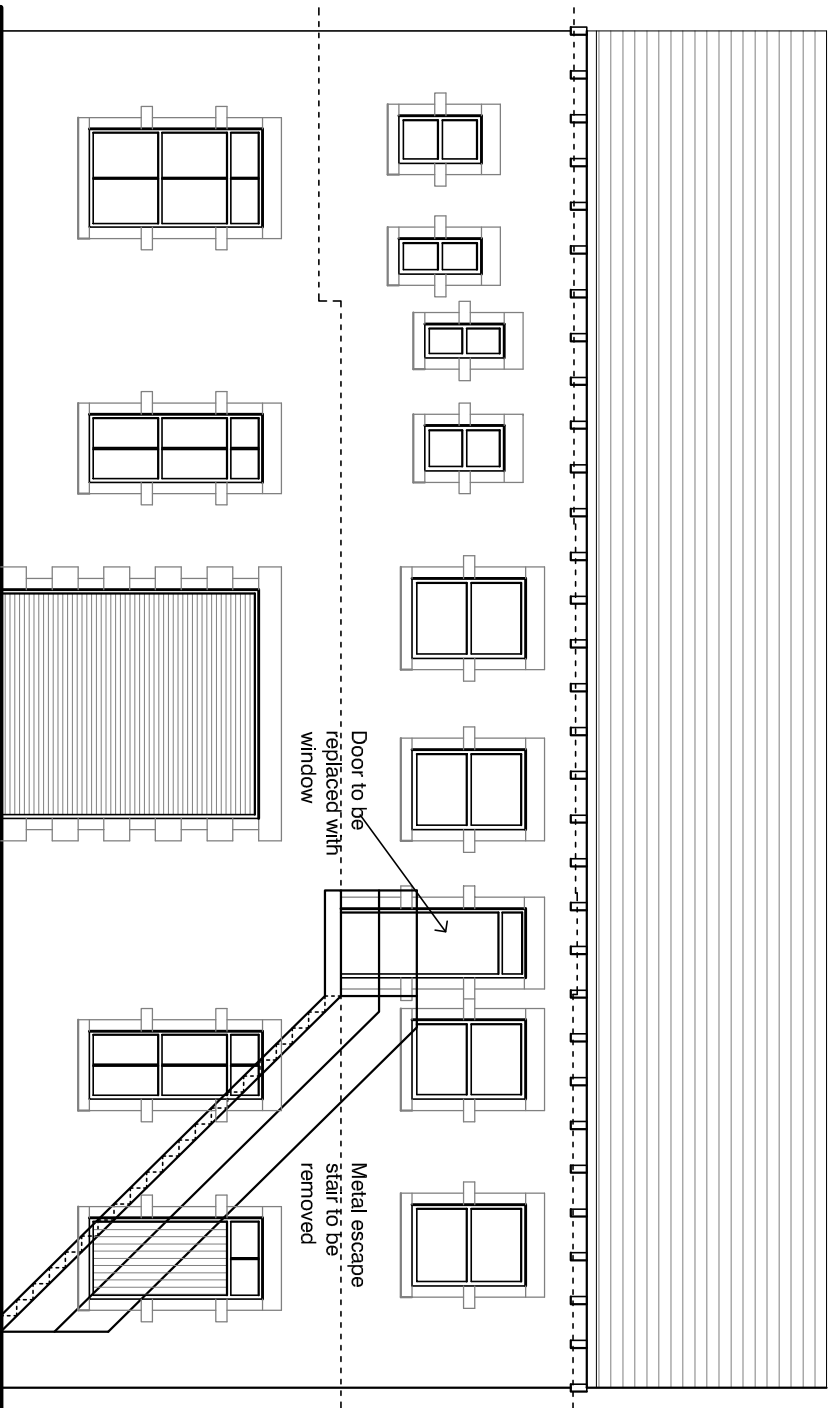

Rear Elevation (South)

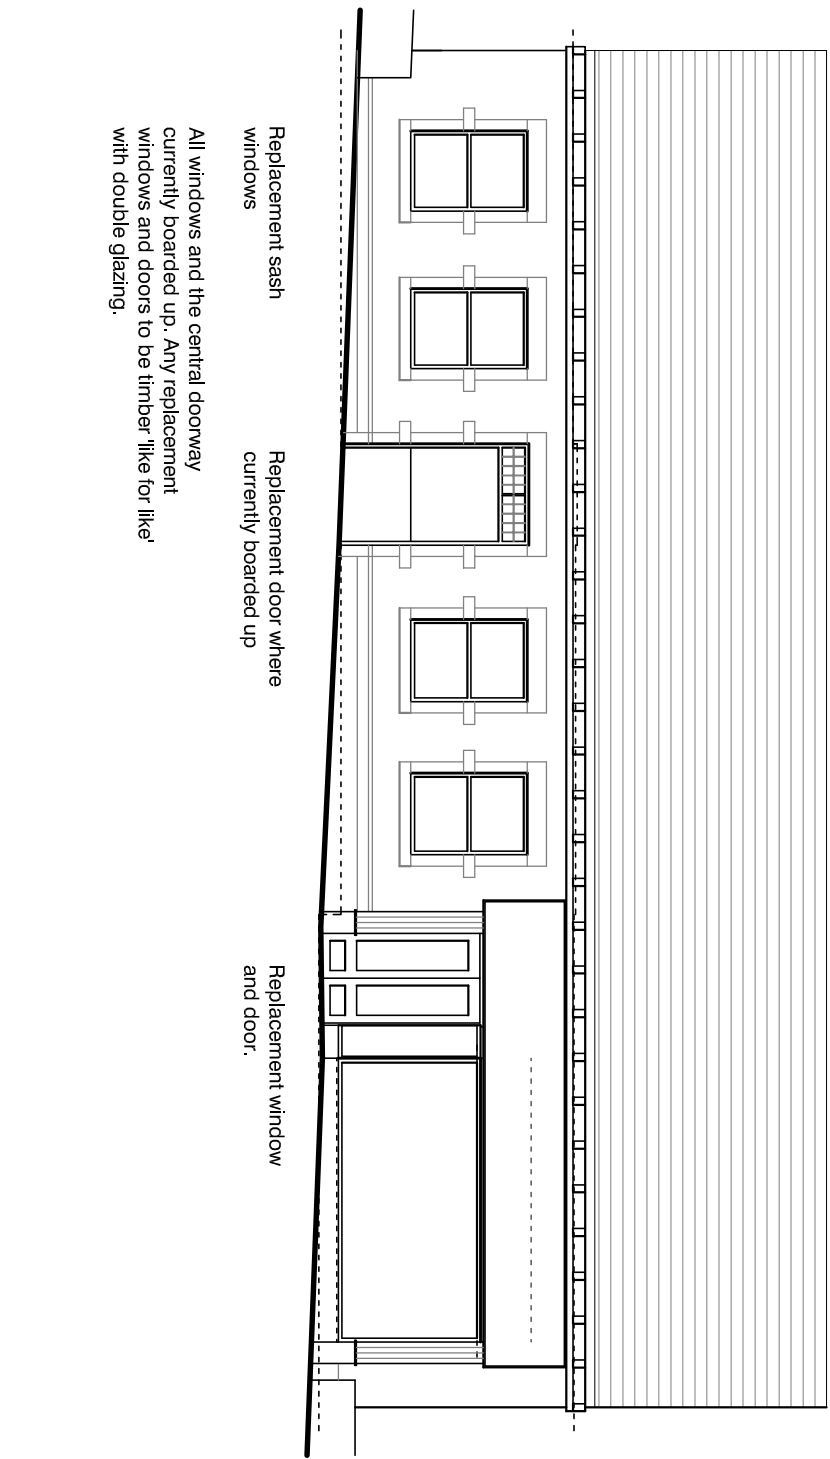


Front Elevation (North)

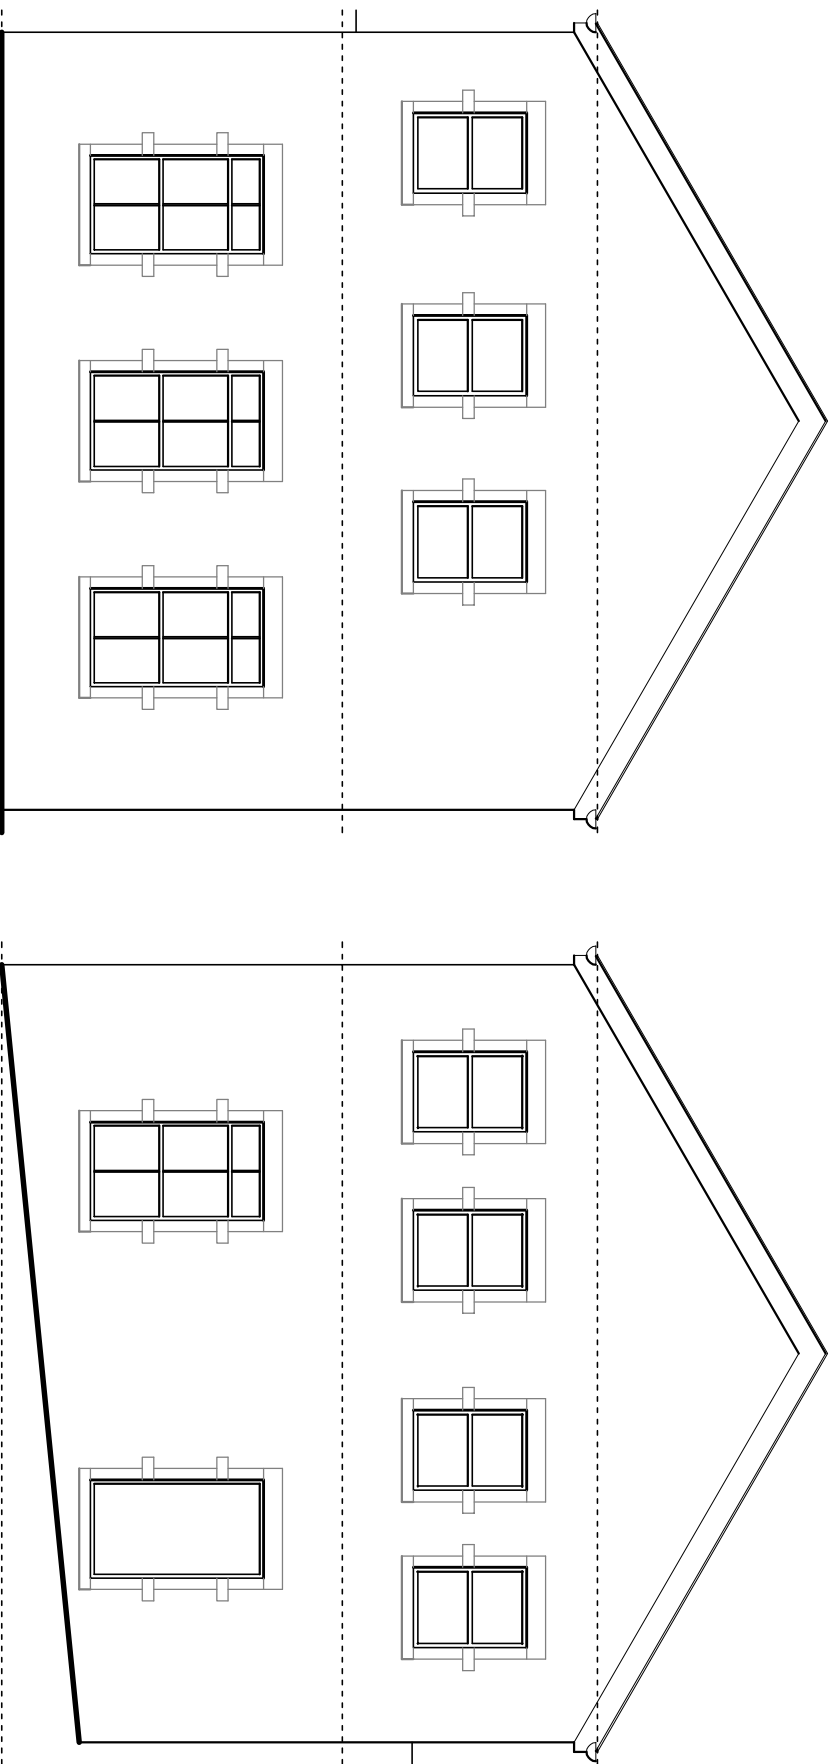


Side Elevation (West)

Side Elevation (East)

 

CLIENTS/CONTRACTORS ARE ADVISED TO CLARIFY DIMENSIONS PRIOR TO SETTING OUT AND NOT TO SCALE OFF THE DRAWING

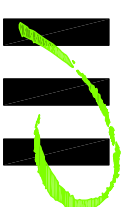

HIGH PEAK ARCHITECTS LTD
2nd Floor, Wharf House, Wharf Road, Whaley Bridge, High Peak, SK23 7AD
Tel: 01663 719717 Web: www.highpeakarch.com Email: hpa@highpeakarch.com

Residential Conversion
1 Chapel Road, Whaley Bridge
Existing / Proposed Elevations
1877.PL04

Scale: 1:100 @ A3 Date: June 2023 Rev: