



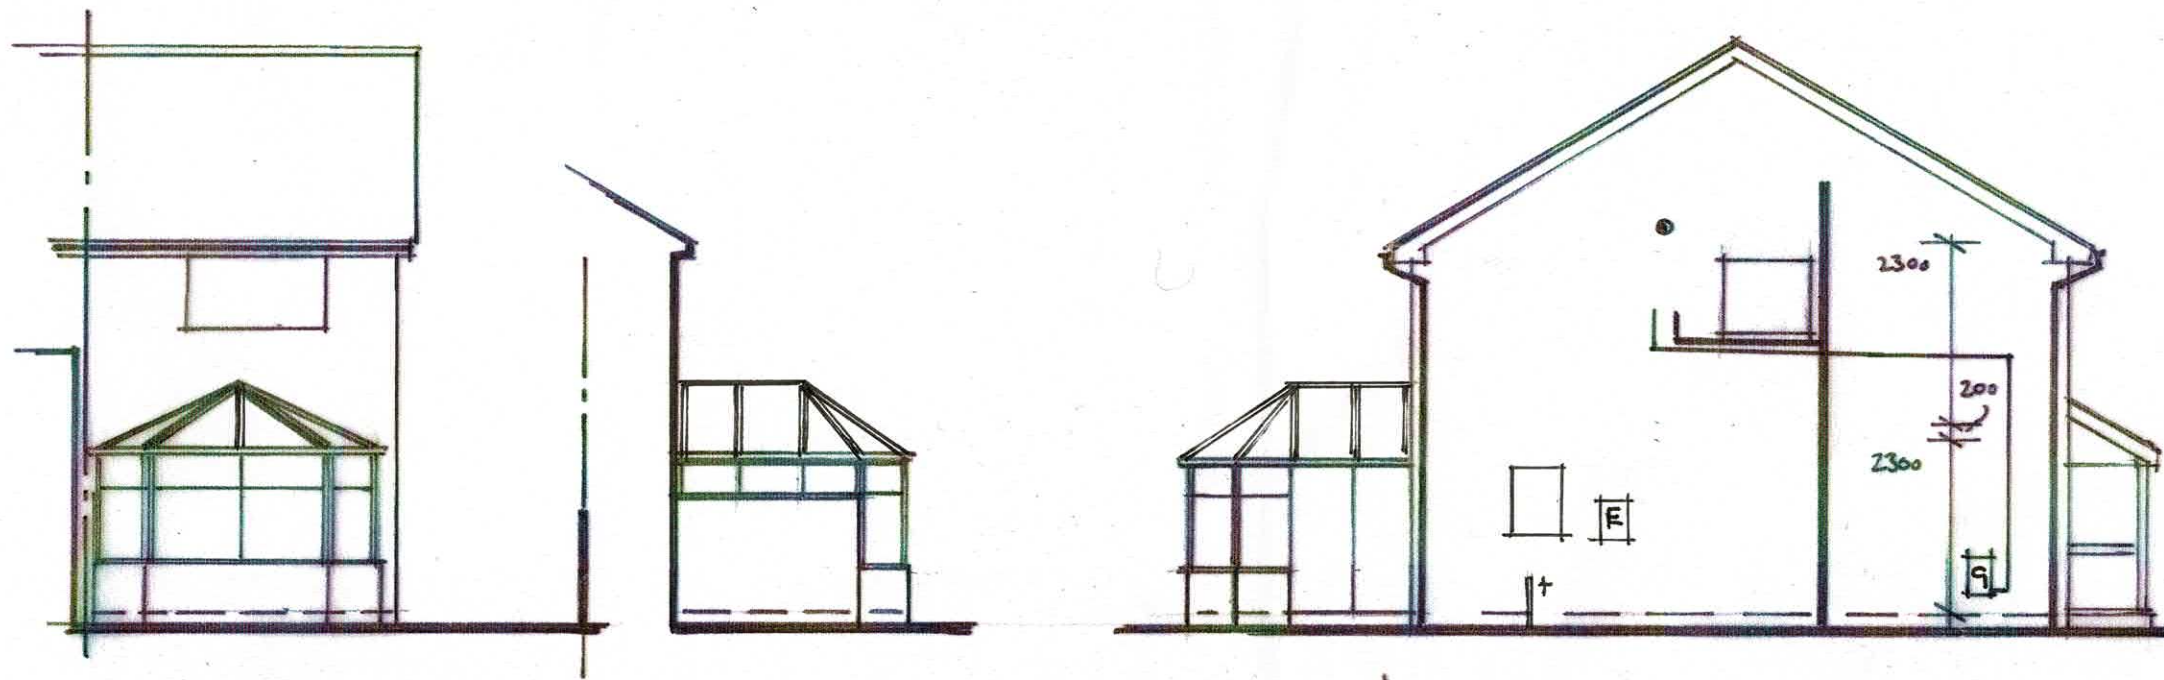


EXIST. REAR ELEVATION (SCALE 1:100)

EXIST. SIDE ELEVATIONS (SCALE 1:100)

EXIST. FRONT ELEVATION (SCALE 1:100)

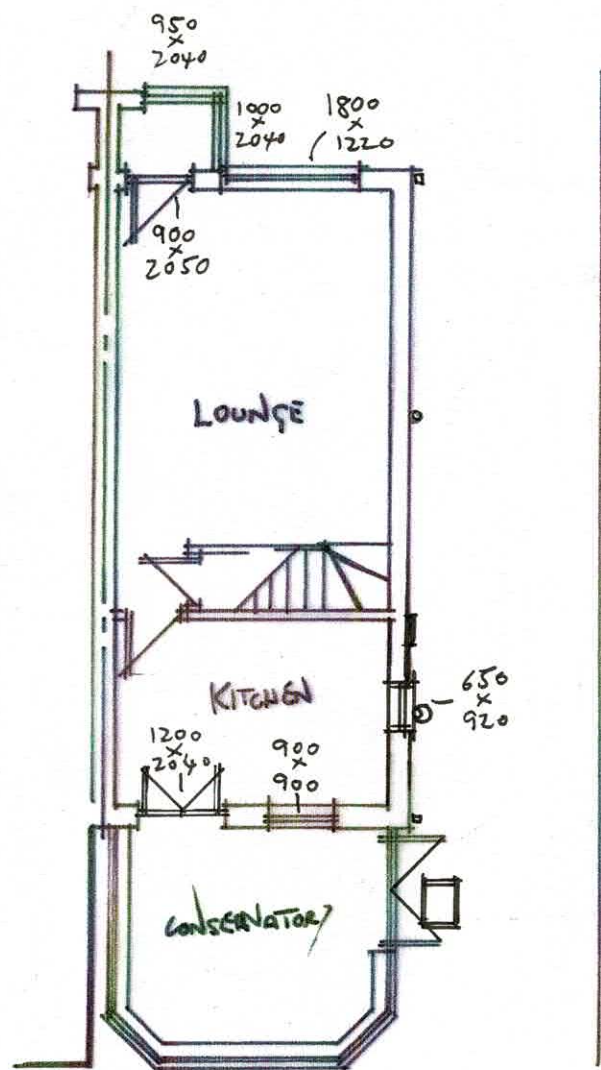

EXIST. GND FLOOR PLAN (SCALE 1:100)

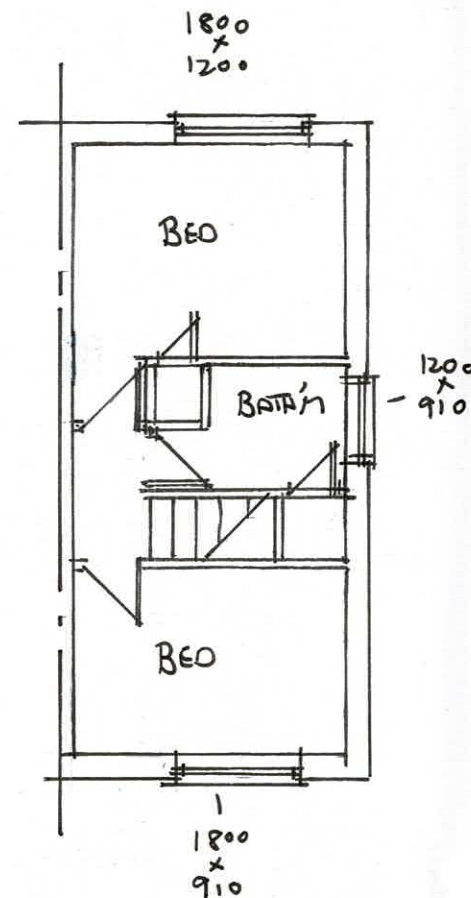

EXIST. F.F. PLAN (SCALE 1:100)

REVISED
SCALE ADDED TO SUIT
LA. REQ 21/6/23

MR & MRS O'BRIEN

PROP SIDE EXTENSION


AT
29 WOODLANDS ROAD
CHAPEL EN LE FRITH
SK23 0XR

A.J. DESIGN LTD.
78 CALDY ROAD
HANDFORTH
WILMSLOW
SK9 3BY
ajdesignlimited@gmail.com

SCALE 1:100 1:50


DATE 08/06/23

CLS 01(A)

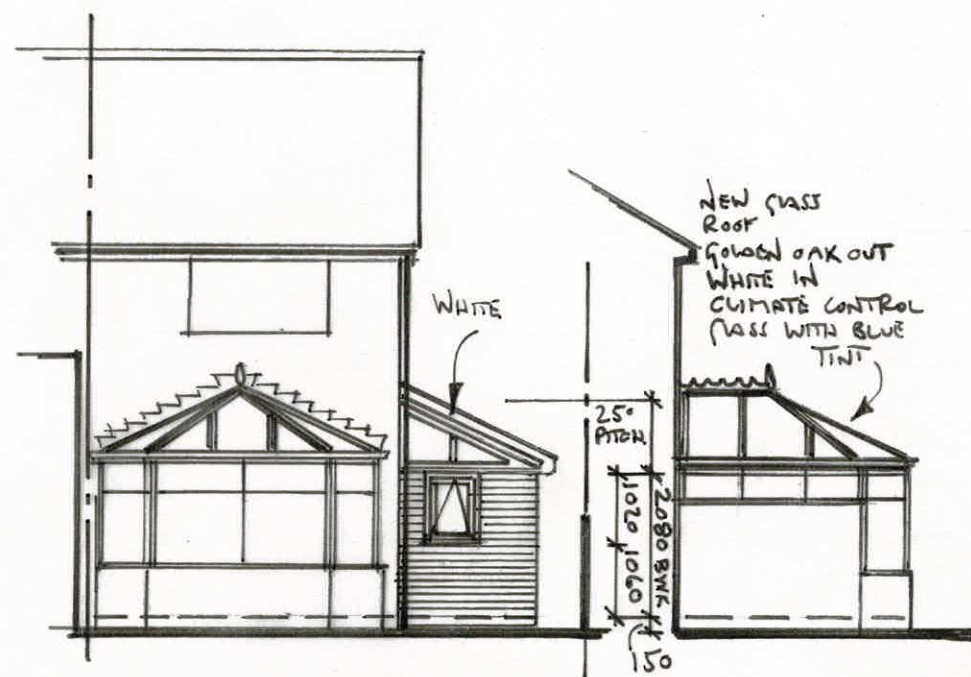


PROP. REAR ELEVATION (SCALE 1:100)

UNIT SPEC
UTILITY WARE OUT WHITE IN UAC FRAMES
& ROOF
CLEAR GLASS TO WAC FRAME
'A' RATED
CLIMATE CONTROL GLASS
TO ROOF

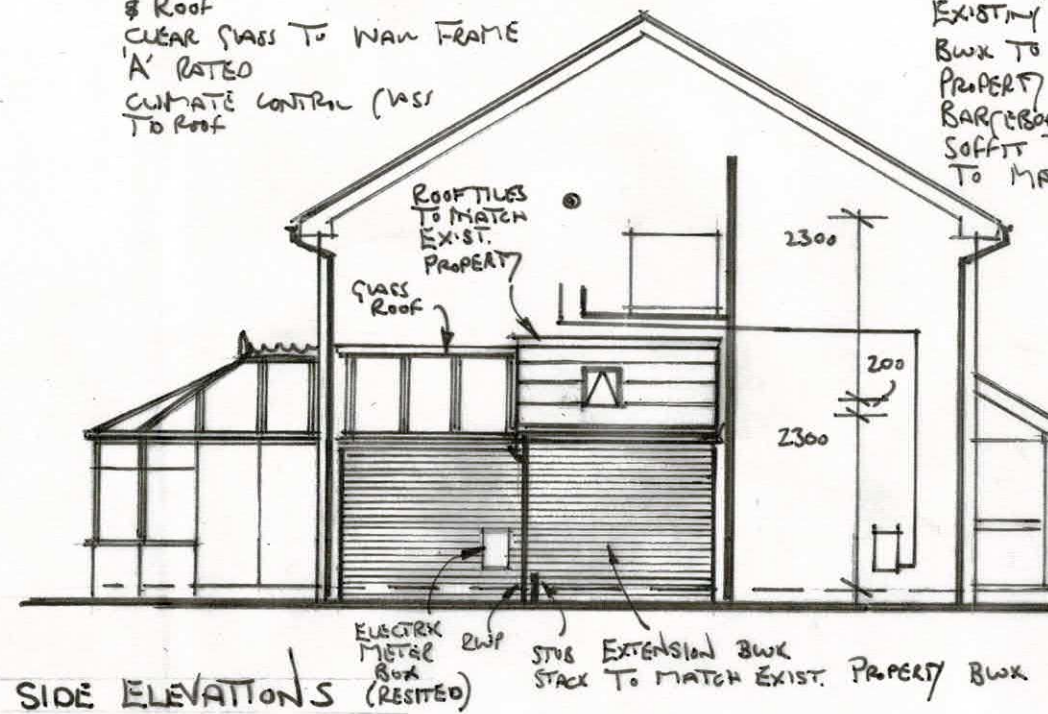


PROPOSED SIDE ELEVATIONS (SCALE 1:100)


ROOF TILES TO MATCH EXISTING PROPERTY
B.W.K. TO MATCH EXISTING PROPERTY
BARKBOARD FASCIA & SOFFIT TO BE WHITE TO MATCH PROPERTY

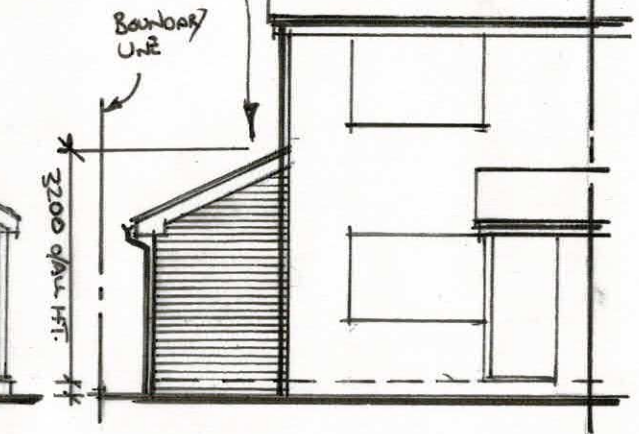

PROP. FRONT ELEVATION (SCALE 1:100)

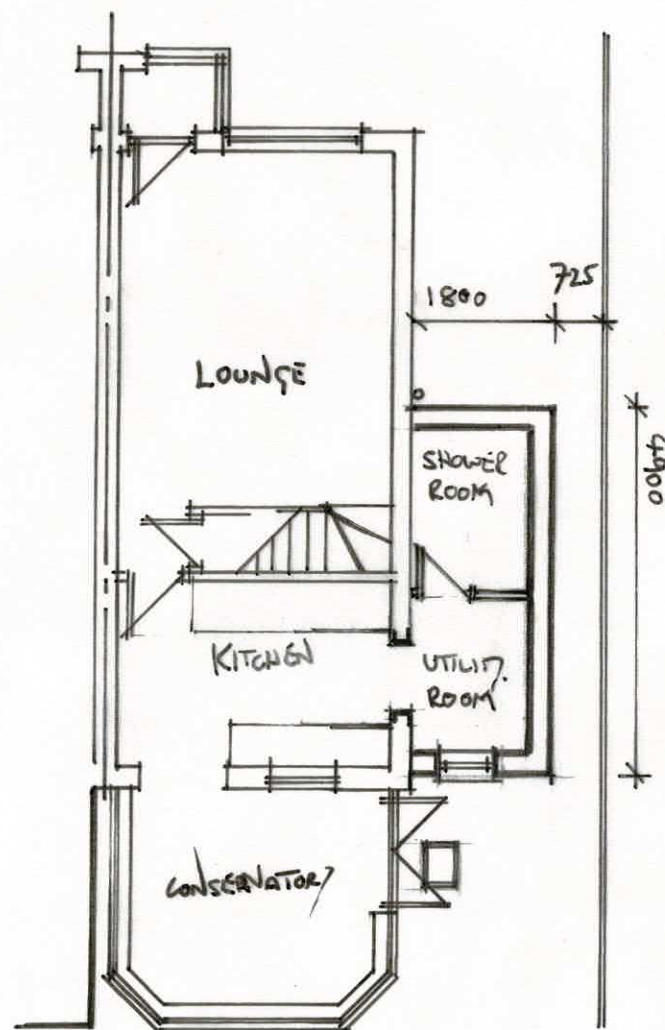

PROPOSED GND FLOOR PLAN (SCALE 1:100)

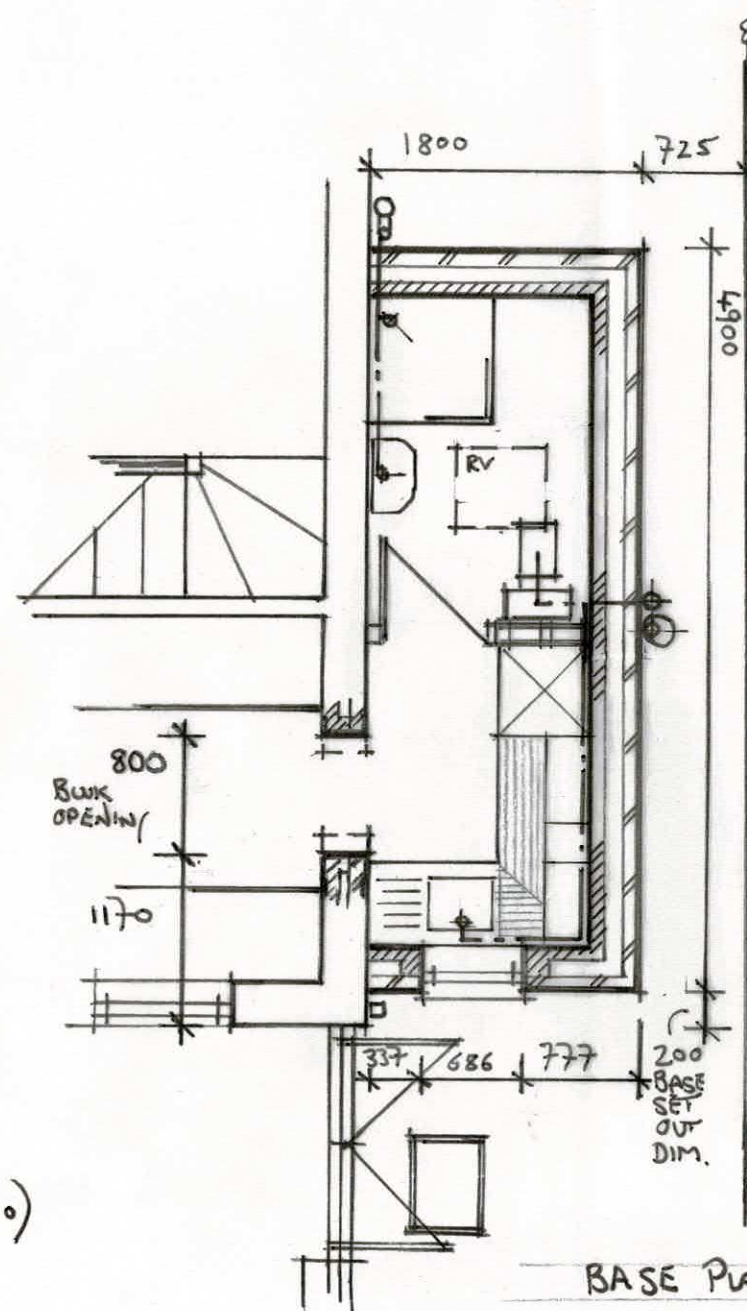

BASE PLAN (SCALE 1:50)

Ⓐ REVISED
SCALE ADDED TO SUIT
L.A REG 21/6/23

MR & MRS O'BRIEN

PROP SIDE EXTENSION

AT
29 WOODLANDS ROAD
CHAPEL EN LE FRITH
SK23 0XR

A.J. DESIGN LTD.
78 CALDY ROAD
HANDFORTH
WILMSLOW
SK9 3BY
ajdesignlimited@gmail.com

SCALE 1:100 1:50

DATE 08/06/23

CLS 02 Ⓐ