




SIDE ELEVATION

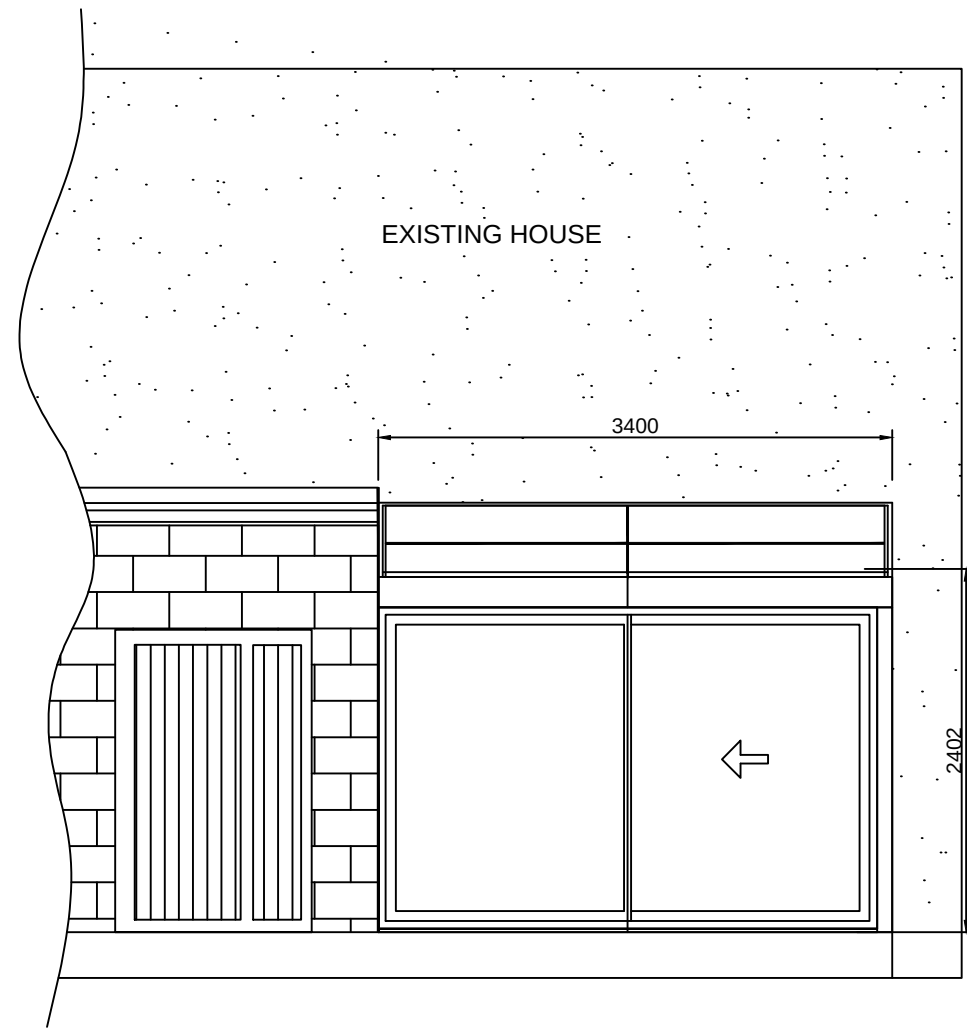

FRONT ELEVATION

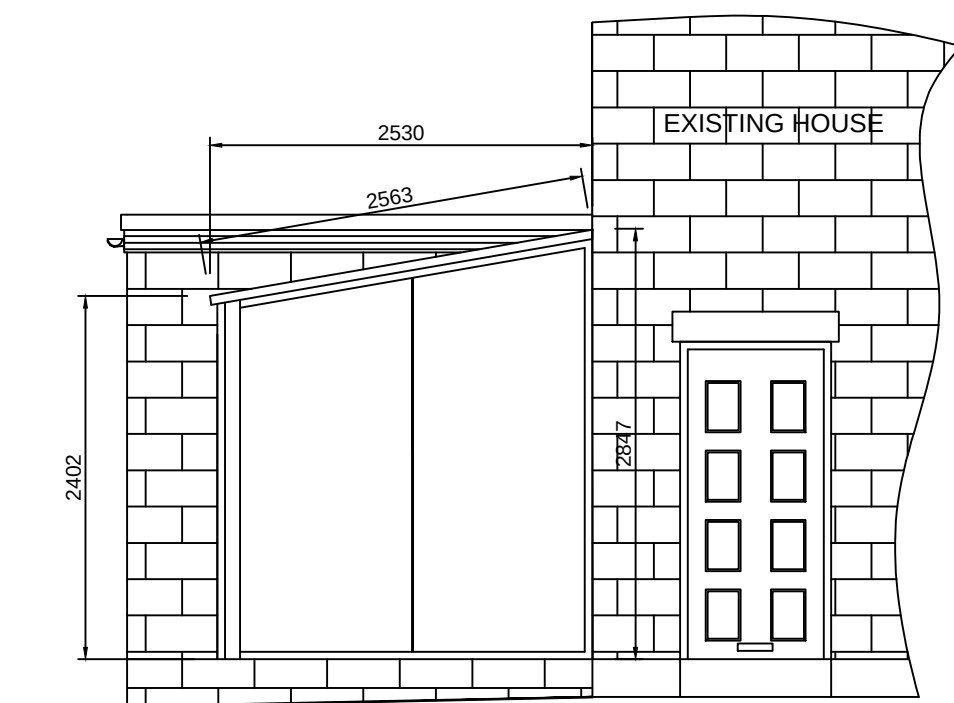

ROOF PLAN

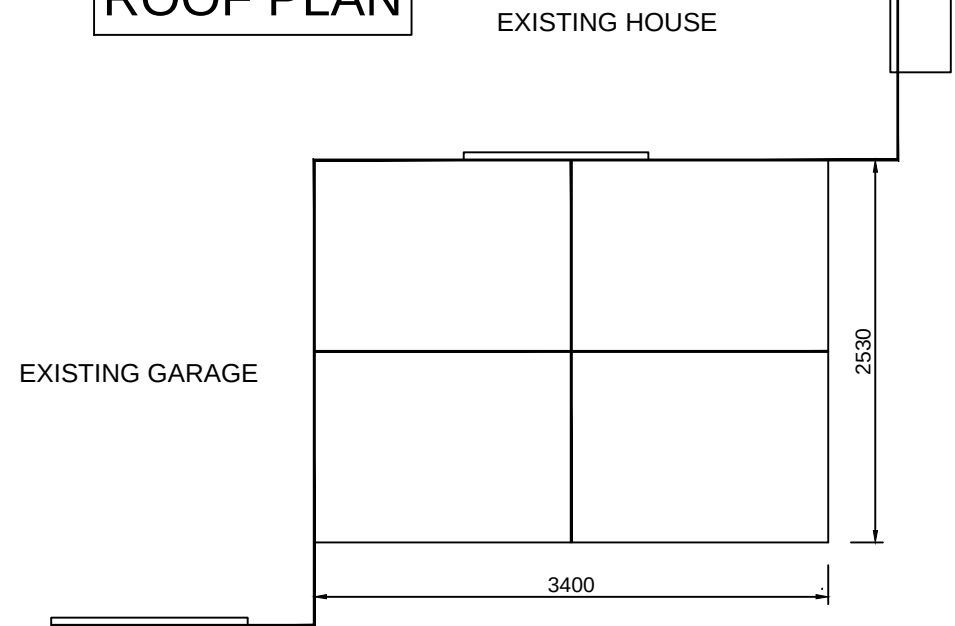

JAMES PRICE GLAZING

Project:
Glass Box
4 Ellers Bank
High Peaks

Drawn By: PDR Scale 1:50 @ A1
Date: 27.06.2023
DRAWING: TAG_1761_001 - REV 2