




4 Gravel detail
1 : 10

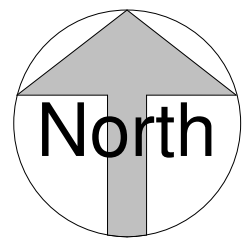

Primrose Lane

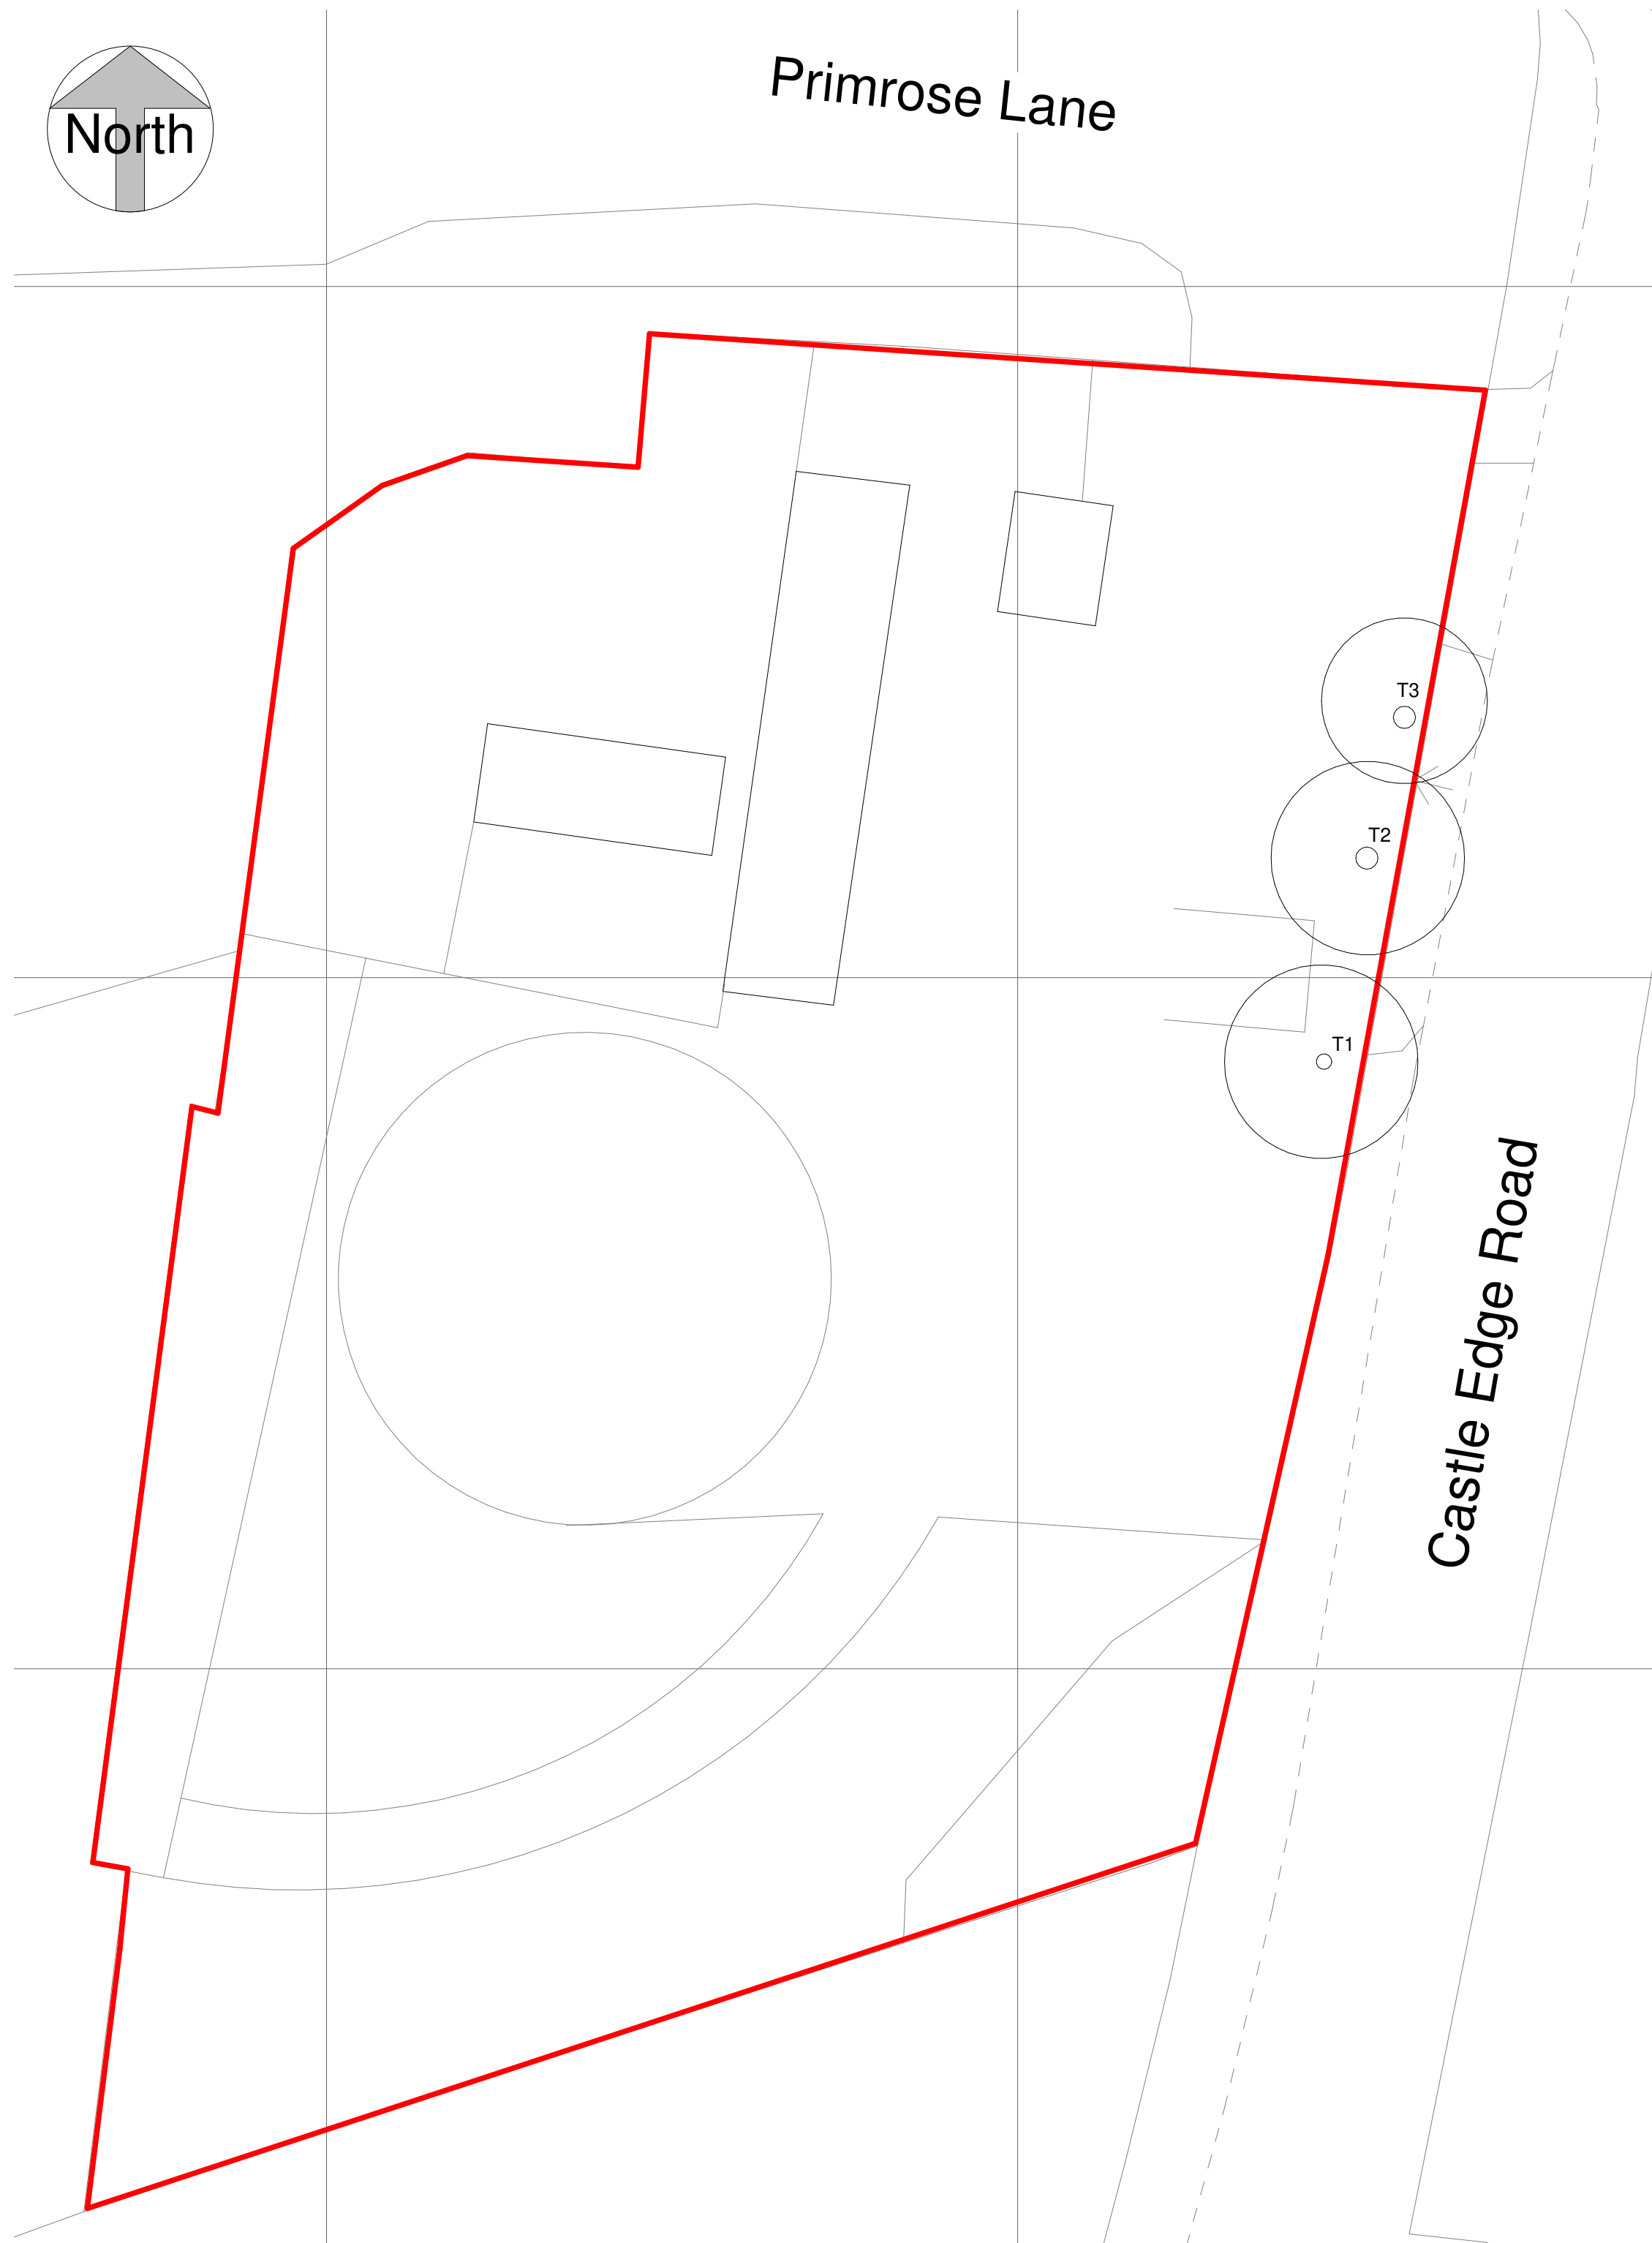


1 Site Plan Existing
1 : 200

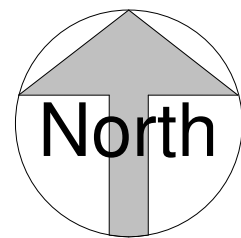


Primrose Lane



2 Site Plan Proposed
1 : 200

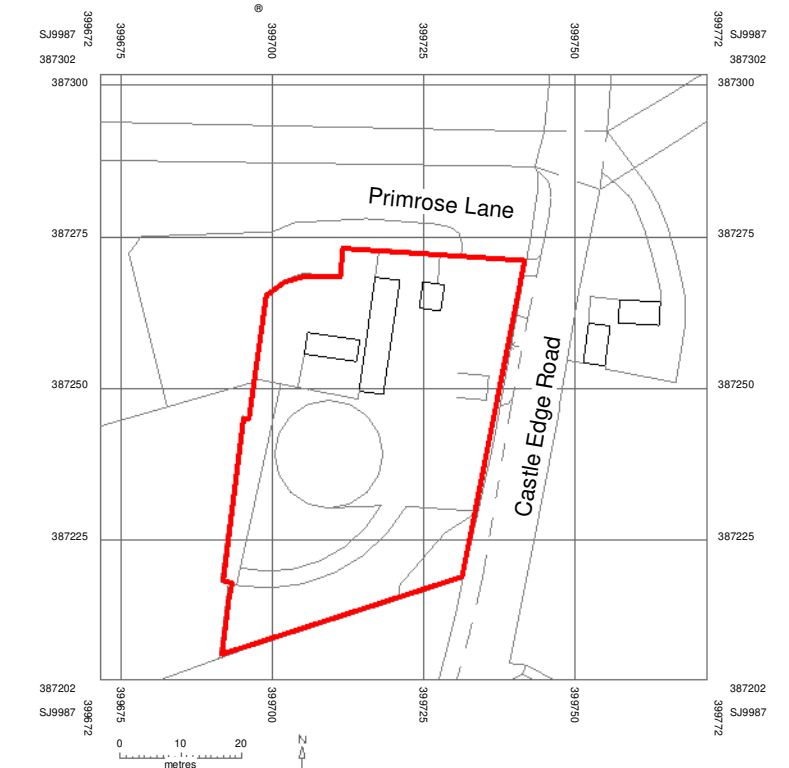

3 Location Plan
1 : 1250

 

All Dimensions to be checked on site Work must not be commenced until planning permission (where applicable) and building regulations approval is received. Any works carried out before receipt of the permissions is "entirely at clients' own risk" It is the responsibility of the client to verify the accuracy of the boundary shown on the Site plan.		
Rev	Description	Date
A	Annotations and trees added	26/06/23
 Building Design and Planning Consultants		
Maxron House - Green Lane - Romiley - SK6 3JQ 0161 494 9646 - 07823 322338 email - asmarple@gmail.com www.architecturalsolutionsltd.co.uk		
PROJECT ADDRESS Castle Edge Stables, Castle Edge Road, New Mills, SK22 4QF		
PROJECT Castle Edge Stables		
TITLE Plans as Existing & Proposed		
CLIENT Mr S. Caine		
DRAWN BY MJH		DATE 05/16/23
SCALE (@ A1) As indicated		PROJECT NUMBER 2920
DRAWING NUMBER 2920 - 01		REV A