




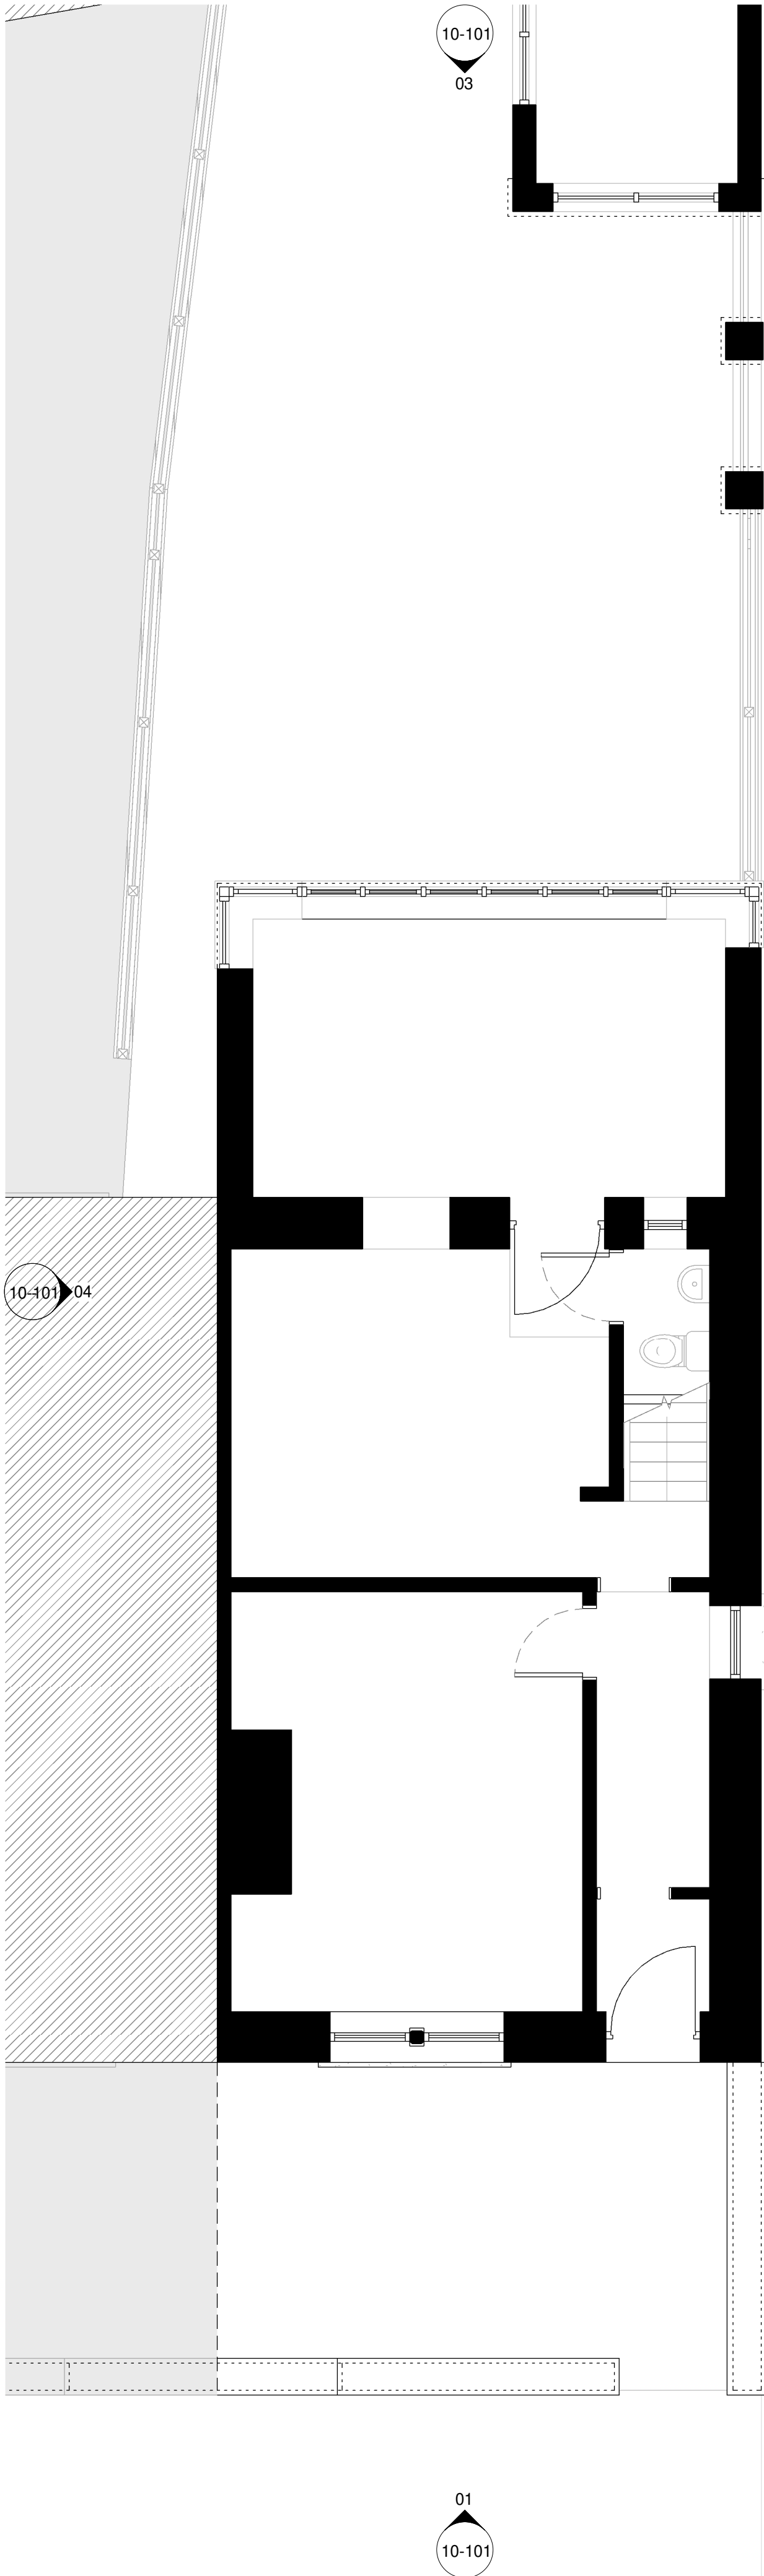


EXISTING FLOOR PLANS - GROUND FLOOR  
1:50

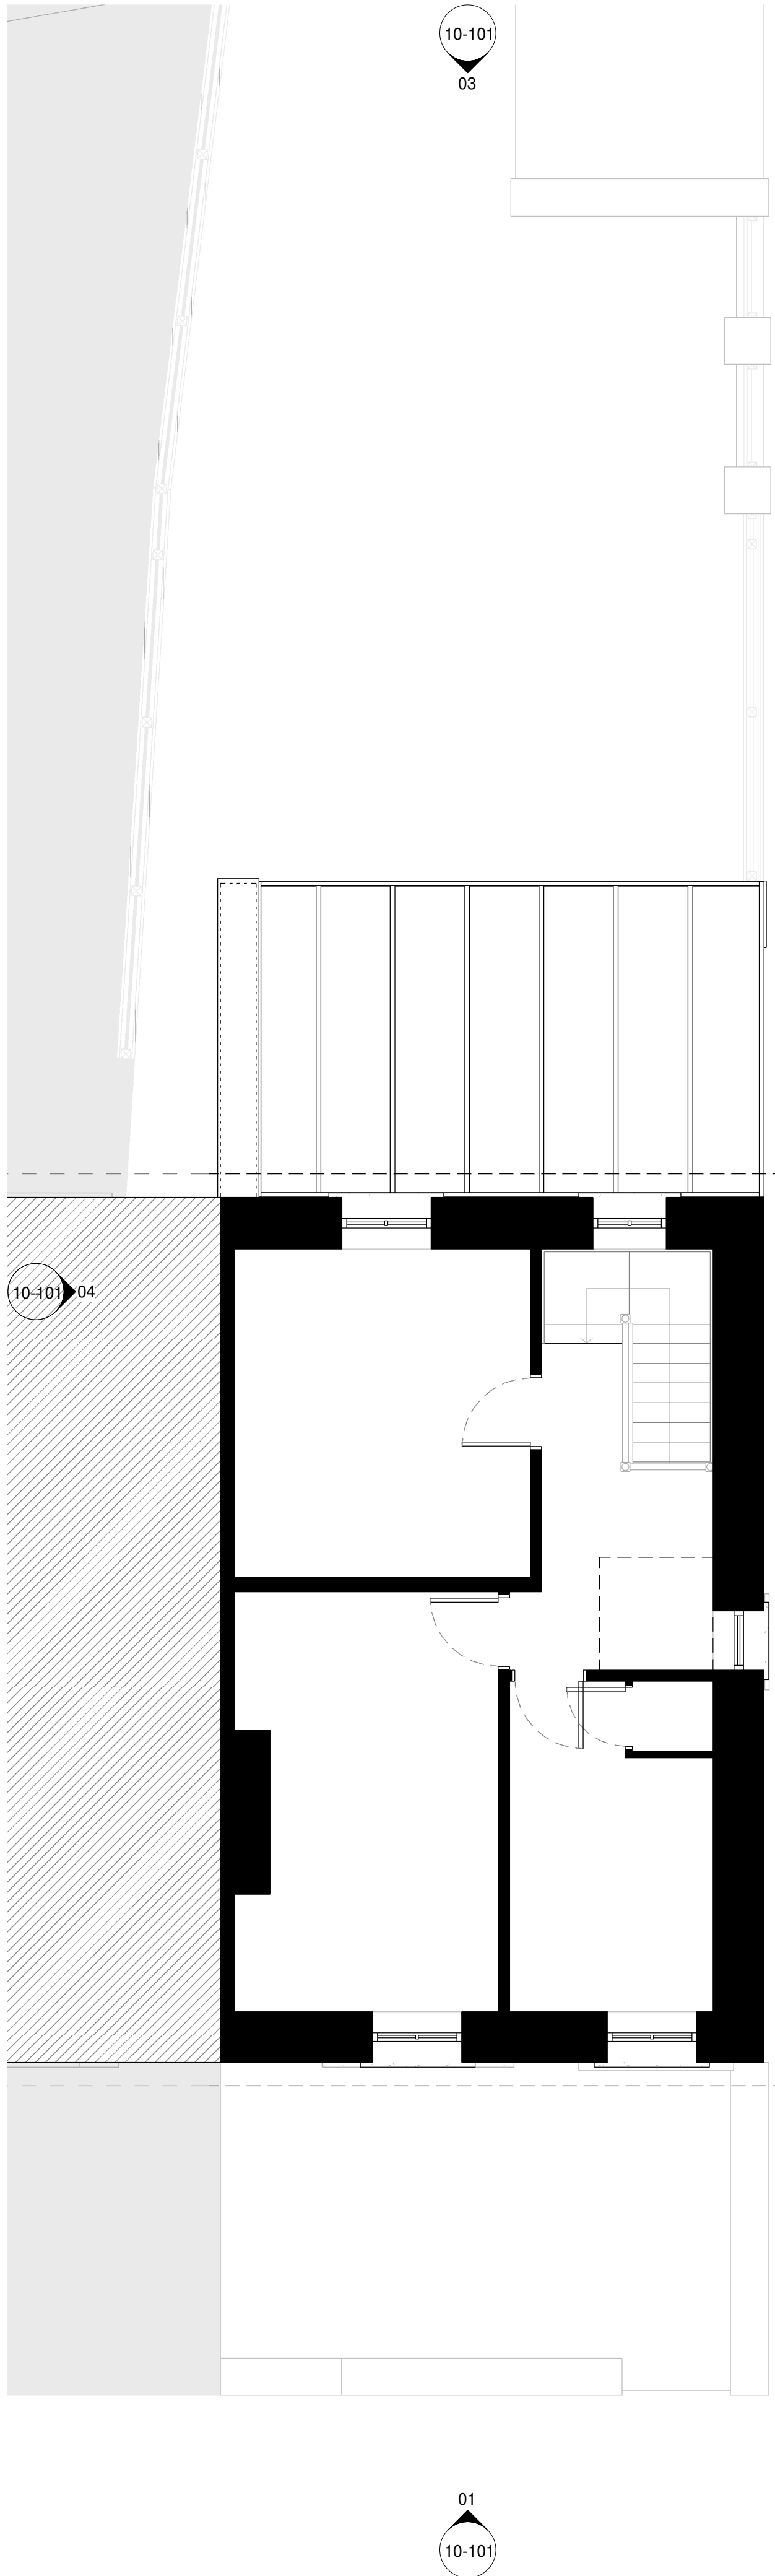

EXISTING FLOOR PLANS - FIRST FLOOR  
1:50

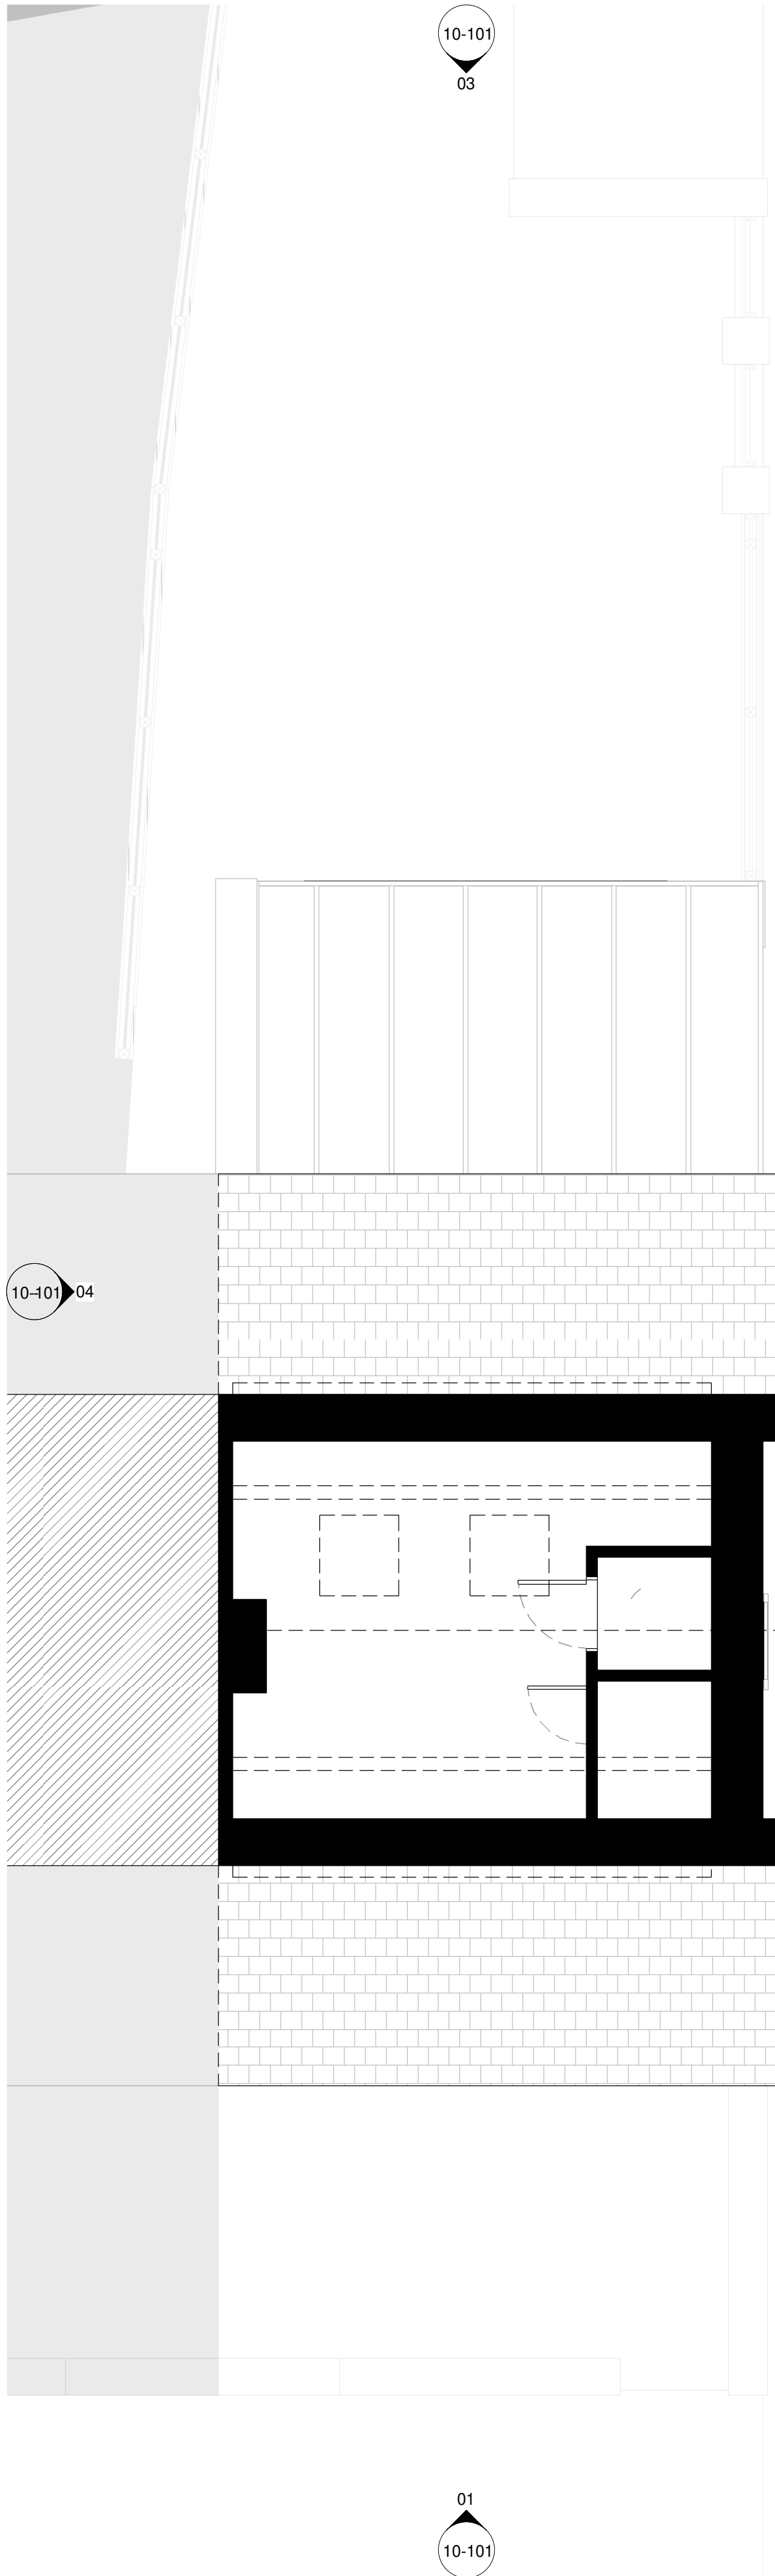


EXISTING FLOOR PLANS - SECOND FLOOR  
1:50

 

Location Plan

North Point

The contractor must verify all dimensions on site before commencing any work or brication drawings. If this drawing exceeds the quantities taken in any way GTA North are to be informed before the work is initiated. Drawings are based on Ordnance Survey and / or existing record drawings - design and drawing content is subject to detailed Site Survey, Structural Survey, Site Investigations, Planning and Statutory Requirements and Approvals. Authorised reproduction from Ordnance Survey Map with Permission of the Controller of Her Majesty's Stationary Office. Crown Copyright reserved. GTA North Limited Copyright. Guy Taylor Associates s a trading name of GTA North Limited.

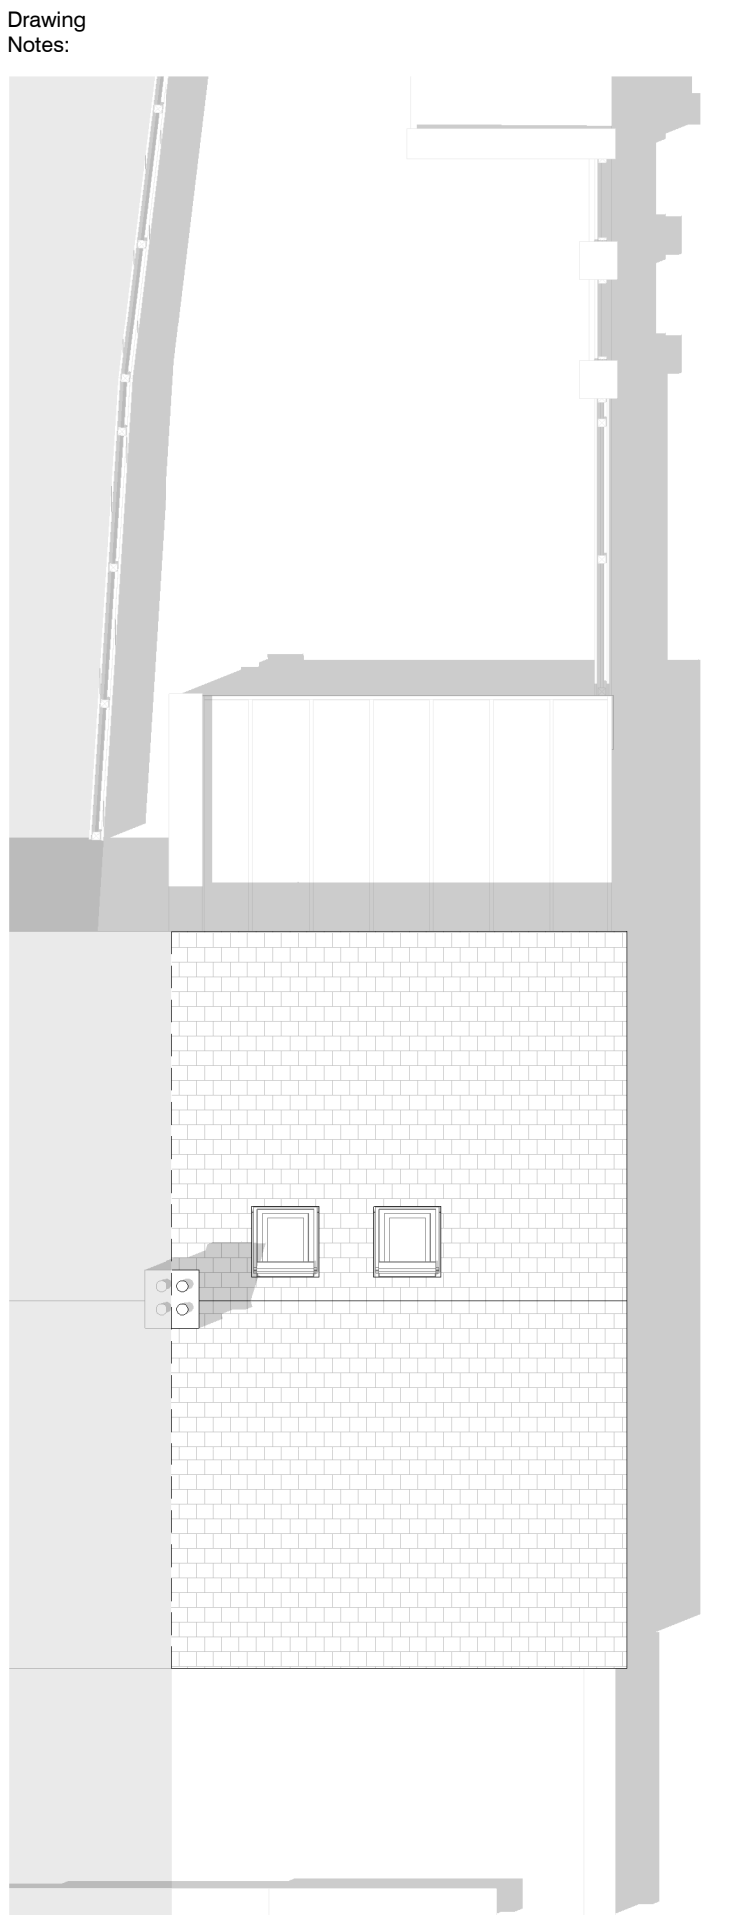

EXISTING FLOOR PLANS - ROOF  
1:100

| Rev: | Description:   | Revised By: | Issue Date: |
|------|----------------|-------------|-------------|
| P01  | PLANNING ISSUE | CR          | 13.06.23    |
| P02  | PLANNING ISSUE | CR          | 21.06.23    |
| P03  | PLANNING ISSUE | CR          | 27.06.23    |

Project:  
10 FAUVEL ROAD

Drawing Title:  
EXISTING FLOOR PLANS

Scale: As indicated@A1 Original Issue Date:  
Original Drawn By: AM Original Checked by: CR

Drawing Number: 23-0010-10-002 Revision:  
P03

Reason For Issue:  
PLANNING APPLICATION

Trafalgar House  
5-7 High Lane, Chorlton, Manchester M21 9DJ  
T: 0161 826 1042 M:07914 402 101  
manchester@guytaylorassociates.co.uk  
www.guytaylorassociates.co.uk

GUY  
TAYLOR  
ASSOCIATES