



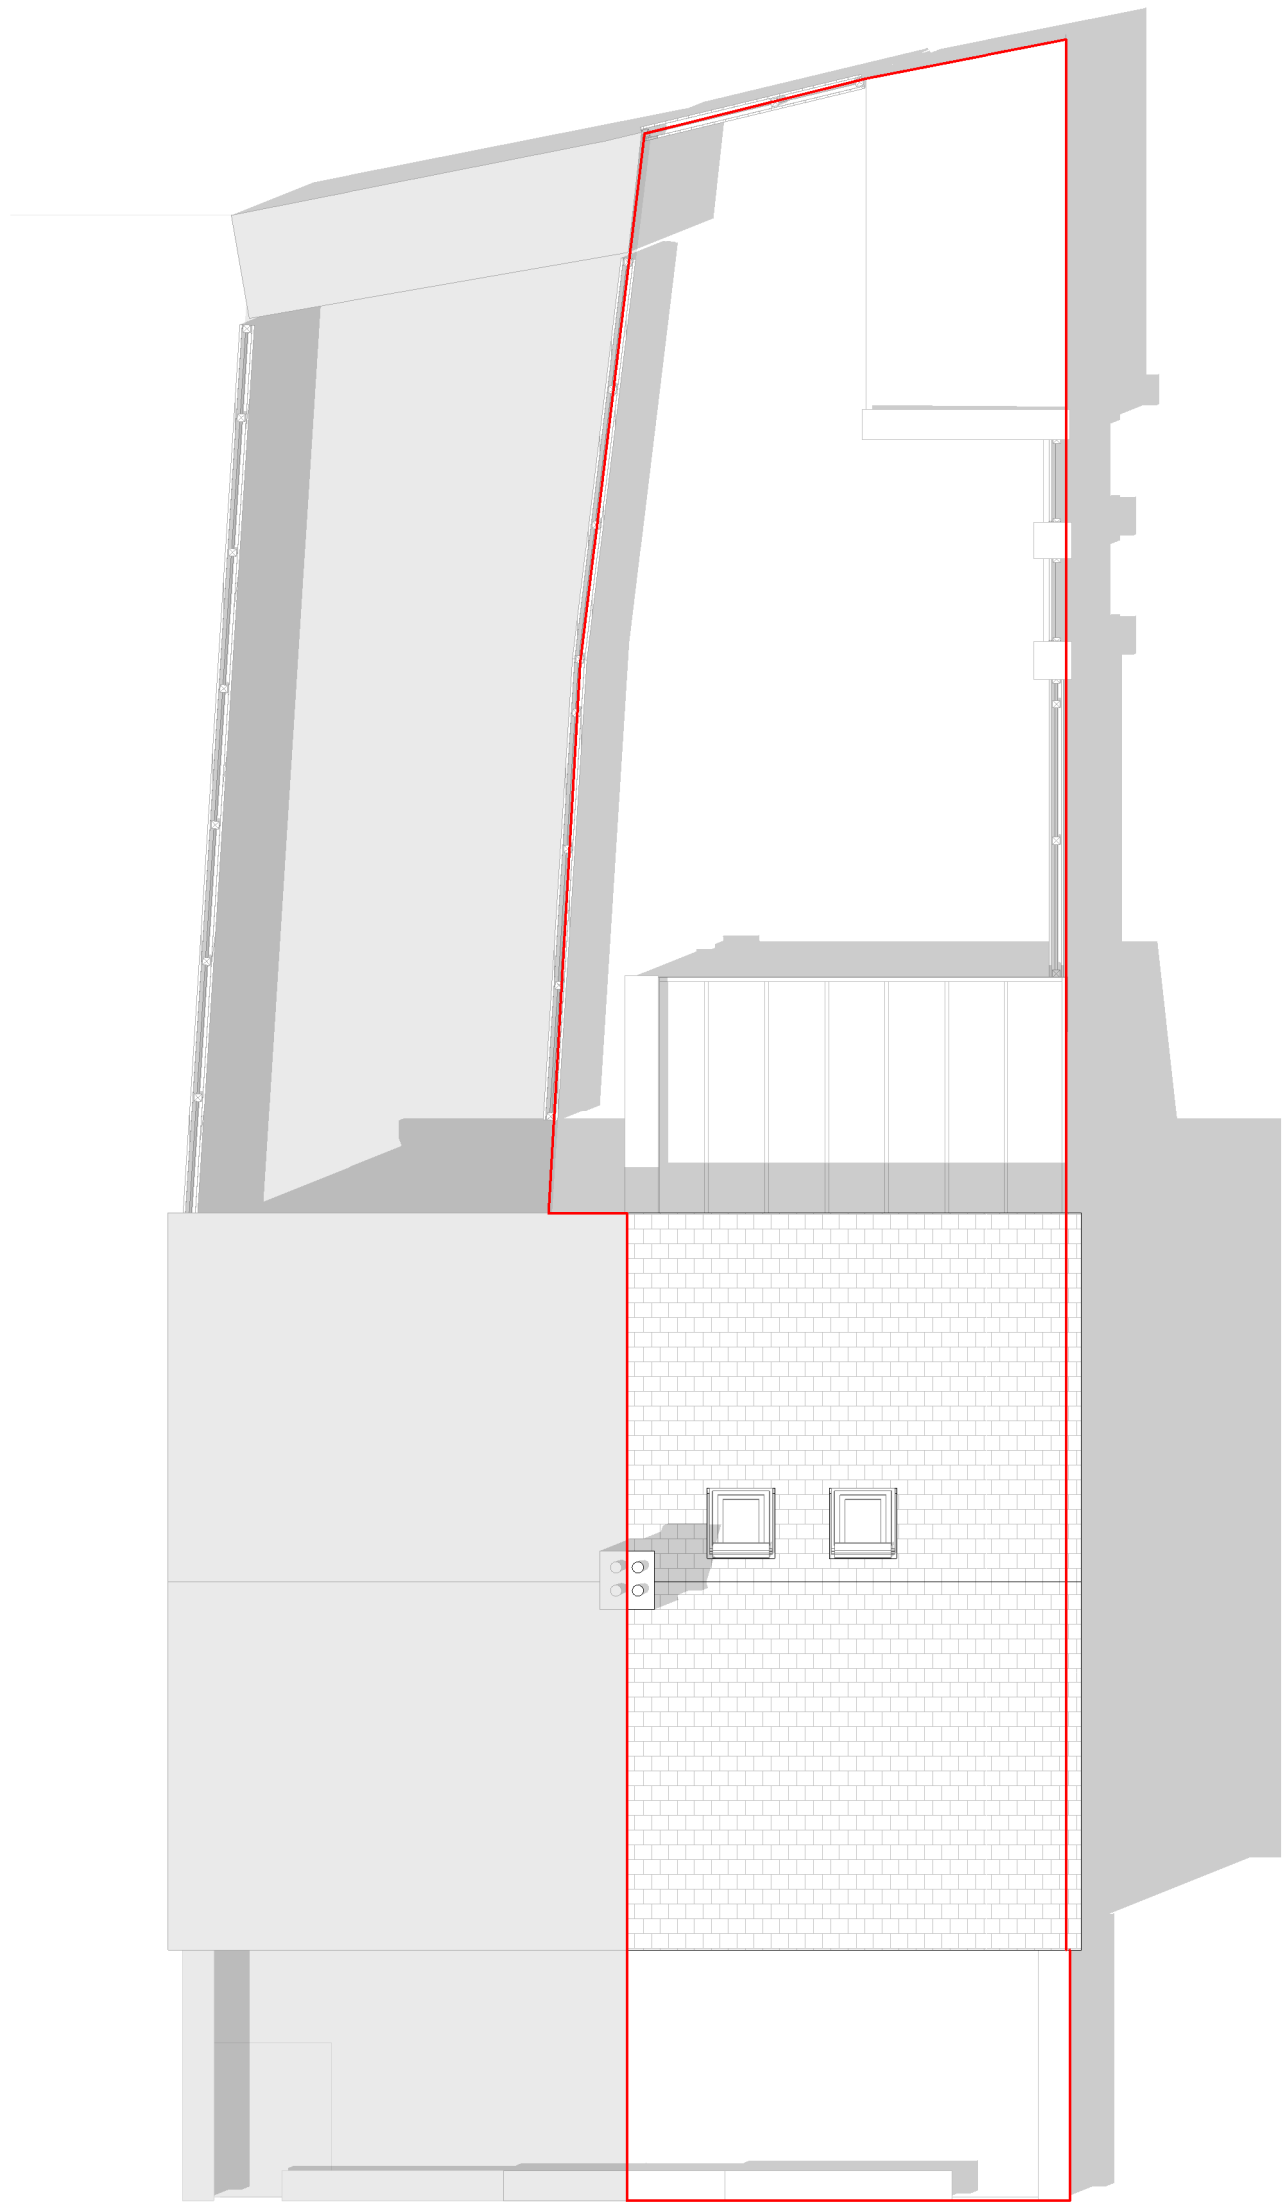

EXISTING SITE PLAN
1:100

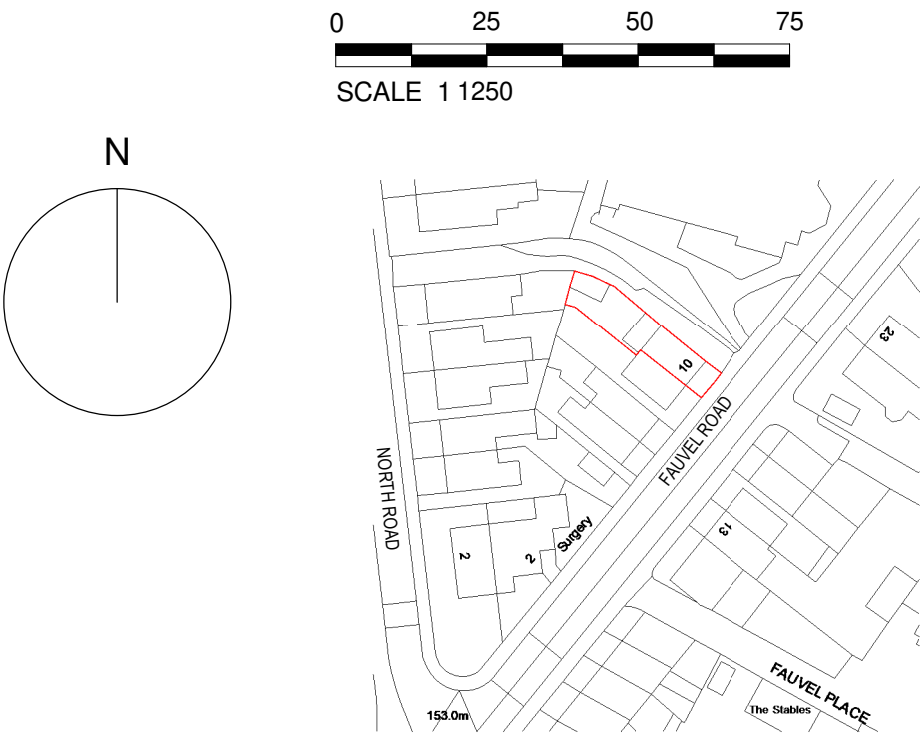

LOCATION PLAN
1:1250

The contractor must verify all dimensions on site before commencing any work or fabrication drawings. If this drawing exceeds the quantities taken in any way GTA North are to be informed before the work is initiated.
Drawings are based on Ordnance Survey and / or existing record drawings - design and drawing content is subject to detailed Site Survey, Structural Survey, Site Investigations, Planning and Statutory Requirements and Approvals. Authorised reproduction from Ordnance Survey Map with Permission of the Controller of Her Majesty's Stationery Office.
Crown Copyright reserved. GTA North Limited Copyright. Guy Taylor Associates s a trading name of GTA North Limited.

Drawing Notes:

Rev:	Description:	Revised By:	Issue Date:
P01	PLANNING ISSUE	CR	13.06.23
P02	PLANNING ISSUE	CR	21.06.23

Project:
10 FAUVEL ROAD

Drawing Title:
EXISTING SITE PLAN

Scale: As indicated@A1	Original Issue Date:
Original Drawn By: AM	Original Checked by: CR

Drawing Number: 23-0013-10-001	Revision: P02
-----------------------------------	------------------

Reason For Issue:
PLANNING APPLICATION