

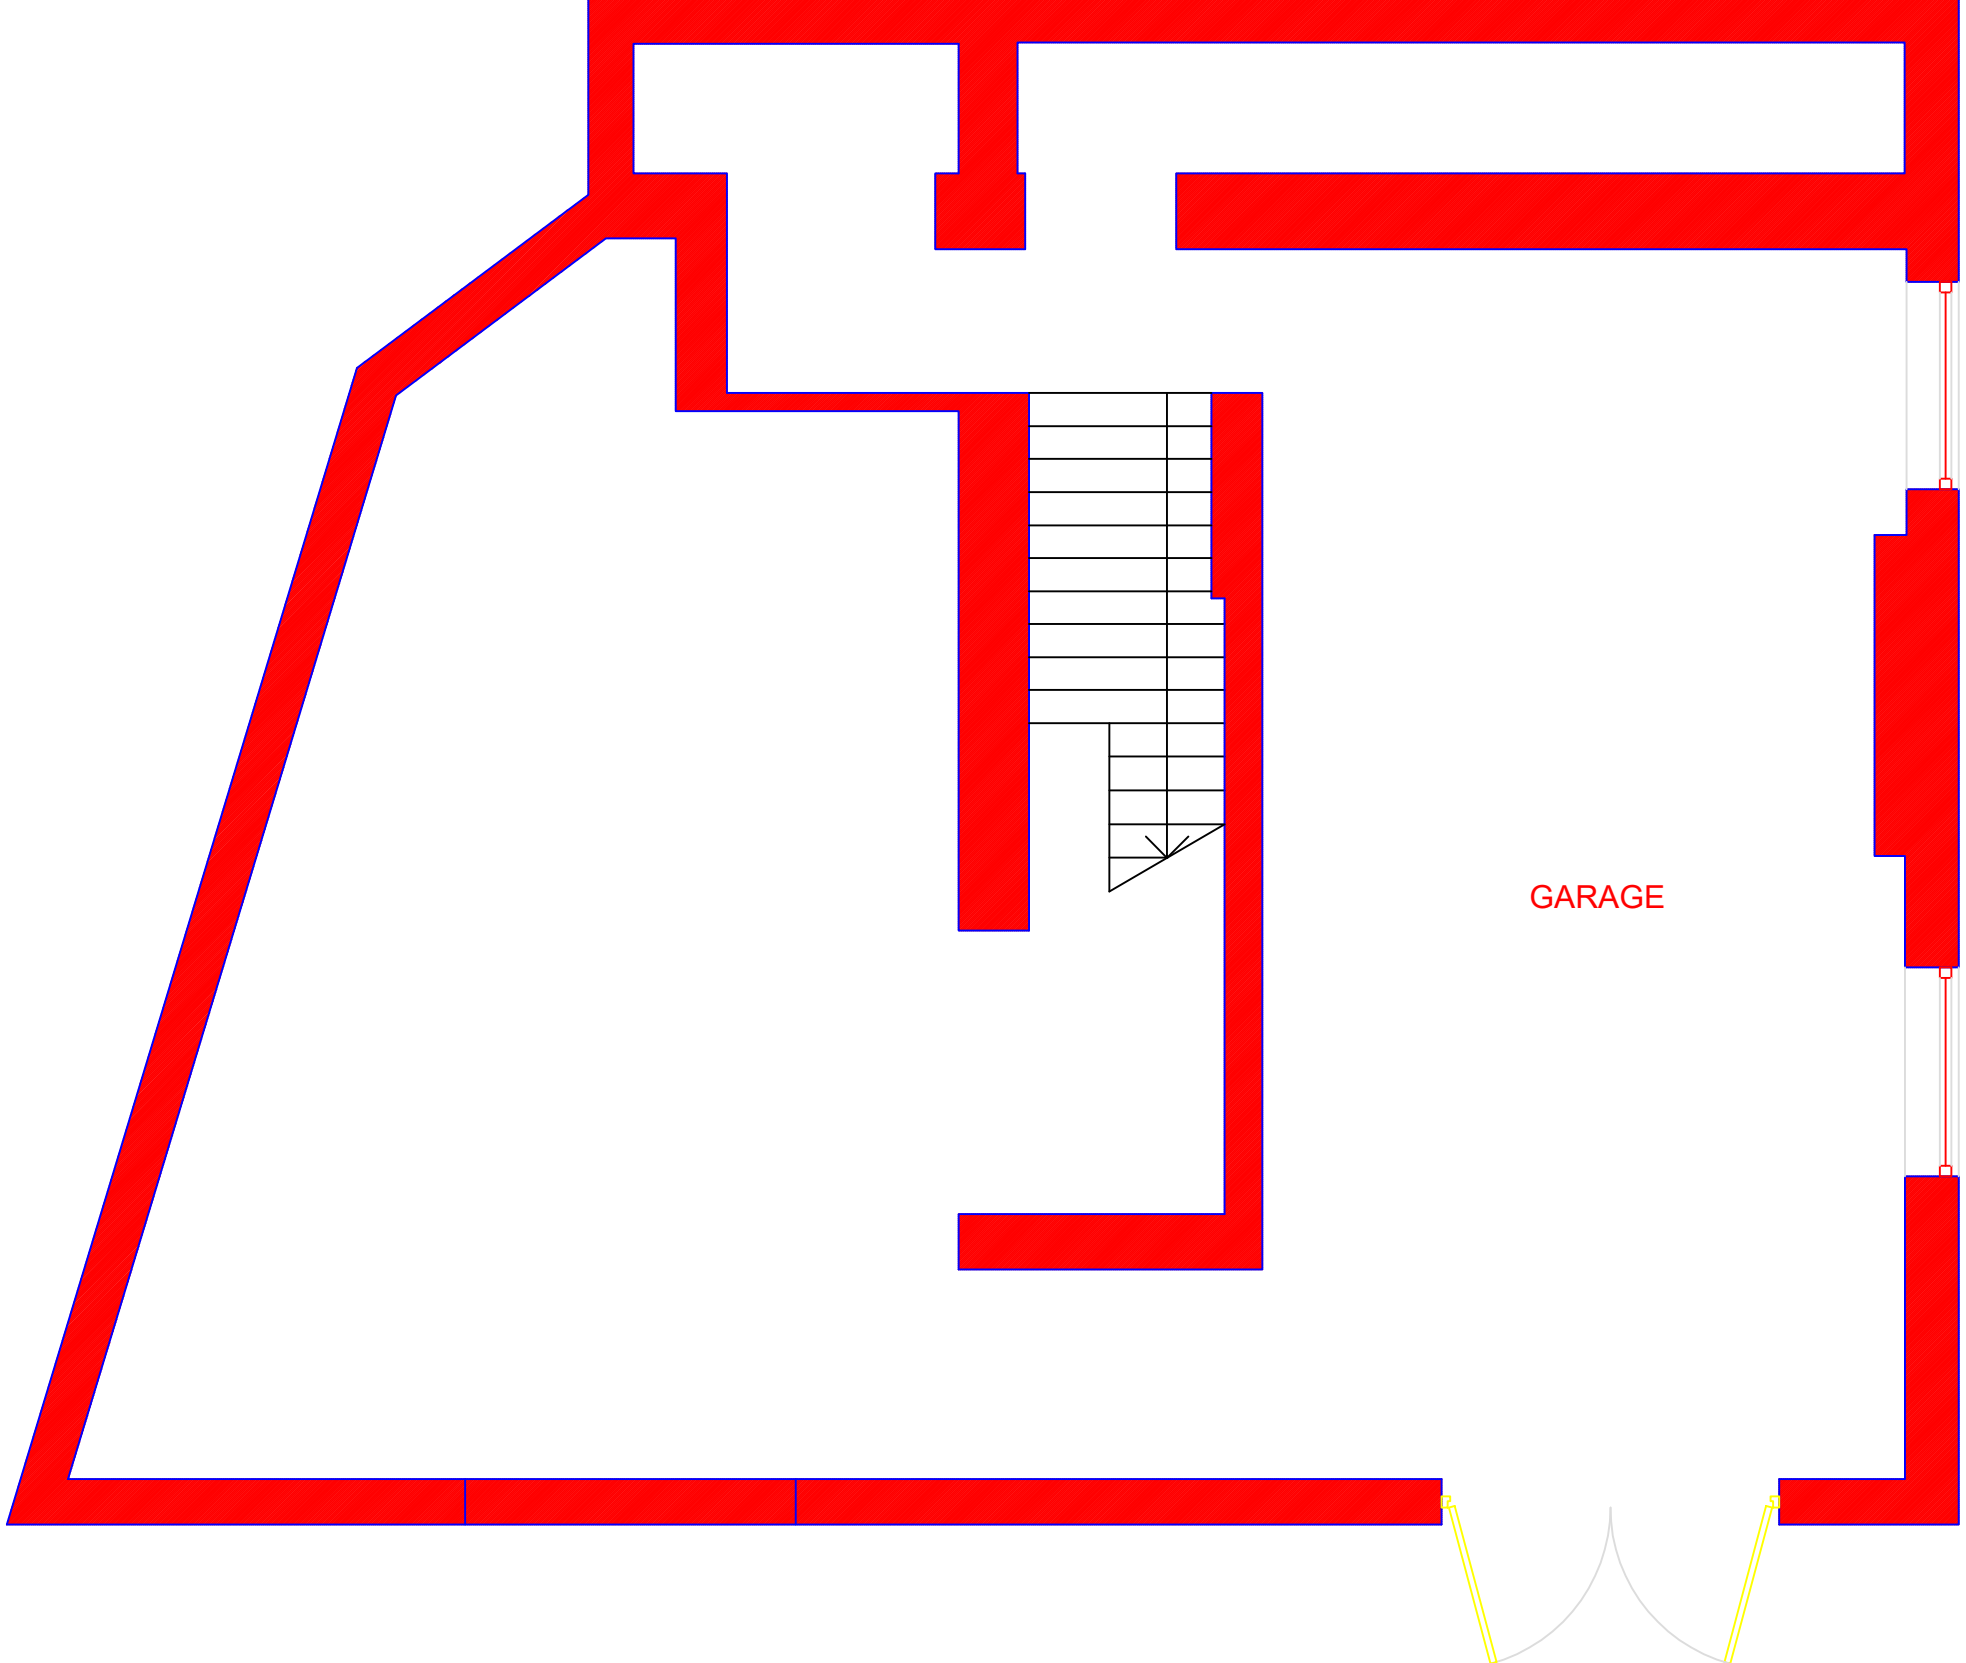



EXISTING FLOOR PLANS

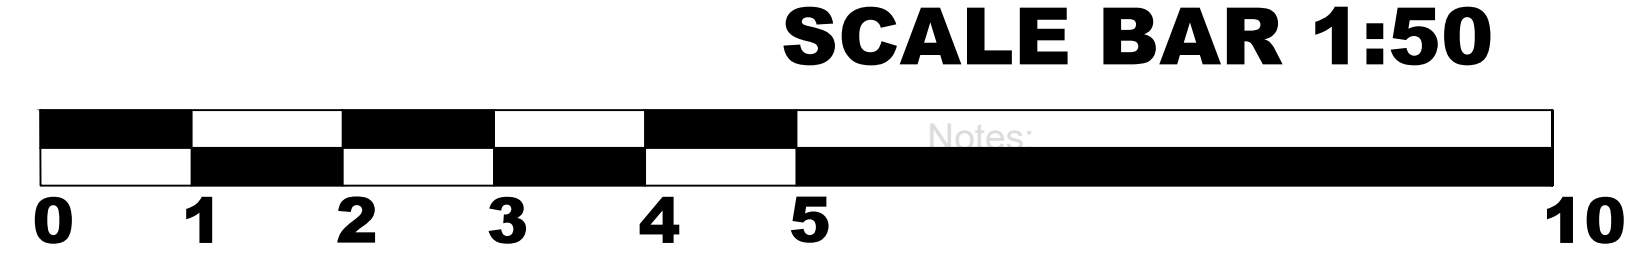


LOWER GROUND

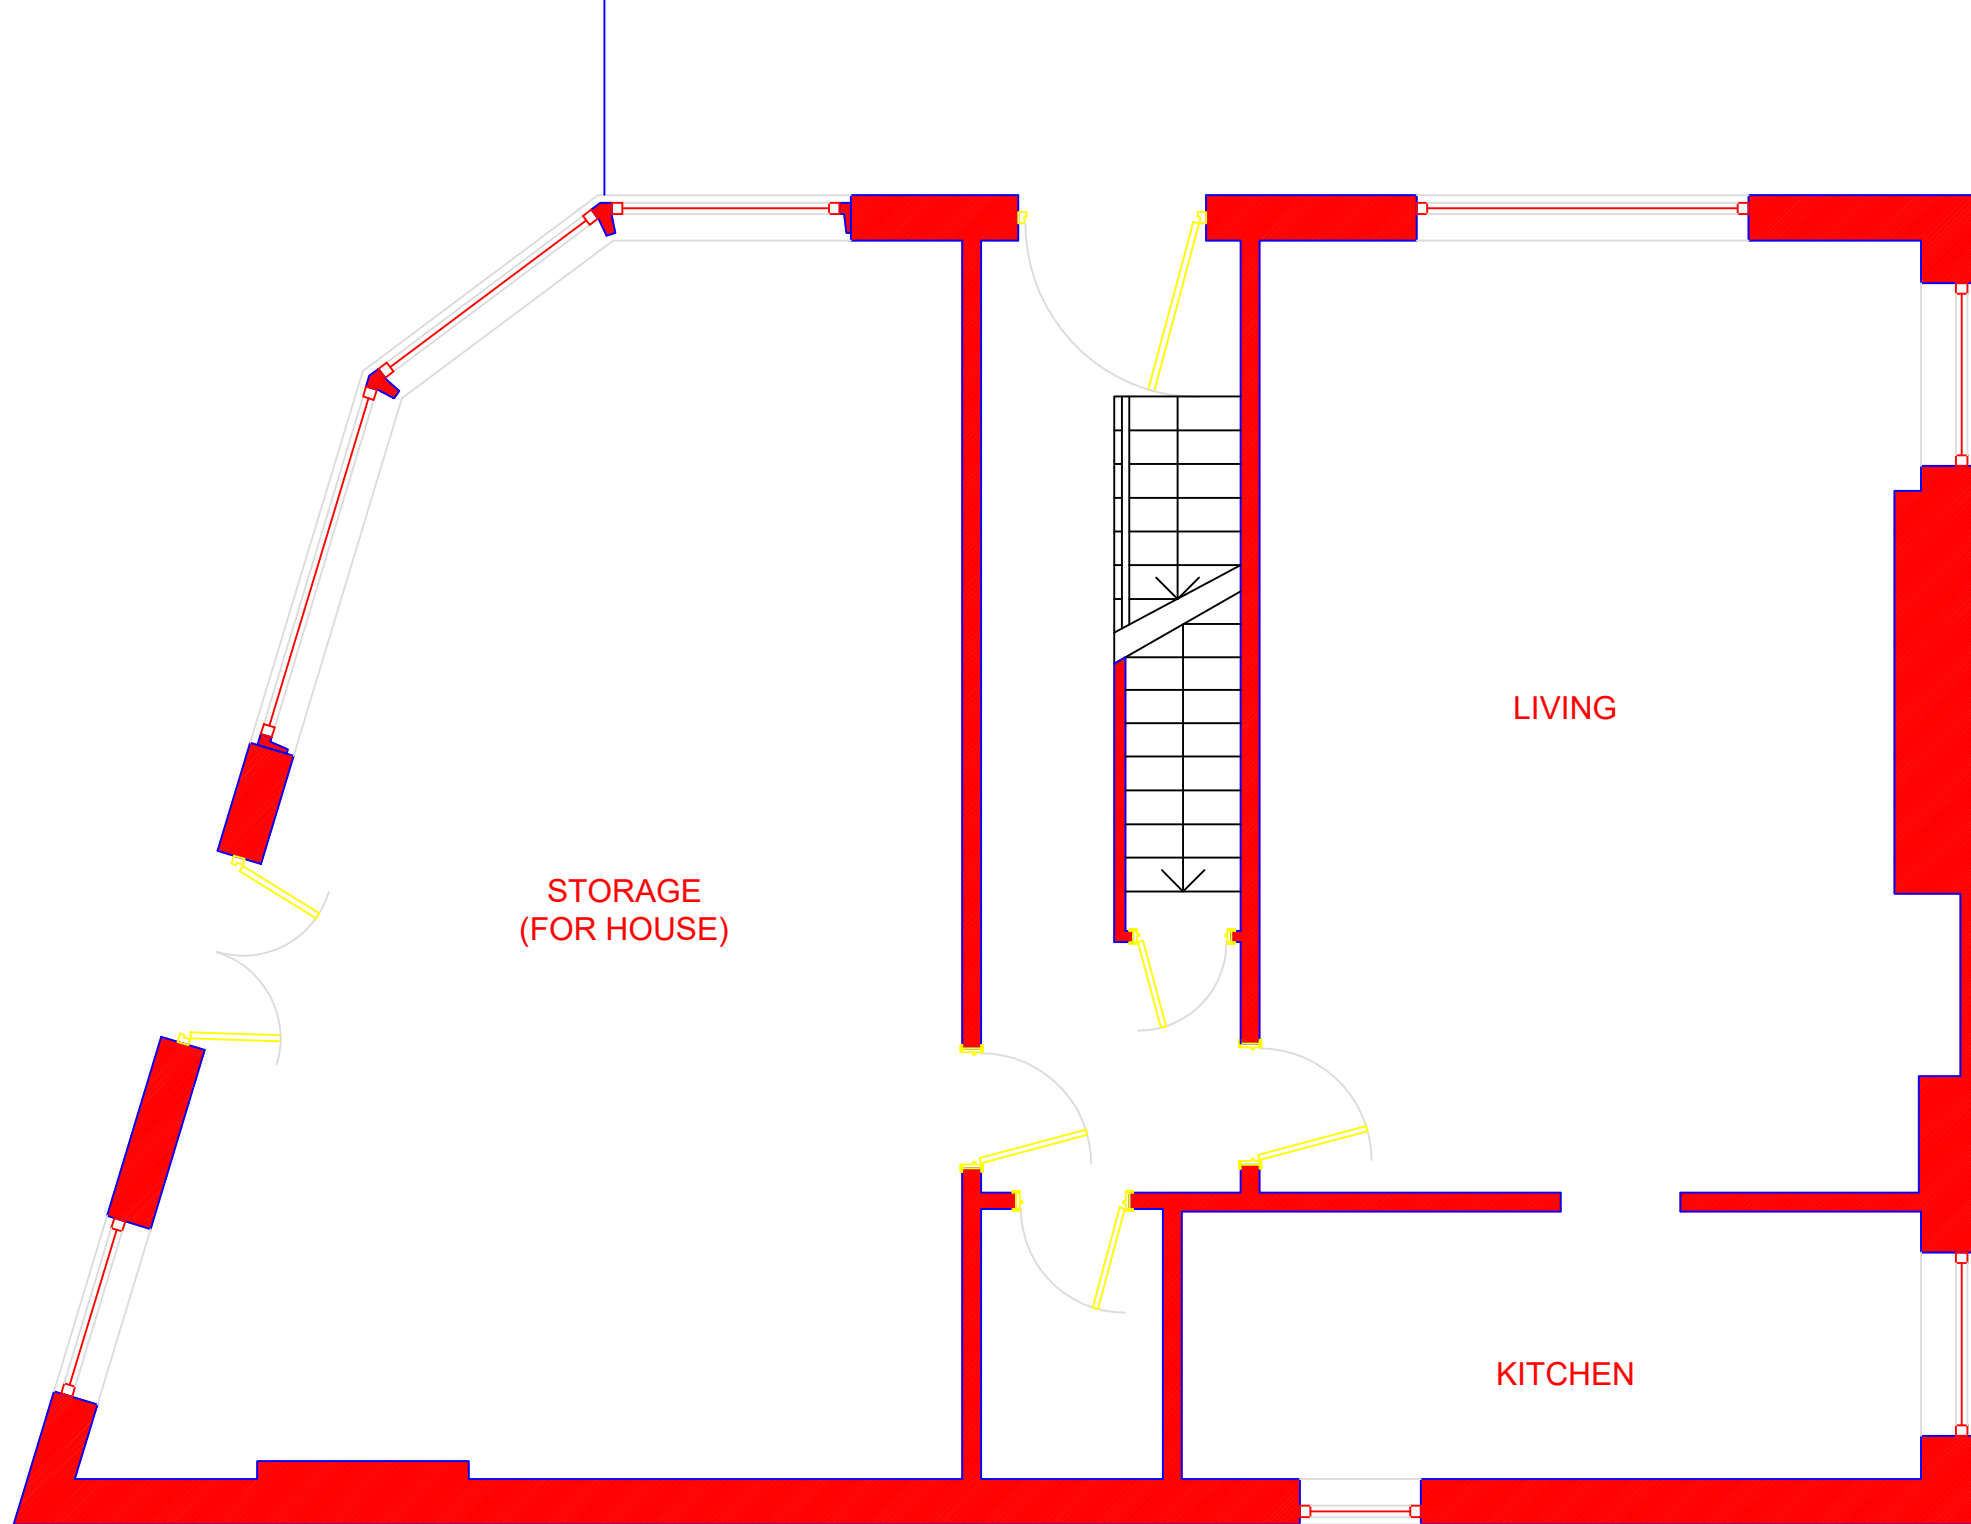

GROUND

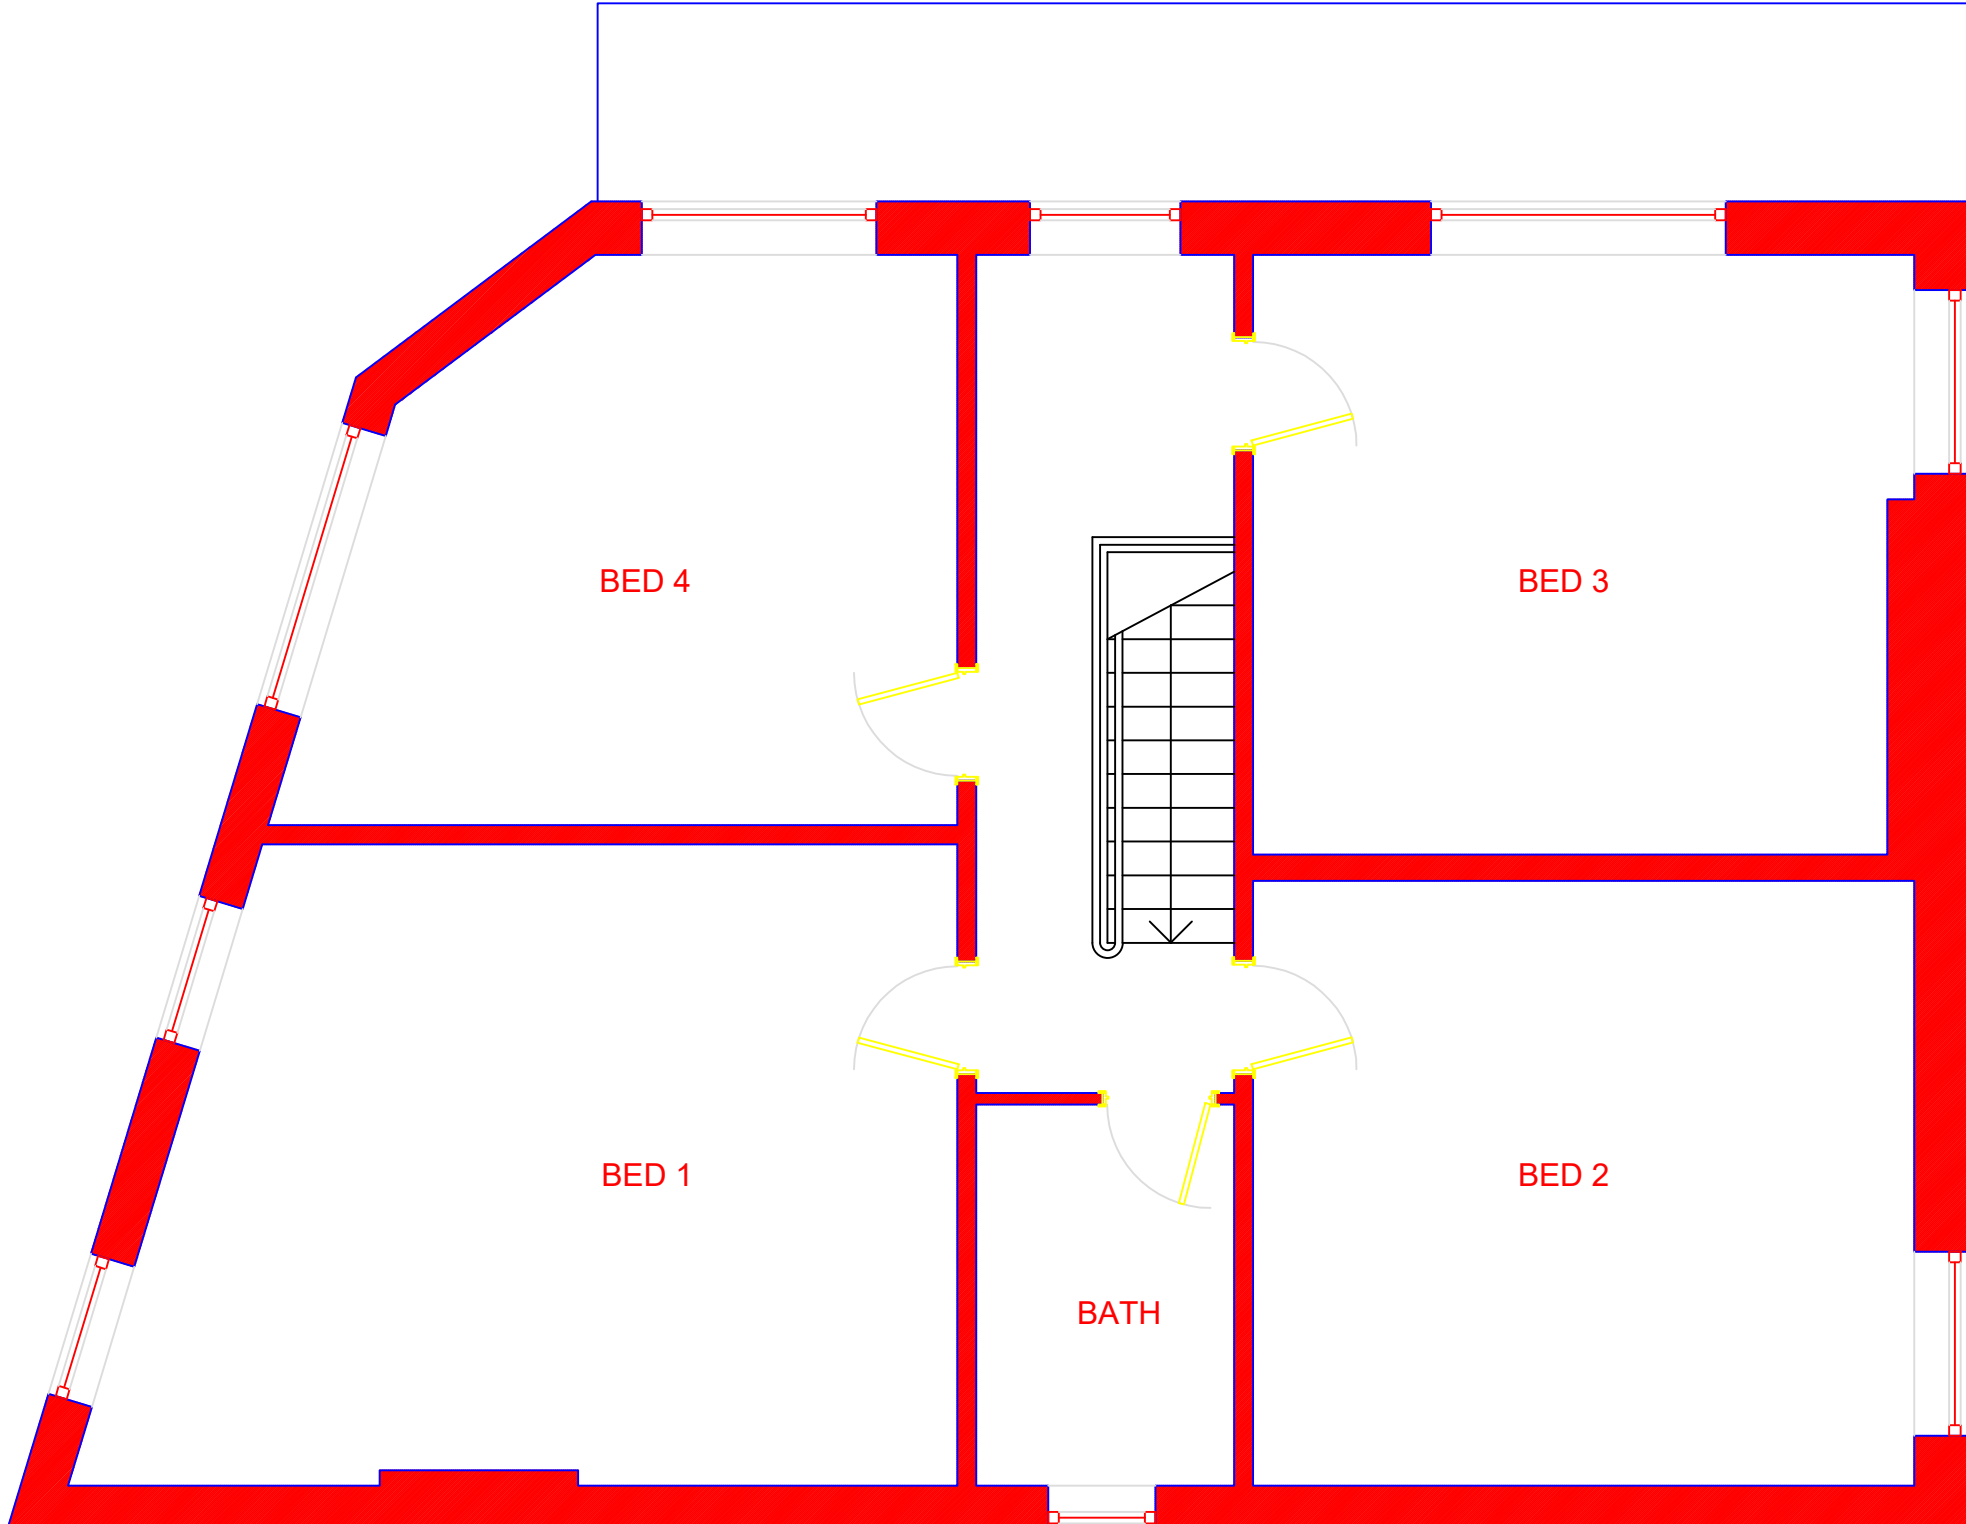

FIRST

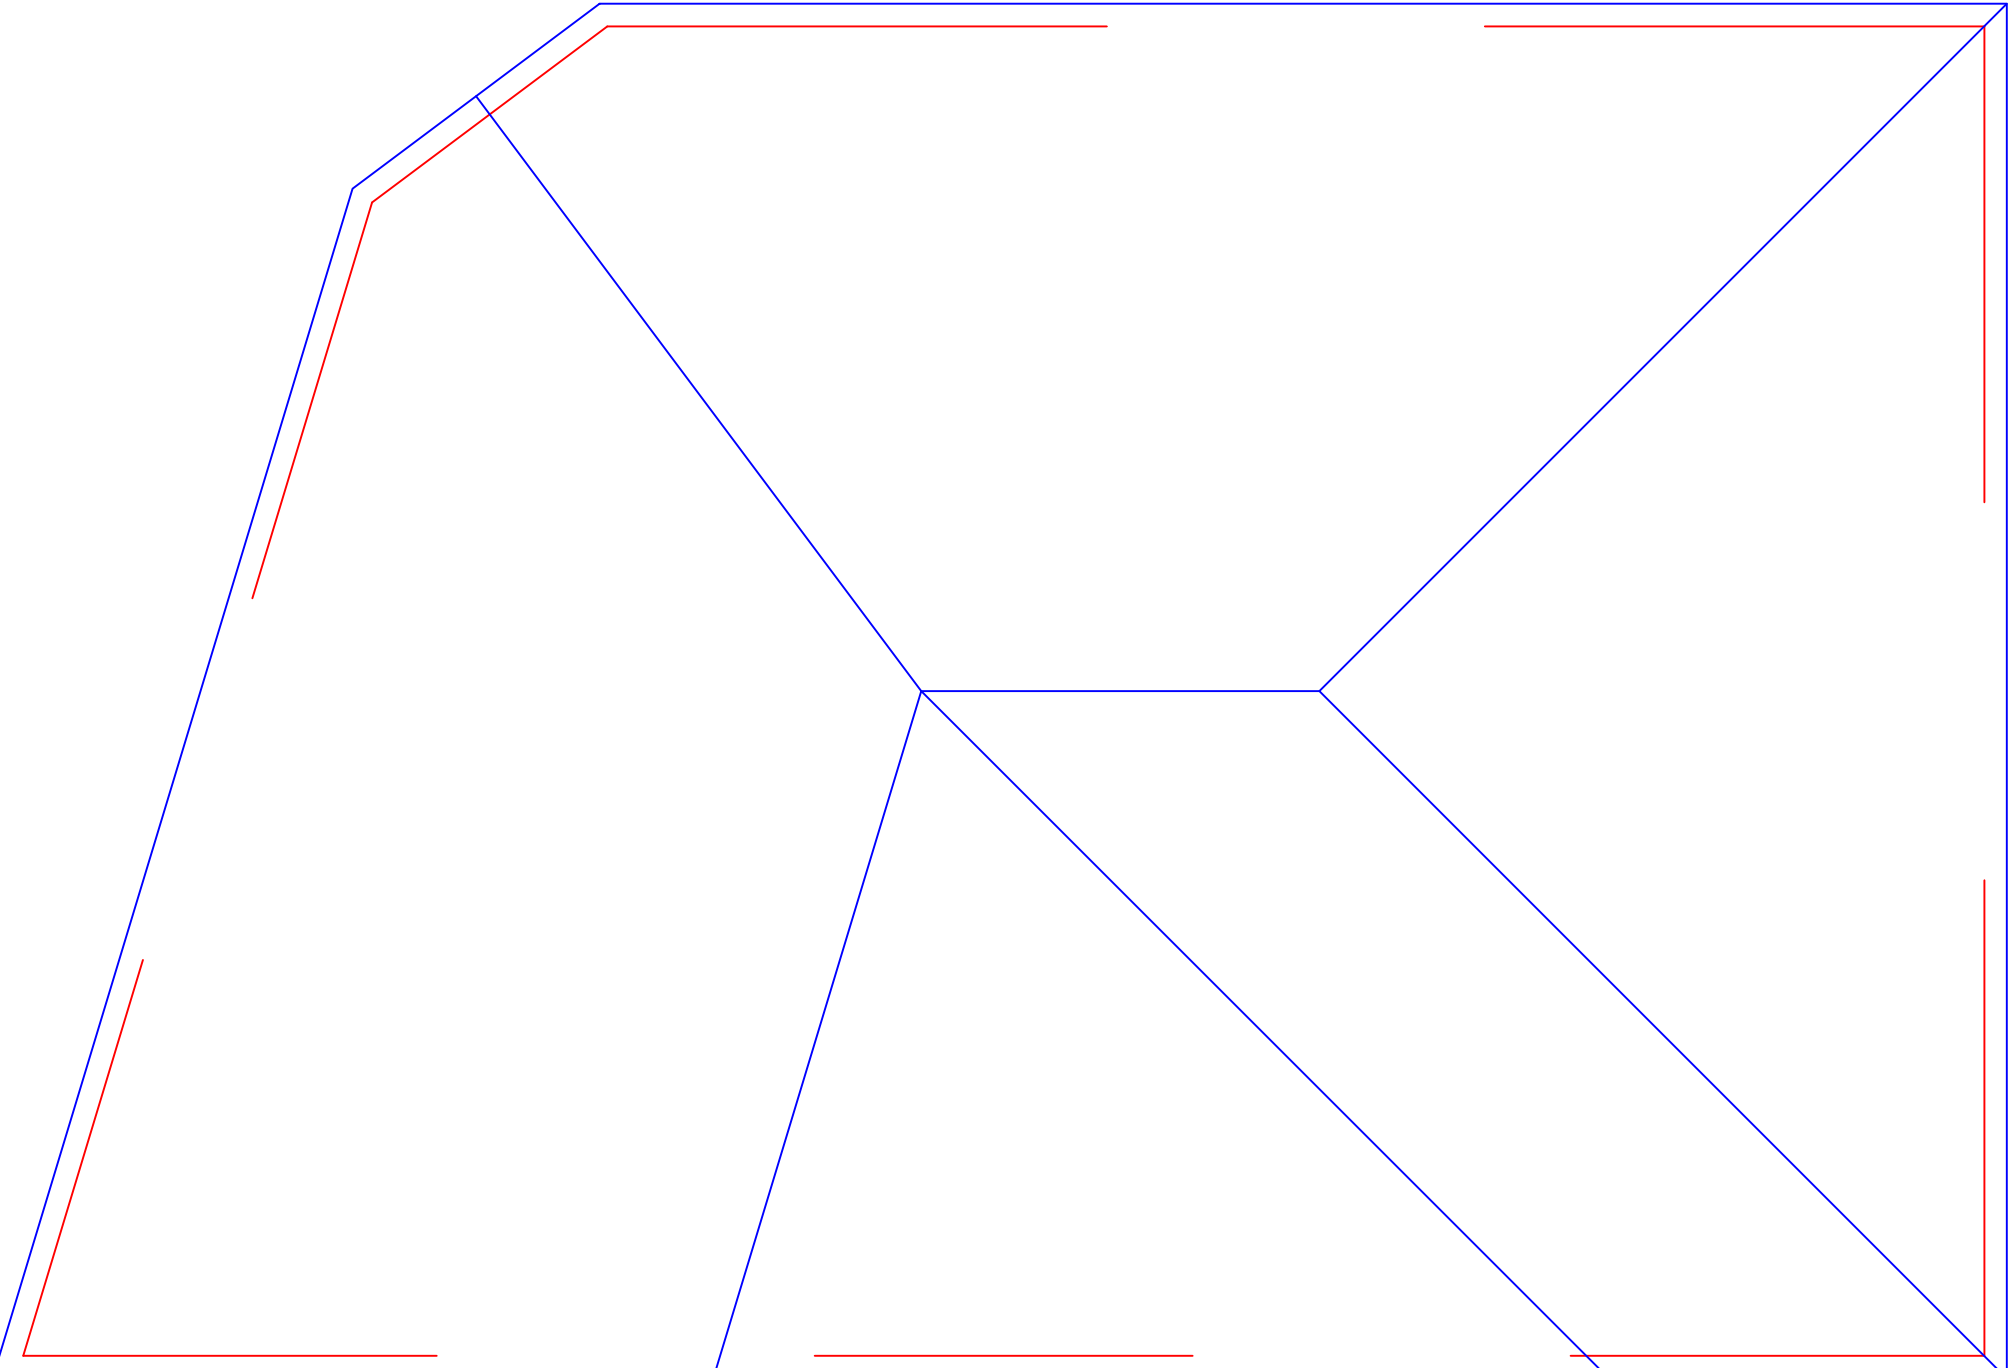

ROOF

Date	Comments	Rev.

■

Dwg.	New Mills 2023 - 3		
Project	92 High Street New Mills -		
Client	James Rimmer -		
Title	EXISTING FLOORPLANS		
Start Date	Drawn By NA	Rev —	
Scale 1:50 @ A1	Checked by NA		