


Notes

Designer takes no responsibility for any dimensions obtained by scaling from this drawing. If no dimension is shown the recipient must ascertain the dimension specifically from the Designer or by site measurement. Supplying this drawing in digital form is solely for convenience and no reliance may be placed on digital data. All data must be checked against hard copy. Dimensions must be checked on site. Any discrepancies must be reported to the Designer immediately. This drawing is copyright of Duke Design Services

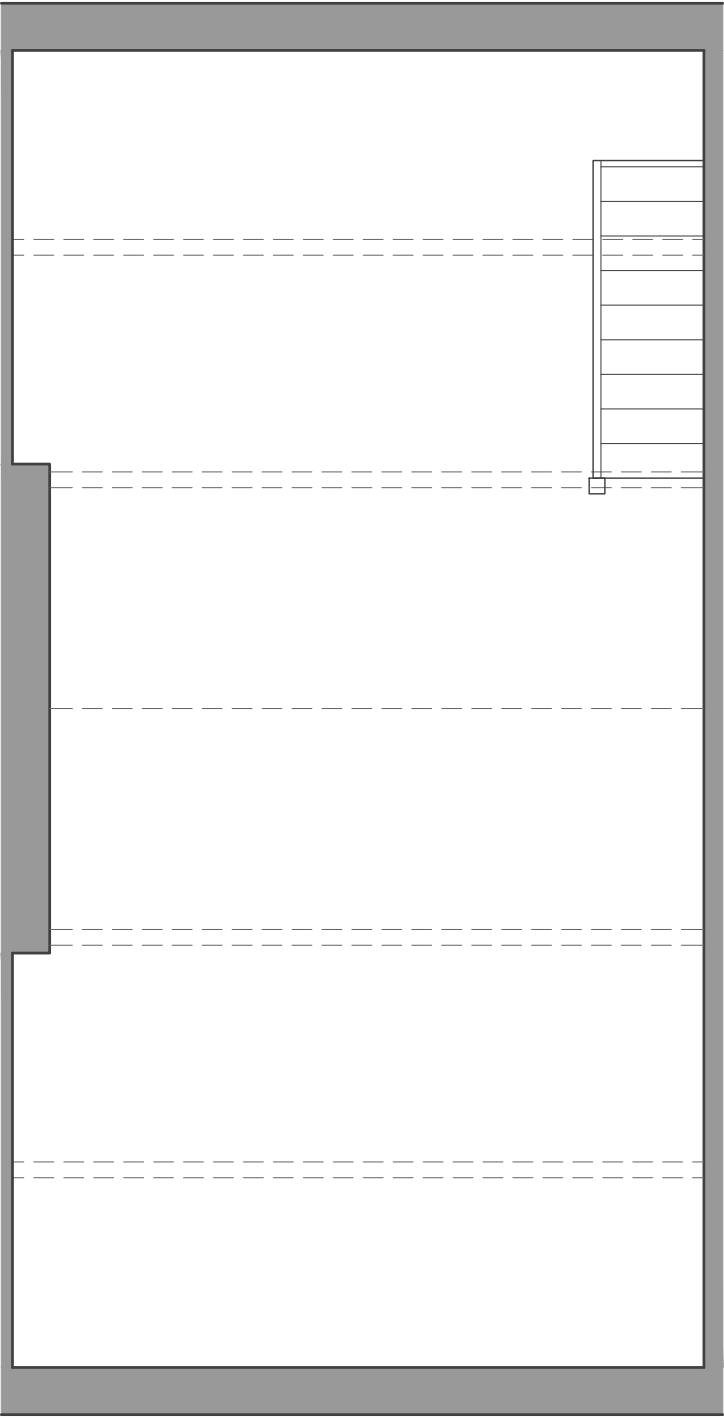

Second Floor
1:50

--	--	--	--
Rev	Description	Date	By

Duke Design Services

T:07450607284 W:ddesignservices.co.uk
E:dd@dukedesignservices.co.uk

C	Concept	G	Contract	
D	Planning	J	Construction	
E	Building Regs	L	As Built	
F	Tender	Sk	Sketch	

Client:			
Glenn Whisker			
Project:			
21 John Dalton Street, Hadfield, Glossop, SK13 1PU			
Scale:	As original size	Date:	
1:50	A3	April 2023	

Drawing Number	Description	Rev
23(05)_112	Existing Second Floor Plan	