

Notes


Designer takes no responsibility for any dimensions obtained by scaling from this drawing. If no dimension is shown the recipient must ascertain the dimension specifically from the Designer or by site measurement. Supplying this drawing in digital form is solely for convenience and no reliance may be placed on digital data. All data must be checked against hard copy. Dimensions must be checked on site. Any discrepancies must be reported to the Designer immediately. This drawing is copyright of Duke Design Services



NOTE

All doors to be upgraded to 30 minute fire rated resistance with intumescent seals to frames, as Approved Doc Part B1 clause 2.21(b) of Building Regulations.

Smoke detection & alarm system to comply with approved Doc Part B1 volume 2 clause 1.3 of building regs, to BS 5839-6 & mains operated to conform with BS 14604:2005. All to be interconnecting with battery backups.

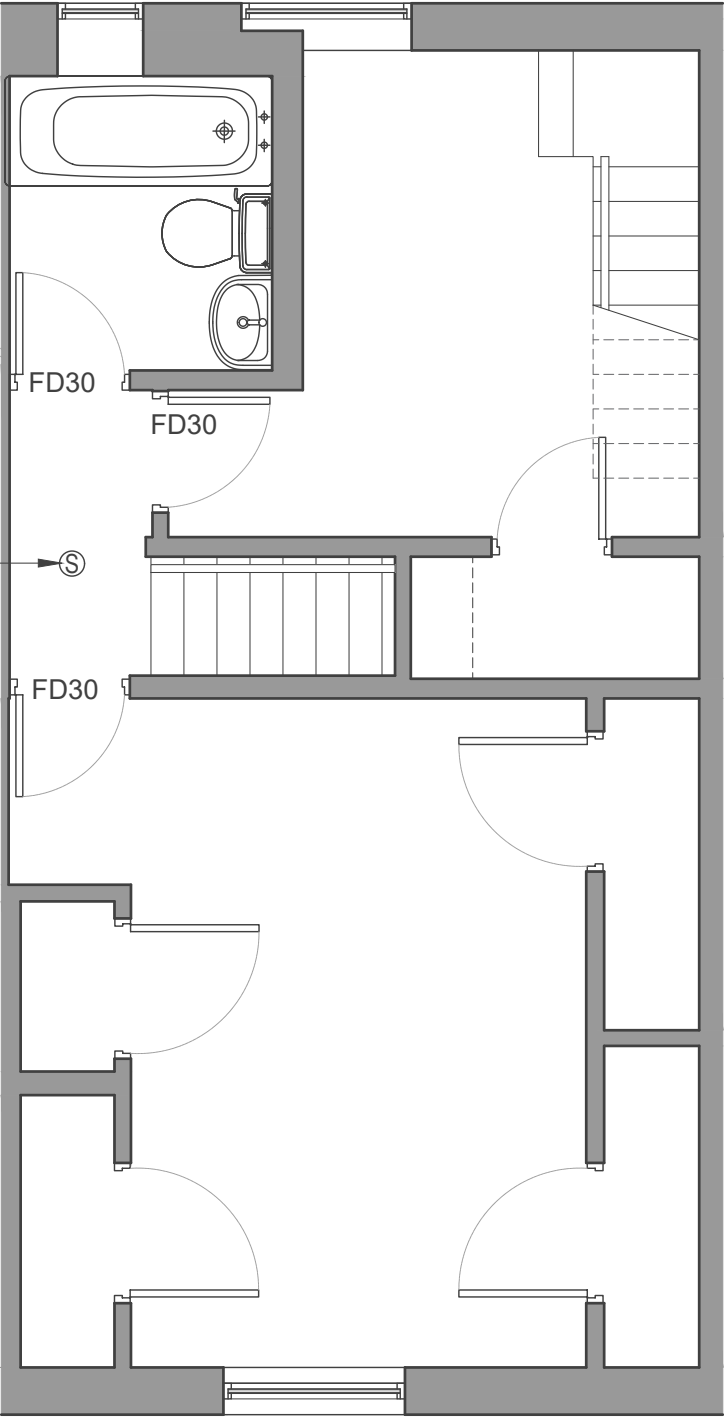

First Floor
1:50

Rev	Description	Date	By

Duke Design Services
T:07450607284 W:ddesignservices.co.uk
E:dd@dukedesignservices.co.uk



C	Concept	G	Contract
D	Planning	J	Construction
E	Building Regs	L	As Built
F	Tender	Sk	Sketch

Client:			Glenn Whisker
Project:			21 John Dalton Street, Hadfield, Glossop, SK13 1PU
Scale:	As original size	Date:	
1:50	A3	April 2023	

Drawing Number	Description	Rev
23(05)_211	Proposed First Floor Plan	

