






Rear Elevation (West)

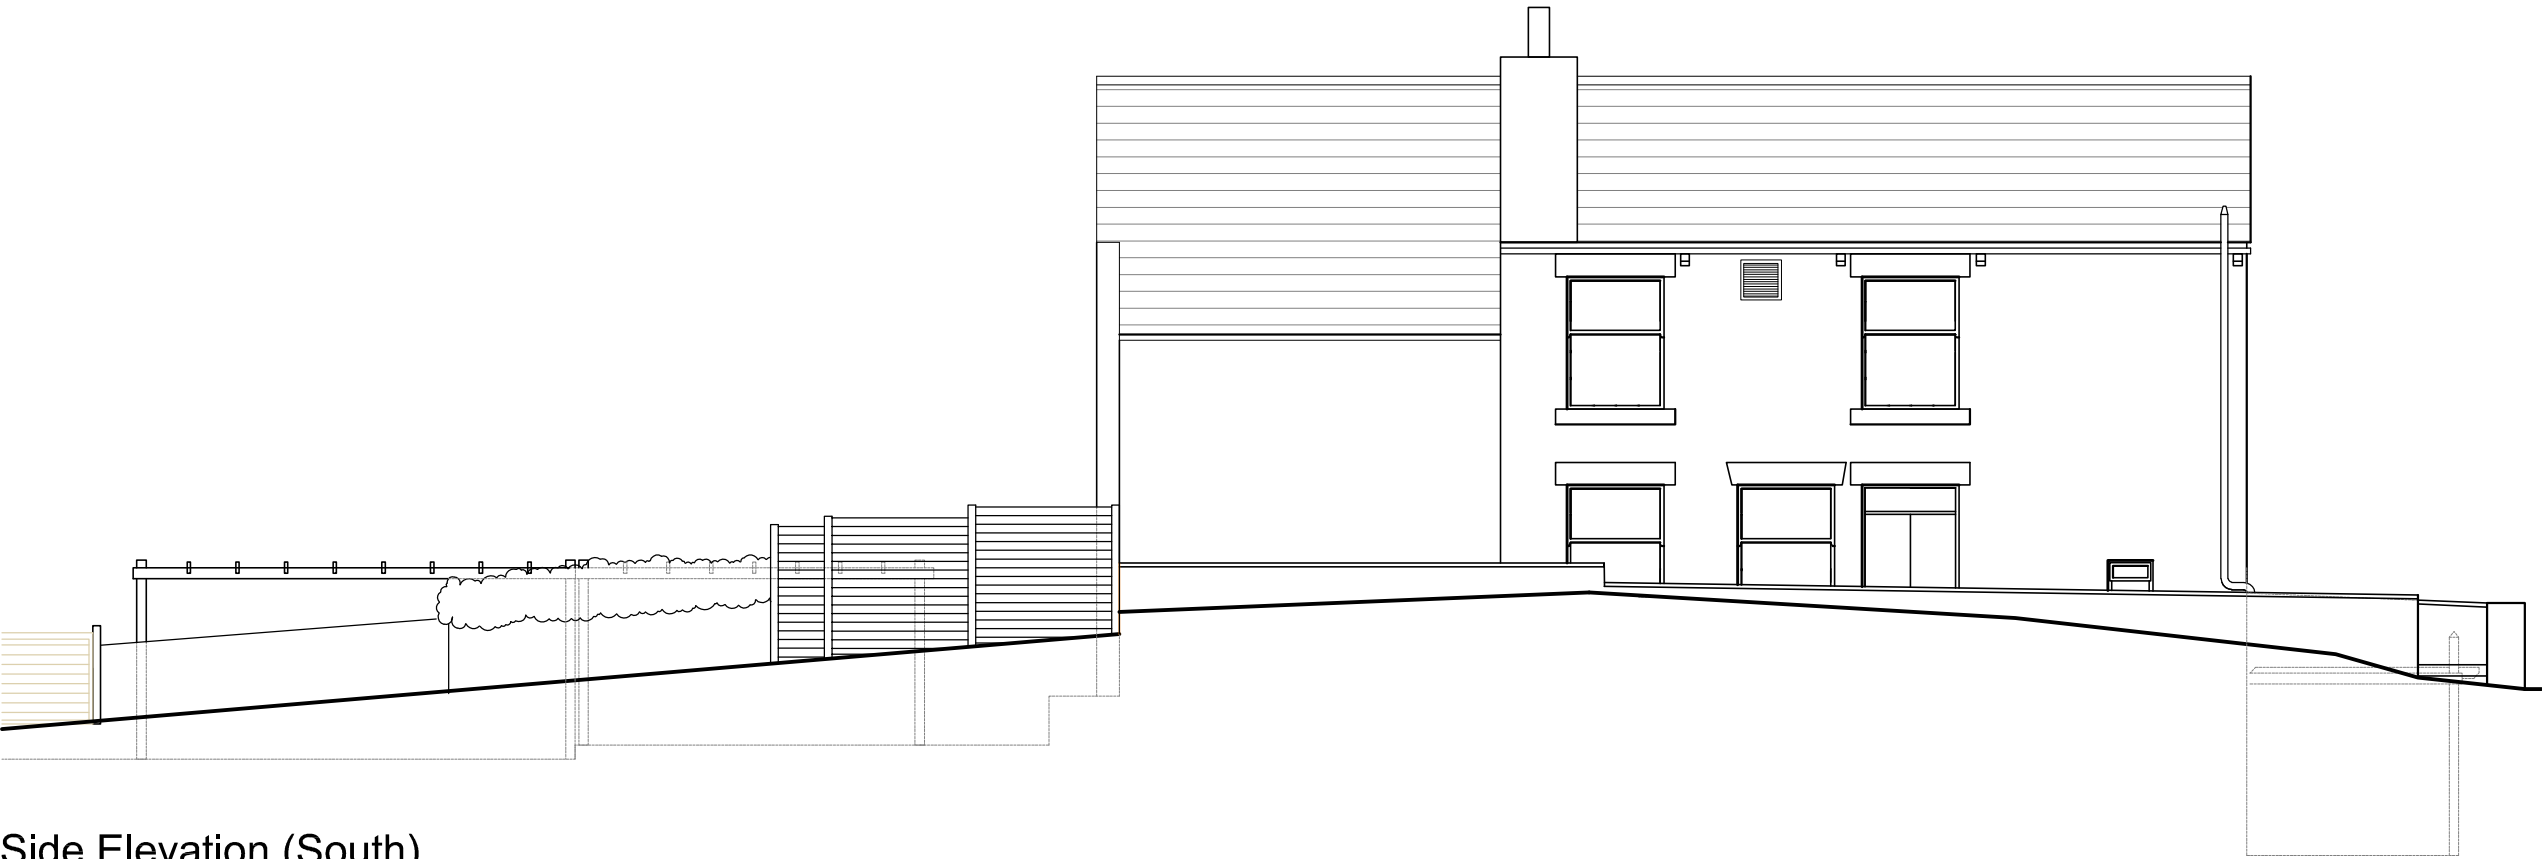

Side Elevation (South)

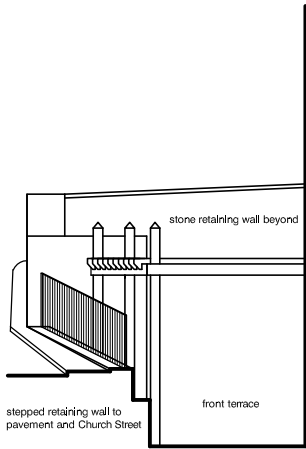

Side Elevation (North) at the front

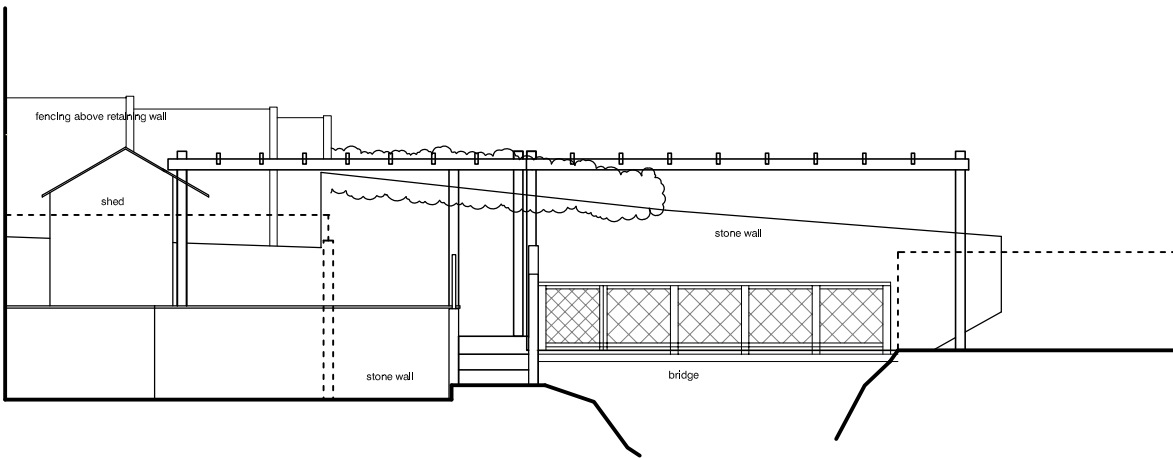

Side Elevation (North) at the rear

Garden Structure:
Oak with dark brown stain.
Posts 125 x 125mm, joists 140 x 45mm.

NOTE:
GREY DASHED LINES SHOW 'HIDDEN' ELEVATIONS.
SOME FENCING OMITTED FOR CLARITY - SHOWN
DASHED.
BUILDING ELEVATIONS SHOWN FOR CONTEXT - NOT
ALL SURVEYED. INFORMATION TAKEN FROM
PREVIOUS PLANNING APPLICATION DRAWINGS AND
PHOTOGRAPHS.

SCALE 1:100
0 1m 2m 3 4m 5m

CLIENTS/CONTRACTORS ARE ADVISED TO CLARIFY
DIMENSIONS PRIOR TO SETTING OUT AND NOT TO
SCALE OFF THE DRAWING

Rev A 28 June 2023 Front elevation omitted



HIGH PEAK ARCHITECTS LTD

2nd Floor, Wharf House, Wharf Road, Whaley Bridge, High Peak, Derbys SK23 7AD
Tel: 01663 719717 Website: highpeakarch.com Email: hpa@highpeakarch.com

Timber Garden Structure
The George Hotel, Hayfield

Proposed Elevations
1884.PL09

Scale: 1:100 @ A2 Date: May 2023 Rev: A