



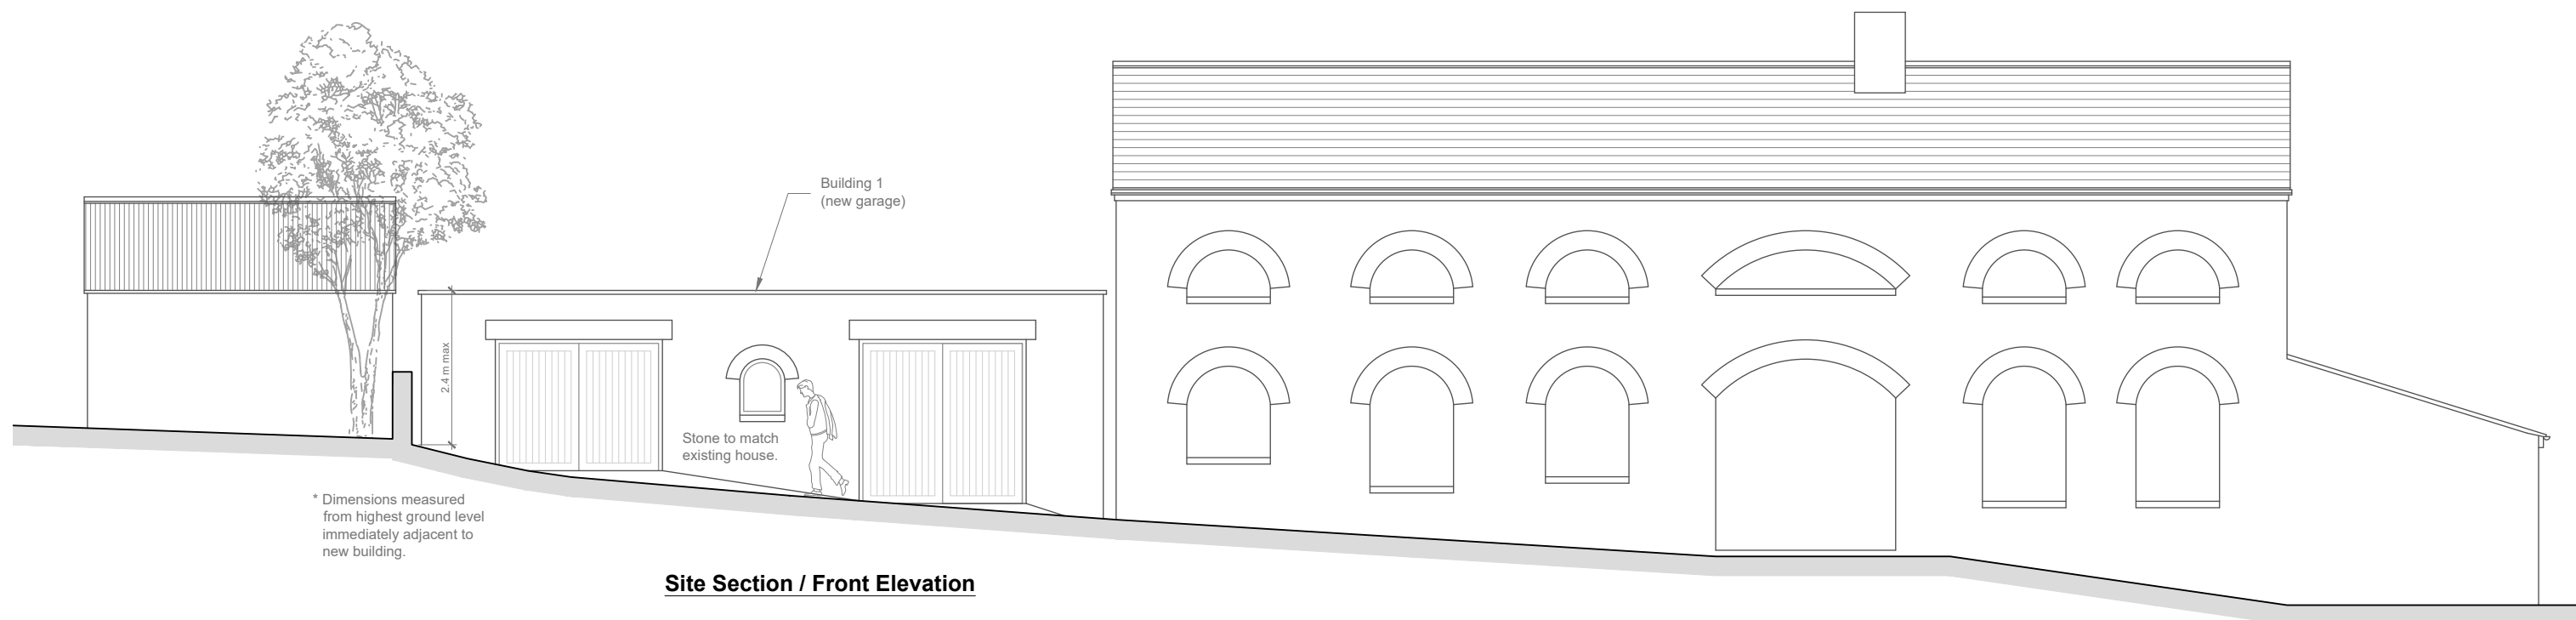

Site Section / Front Elevation

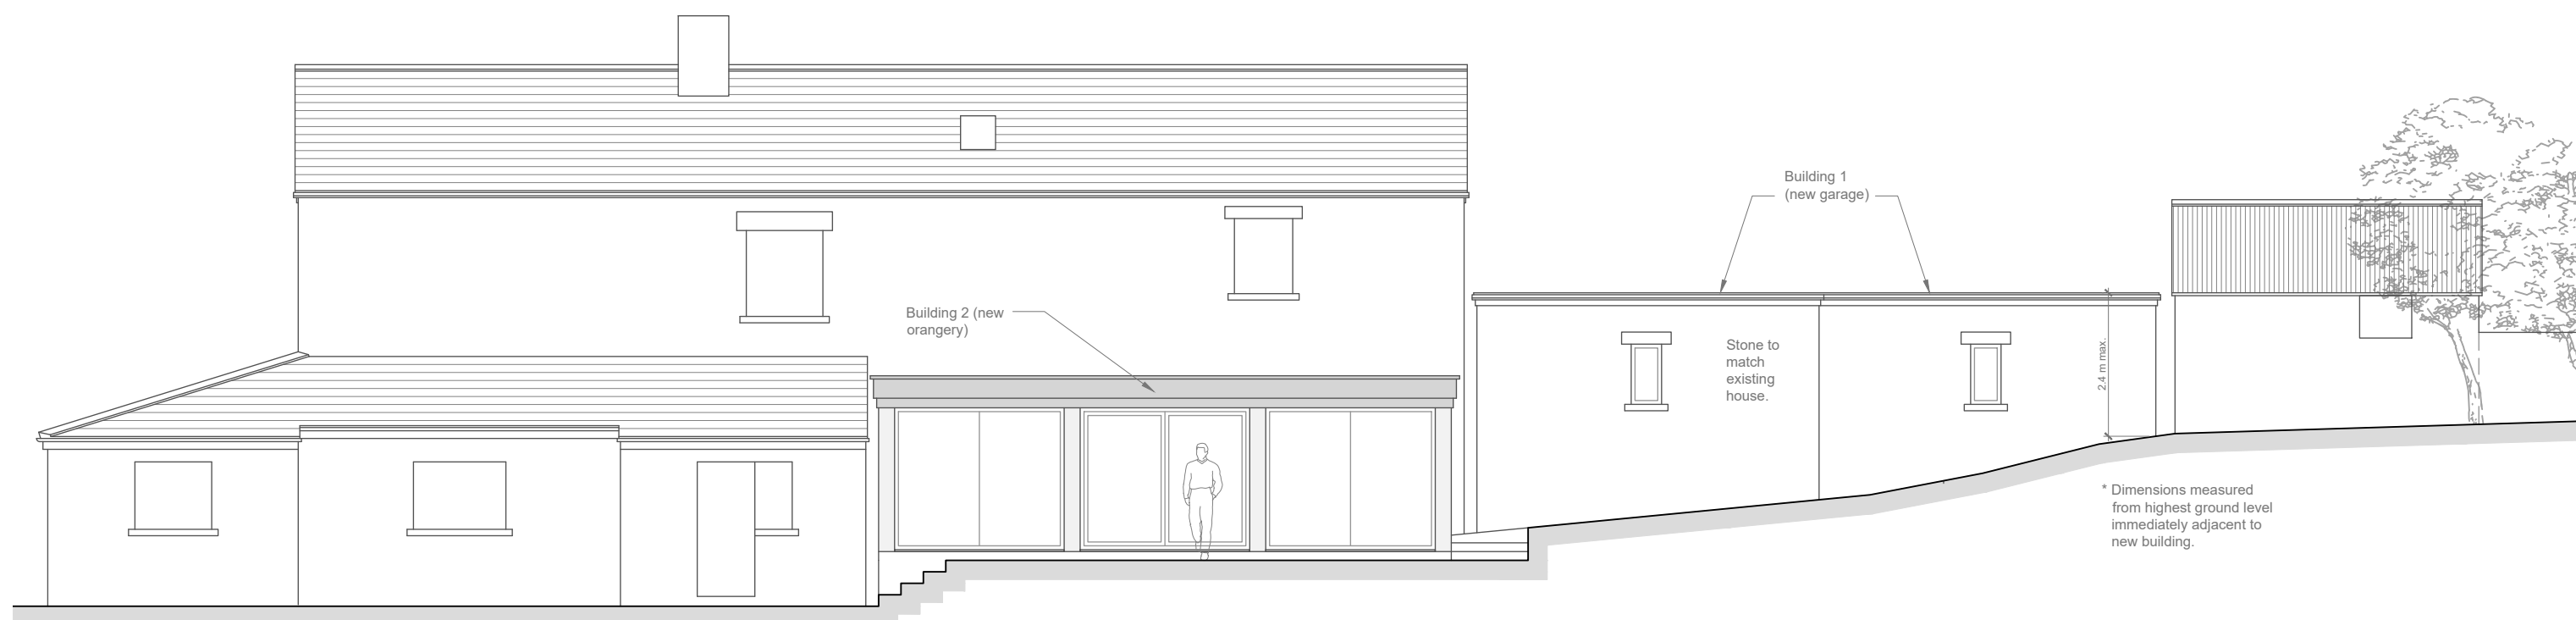

Site Section / Rear Elevation

Rev A. (27/10/22) - Footprint of proposed garage altered. Roof lines adjusted.
 Rev B. (09/12/22) - Footprint of proposed garage altered, pitched roof changed to flat roof.

Project:	Ollersett Farm, Laneside Road, New Mills, Derbyshire, SK22 4QW.	Date:	21.03.22
Drawing Title:	Proposed - Site sections / front & rear elevations	Drawing Scale:	1/100 @ A3
		Drawing Ref:	0177-P10B

