




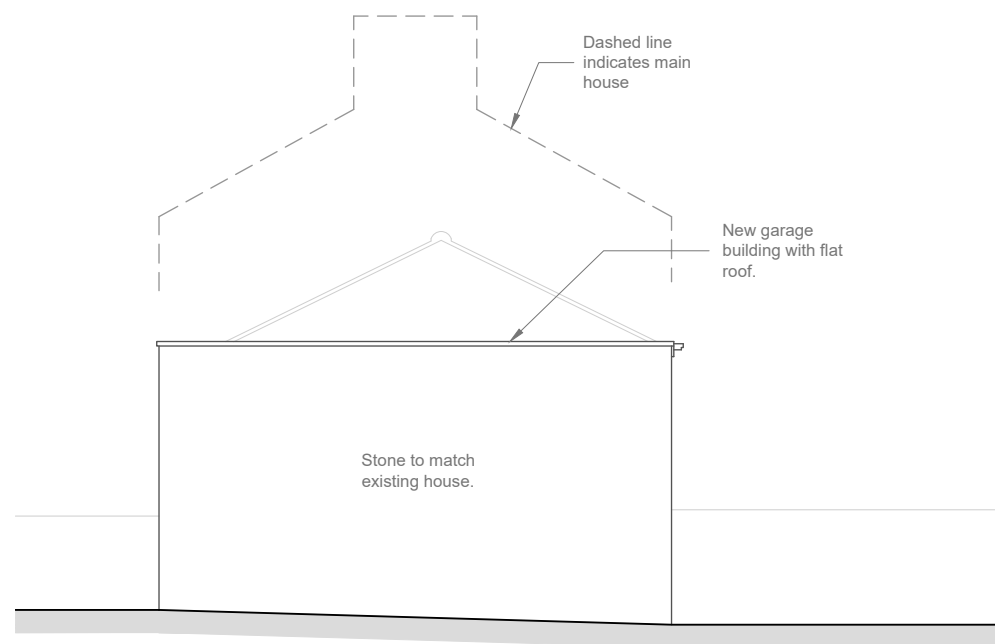


West elevation of new garage

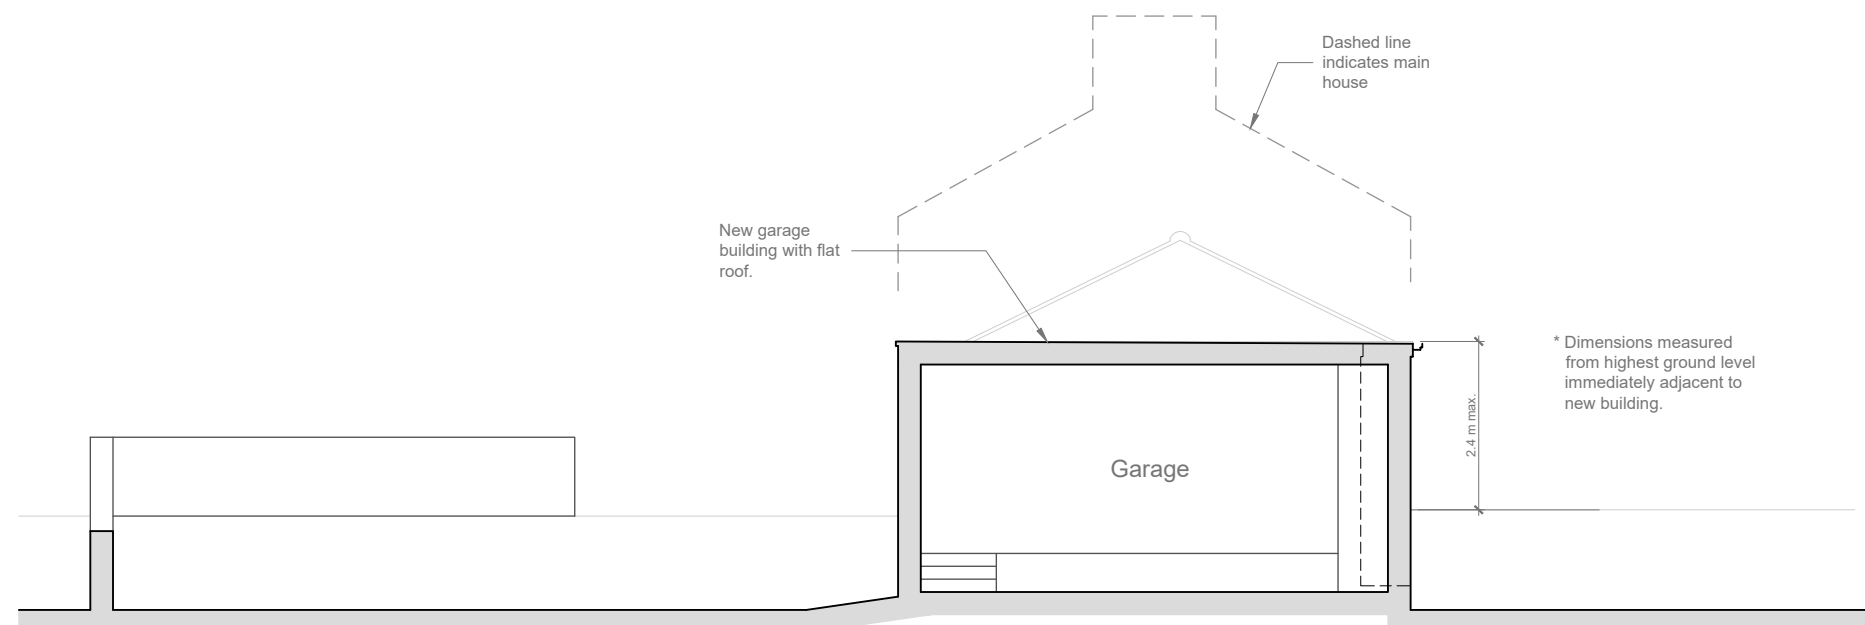

Section through new garage

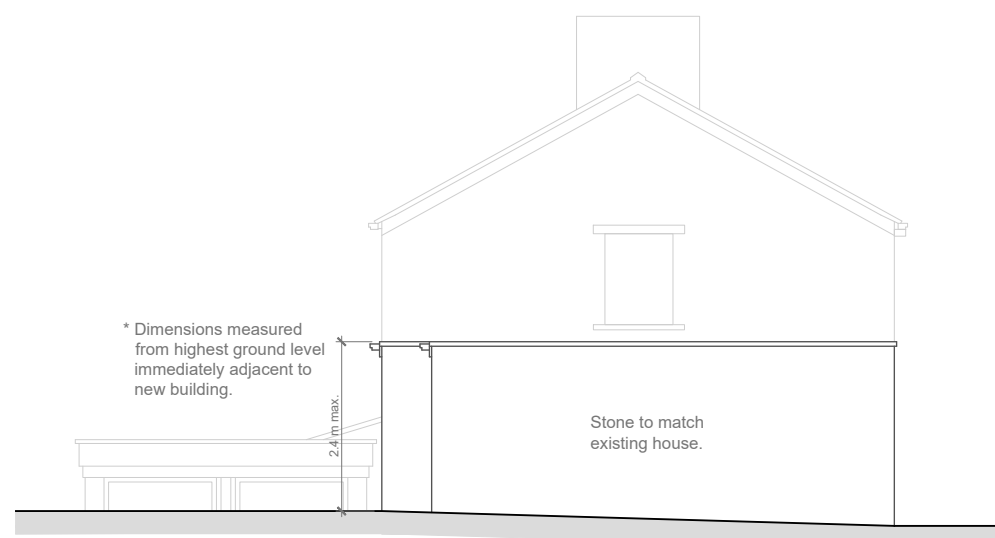

East elevation of new garage

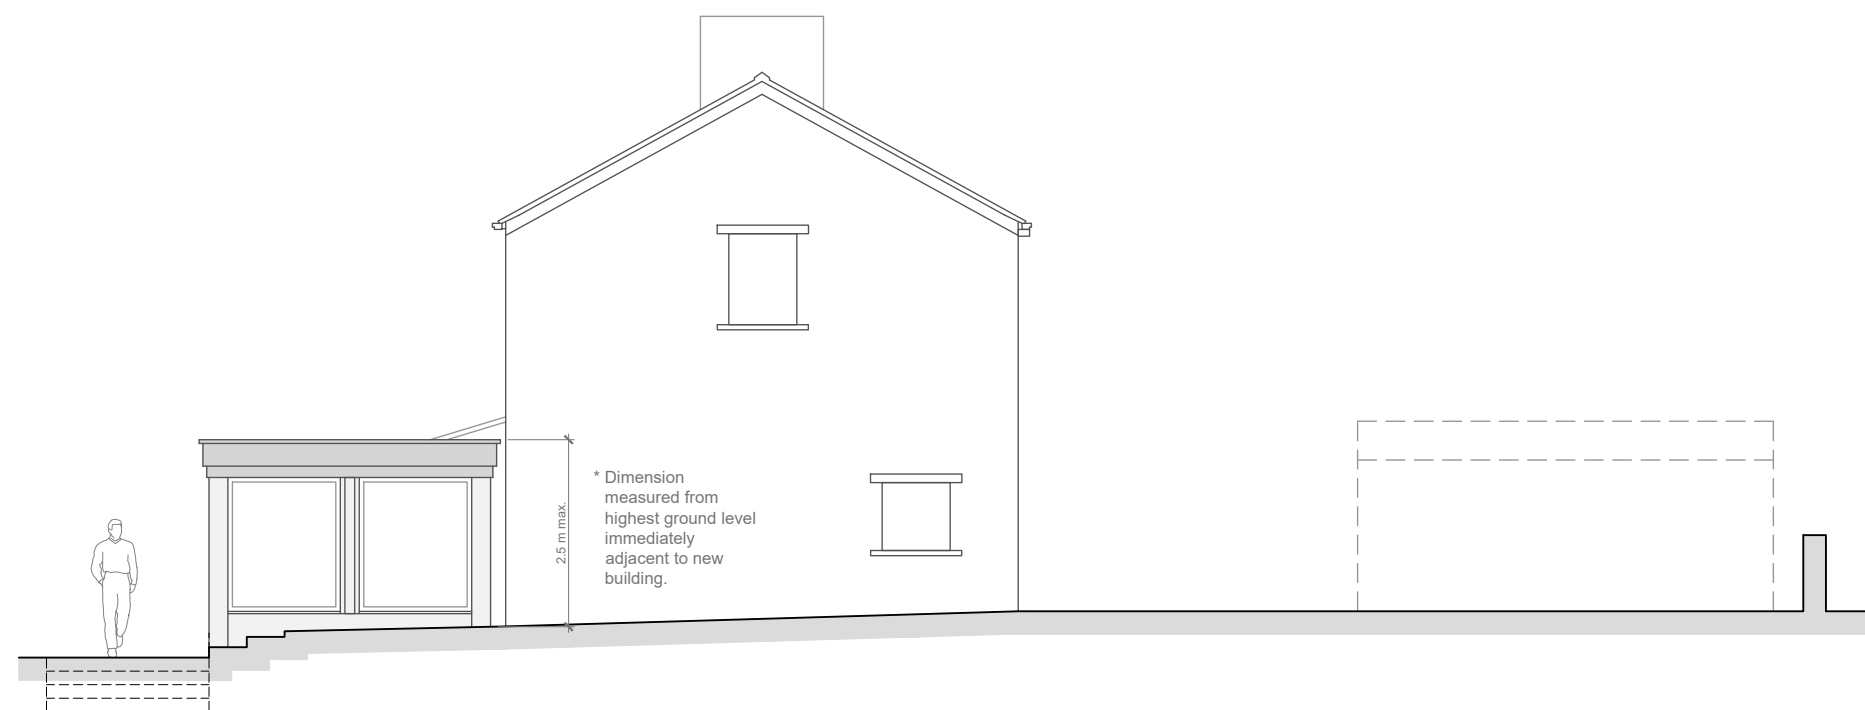

Site Section / East elevation of new orangery

Rev A. (09/12/22) - Footprint of proposed garage altered, pitched roof changed to flat roof.
Rev B. (15/12/22) - East & west elevations of garage building added to drawing.

Project:	Ollersett Farm, Laneside Road, New Mills, Derbyshire, SK22 4QW.	Date:	21.03.22
Drawing Title:	Proposed - Site sections / east & west elevations	Drawing Scale:	1/100 @ A3
		Drawing Ref:	0177-P11B