




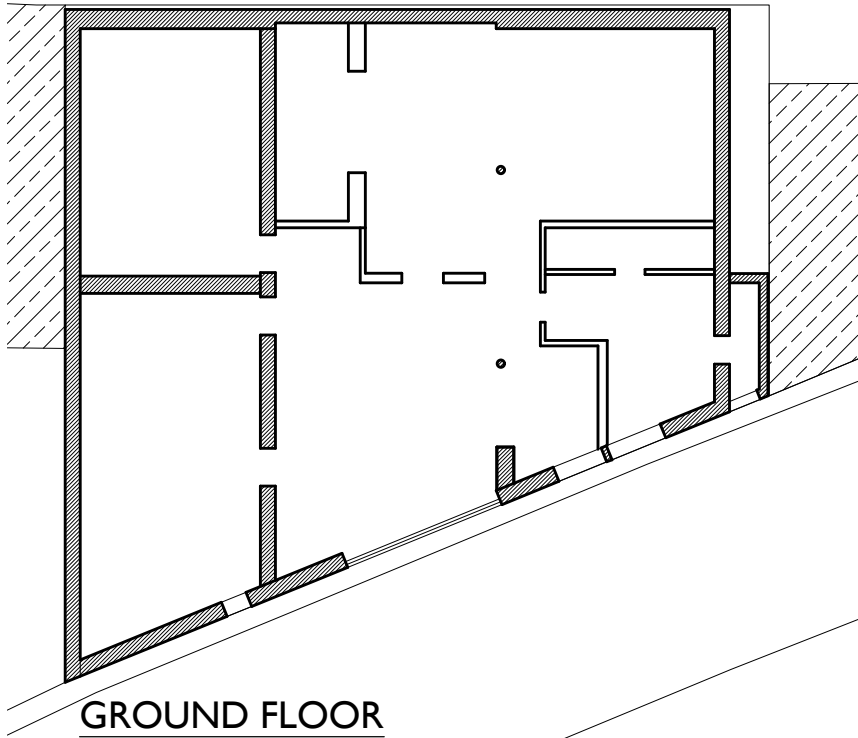


GROUND FLOOR

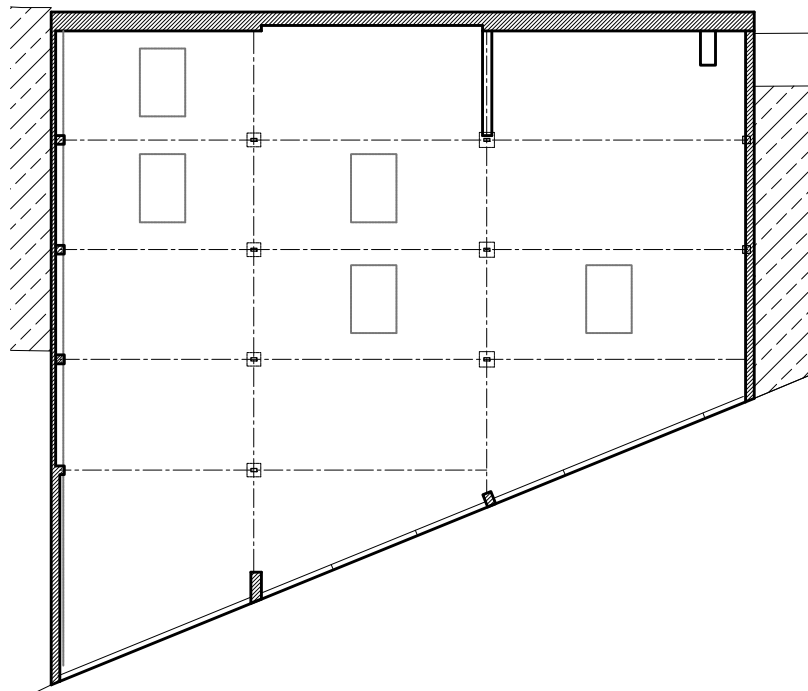


FIRST FLOOR

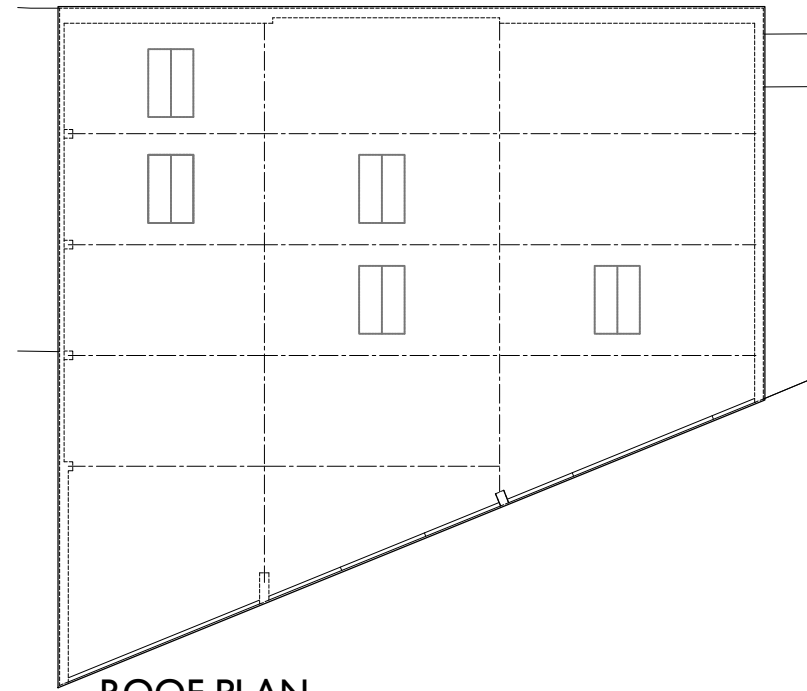


ROOF PLAN

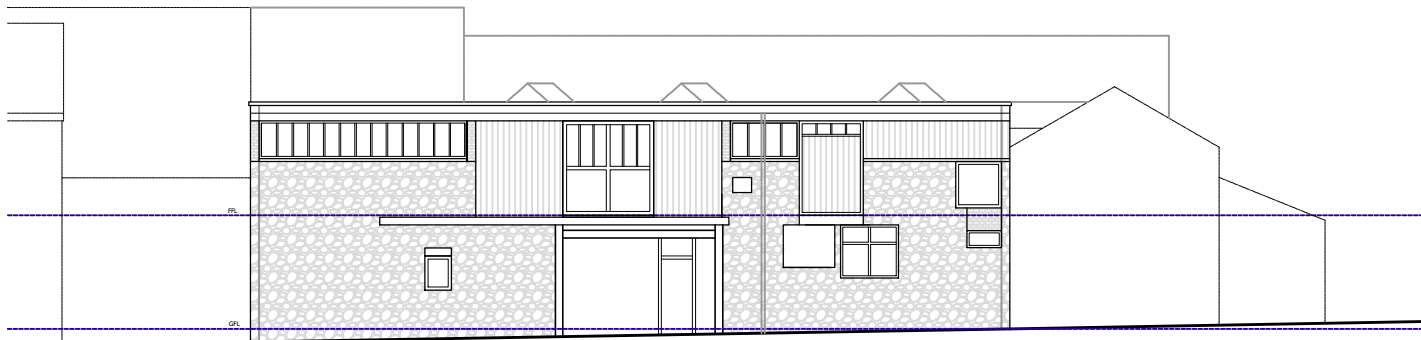



FRONT ELEVATION

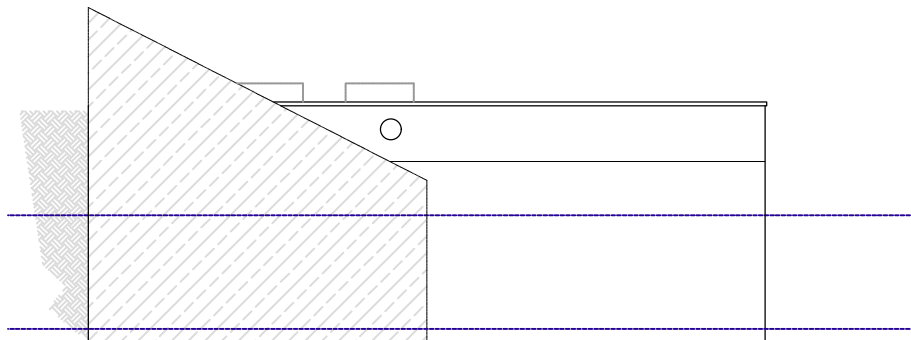

SIDE ELEVATION N

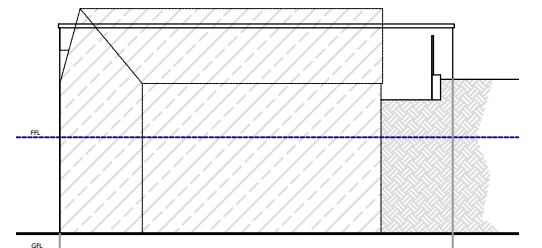


SIDE ELEVATION S

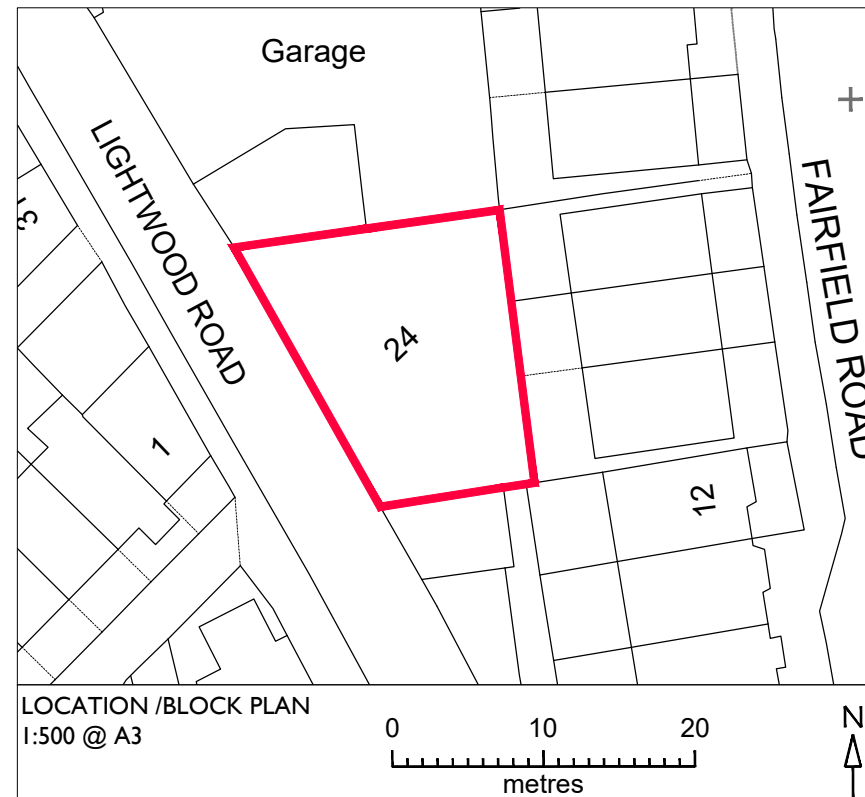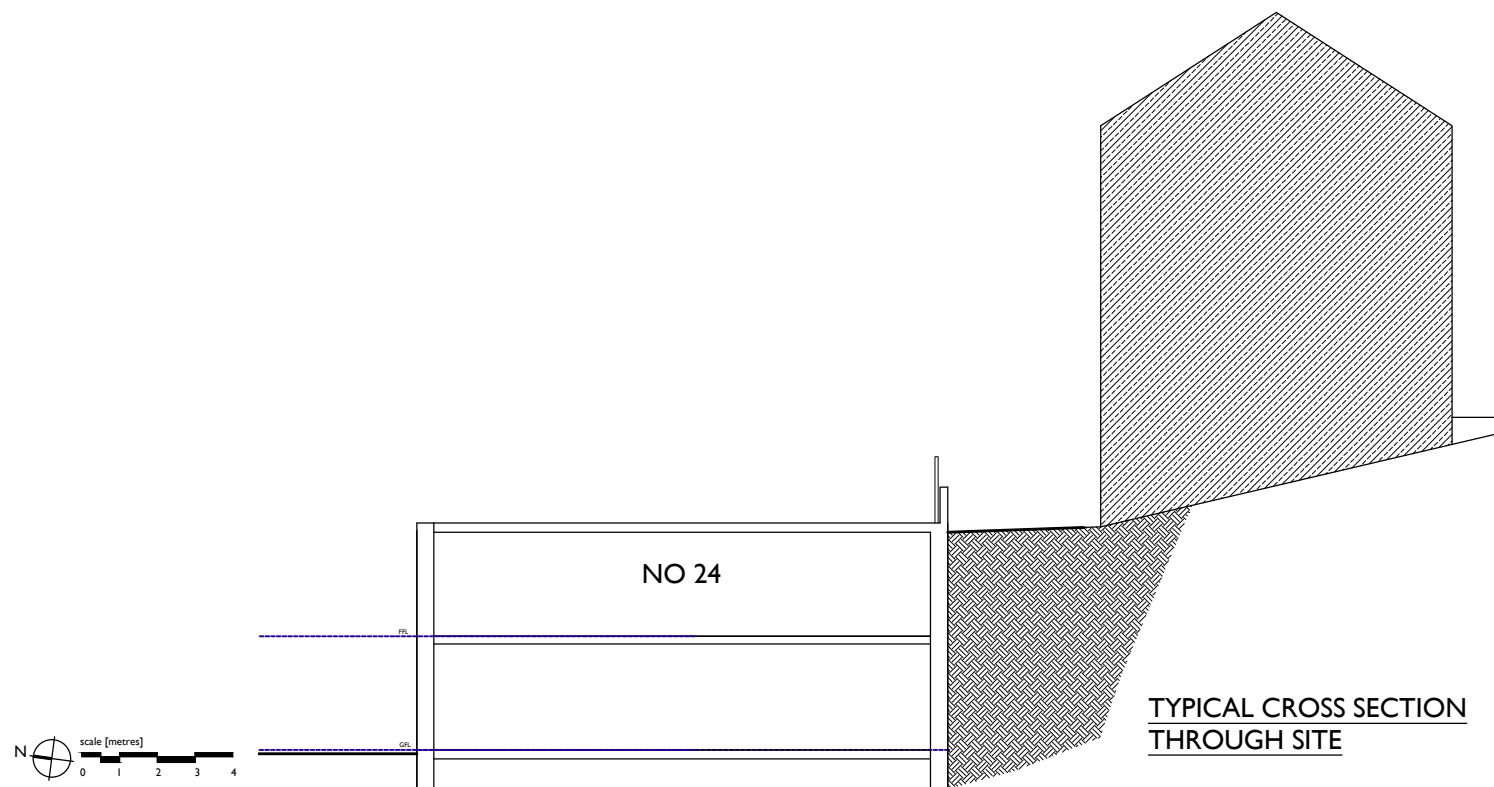

LOCATION / BLOCK PLAN
1:500 @ A3

0 10 20
metres

NOTES:		
A	Notes Omitted	Jun 23

 

emma craig Architectural Design t: 07931 586751 e: emmacrg@gmail.com		DRAWING TITLE PLANS & ELEVATIONS EXISTING	
CLIENT ASHWOOD PROPERTIES		SCALE 1:200 @A3 1:100 @A1	DATE MAY 23
PROJECT 24 LIGHTWOOD ROAD SK17 8BP	JOB No 68	DRAWING No 01	REVISION A
PLANNING			