




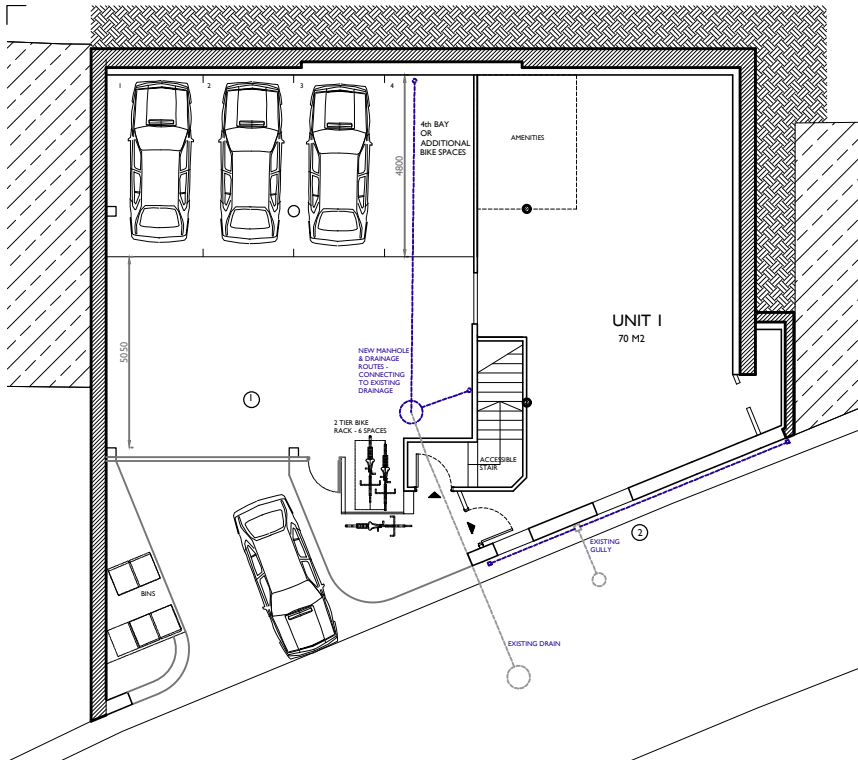


GROUND FLOOR

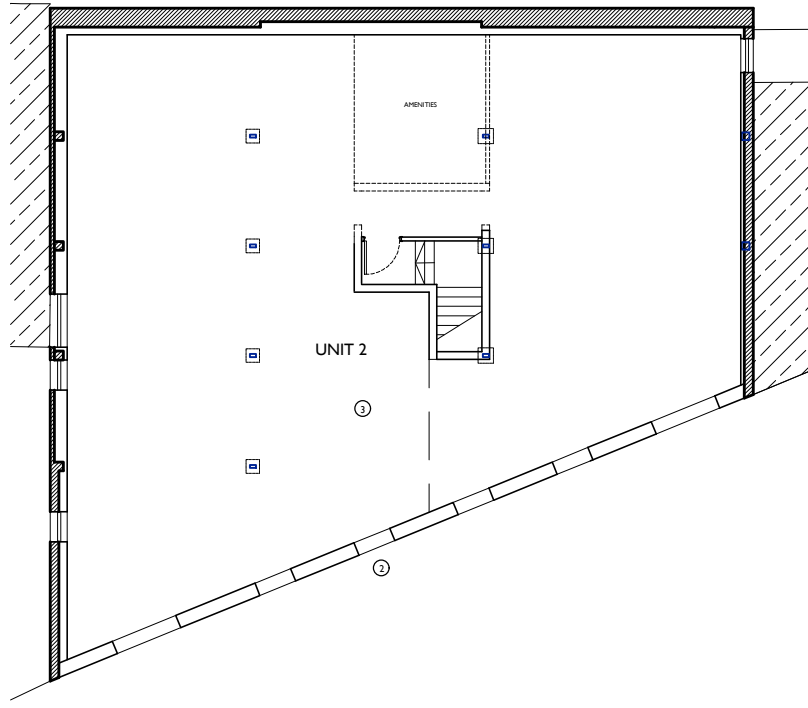


FIRST FLOOR

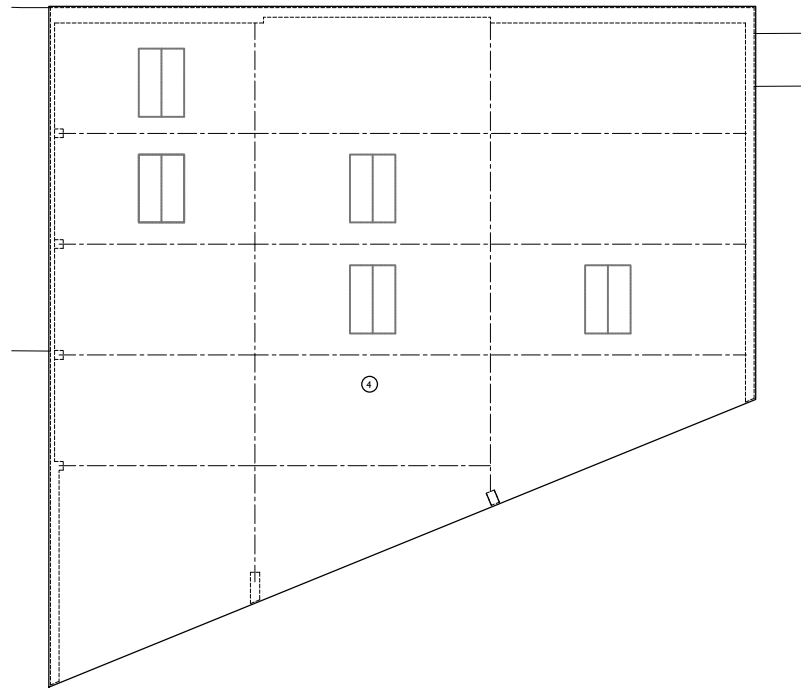


ROOF PLAN

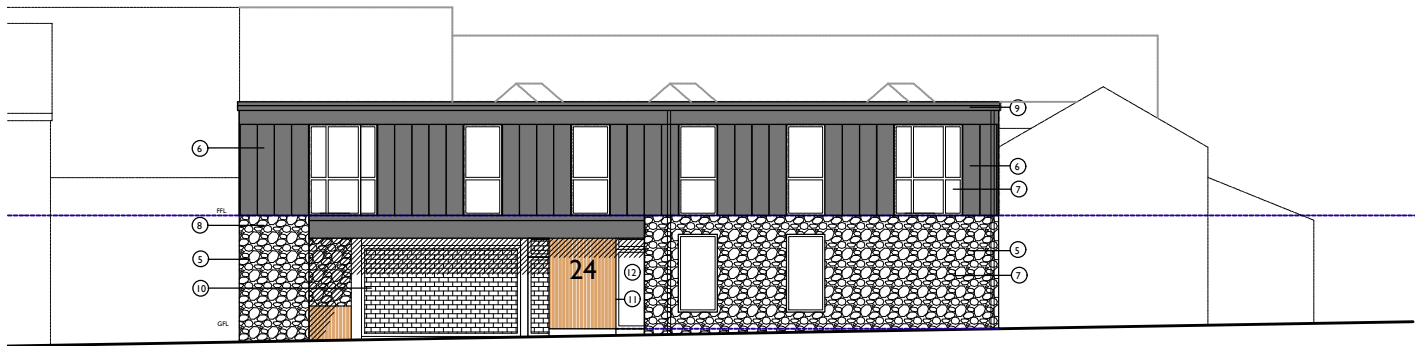

FRONT ELEVATION


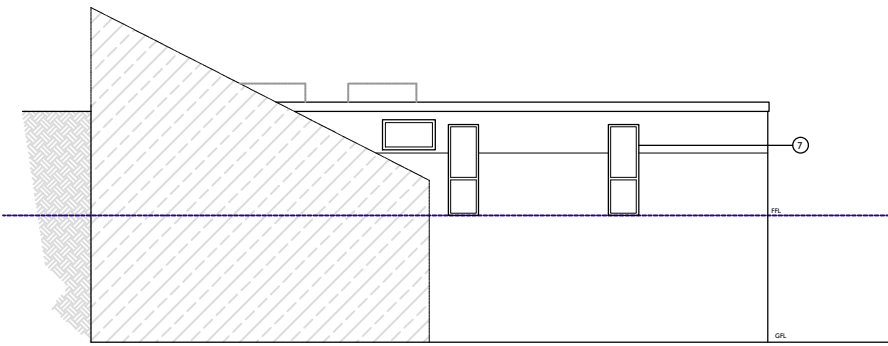


SIDE ELEVATION N

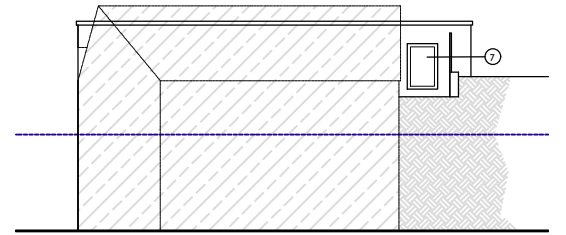


SIDE ELEVATION S

KEY:	
①	GROUND FLOOR REMODELED TO PROVIDE PARKING & COMMERCIAL UNIT
②	FRONT ELEVATION REBUILT
③	FIRST FLOOR - UNIT 2 (POTENTIALLY SPLIT INTO 2 SMALLER UNITS SUBJECT TO REQUIREMENT)
④	EXISTING ROOFLIGHTS- EITHER RETAINED OR REMOVED SUBJECT TO REQUIREMENT
NEW FRONT ELEVATION:	
⑤	NATURAL STONE WALL
⑥	WALL CLADDING: STANDING SEAM METAL SYSTEM EG EUROCLAD VIEO - BLACK
⑦	NEW WINDOWS & DOORS PPC ALUMINIUM - BLACK
⑧	STEEL & PC ALUMINIUM FLASHINGS -BLACK
⑨	EAVES & GUTTER -BLACK
⑩	OPEN MESH METAL CAR PARK SHUTTER & GATE
⑪	TIMBER CLADDING - TO BIKE STORE
⑫	ENTRANCES TO UNITS

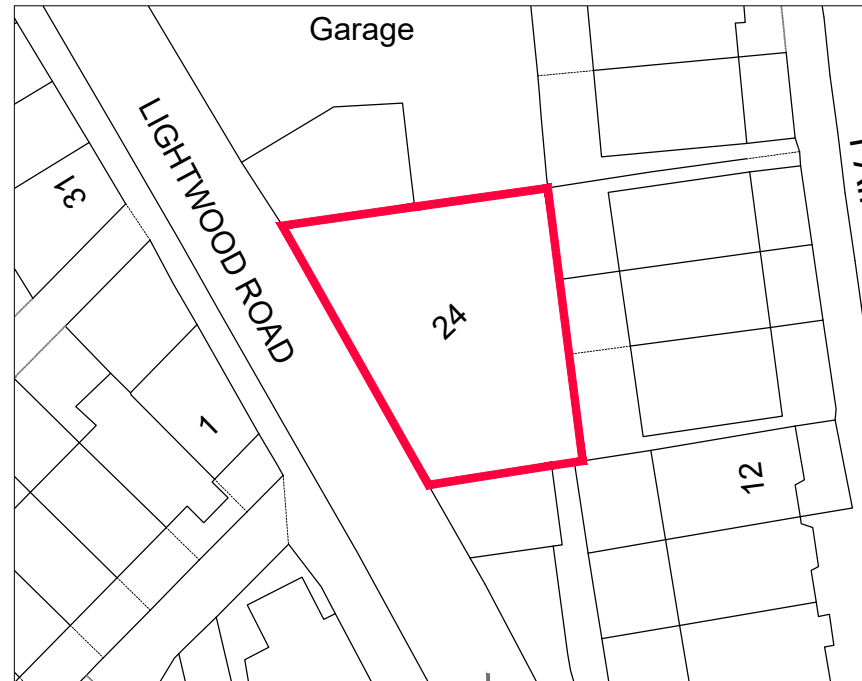 

LOCATION /BLOCK PLAN
1:500 @ A3

 

NOTES:		
A	Notes Omitted	Jun 23

emma craig
Architectural Design
t: 07931 586751 e: emmacrg@gmail.com
CLIENT
ASHWOOD PROPERTIES
PROJECT
24 LIGHTWOOD ROAD
SK17 8BP

DRAWING TITLE		
PLANS & ELEVATIONS PROPOSED		
SCALE 1:200 @A3 1:100 @A1	DATE MAY 23	
JOB No 68	DRAWING No 02	REVISION A
PLANNING		