




SIDE ELEVATION (EXISTING)


FRONT ELEVATION (EXISTING)

SIDE ELEVATION (EXISTING)


REAR ELEVATION (EXISTING) Scale 1:100

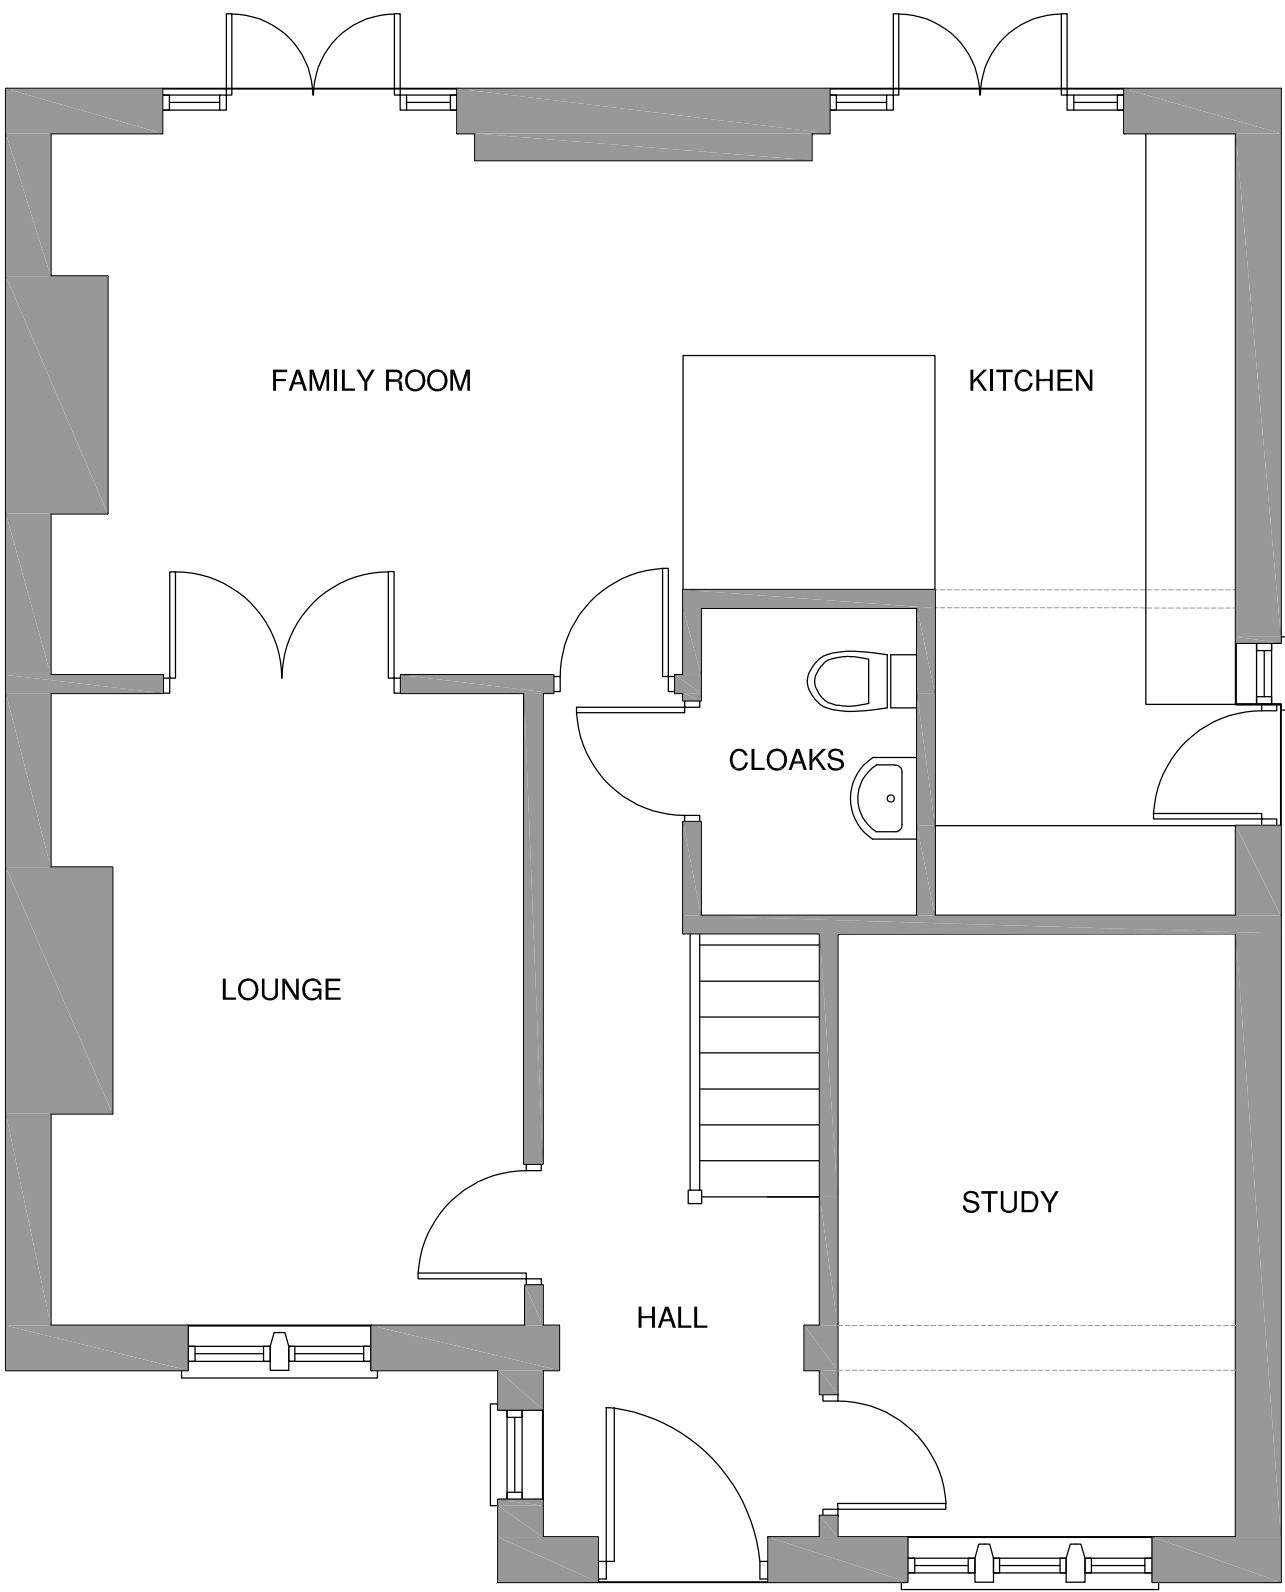


GROUND FLOOR PLAN (EXISTING)

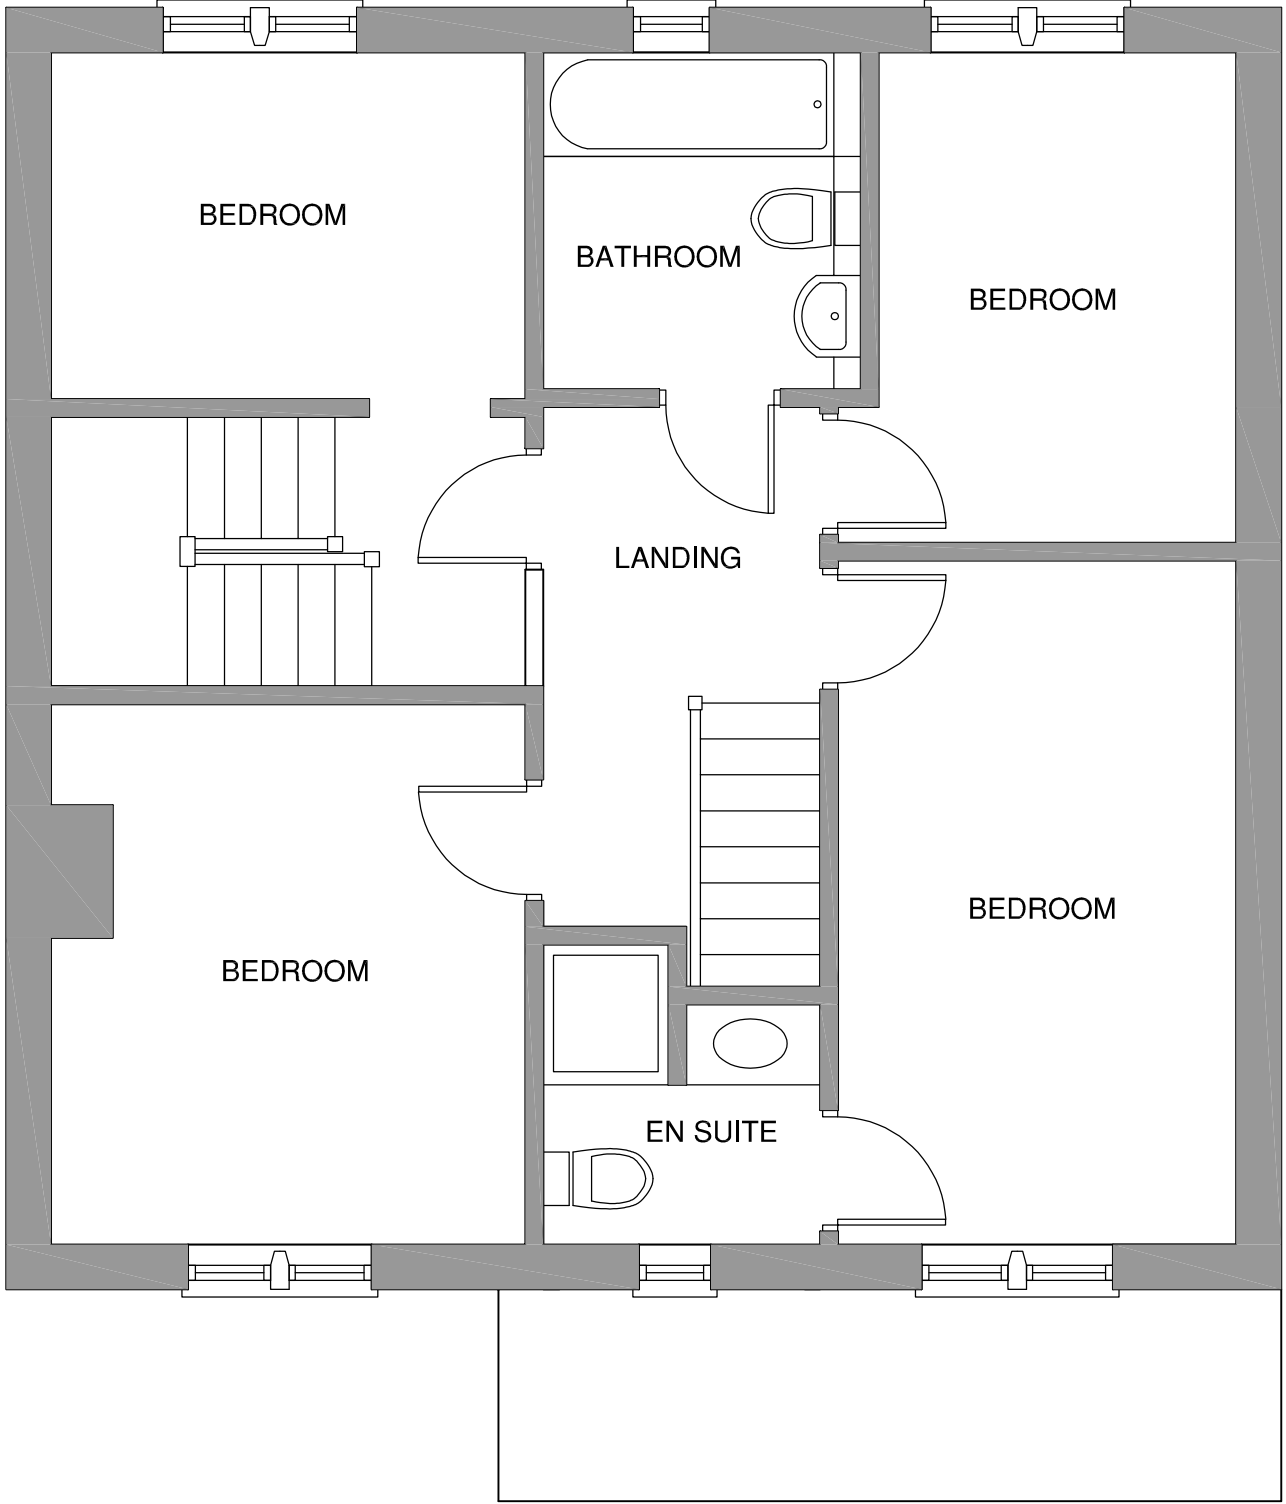

FIRST FLOOR PLAN (EXISTING) Scale 1:50

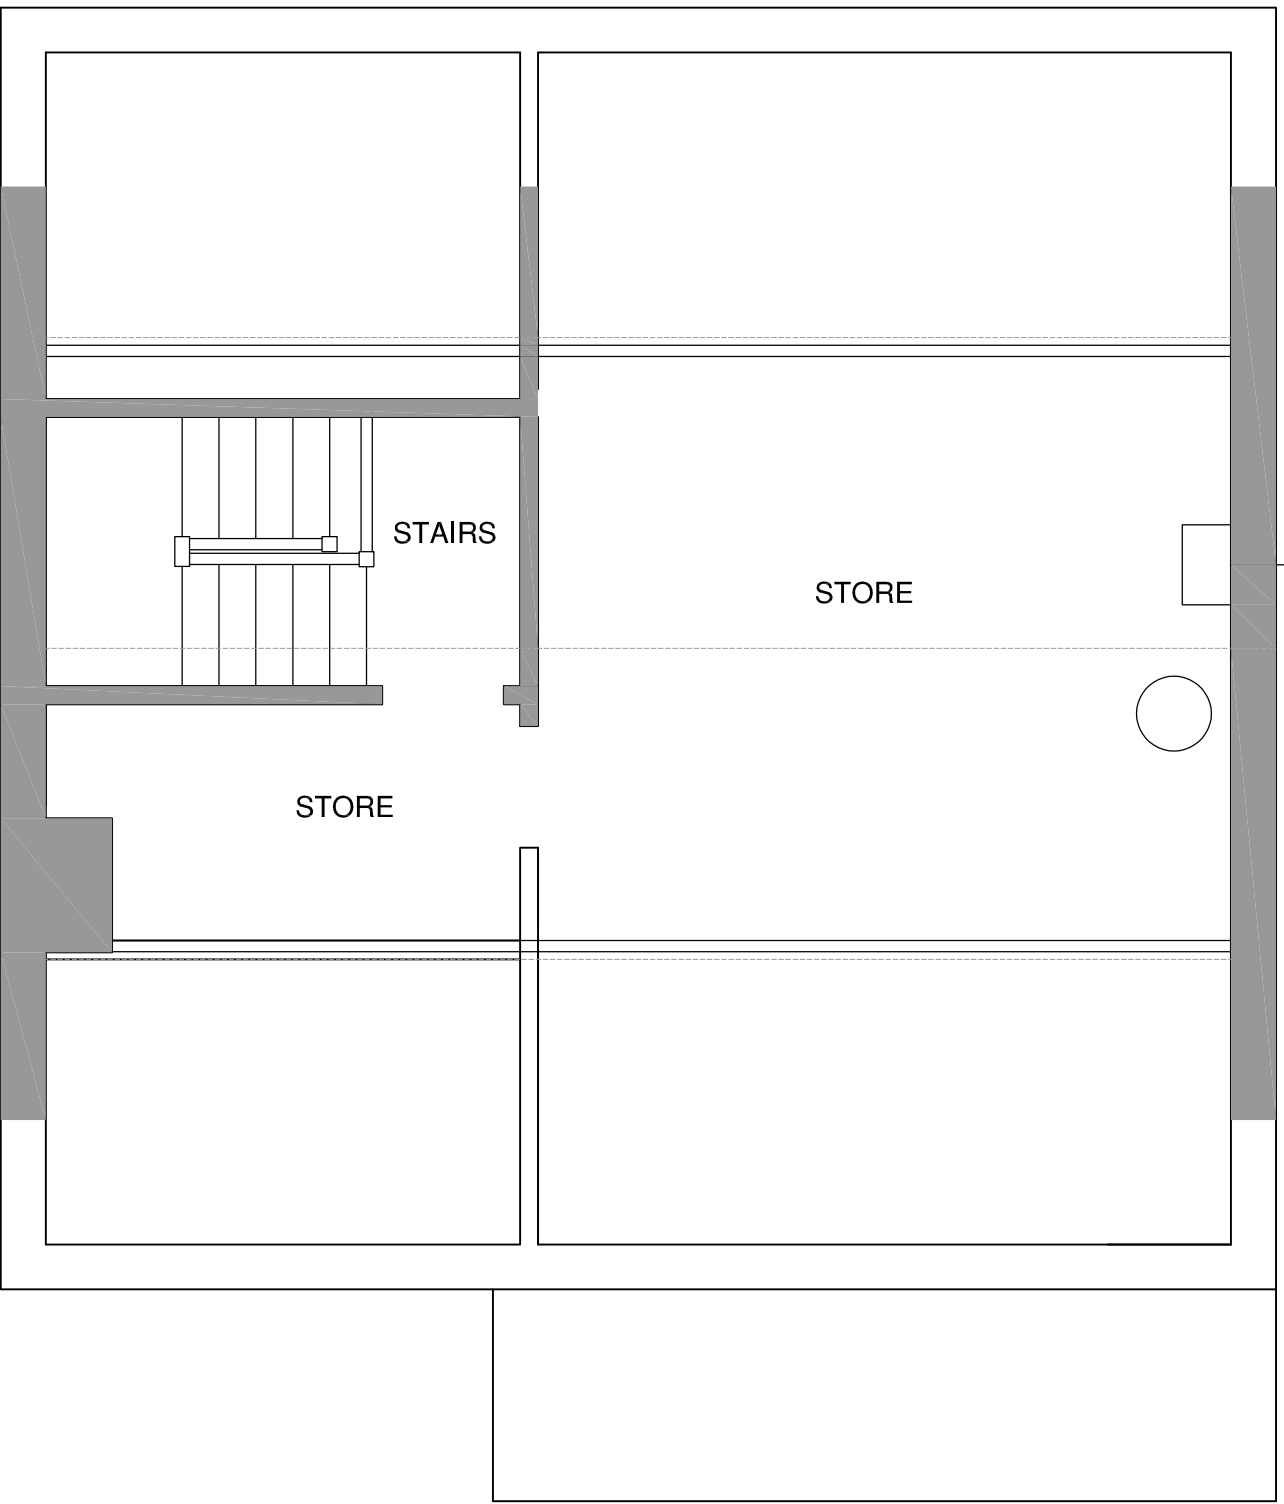


ATTIC FLOOR PLAN (EXISTING) Scale 1:50

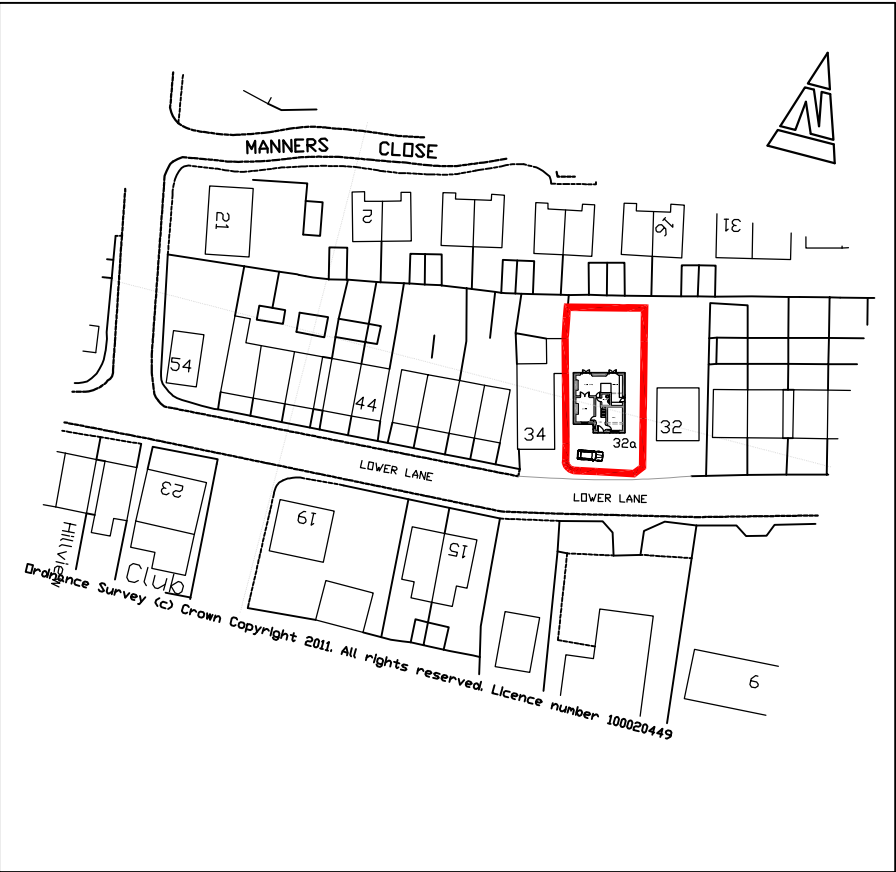

LOCATION PLAN Scale 1:1250

NOTE ALL DIMENSIONS TO BE CHECKED ON SITE
WORK MUST NOT BE COMMENCED UNTIL PLANNING PERMISSION (WHERE
APPLICABLE) AND BUILDING REGULATION APPROVAL IS RECEIVED. ANY
WORKS CARRIED OUT BEFORE RECEIPT OF THE PERMISSIONS "IS
ENTIRELY AT CLIENT'S OWN RISK"

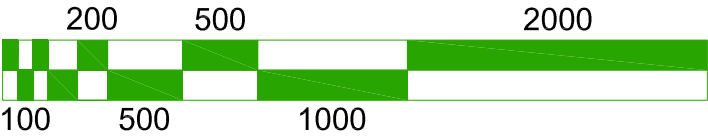

REV		
TITLE	PLANS AS EXISTING	
CLIENT	MR J. RAYMO	
PROJECT	PROPOSED ATTIC CONVERSION	
ADDRESS	THE FORGE 32a LOWER LANE, CHINLEY, HIGH PEAK, SK23 6BD.	
SCALE	As indicated at (A1)	DATE FEB 2019
		JOB No 2930/01
ARCHITECTURAL SOLUTIONS LTD Building Design and Planning Consultants.		
MARPLE STOCKPORT Email: architectural.solutions@ntlworld.com		Telephone 0161-449-8766 Mobile 0782 3322338