




SIDE ELEVATION (PROPOSED)

FRONT ELEVATION (PROPOSED)

SIDE ELEVATION (PROPOSED)

REAR ELEVATION (PROPOSED)

Scale 1:100

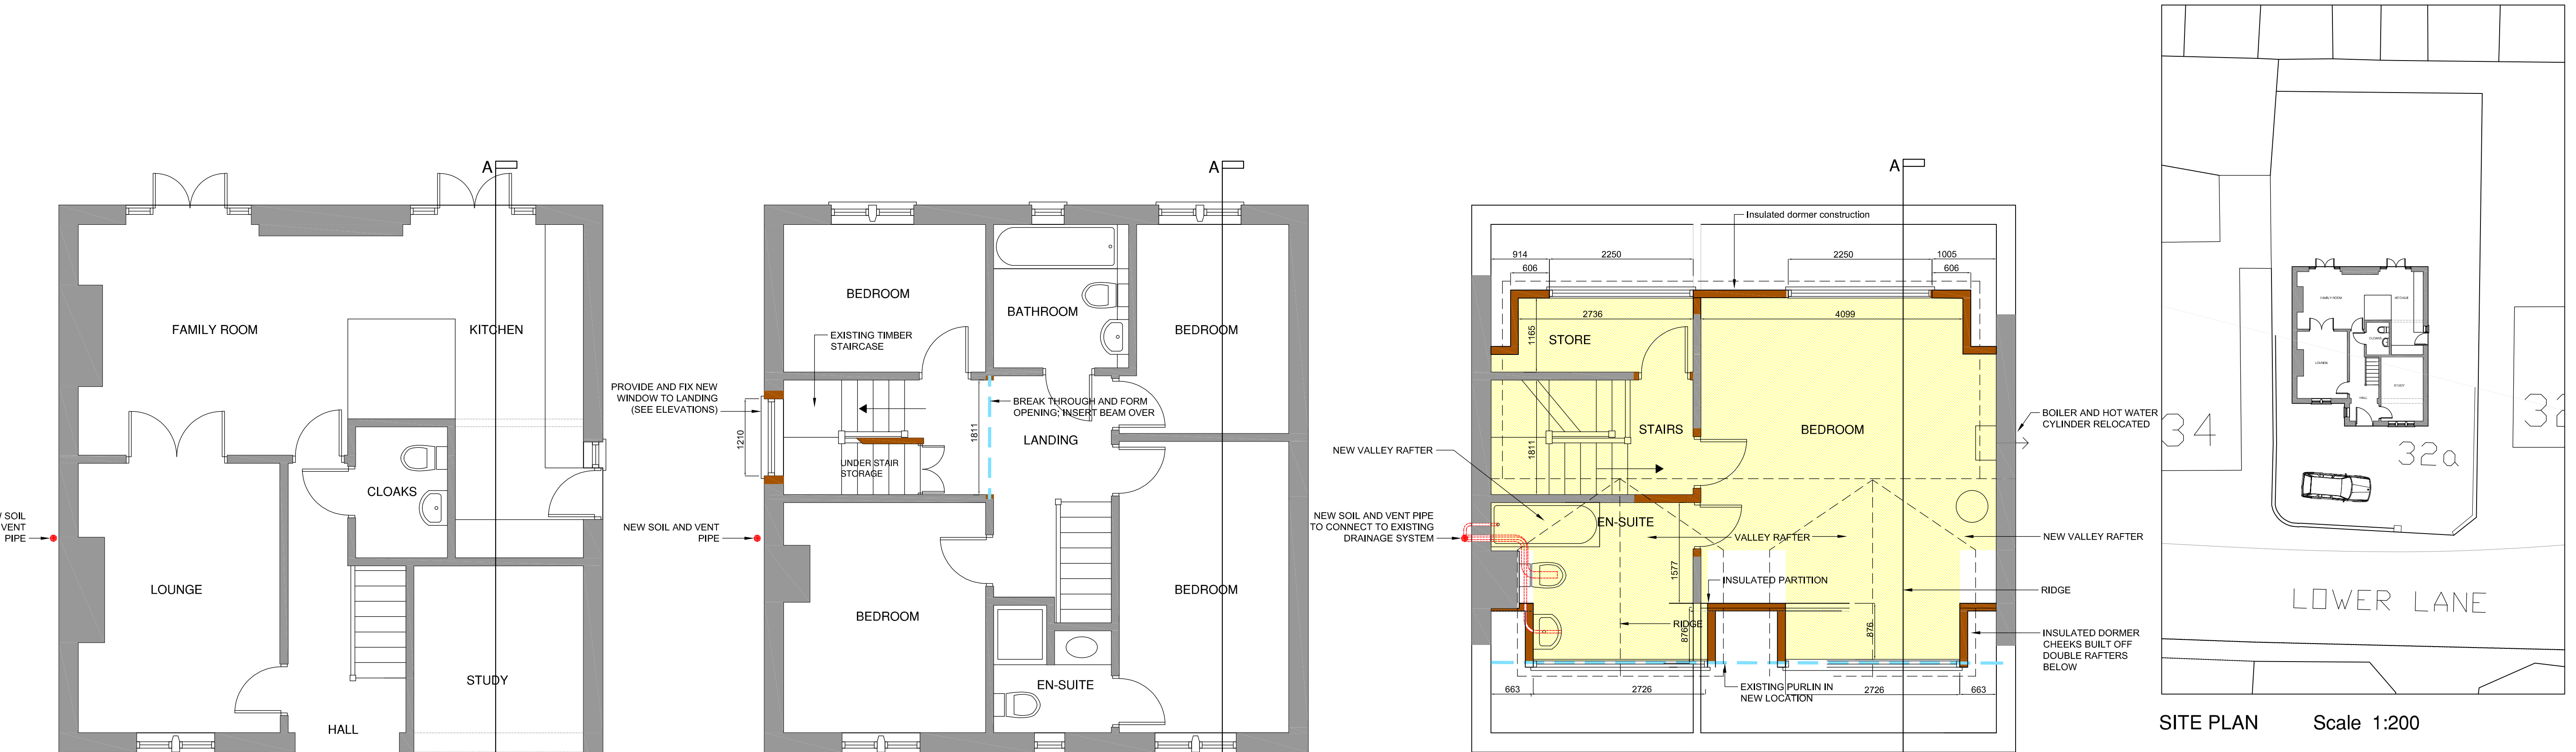

GROUND FLOOR PLAN (EXISTING)

FIRST FLOOR PLAN (EXISTING)

Scale 1:50


ATTIC FLOOR PLAN (EXISTING)

Scale 1:50

SITE PLAN

Scale 1:200

NOTE ALL DIMENSIONS TO BE CHECKED ON SITE
WORK MUST NOT BE COMMENCED UNTIL PLANNING PERMISSION (WHERE
APPLICABLE) AND BUILDING REGULATION APPROVAL IS RECEIVED. ANY
WORKS CARRIED OUT BEFORE RECEIPT OF THE PERMISSIONS "IS
ENTIRELY AT CLIENTS OWN RISK"

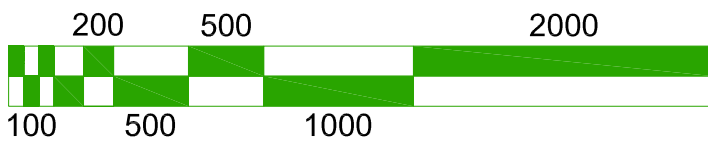

TITLE PLANS AS PROPOSED		
CLIENT MR J. RAYMO		
PROJECT PROPOSED ATTIC CONVERSION		
ADDRESS THE FORGE 32a LOWER LANE, CHINLEY, HIGH PEAK, SK23 6BD.		
SCALE As indicated at (A1)	DATE FEB 2019	JOB No 2930/02a
ARCHITECTURAL SOLUTIONS LTD Building Design and Planning Consultants.		
MARPLE STOCKPORT Email: architectural@solutions@ntlworld.com		Telephone 0161-449-8766 Mobile 0782 3322338