






Scale Bar (Meters) - Sc. 1:100

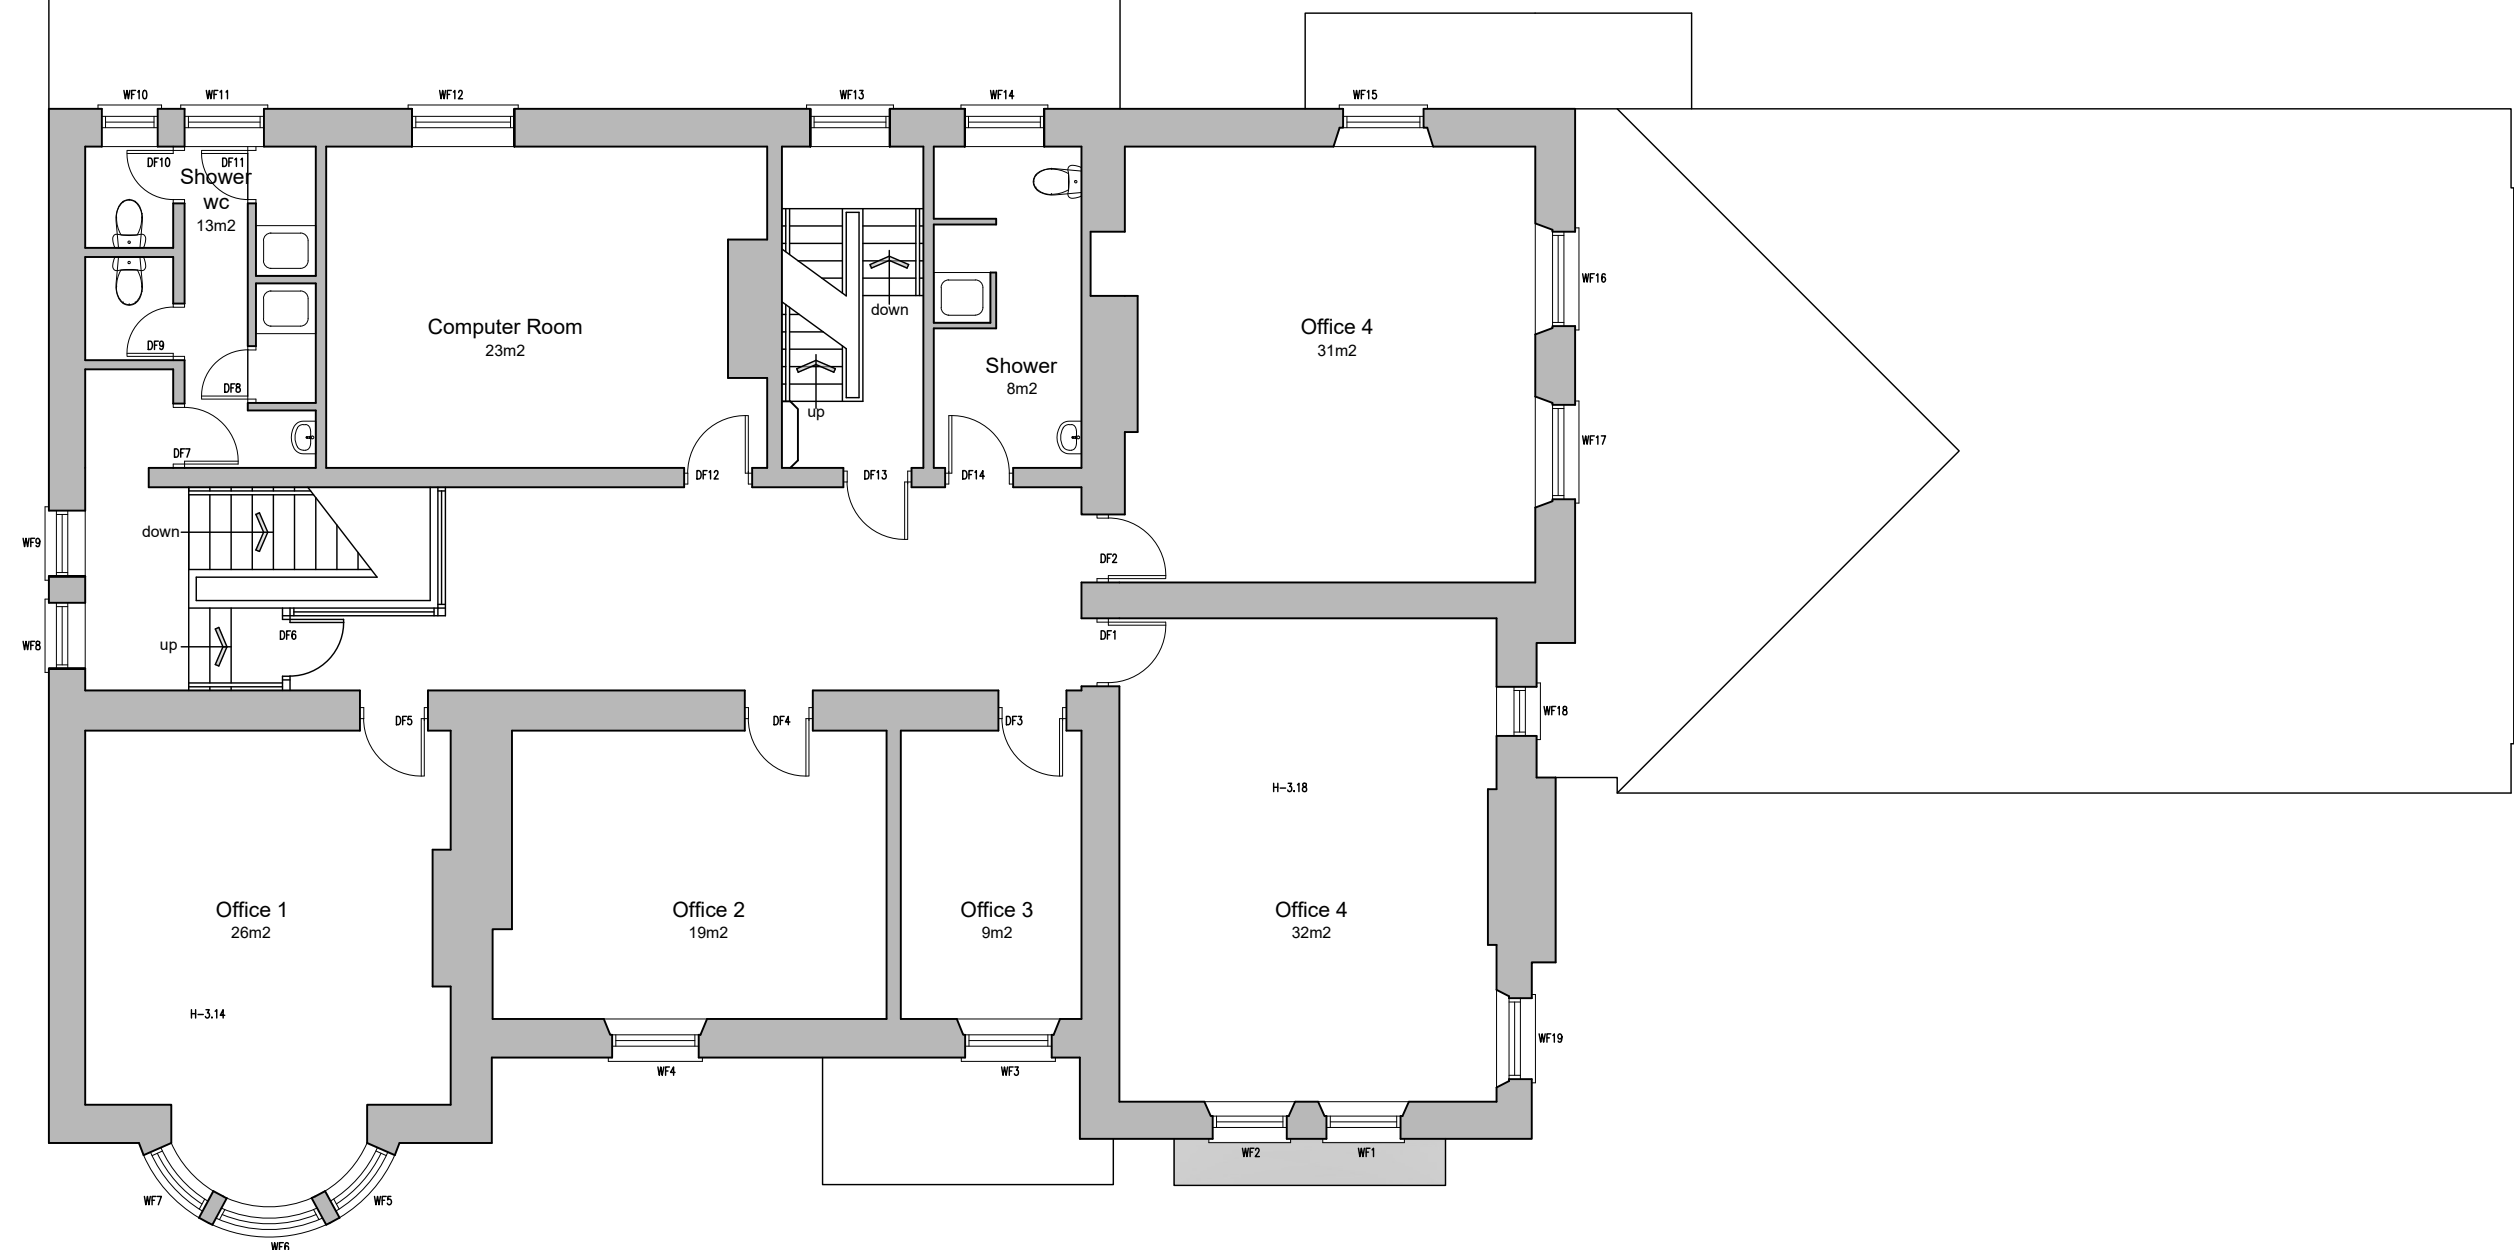


First Floor Plan
232m²

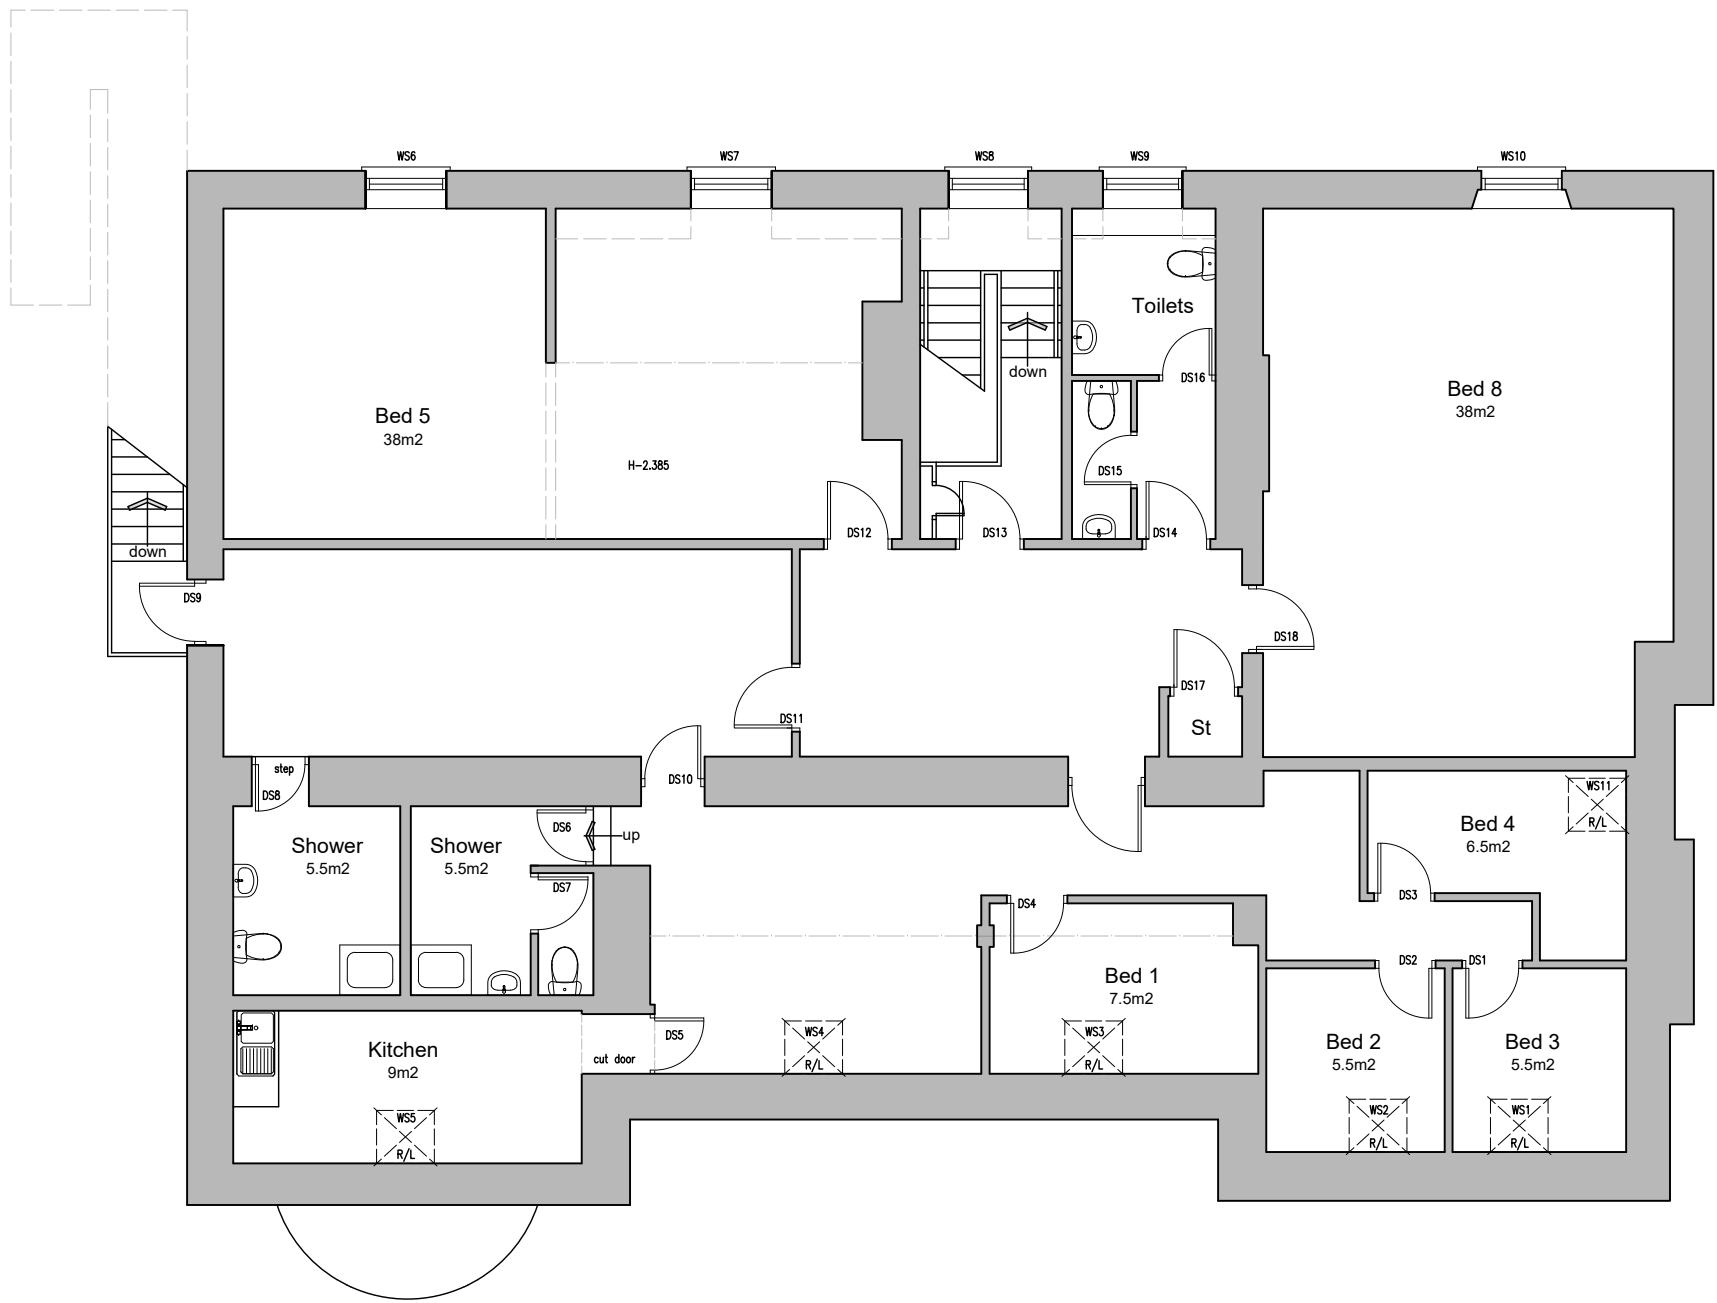

Second Floor Plan
225m²

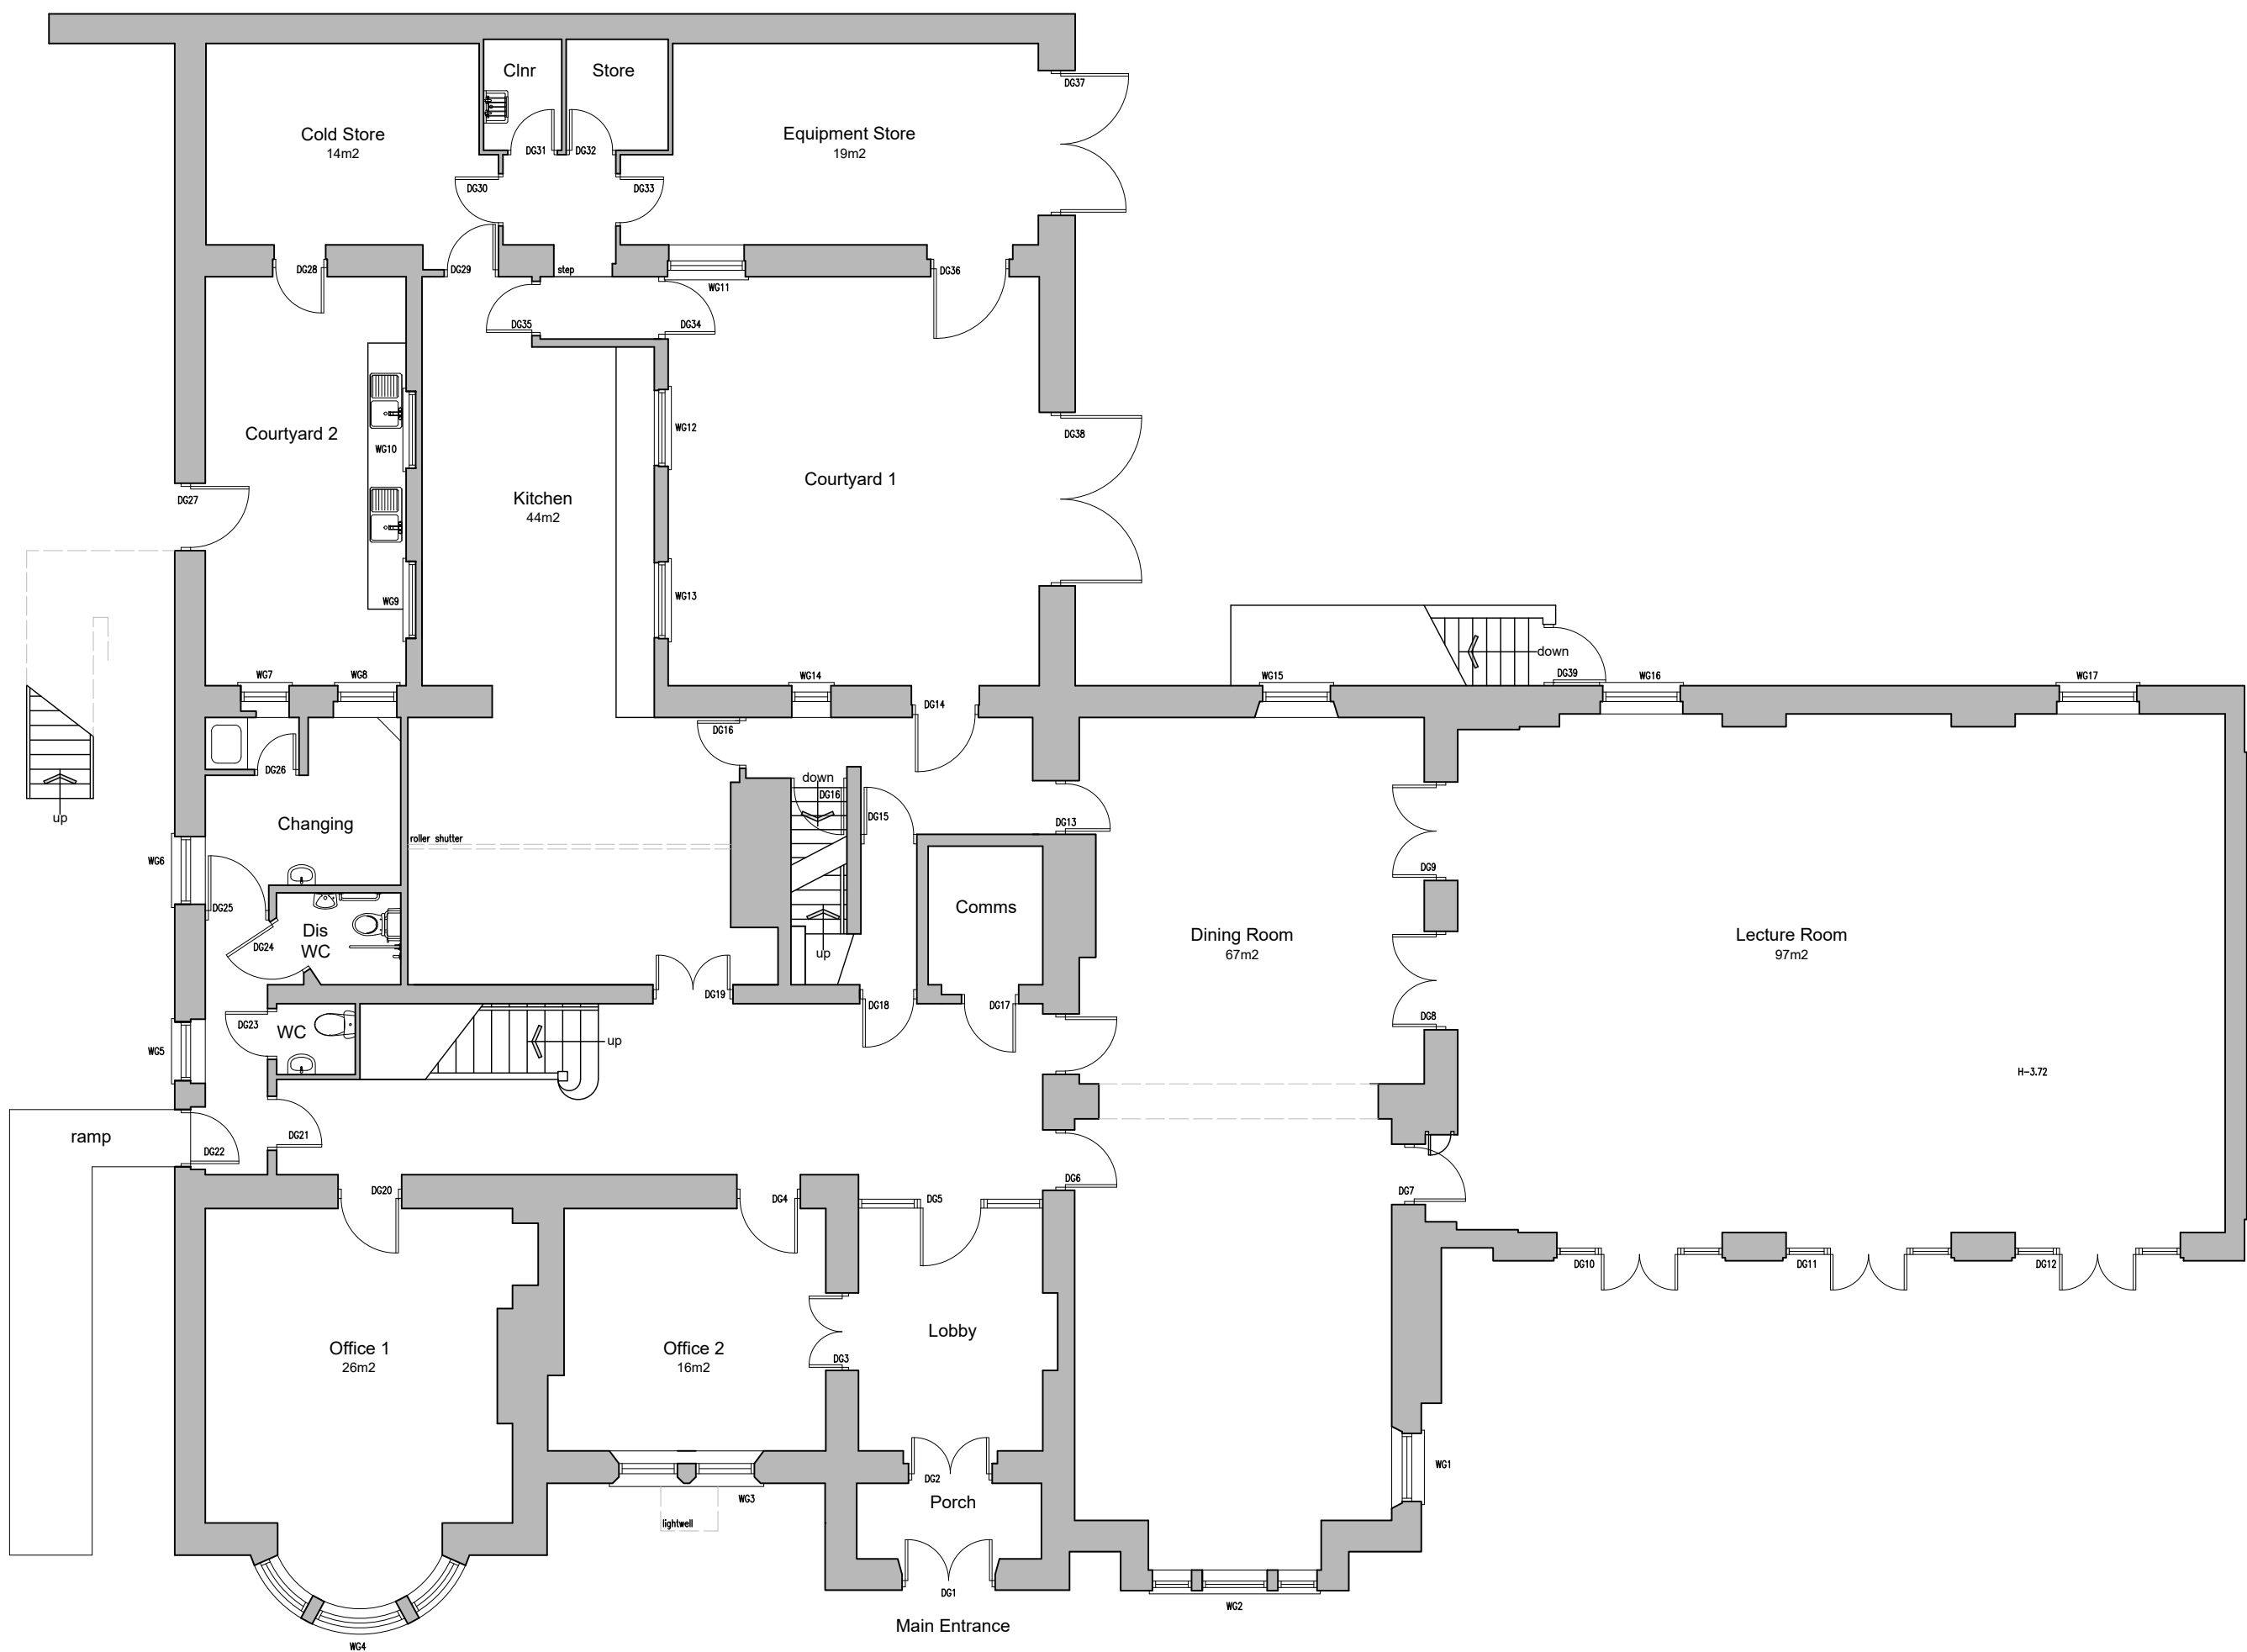

Ground Floor Plan
430m²

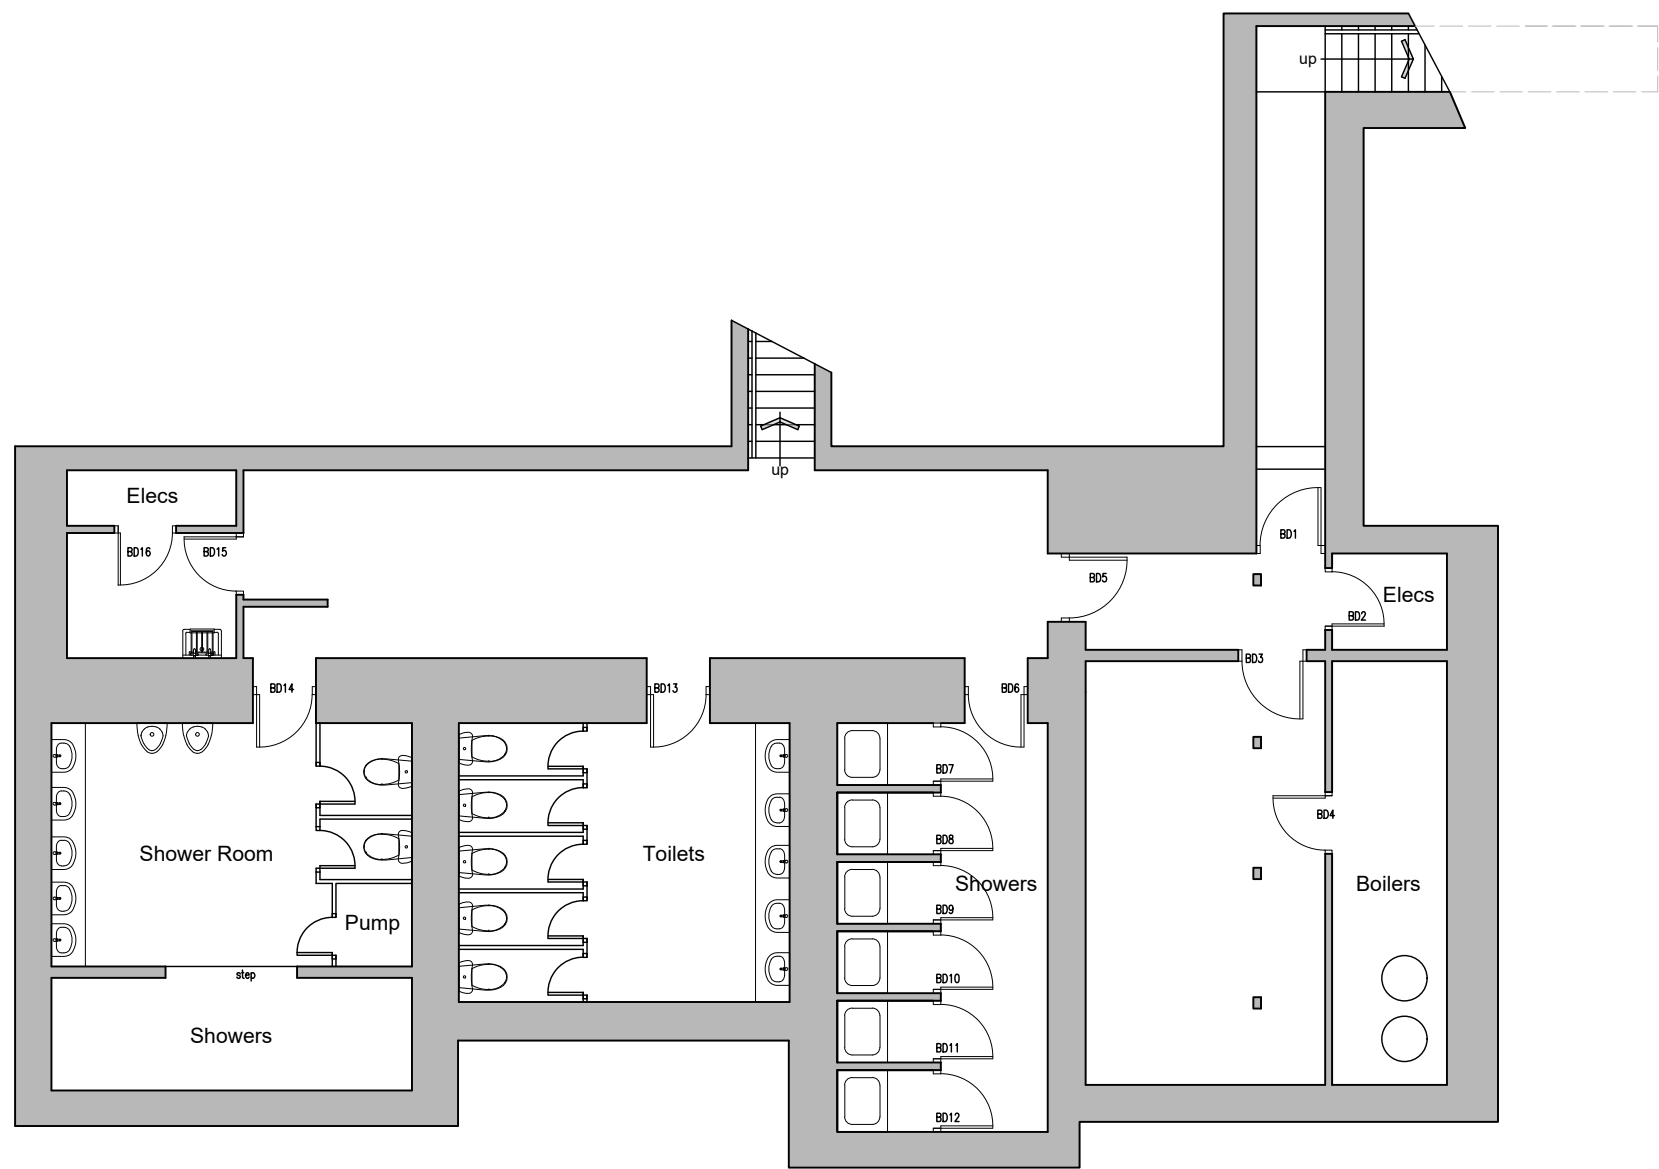

Basement Floor Plan (Existing and Proposed. No Works)
145m²

Pharaoh Designs
44 Lynwood Av
Kingswinford
West Mids
DY8 9AL
jasburg@blueyonder.co.uk

keys
group

Client
Keys Group
Site
Oaklands Manor
Manchester Road
Buxton
SK17 6SS

Scale
1:100@A1
Dwg. title
Existing Plans

Job No.
11/05/13
Dwg. no.
1
Rev.
-