


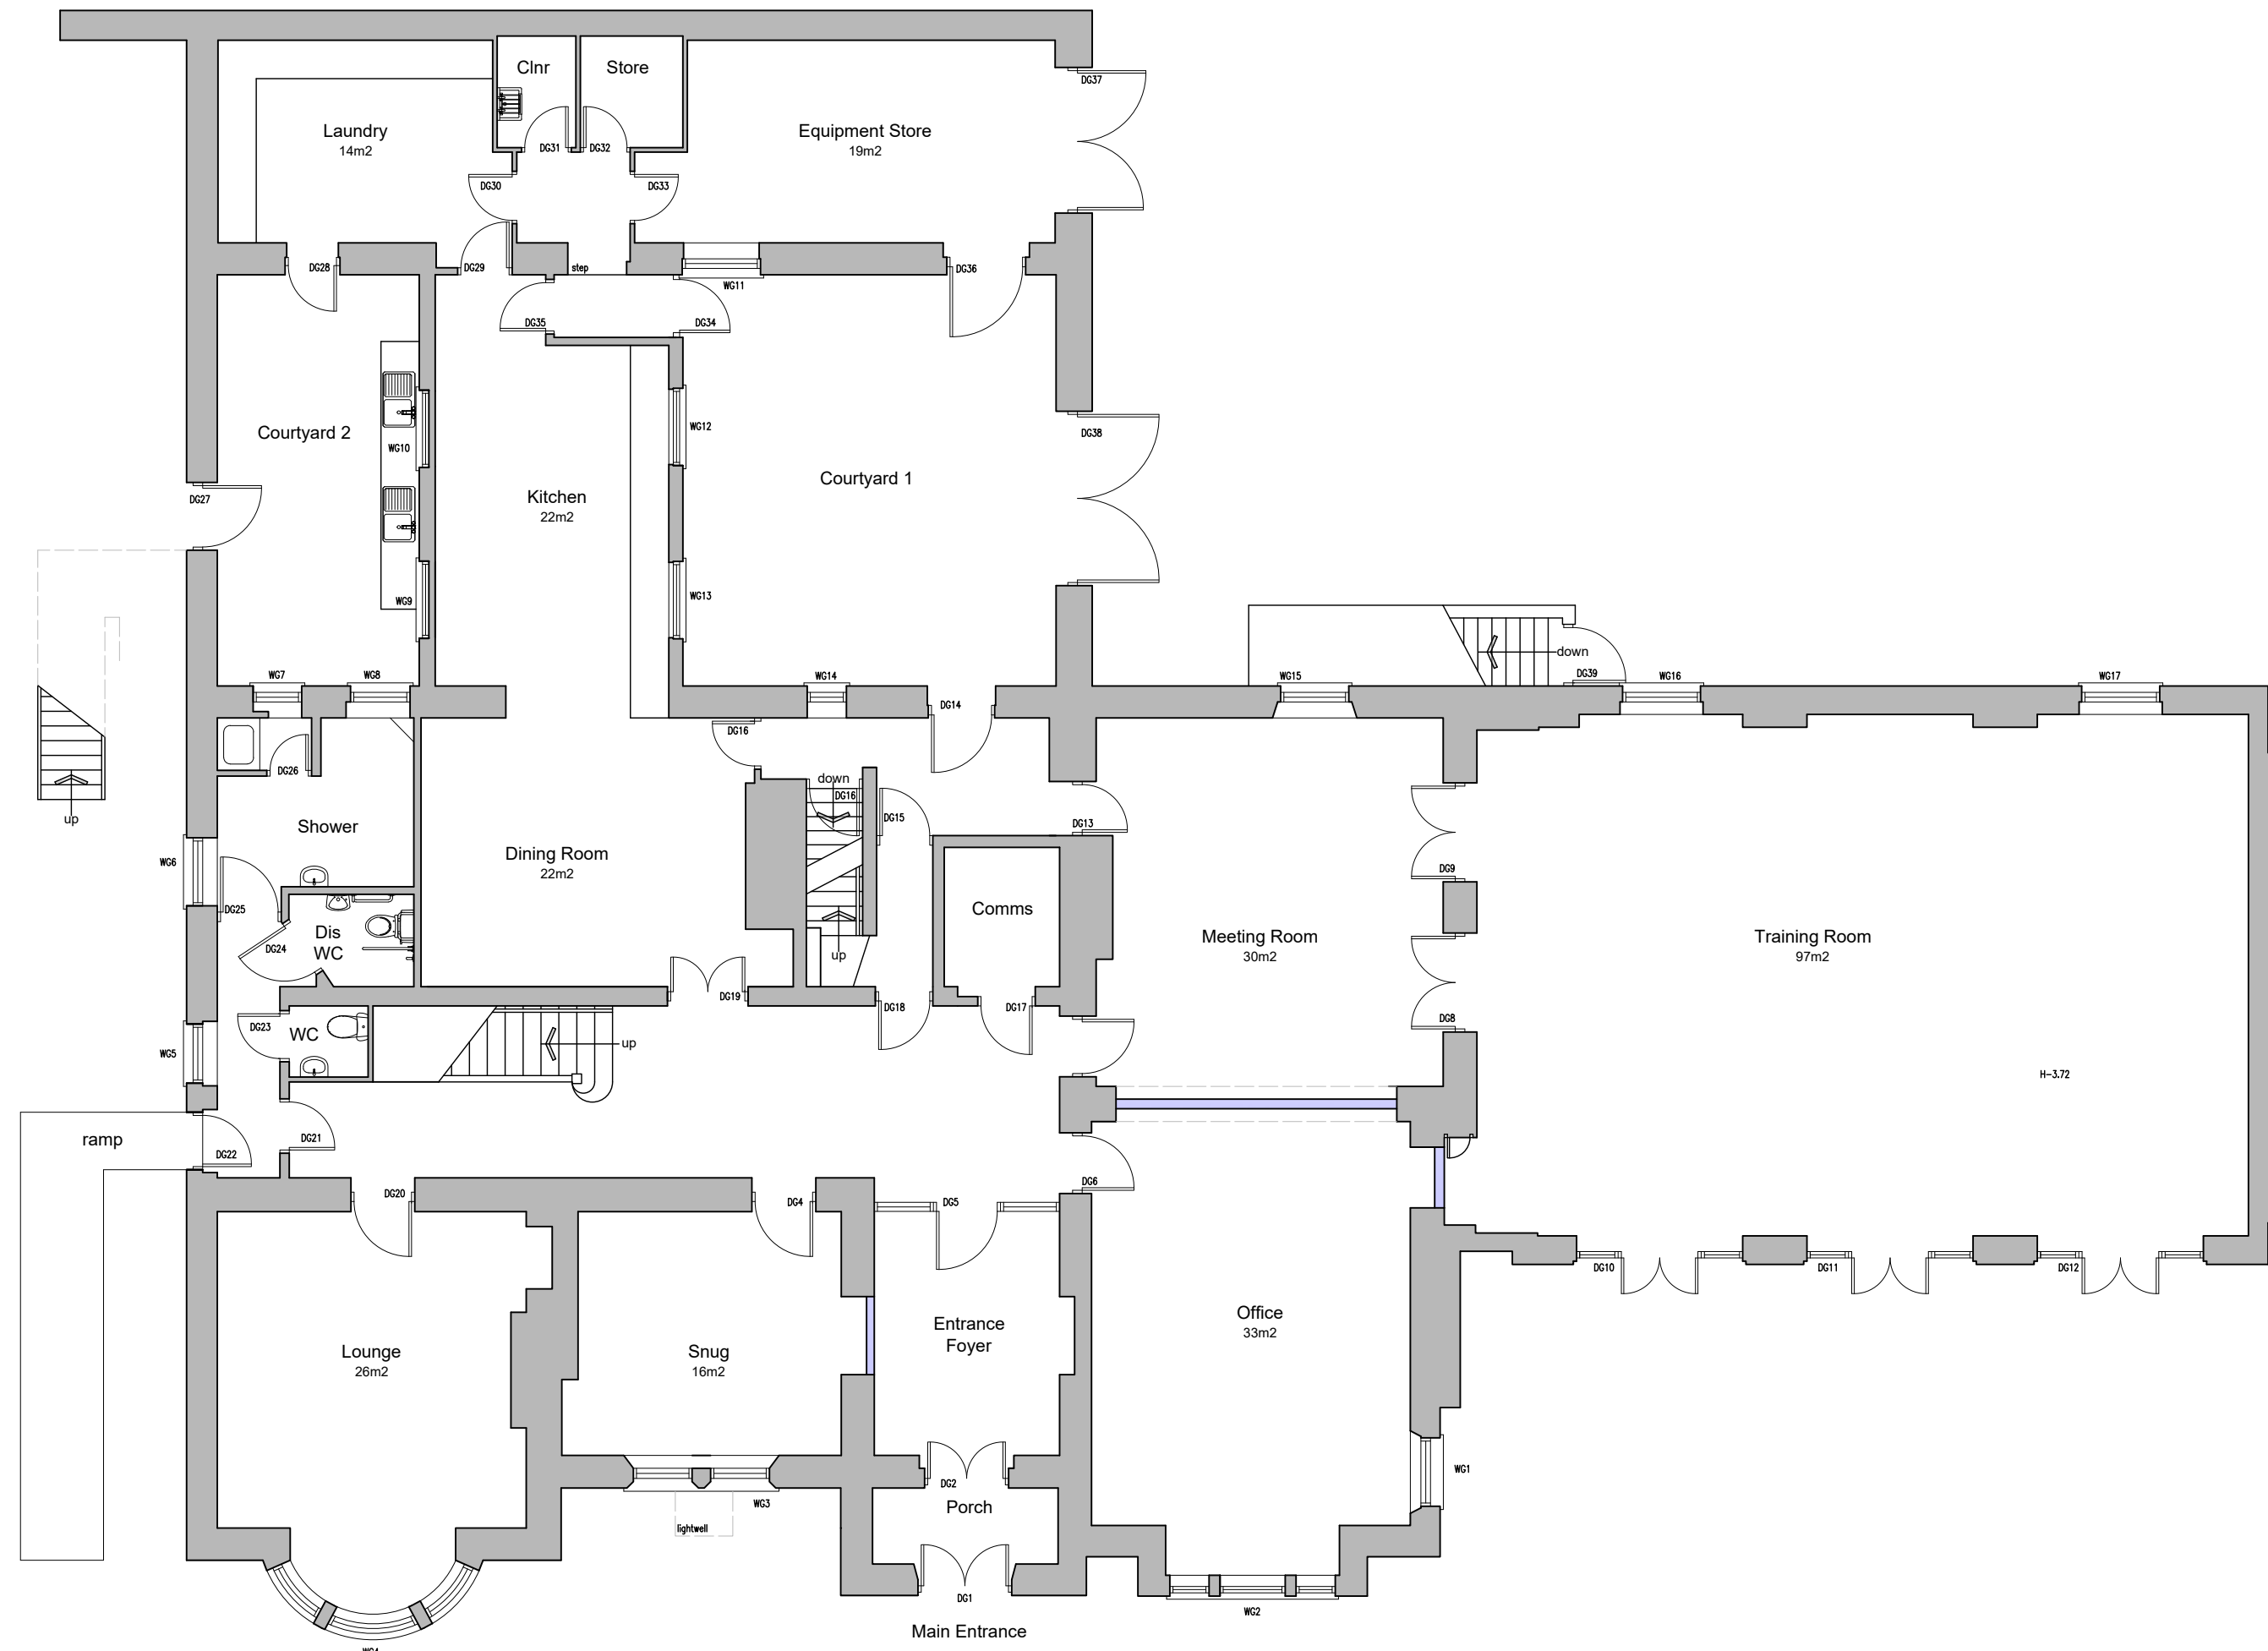


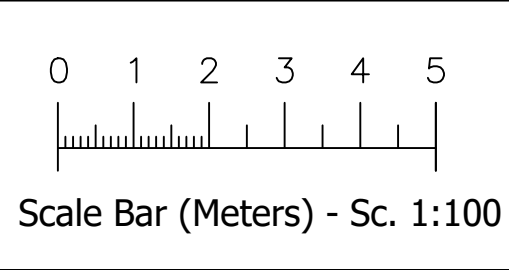

Ground Floor Plan
430m²

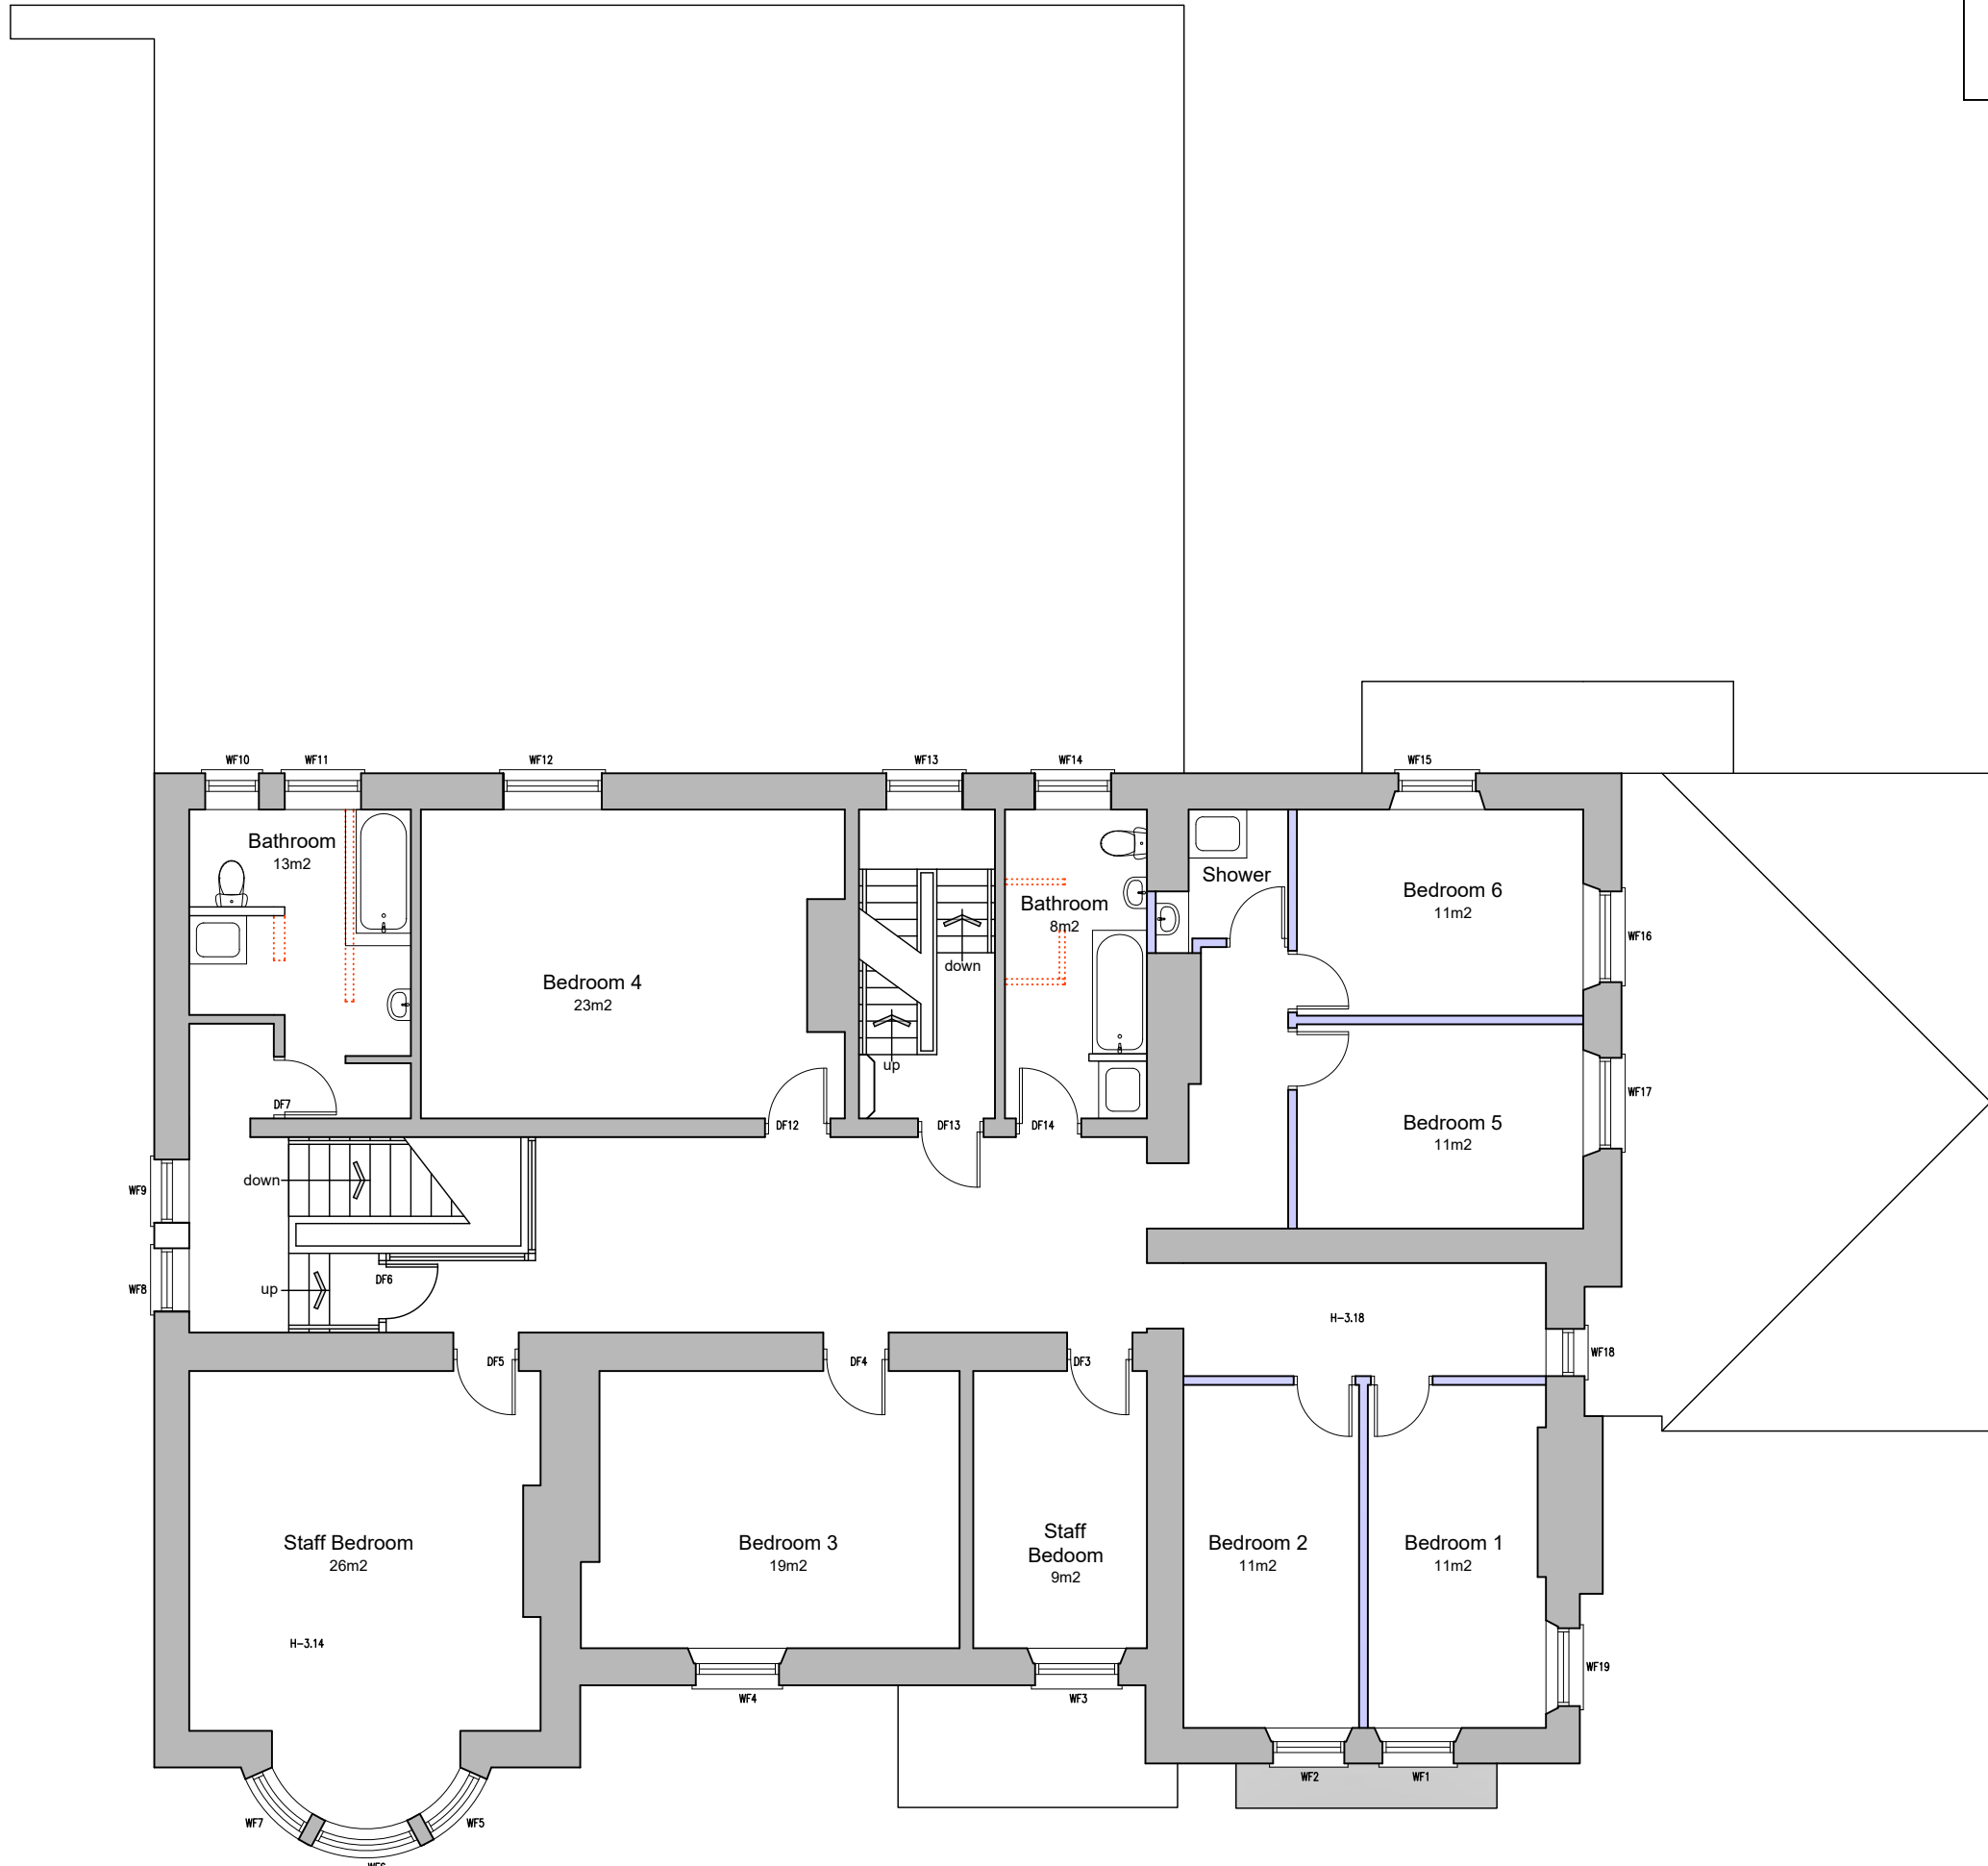

First Floor Plan
232m²

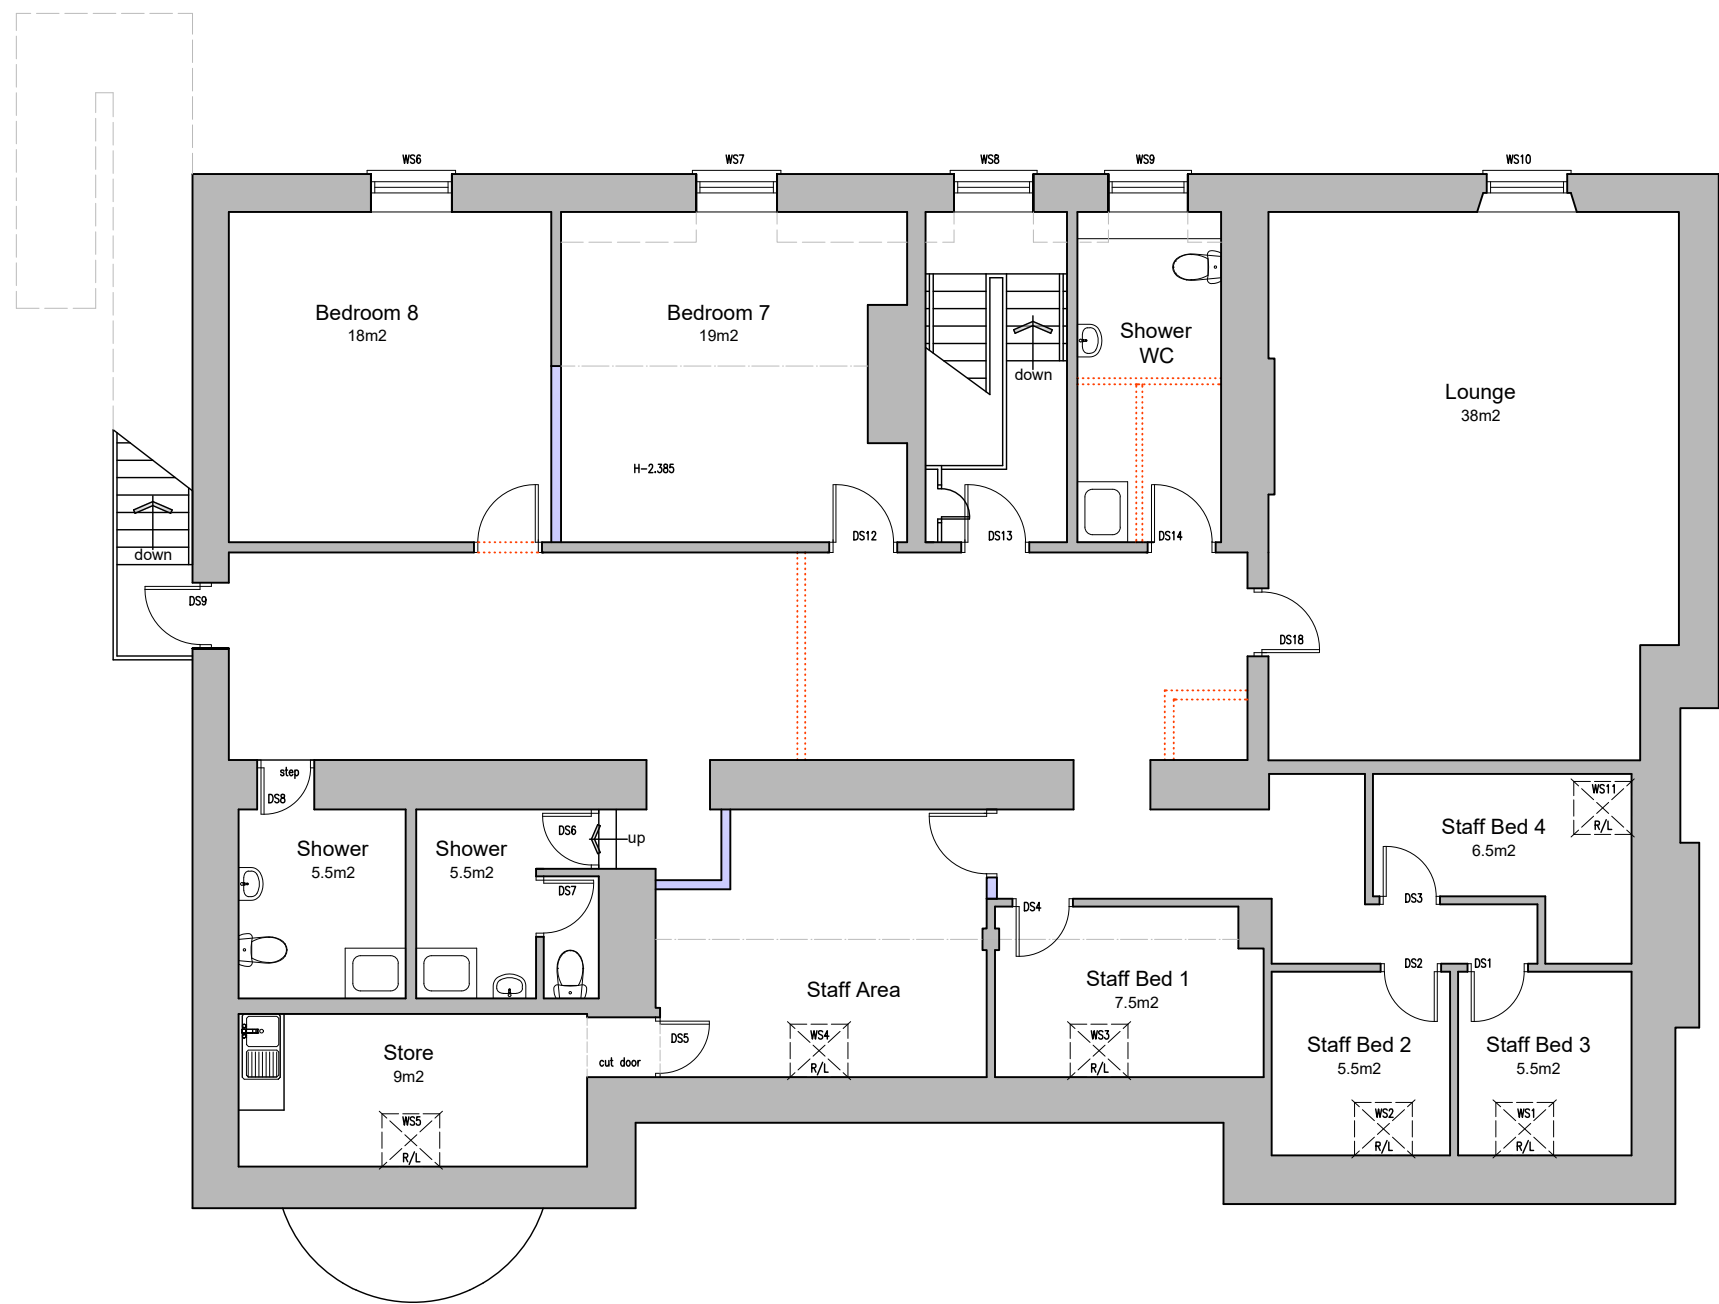

Second Floor Plan
225m²

Pharaoh Designs
44 Lynwood Av
Kingswinford
West Mids
DY8 3AL
jasburg@blueyonder.co.uk



Client
Keys Group
Site
Oaklands Manor
Manchester Road
Buxton
SK17 6SS

Scale
1:100@A1
Date
May 2023

Dwg. title
Proposed Plans

Job No.
11/05/13
Dwg. no.
2
Rev.
-