
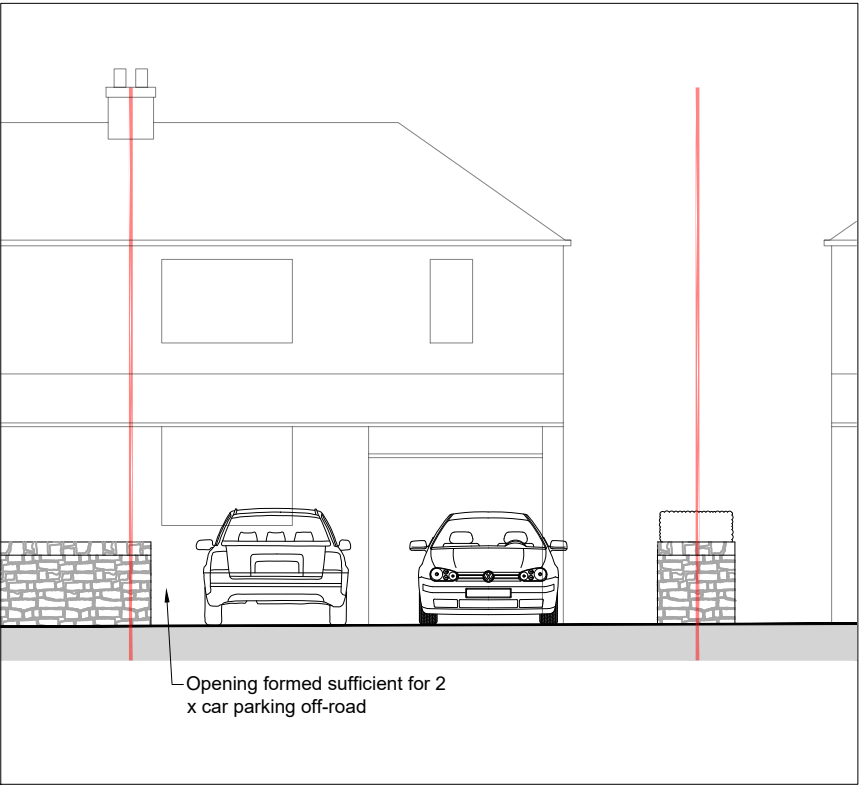


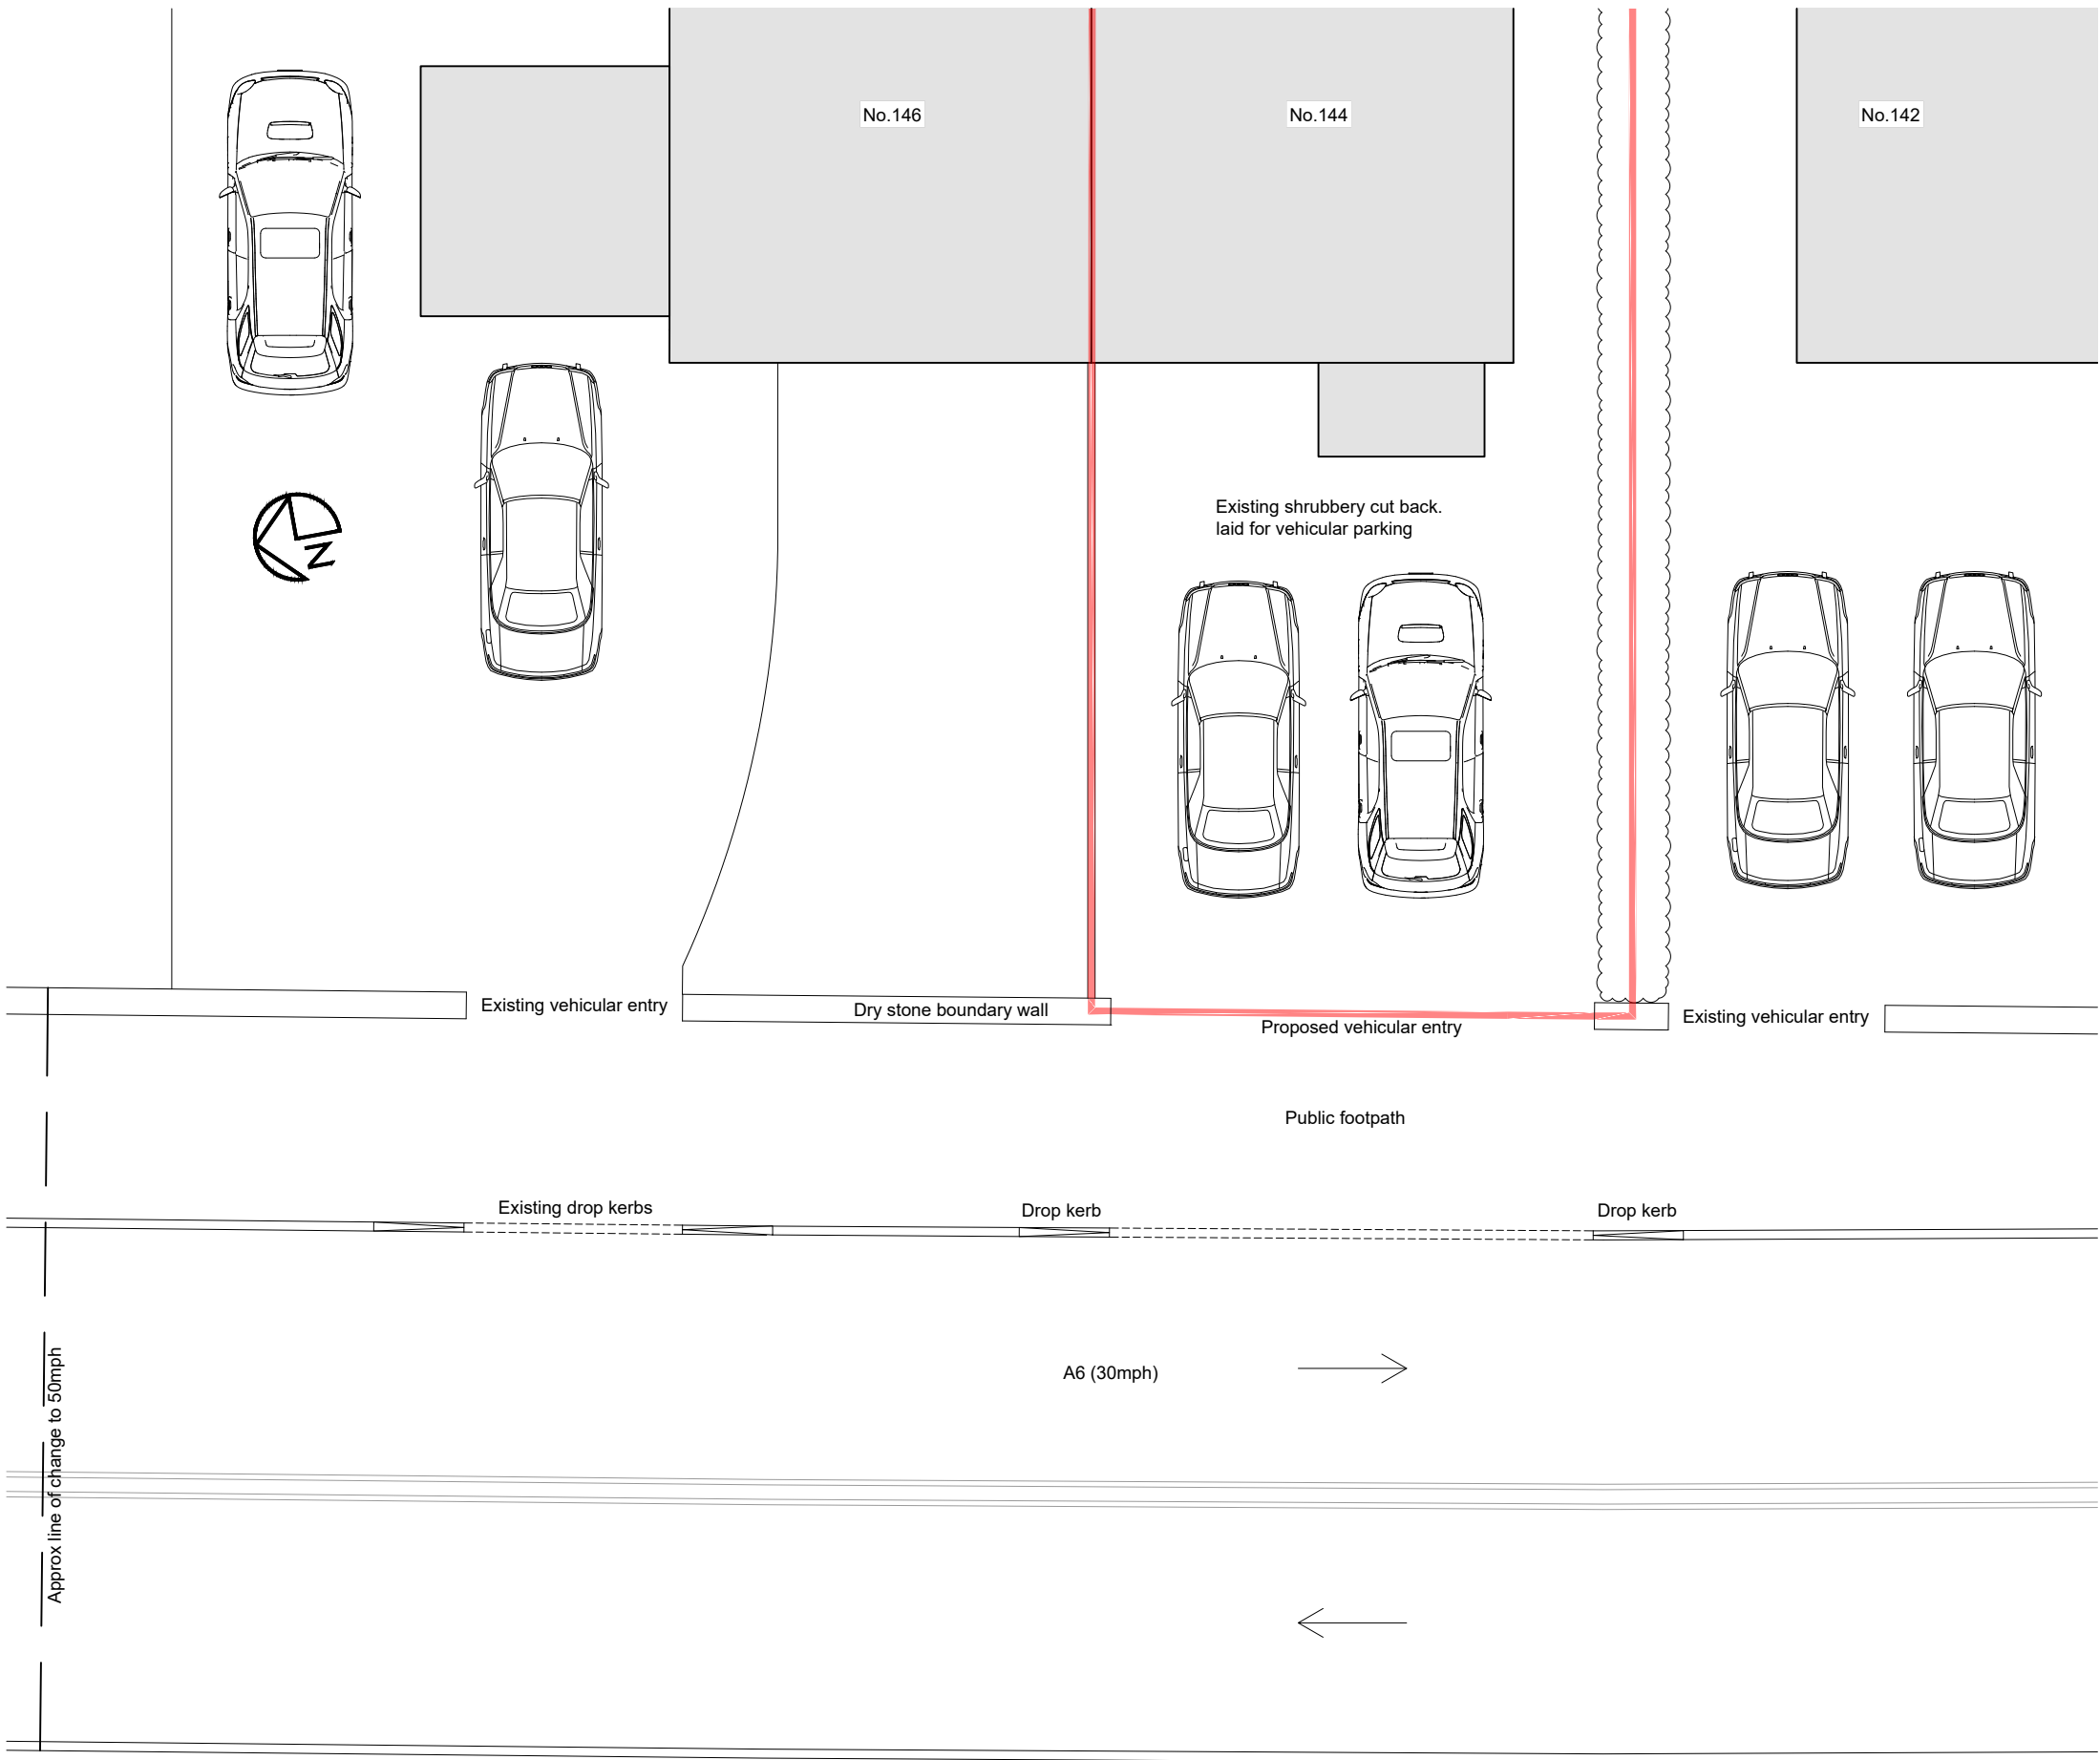

Notes:

This drawing is under the copyright ownership of A-Tech Architectural Design Ltd and cannot be used or replicated without permission from the owner.

Scaling off this drawing should only be done for planning purposes. No construction work should be done from scaled measurements. Hatches shown are indicative and for illustrative purposes. Setting out should be done from levels and dimensions provided. All dimensions and levels should be checked on site prior to installations, fabrications and/or construction.

SITE PLAN: AS PROPOSED
1:100

P01 Initial issue		AF	21.06.23
Rev	Description	By	Date

A-Tech
Architectural Design Ltd

22 Handwick Street
Buxton
Derbyshire
SK17 6DH

Email: info@a-tech.studio
Tel: 01298 601400
Web: www.a-tech.studio

Client:	Sally Shaw		
Project:	144 Hallsteads, Dove Holes Proposed Vehicular Entry		
Drawing:	Site Plan As Proposed With Boundary Conditions		

Project	Author	Volume	Level	Type	Role	Drg. Number
23010 - XX - XX - XX - XX - X - 04001						

Status	S0 INITIAL STATUS	
Revision	P01 PRELIMINARY	

Scale	Drawn	Date
1:100	AF	21.06.23
Sheet	Checked	A-Tech Job No.
A3	-	23010