


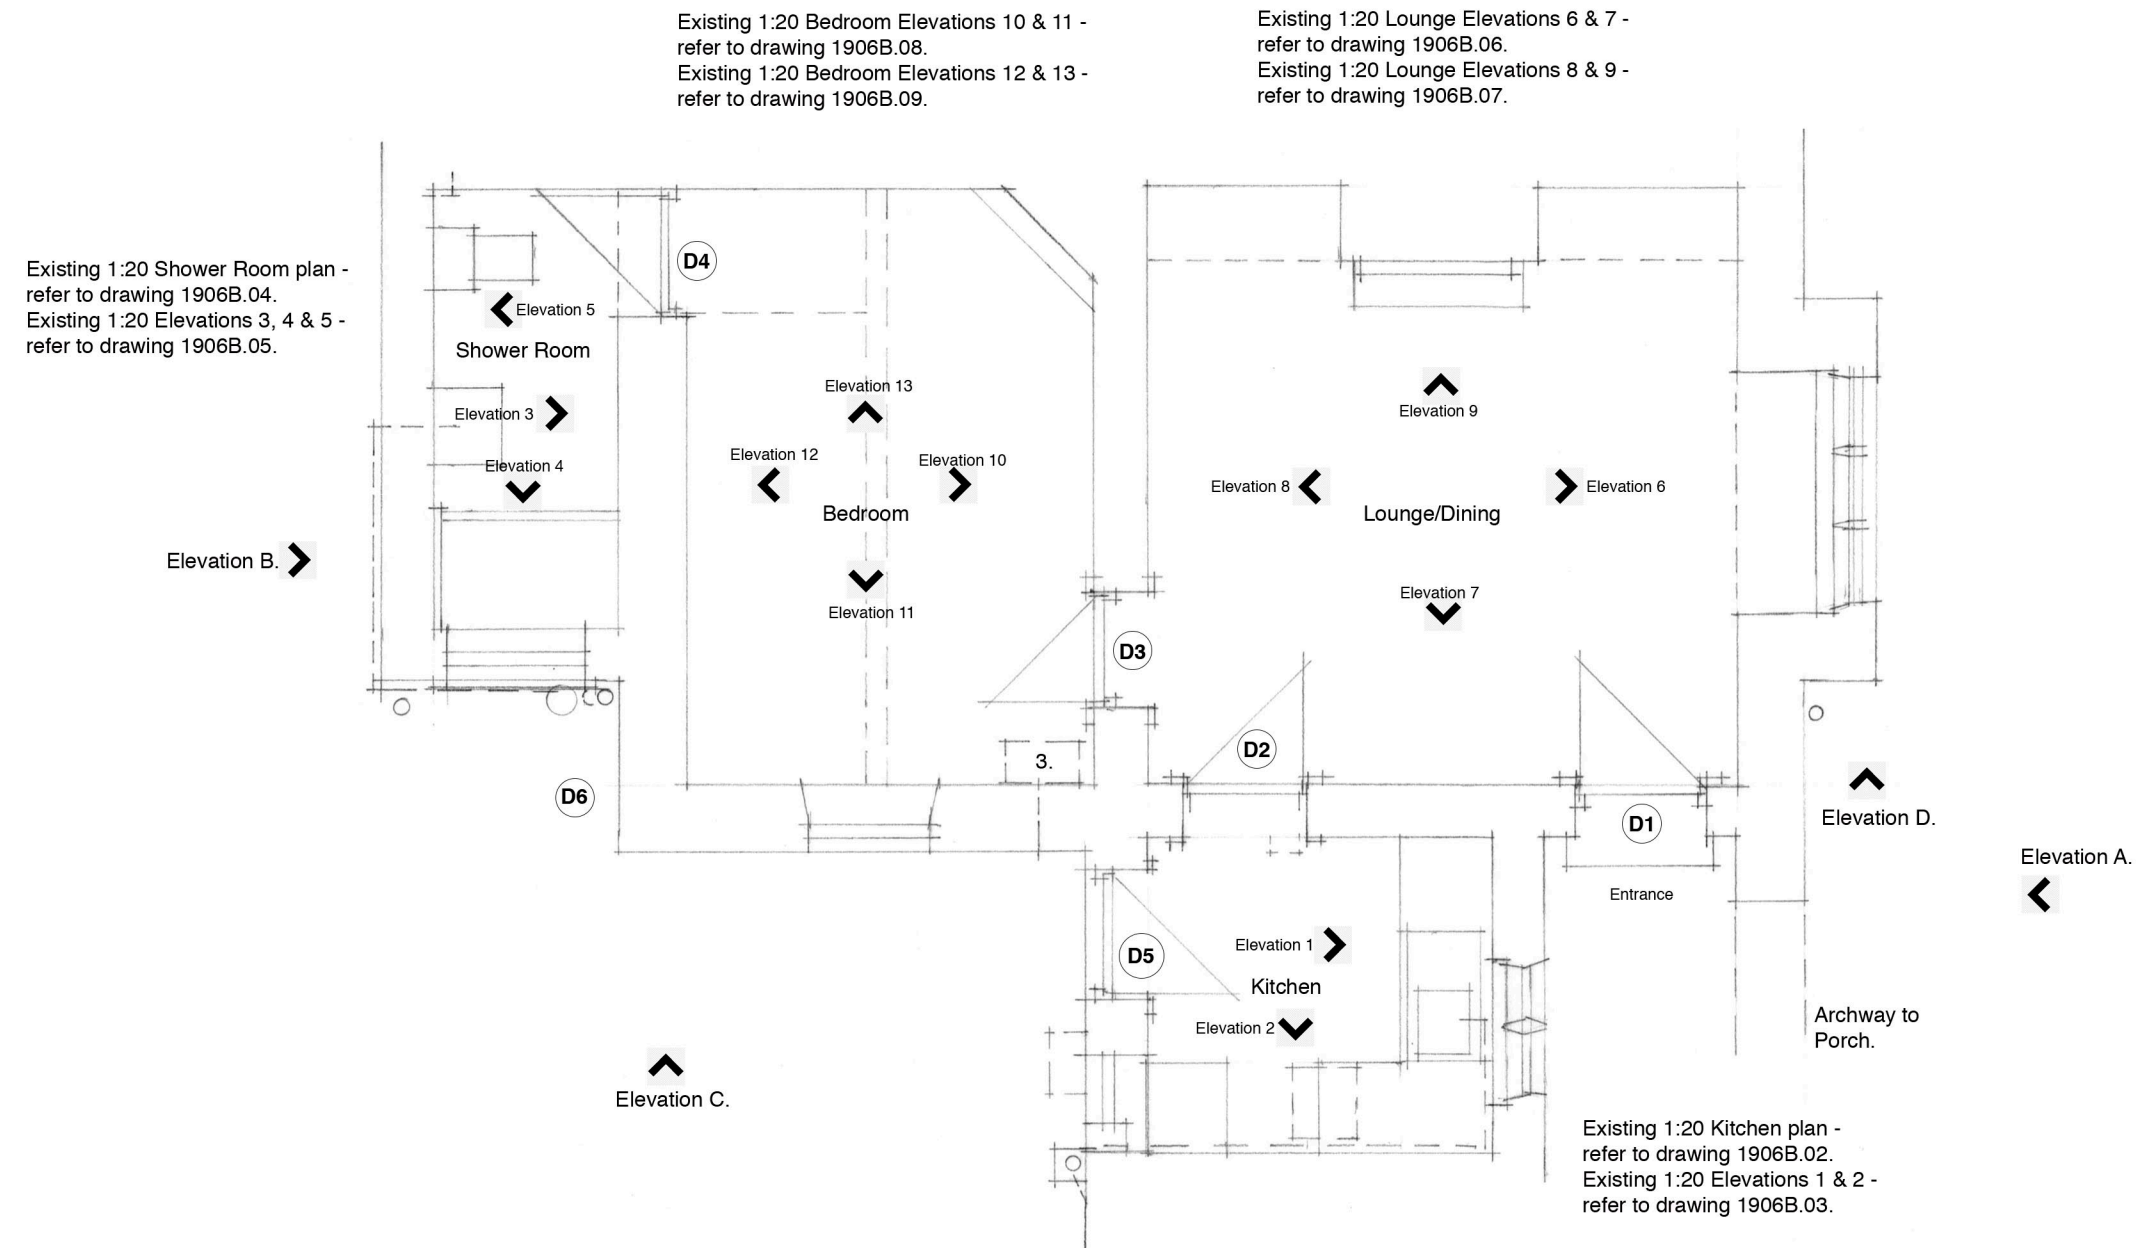

Notes:

1. This drawing is to be read in conjunction with existing layout drawing no's 1906B.02 - 10, and proposed layout drawing no's 1906.11 - 21.
2. This drawing is to be read in conjunction with existing external elevations A, B, C & D drawing no 1906B.10, and proposed external elevations A-D drawing no 21.
3. Existing boiler located in Bedroom - approval recieved to site new boiler, flue etc in the Kitchen: Listed Building Consent date 22/12/2020 Application no HPK/2020/0439.

Purpose of issue - Listed Building Consent Issue.

All dimensions to be confirmed on site prior to construction.

Project	Dwg No.
No 2. Ingham's Almshouses, St James' Square, New Mills.	1906B. 01
Drawing Title	Scale
Key Floor Plan - Existing.	1:50@A3
R. S. Harrington Architect Ltd	Date
m. 07375 399826	June 23.
e. rob@rsharrington.co.uk	