


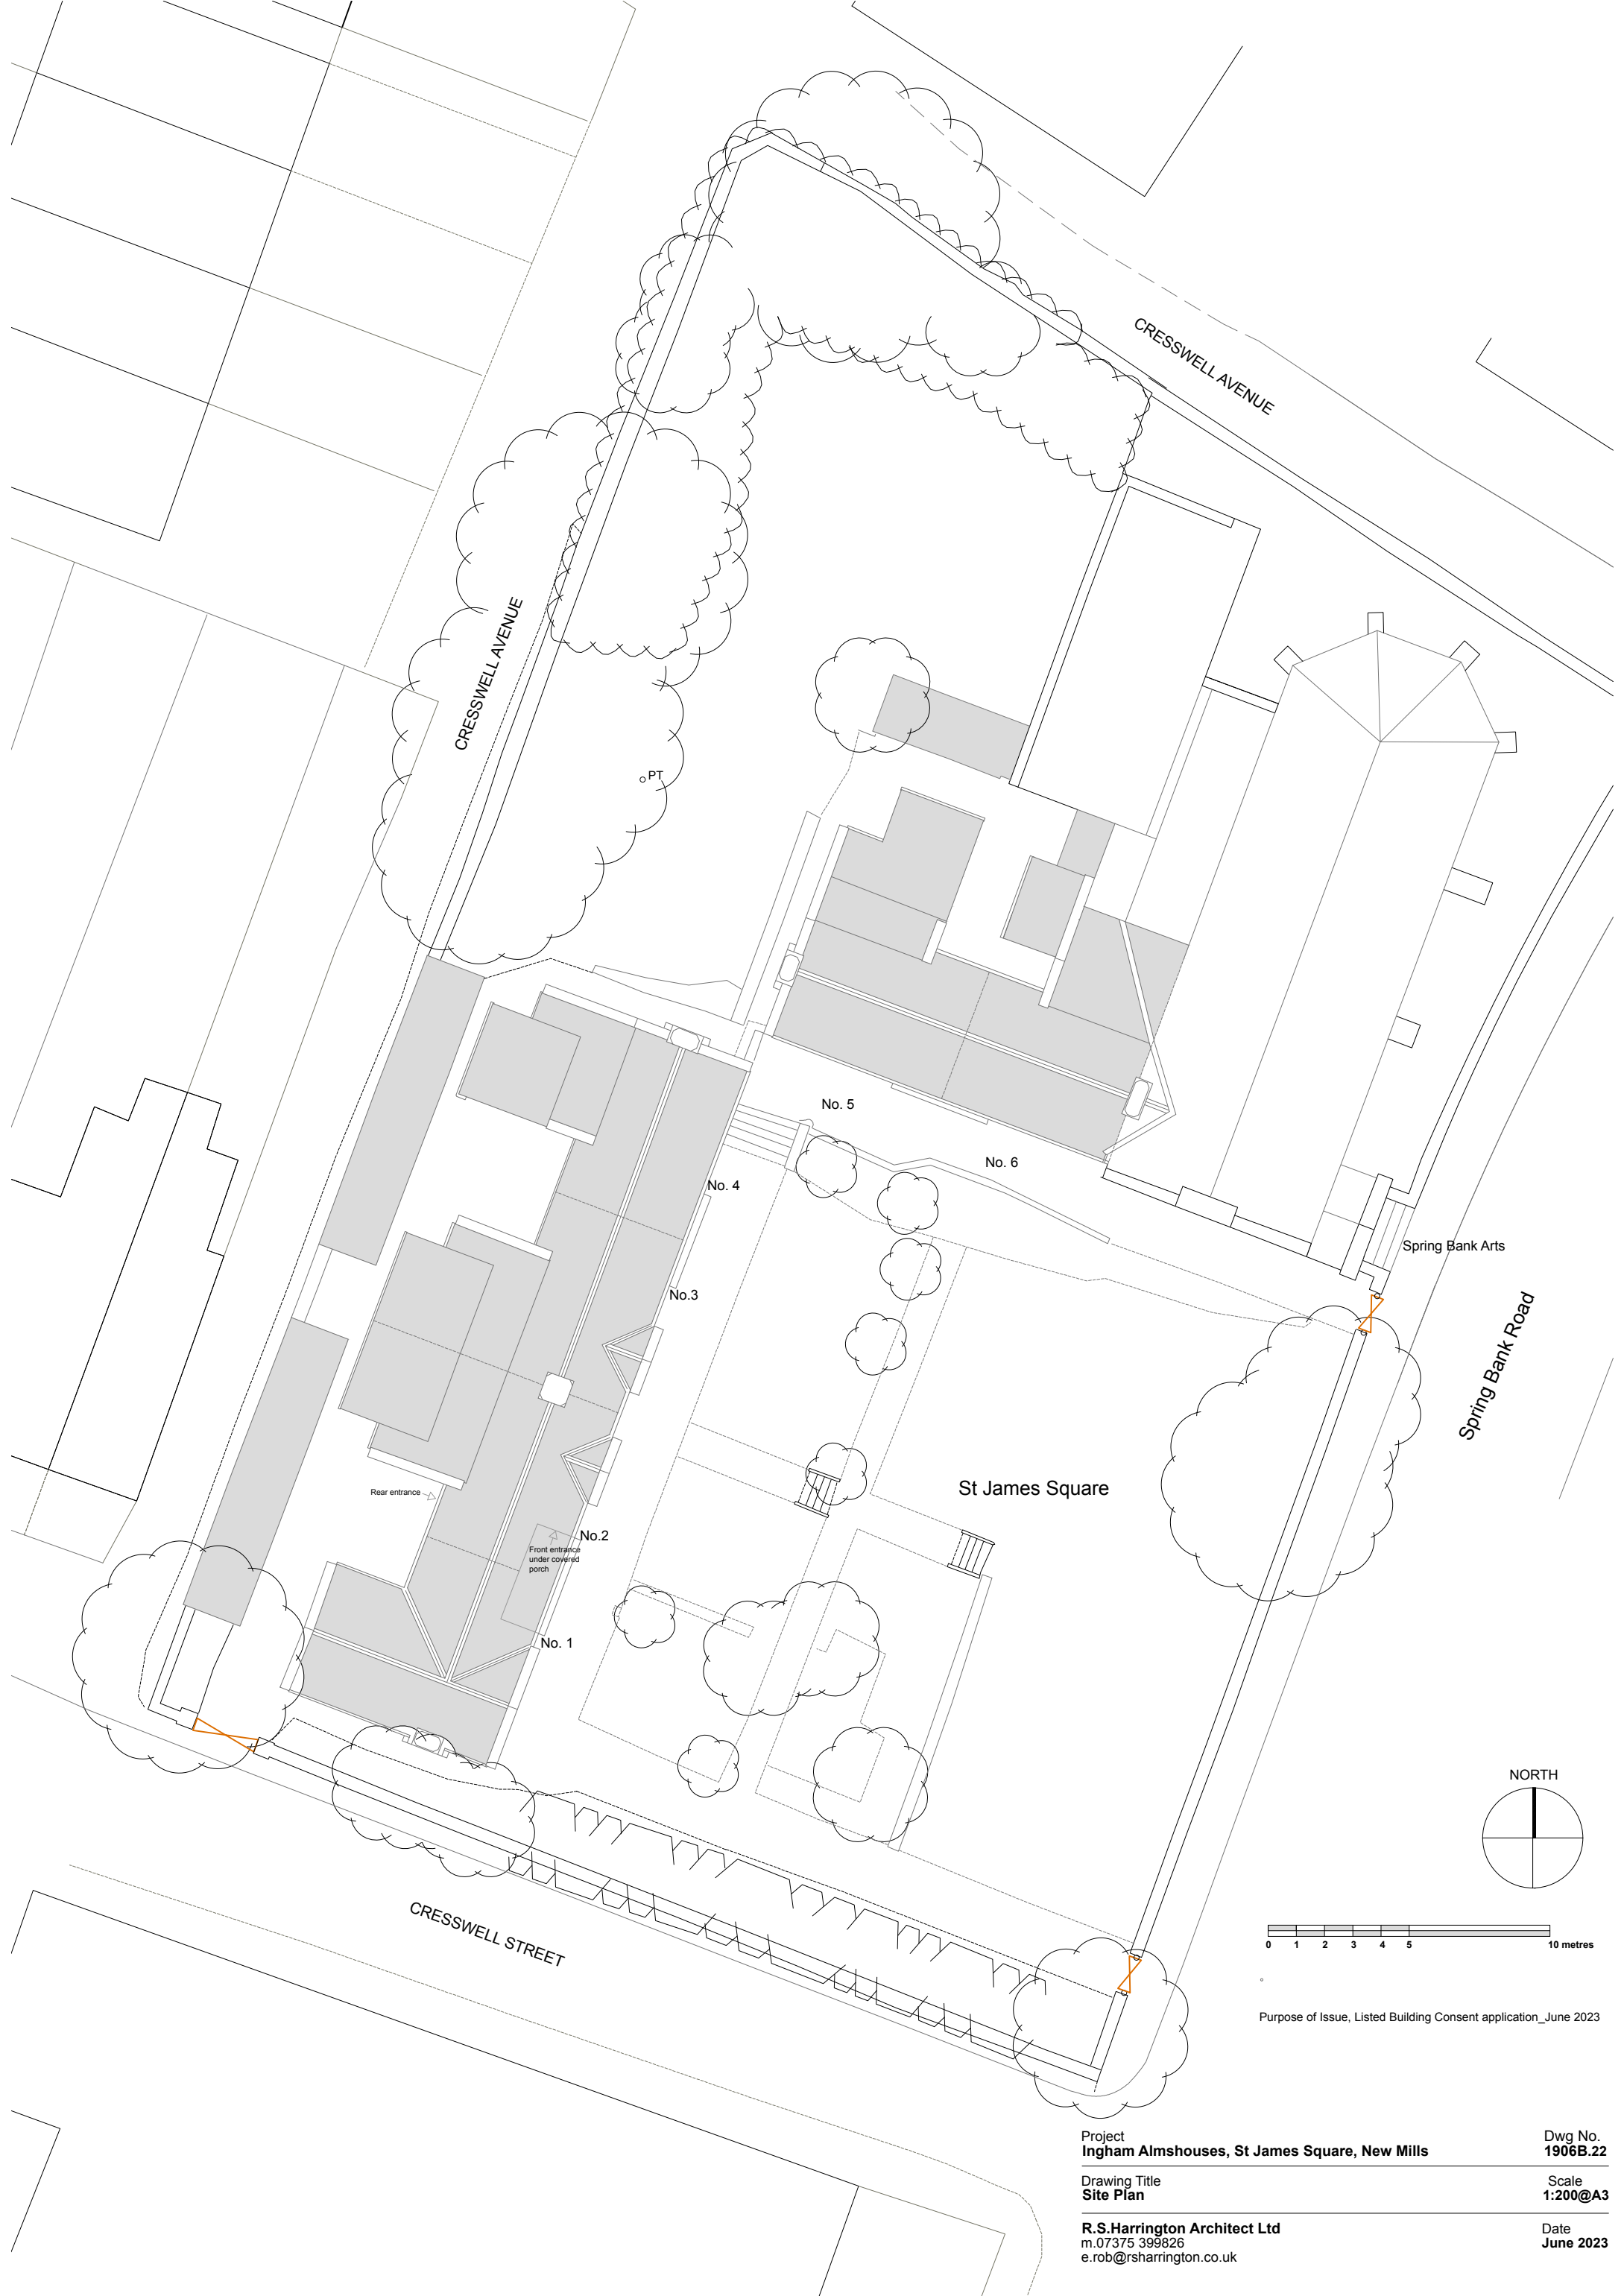

Project
Ingham Almshouses, St James Square, New Mills

Drawing Title
Site Plan

R.S.Harrington Architect Ltd
m.07375 399826
e.rob@rsharrington.co.uk

Dwg No.
1906B.22

Scale
1:200@A3

Date
June 2023

Purpose of Issue, Listed Building Consent application_June 2023