

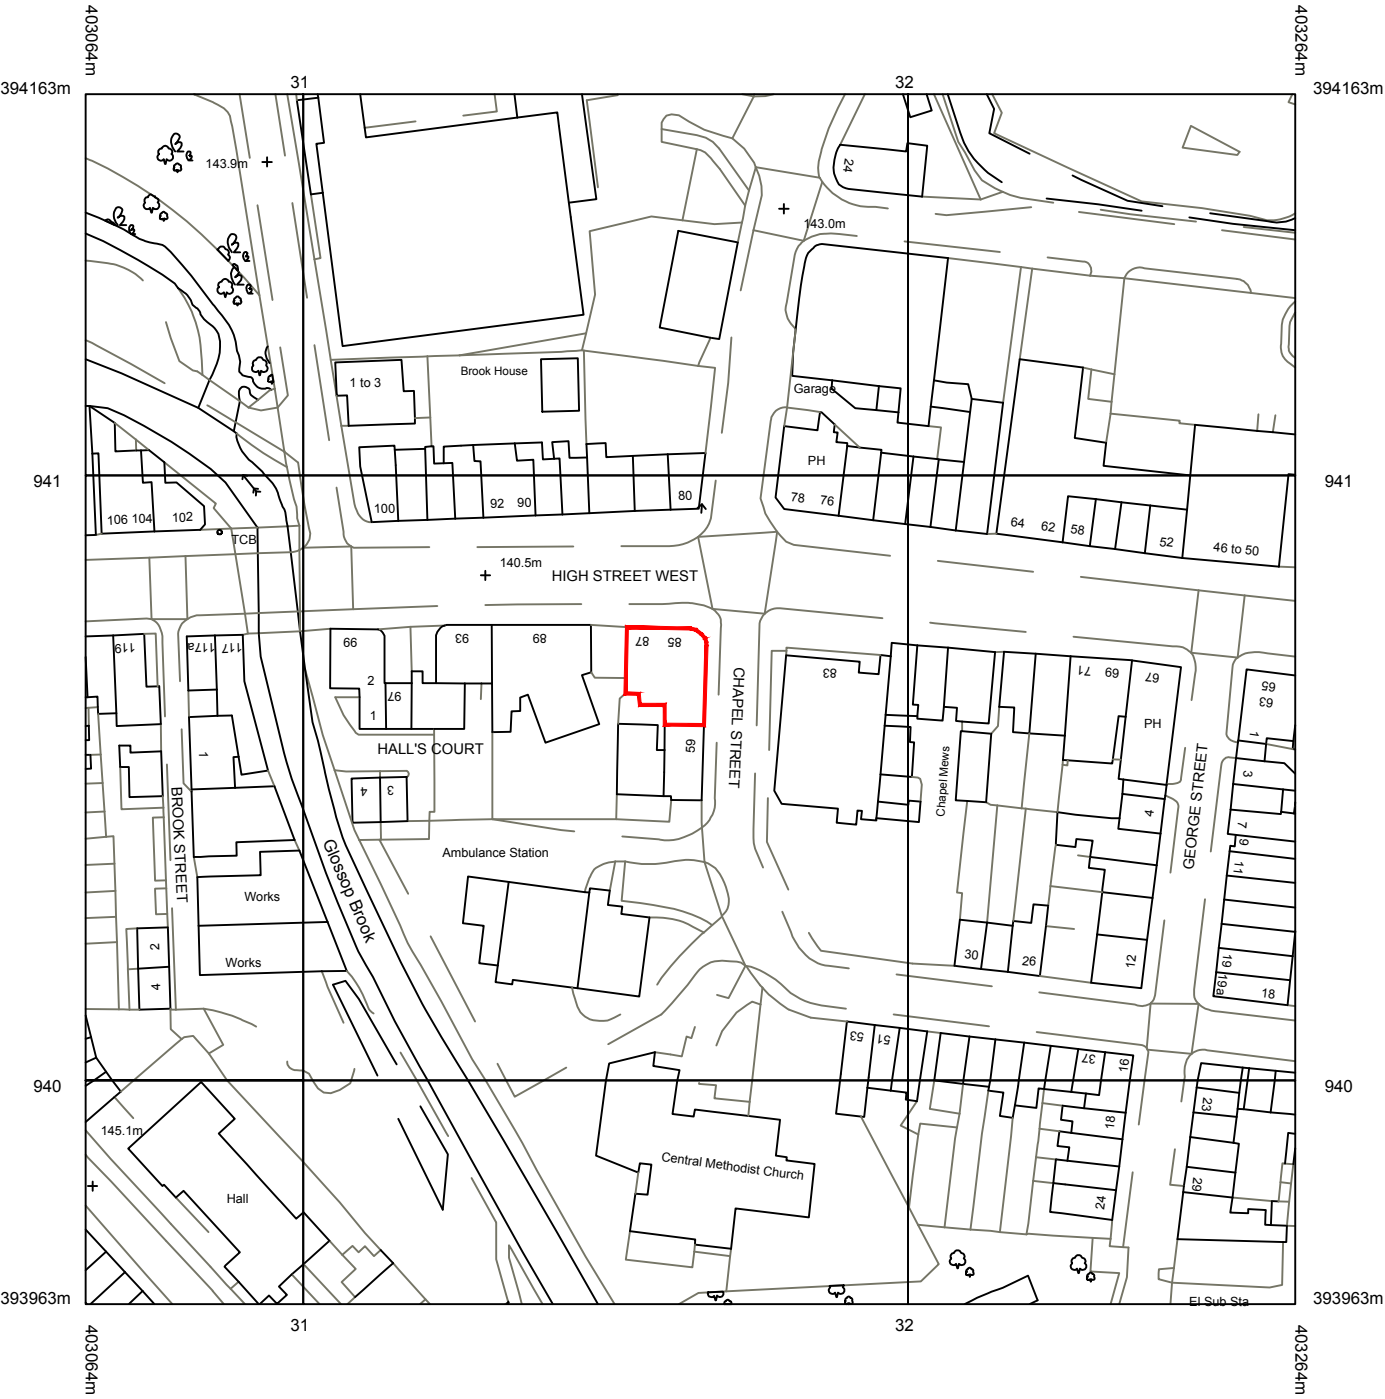
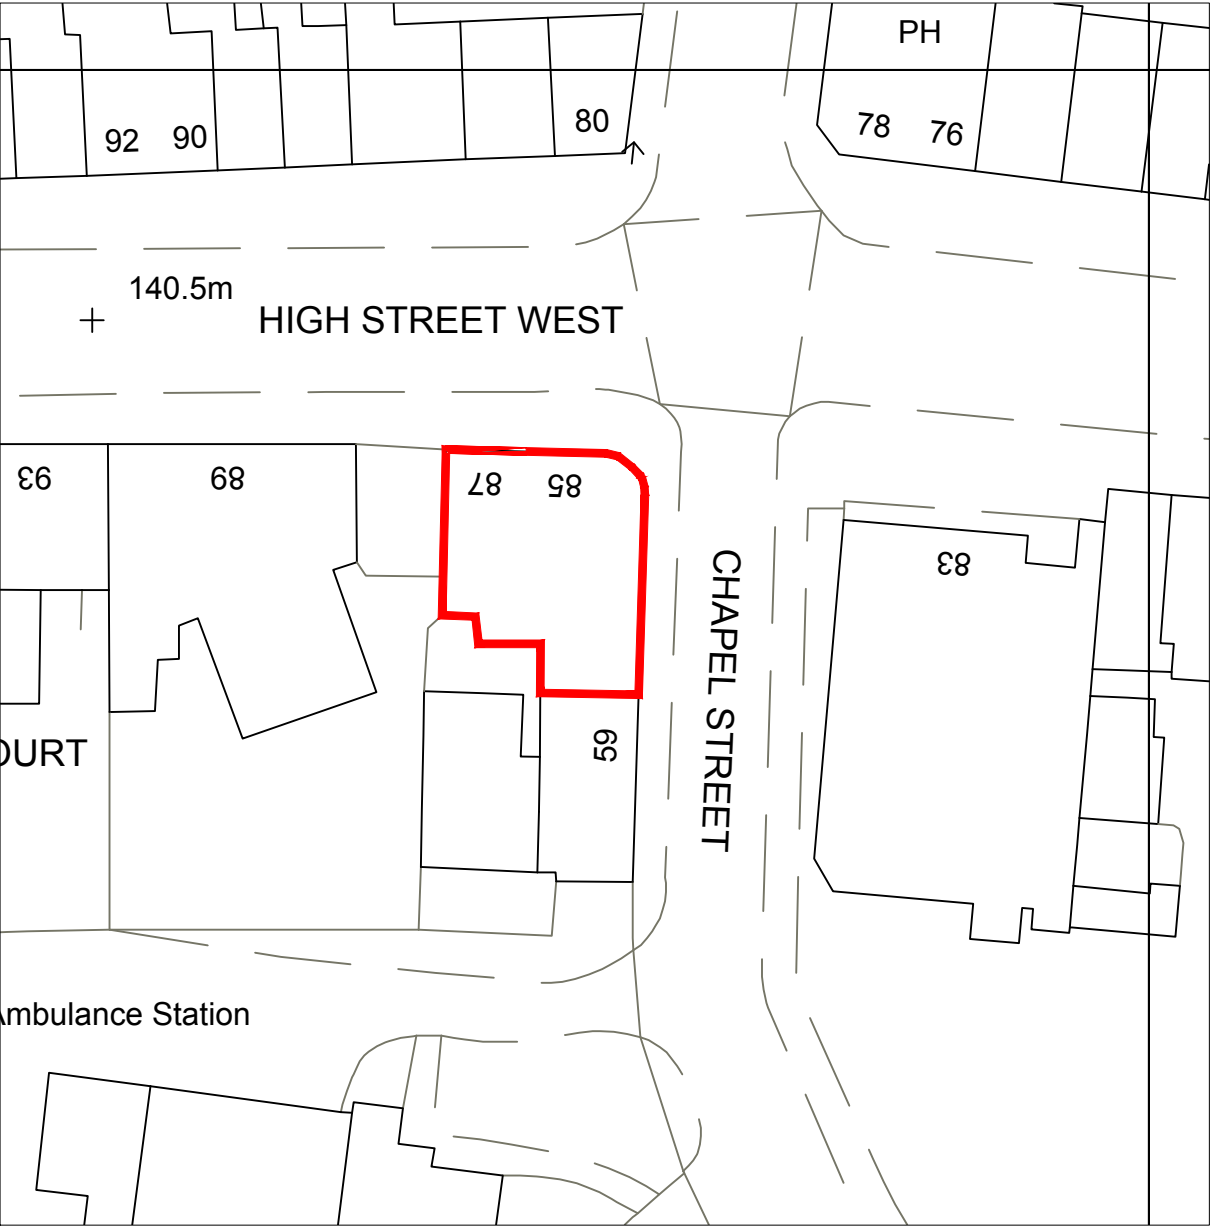


 

Location Plan
Scale 1:1250

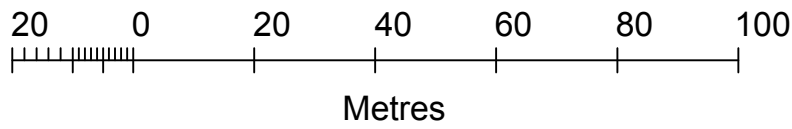

Site Plan
Scale 1:500

Site boundary



Address:
Crossfield Chartered Accountants, 85-87 High Street West, Glossop, Derbyshire, SK13 8AZ

Project:
1no proposed wall mounted sign & 1no illuminated hanging sign

Title:
Location & Site Plan

Scale: 1:1250 & 1:500 @ A3

Drawn: C.K.	Date: June 2023
----------------	--------------------

Project no.: 3208	Drawing no.: 3208-001
----------------------	--------------------------

PLANMART LIMITED
9, GEORGE STREET, GLOSSOP,
DERBYSHIRE SK13 8AY.
TEL: 01457 863153