


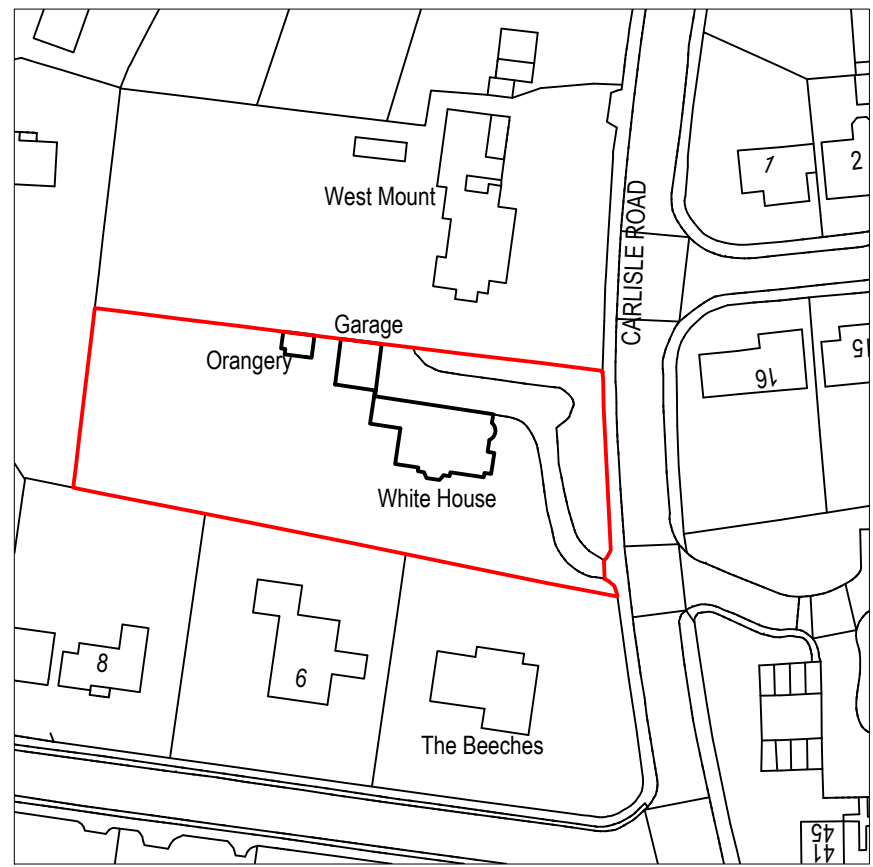


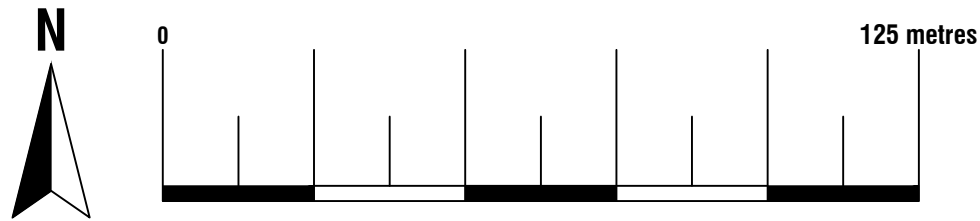


Location Plan
Scale 1:1250
© Crown Copyright and database rights 2022
OS 100047474

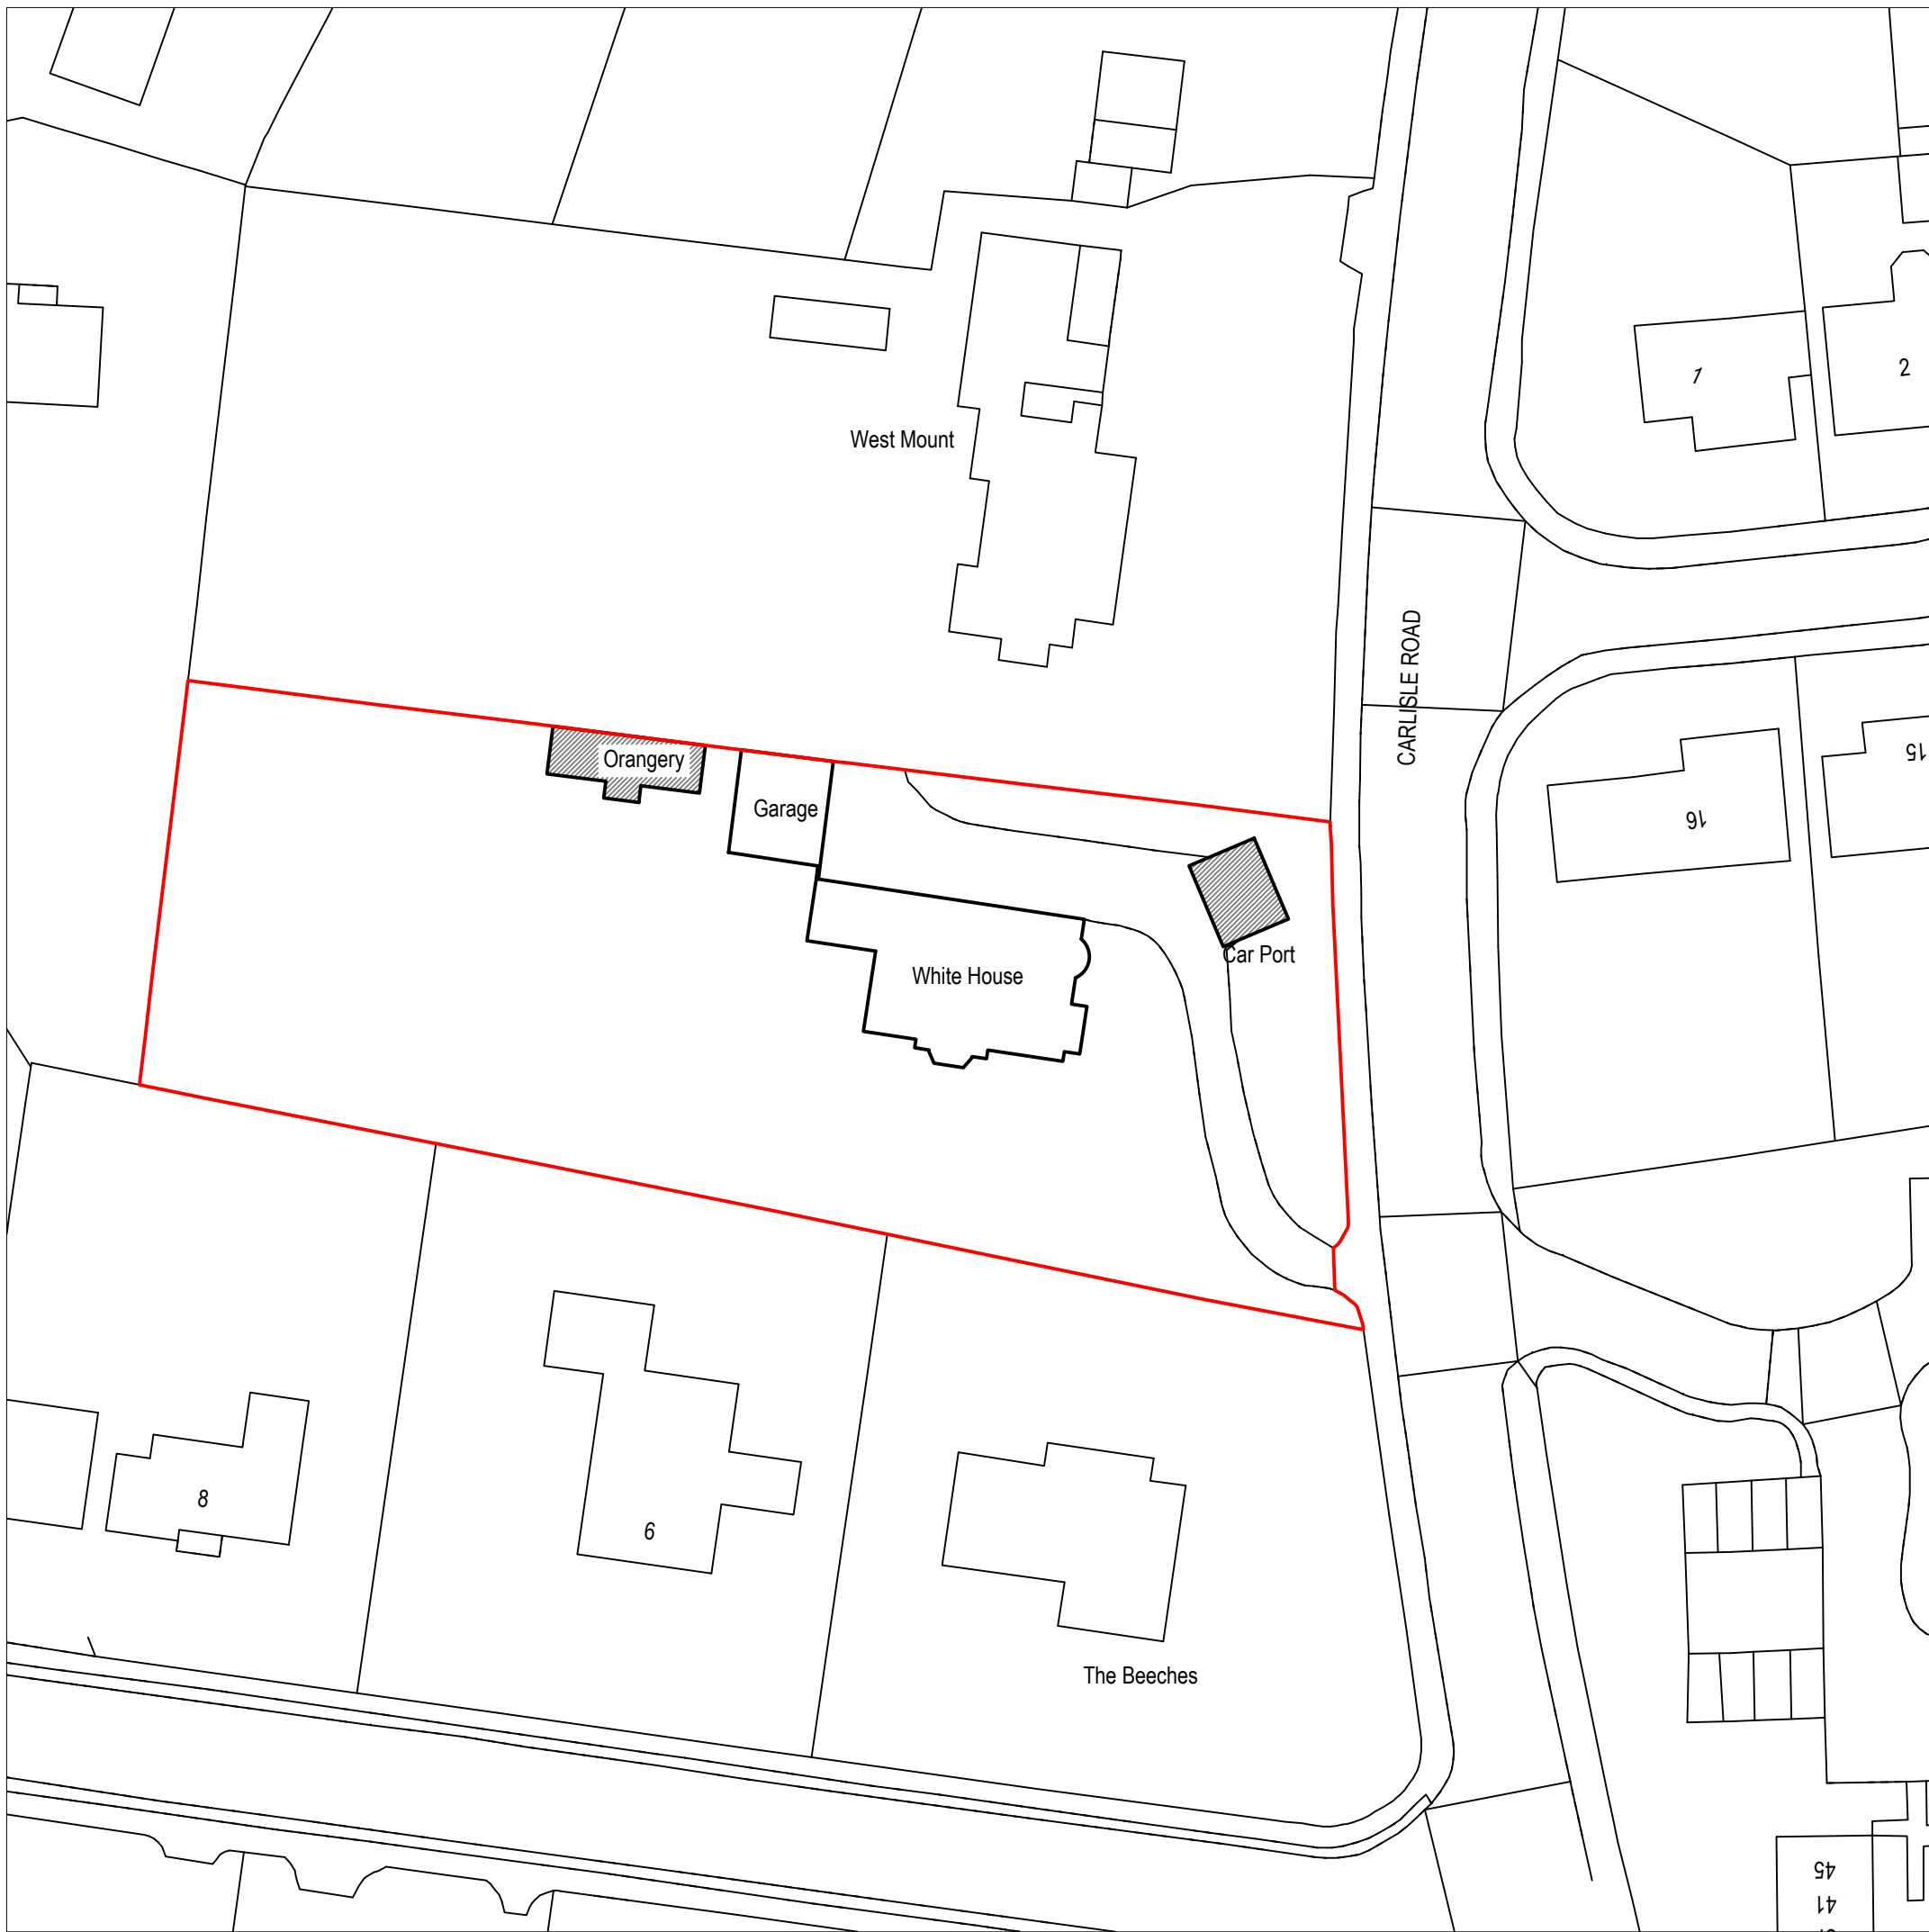

Existing Block Plan
Scale 1:500
© Crown Copyright and database rights 2022
OS 100047474

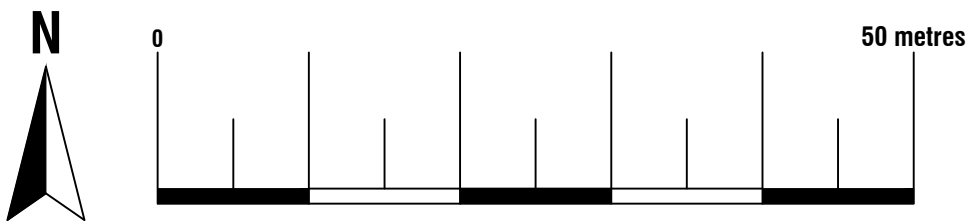

Proposed Block Plan
Scale 1:500
© Crown Copyright and database rights 2022
OS 100047474

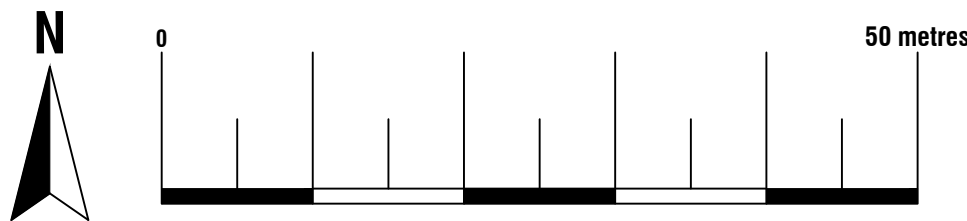

Site	White House, Carlisle Road, Buxton SK17 6XE	Date	01.07.2023
		Sheet	23-0616 D01 REV 2
		Job	Alterations, New Orangery & Carport
		Scale	As Shown@A1
Title Number	-	Title	As Shown

Symbol Key:







Boundary line

Demolished



Details above

Proposed Materials:


Posts & Roof: Steel construction as to manufacturer design

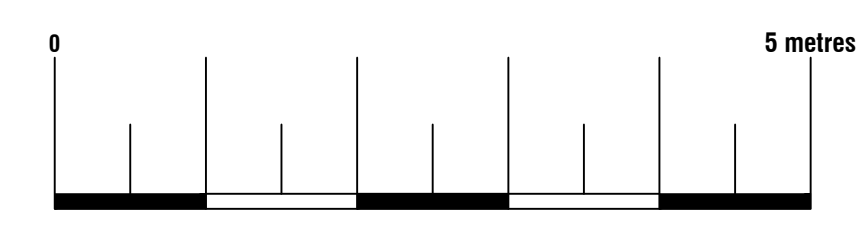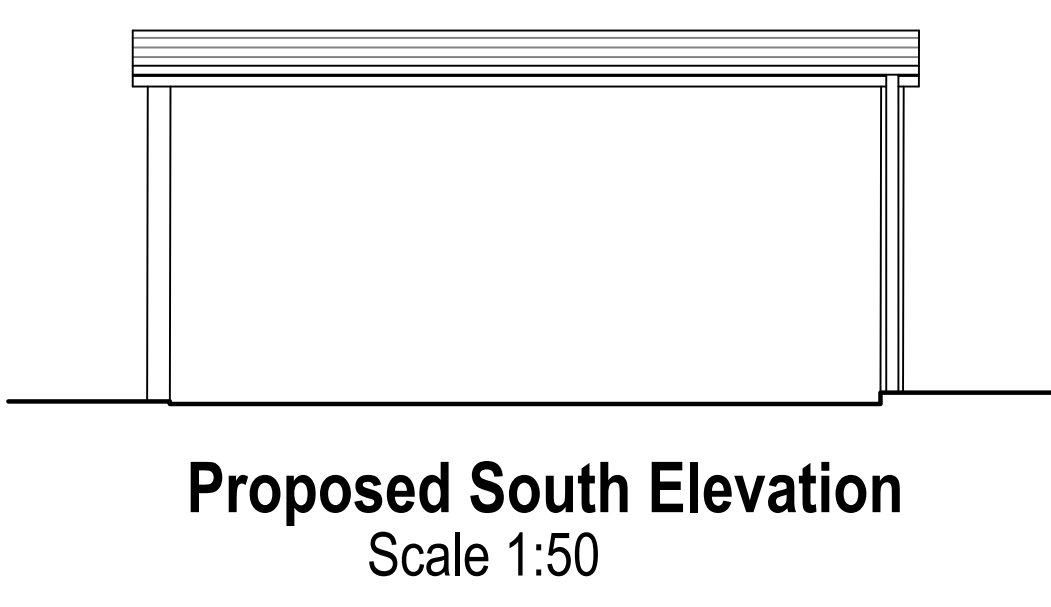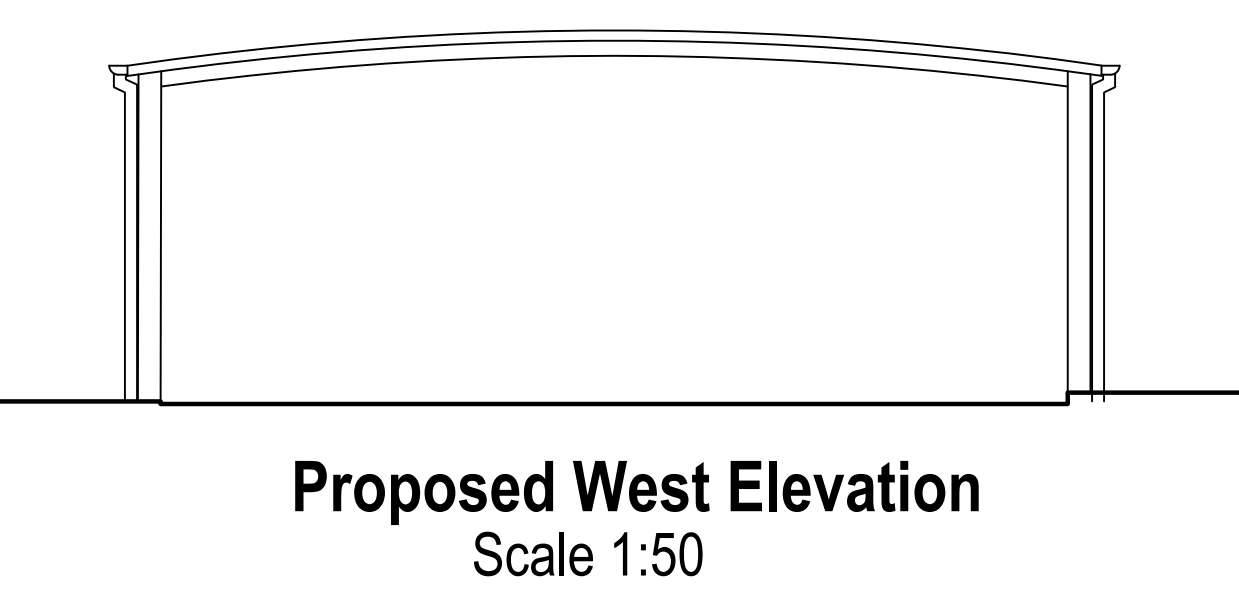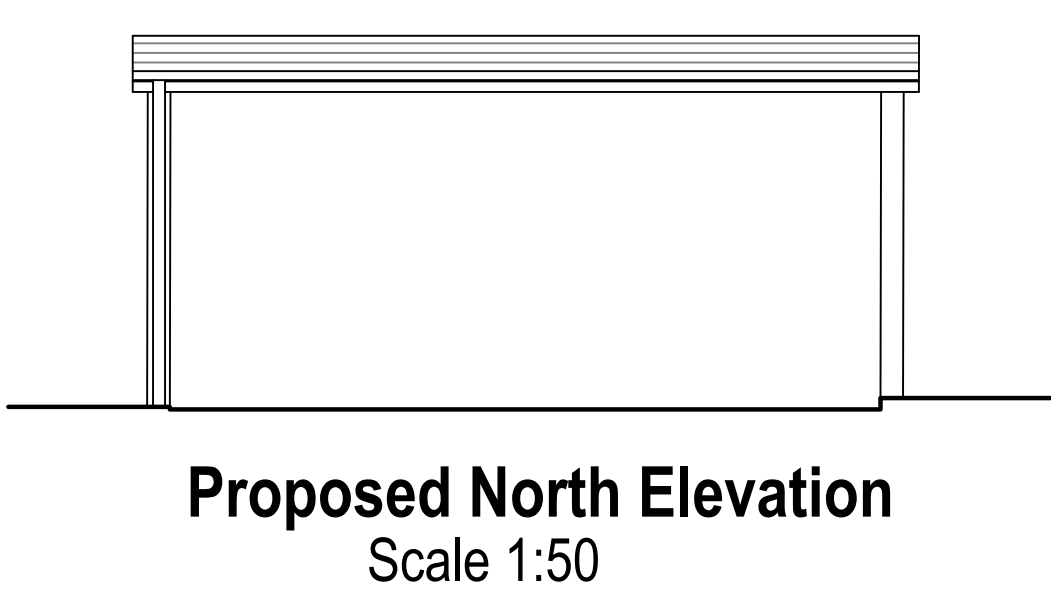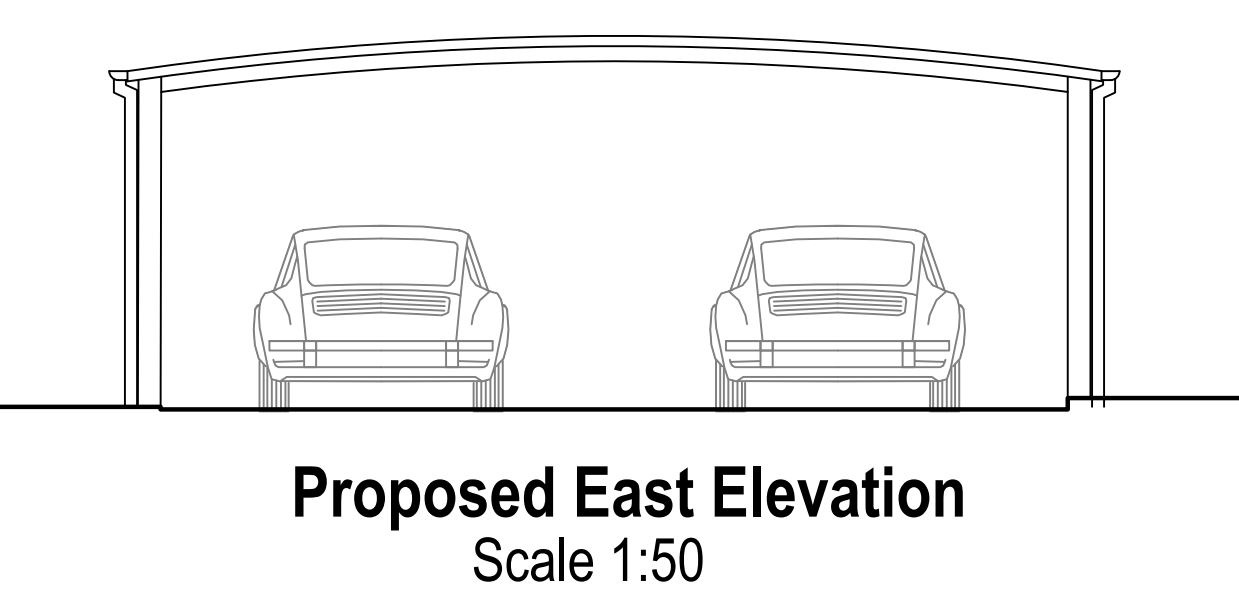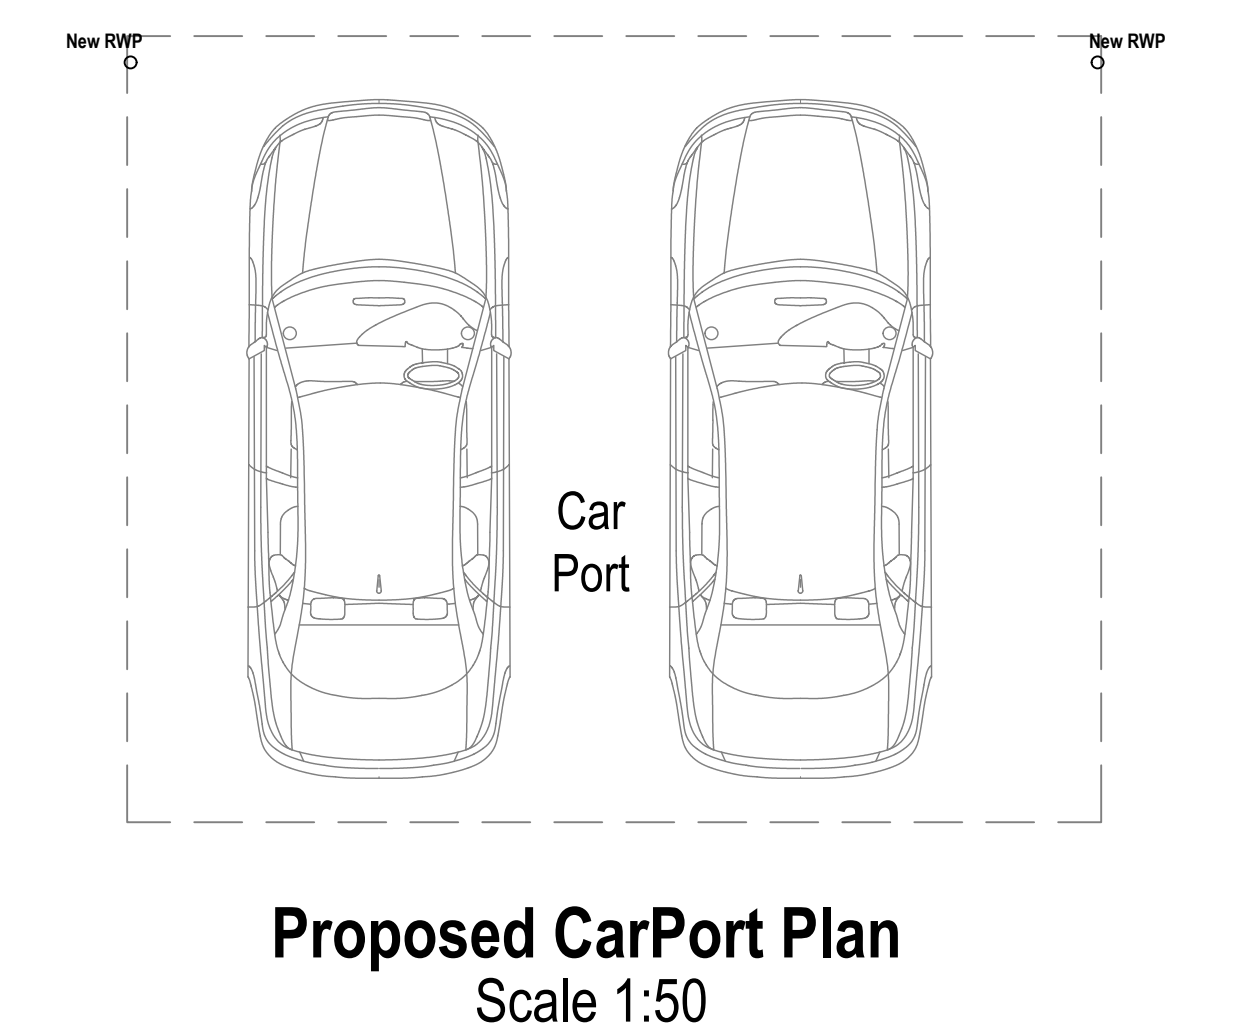


Site	White House, Carlisle Road, Buxton SK17 6XE	Date	01.07.2023		
		Sheet	23-0616	D10	REV 2
		Job	Alterations, New Orangery & Carport		
		Scale	As Shown@A1		
Title Number	-	Title	As Shown		

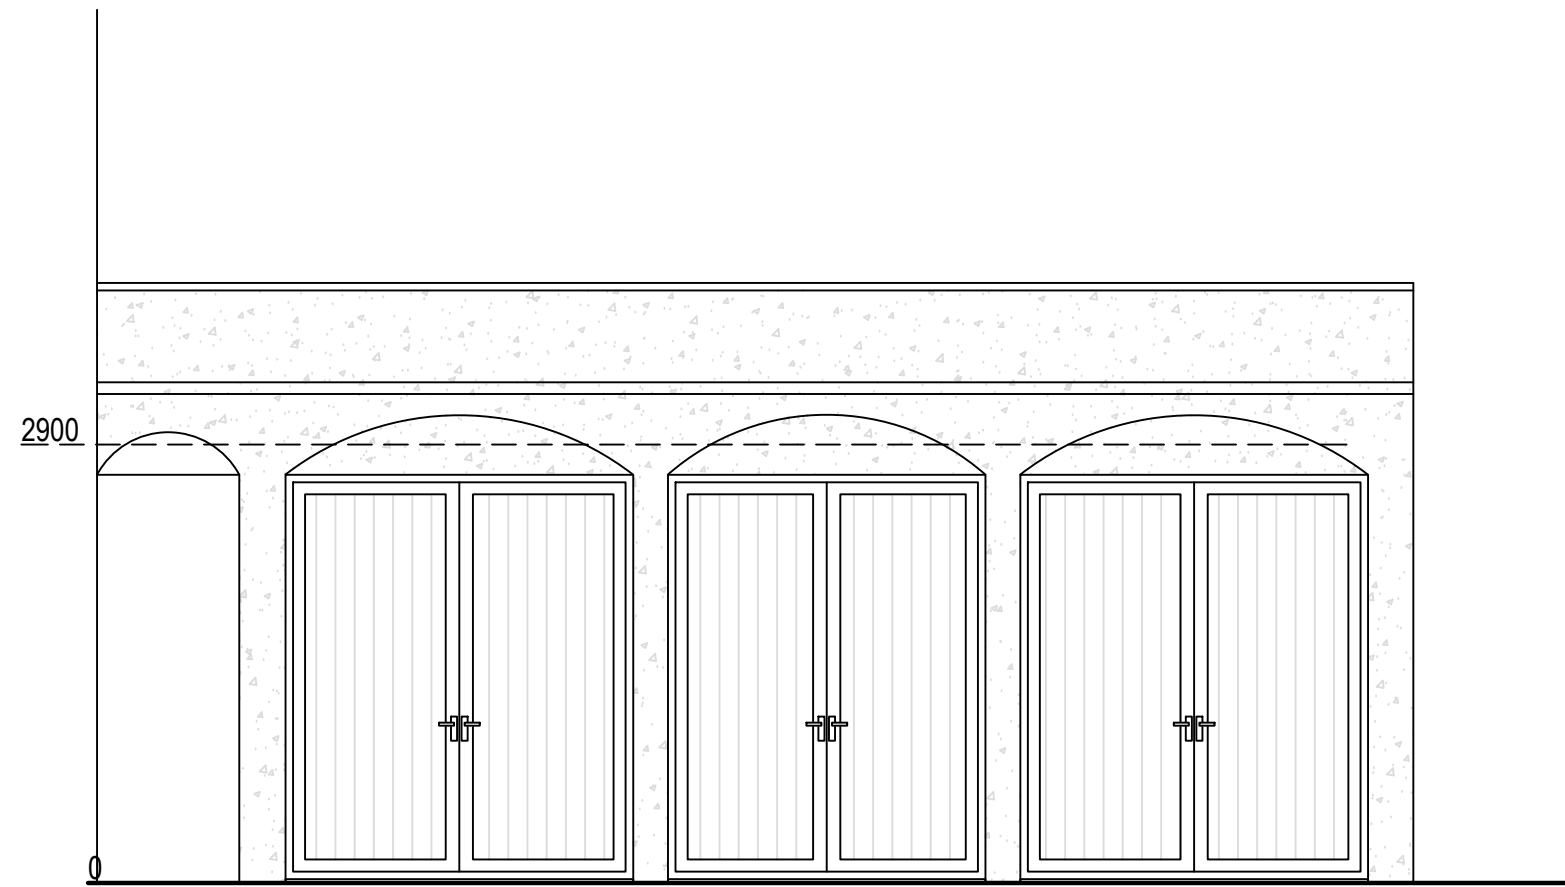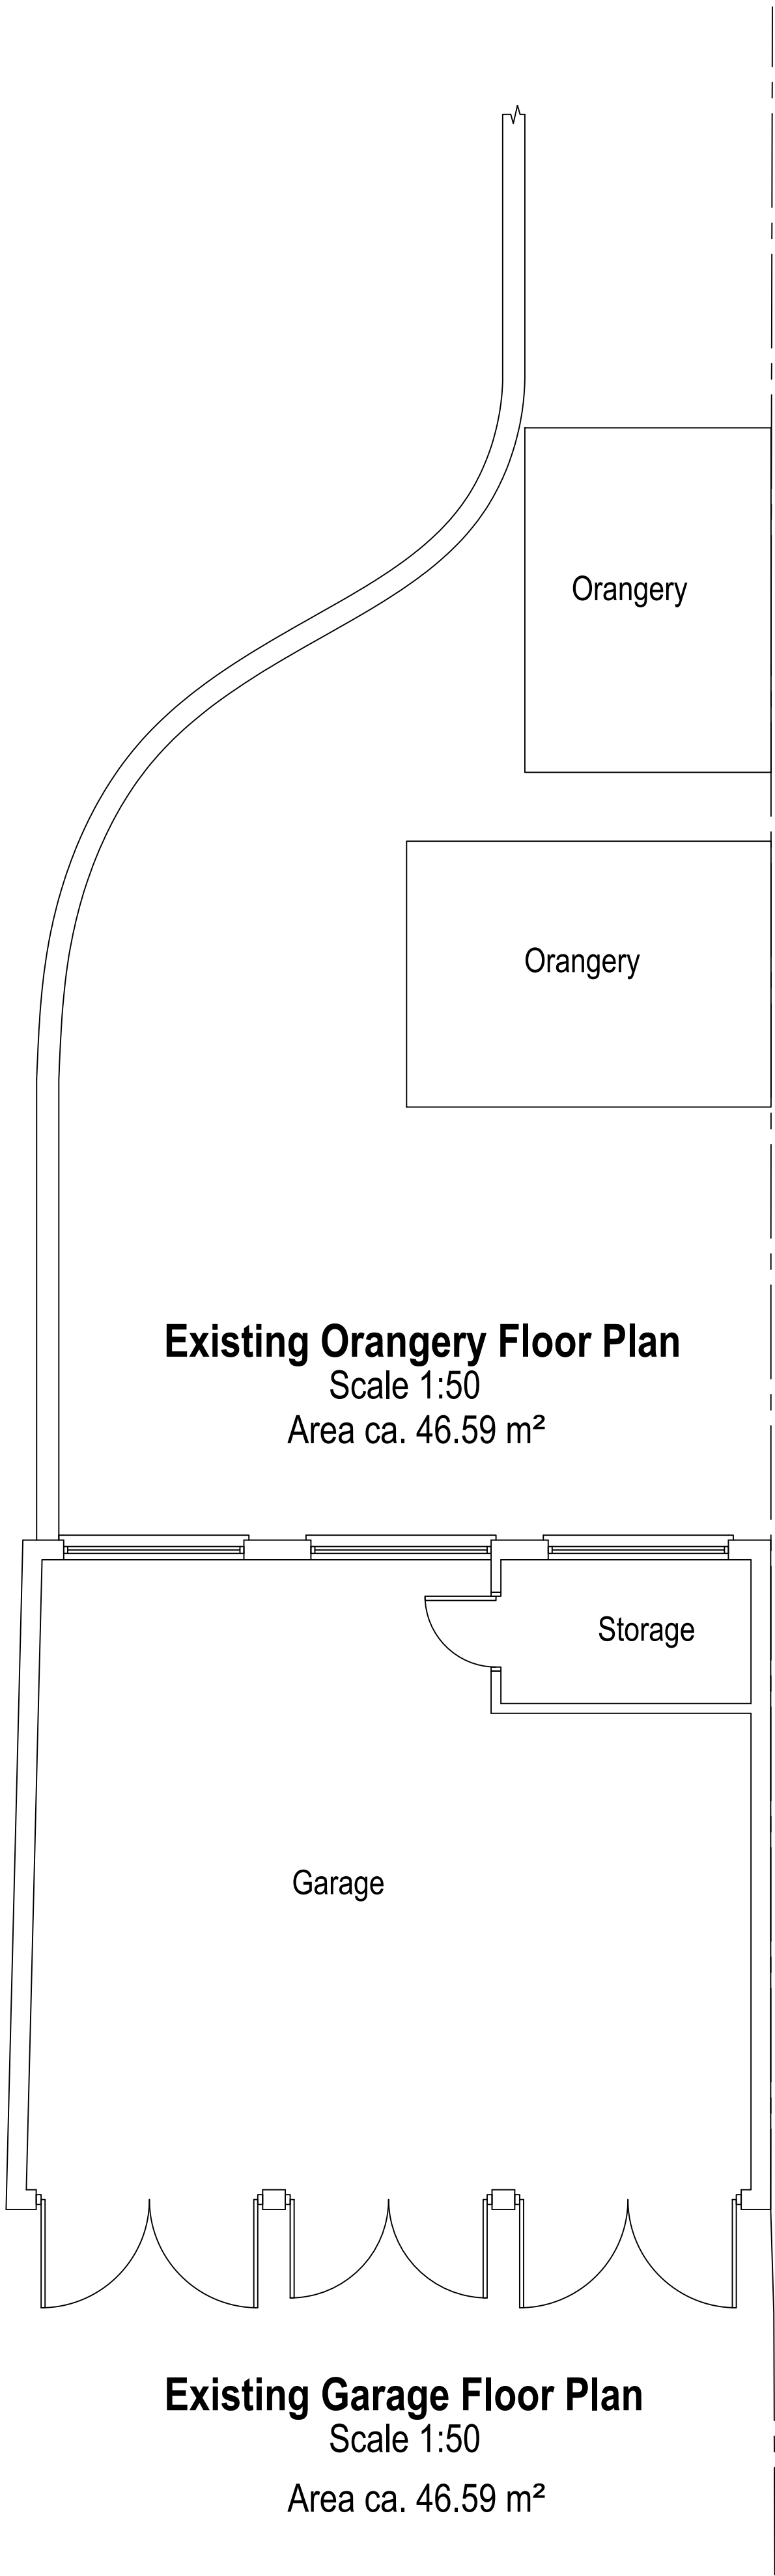


Existing East Elevation
Scale 1:50

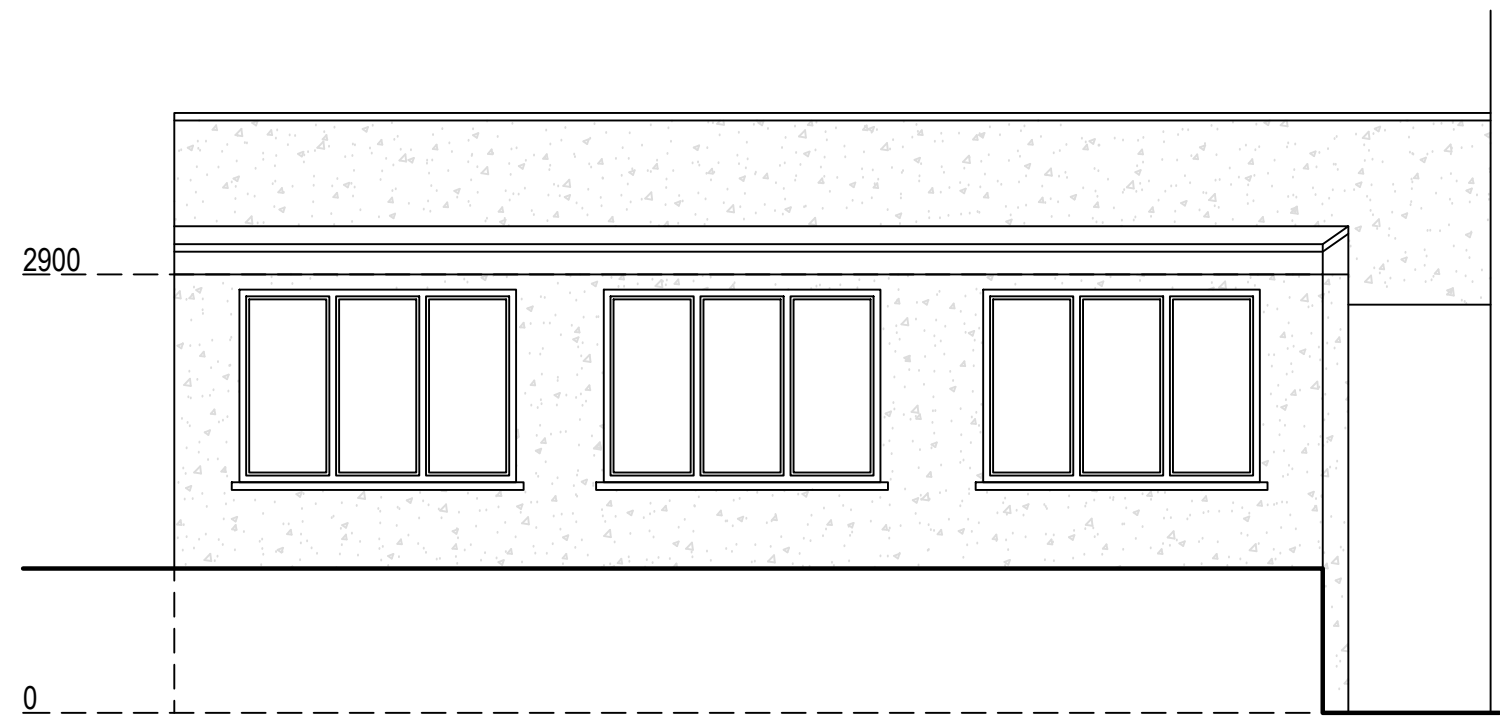


Existing West Elevation
Scale 1:50

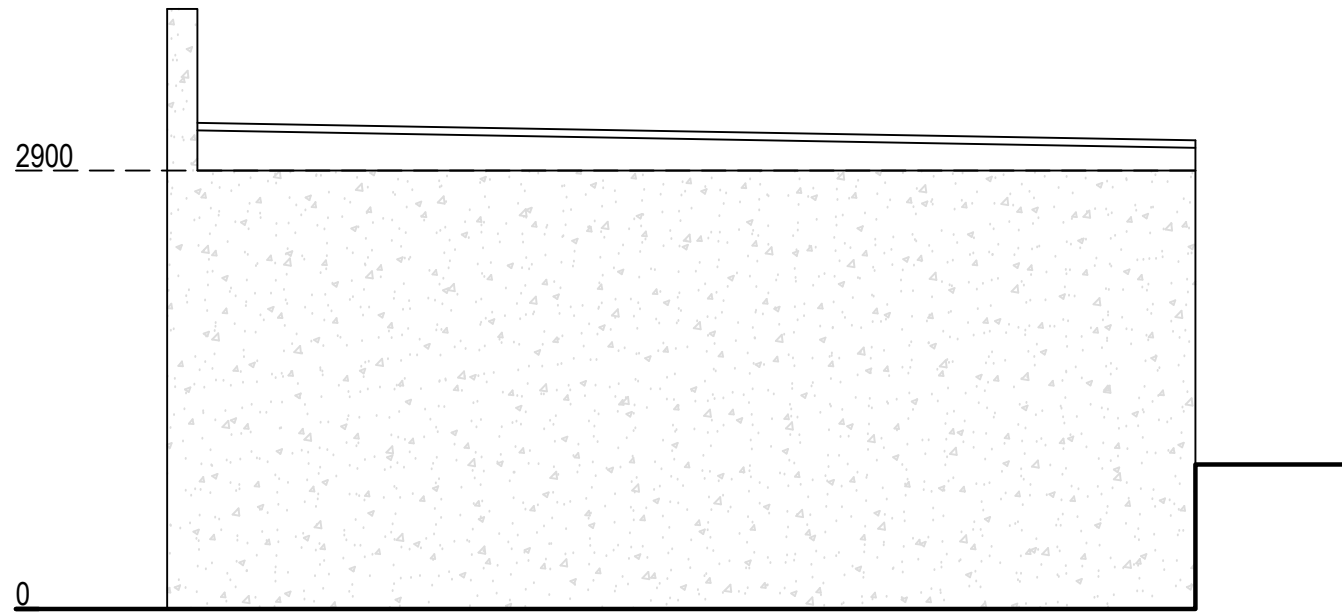


Existing North Elevation
Scale 1:50

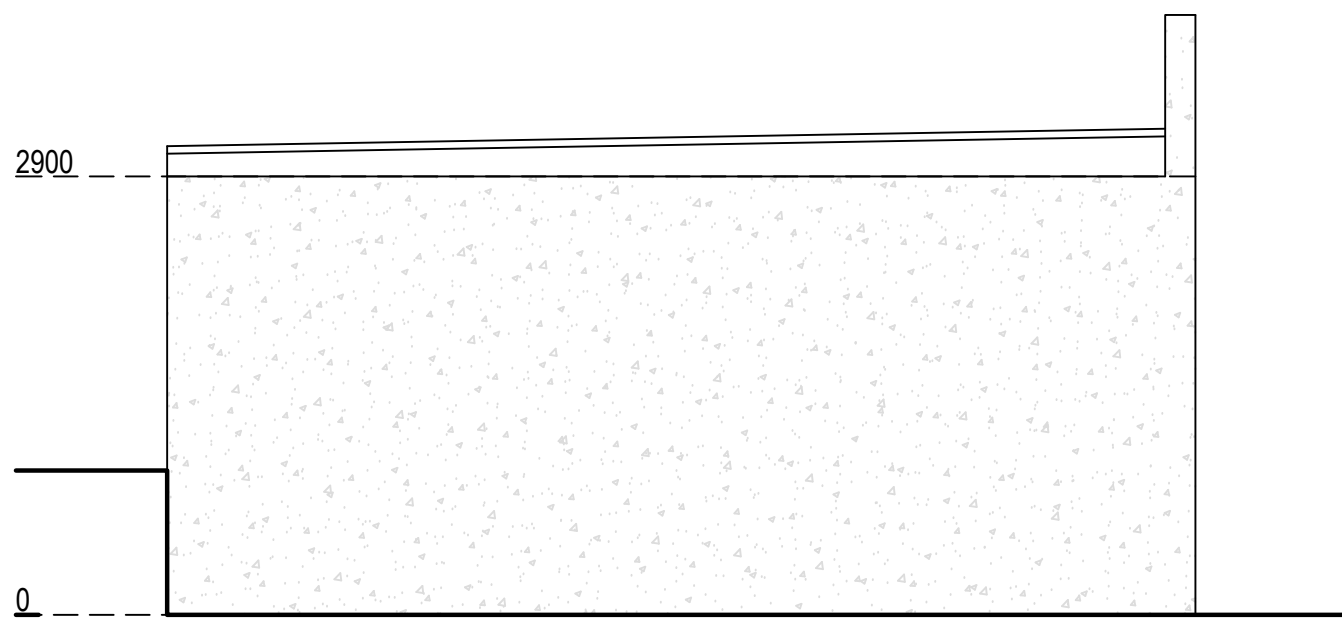


Existing South Elevation
Scale 1:50

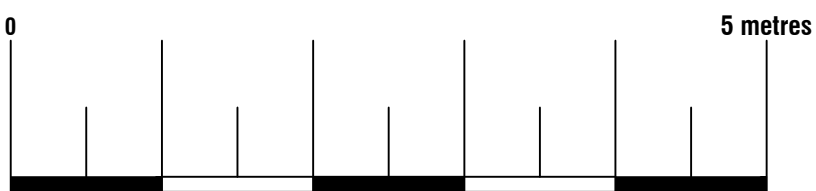








Site	White House, Carlisle Road, Buxton SK17 6XE	Date	01.07.2023
		Sheet	23-0616 D11 REV 2
		Job	Alterations, New Orangery & Carport
		Scale	As Shown@A1
Title Number	-	Title	As Shown

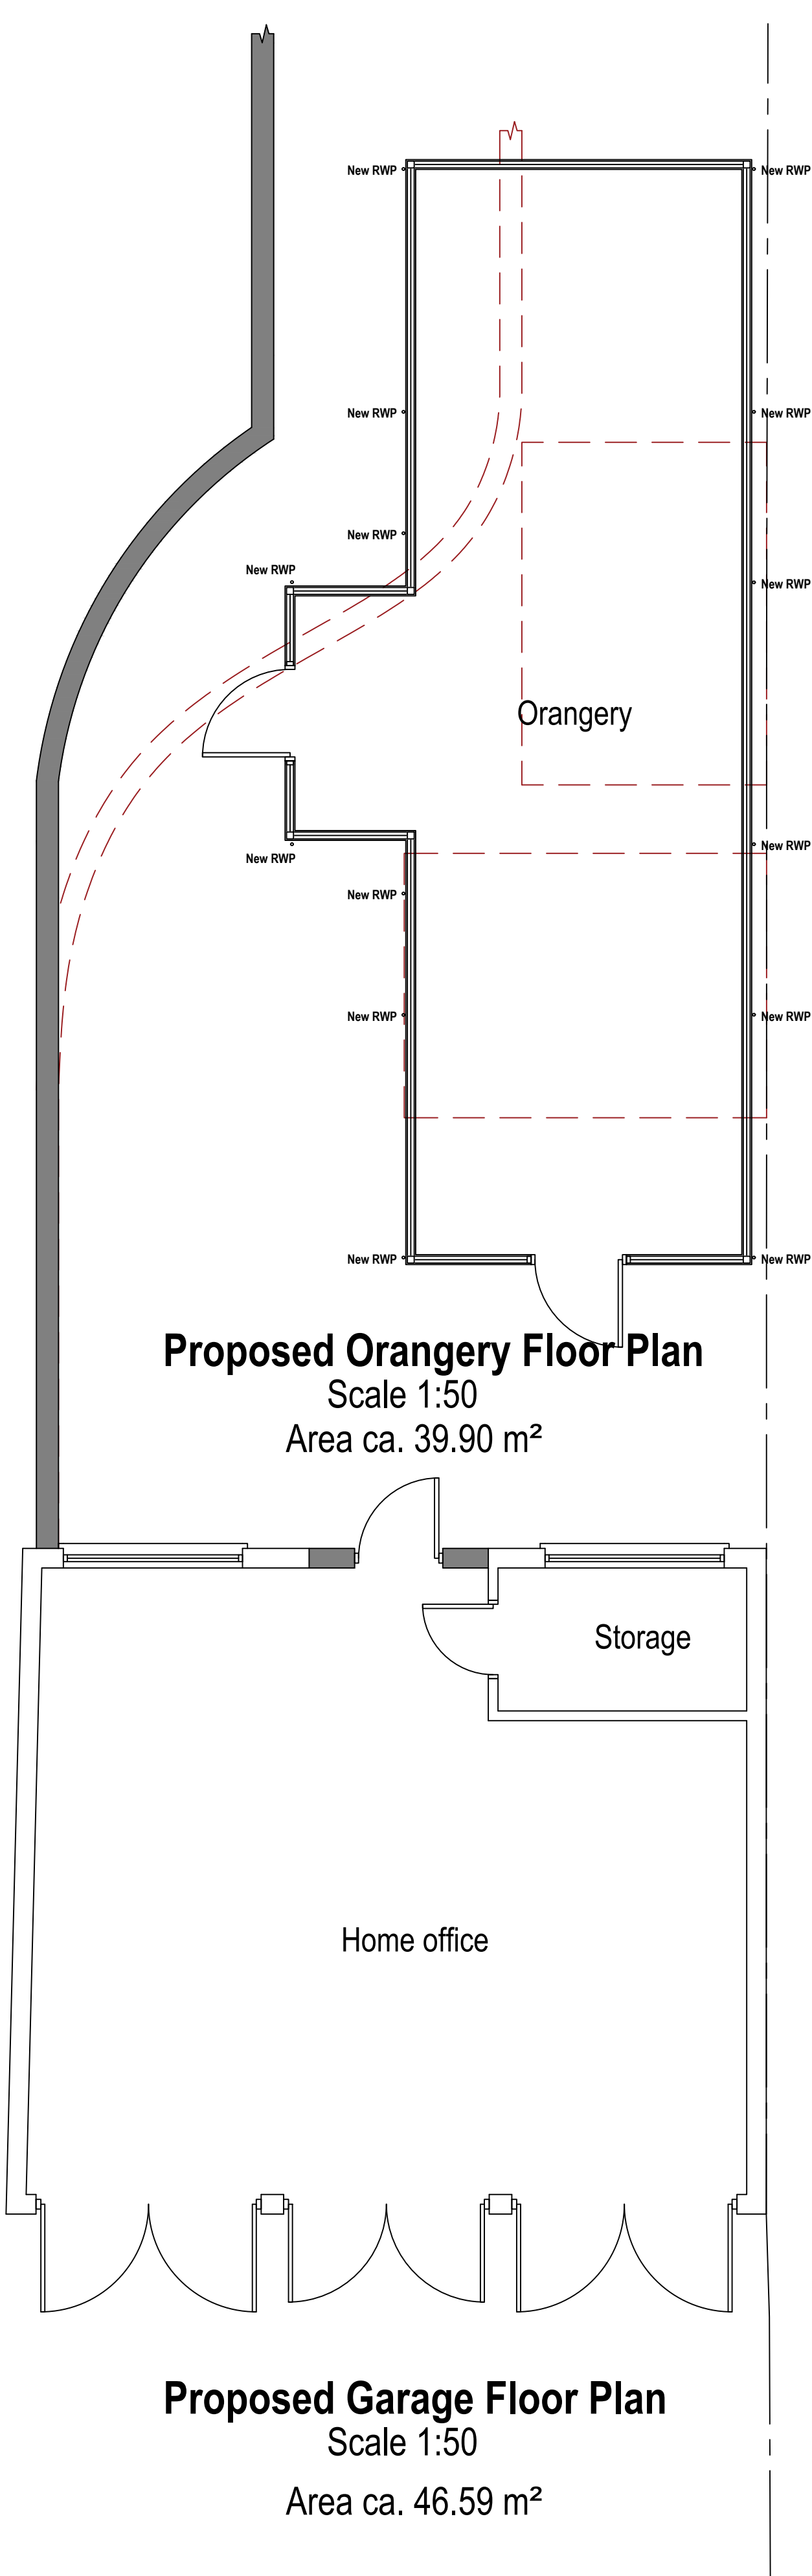

Proposed Materials:
Walls & Roof: Glazing as to manufacturer design
Walls: Brick (dwarf wall)

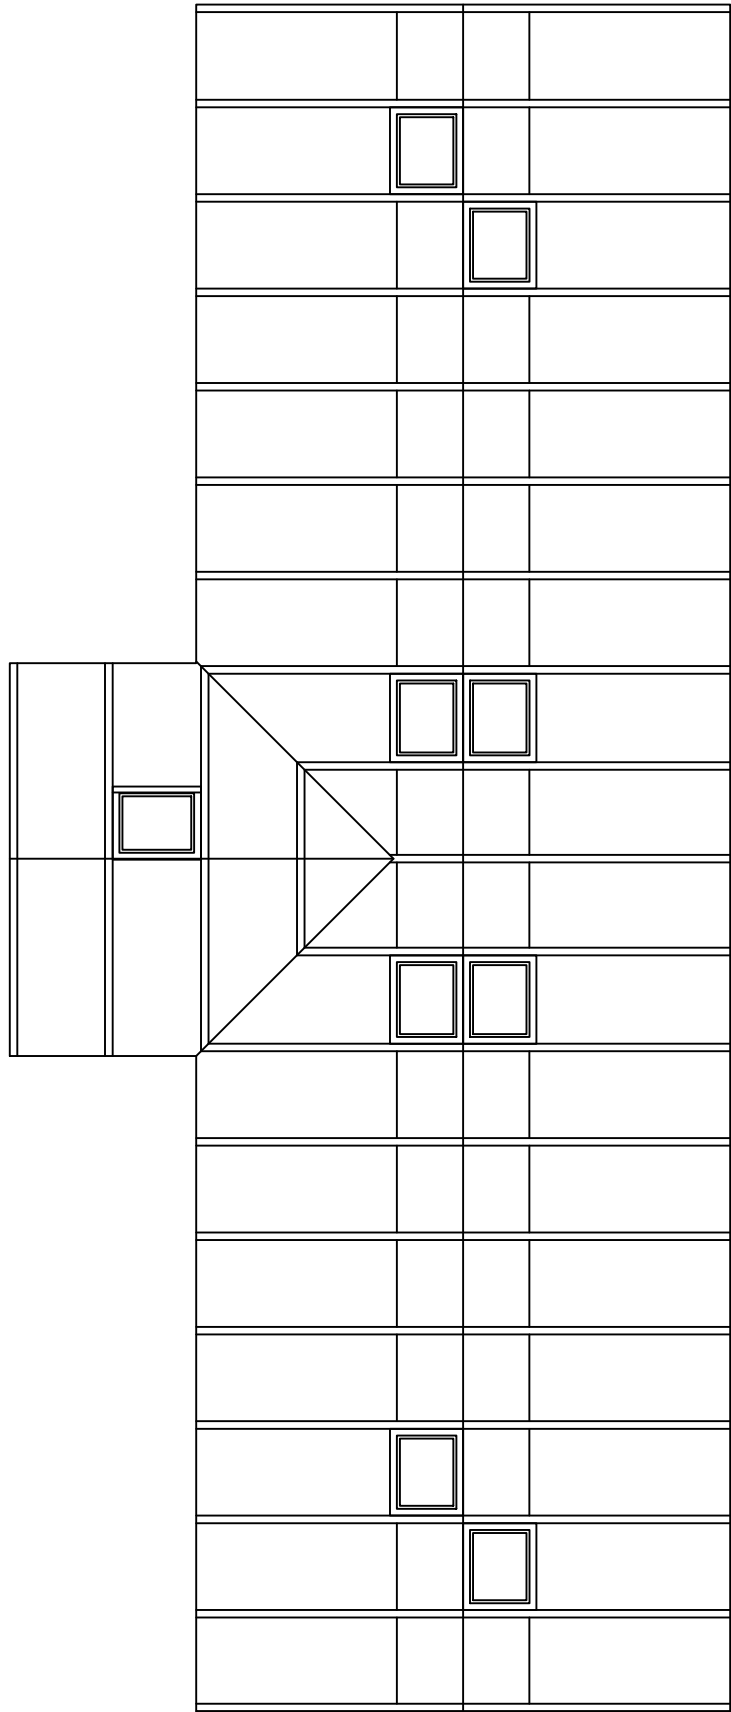

- Symbol Key:
- Boundary line
 - Demolished
 - Details above

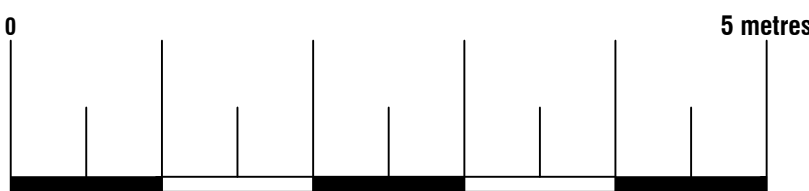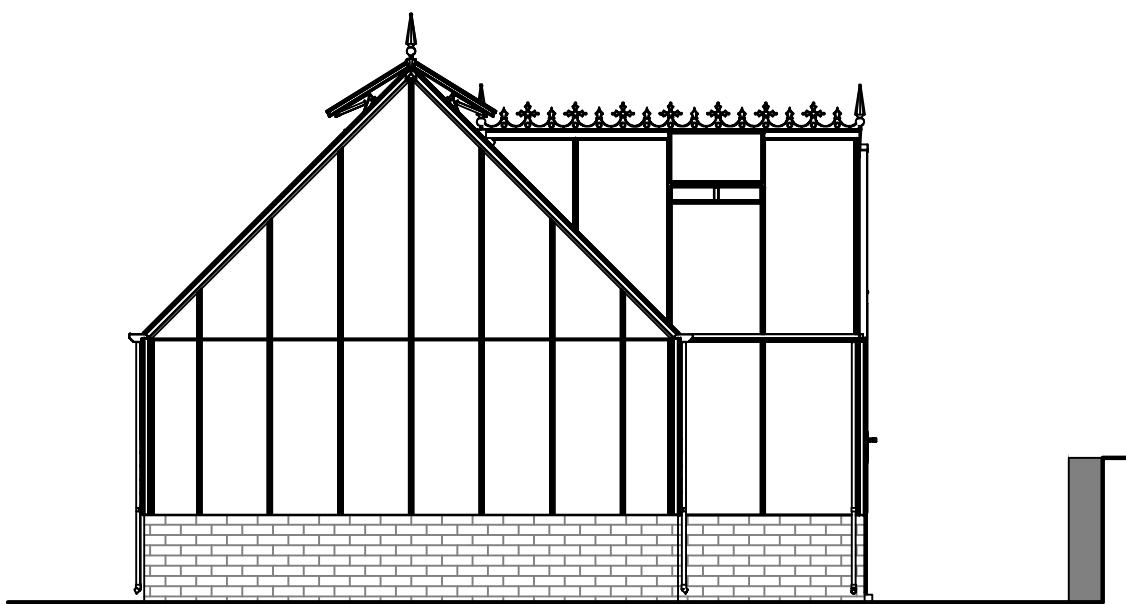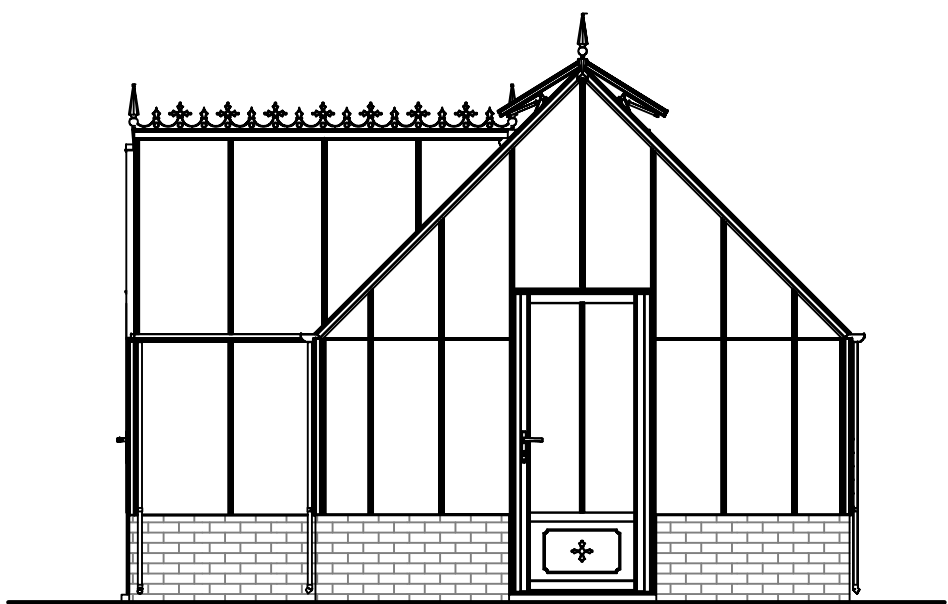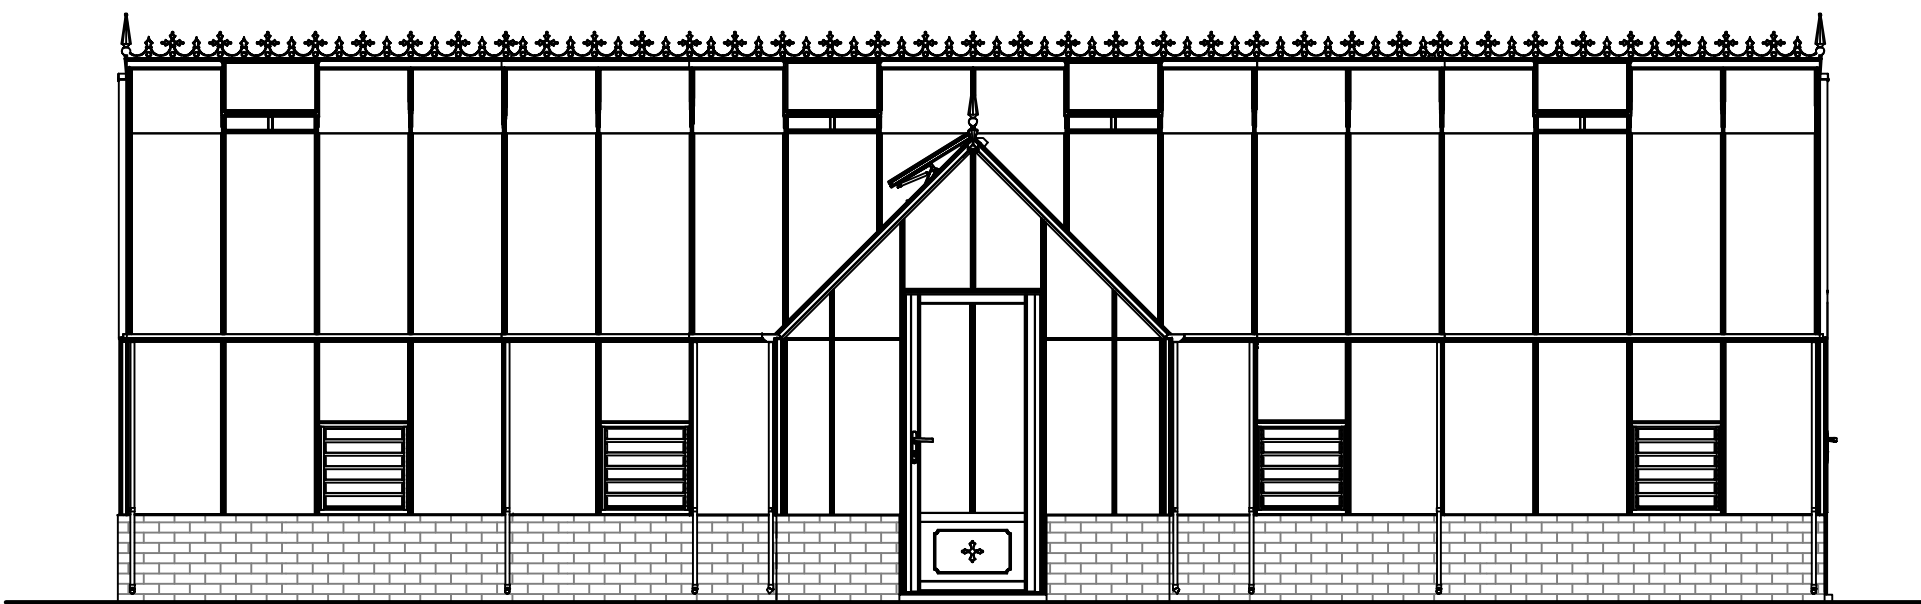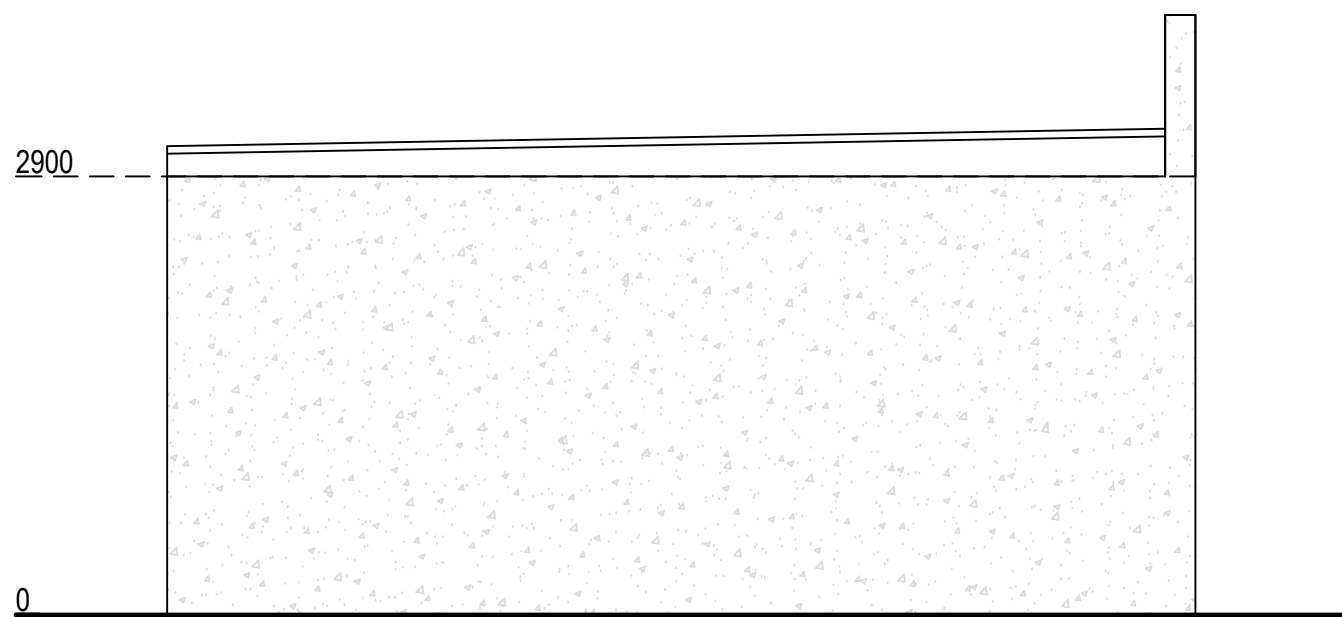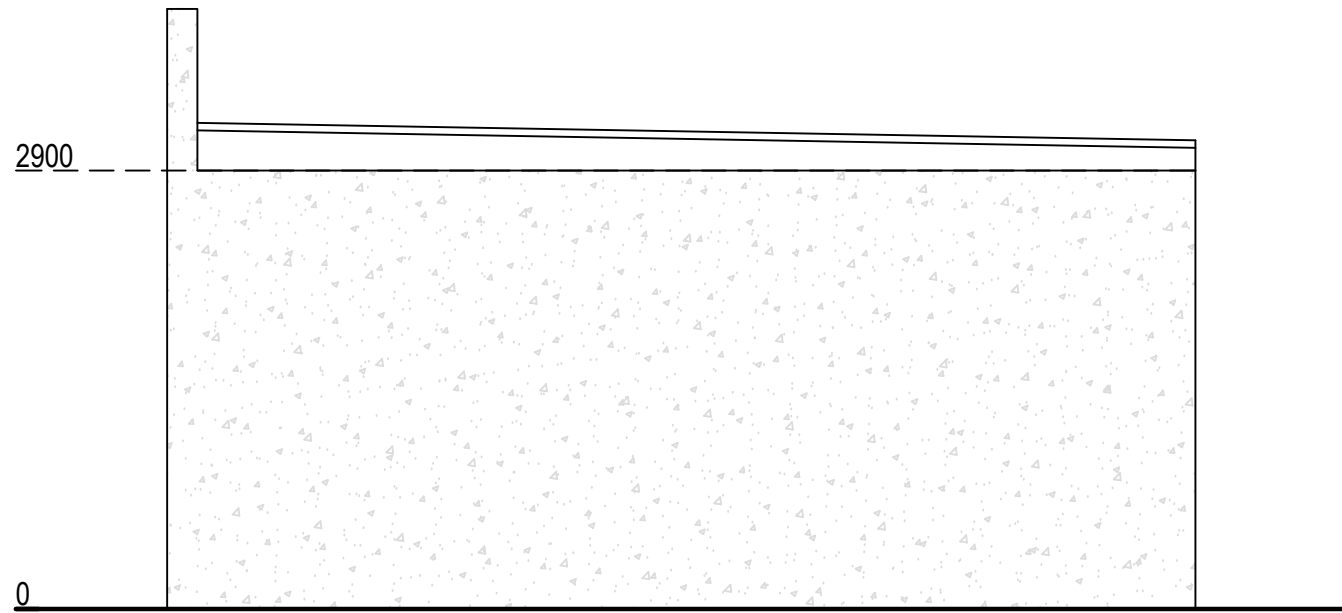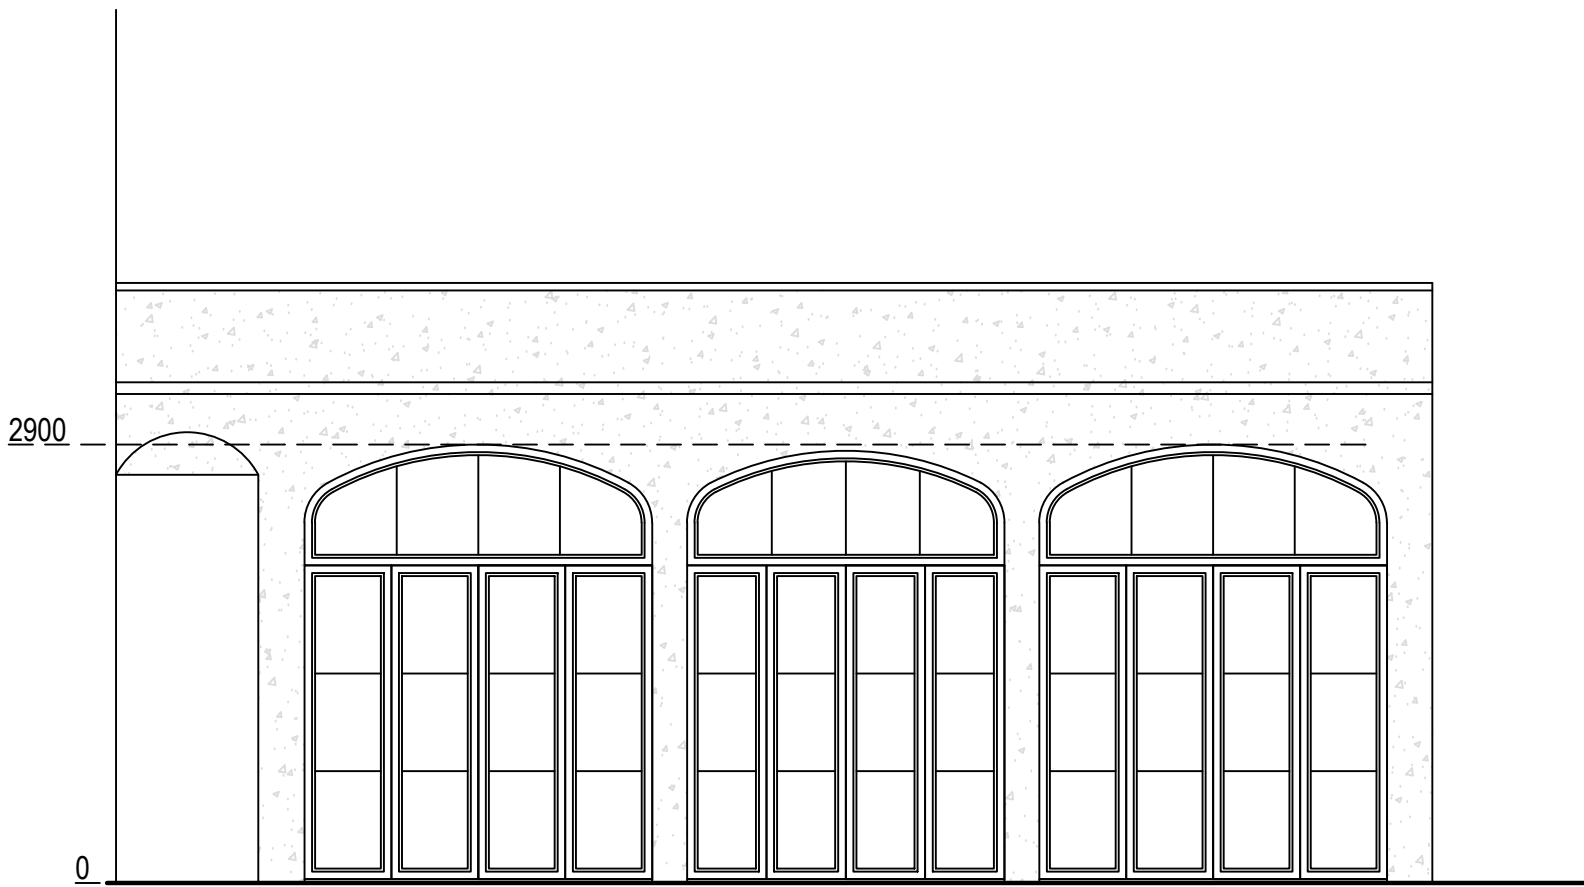

Site	White House, Carlisle Road, Buxton SK17 6XE	Date	01.07.2023
		Sheet	23-0616 D12 REV 2
		Job	Alterations, New Orangery & Carport
		Scale	As Shown@A1
Title Number	-	Title	As Shown