


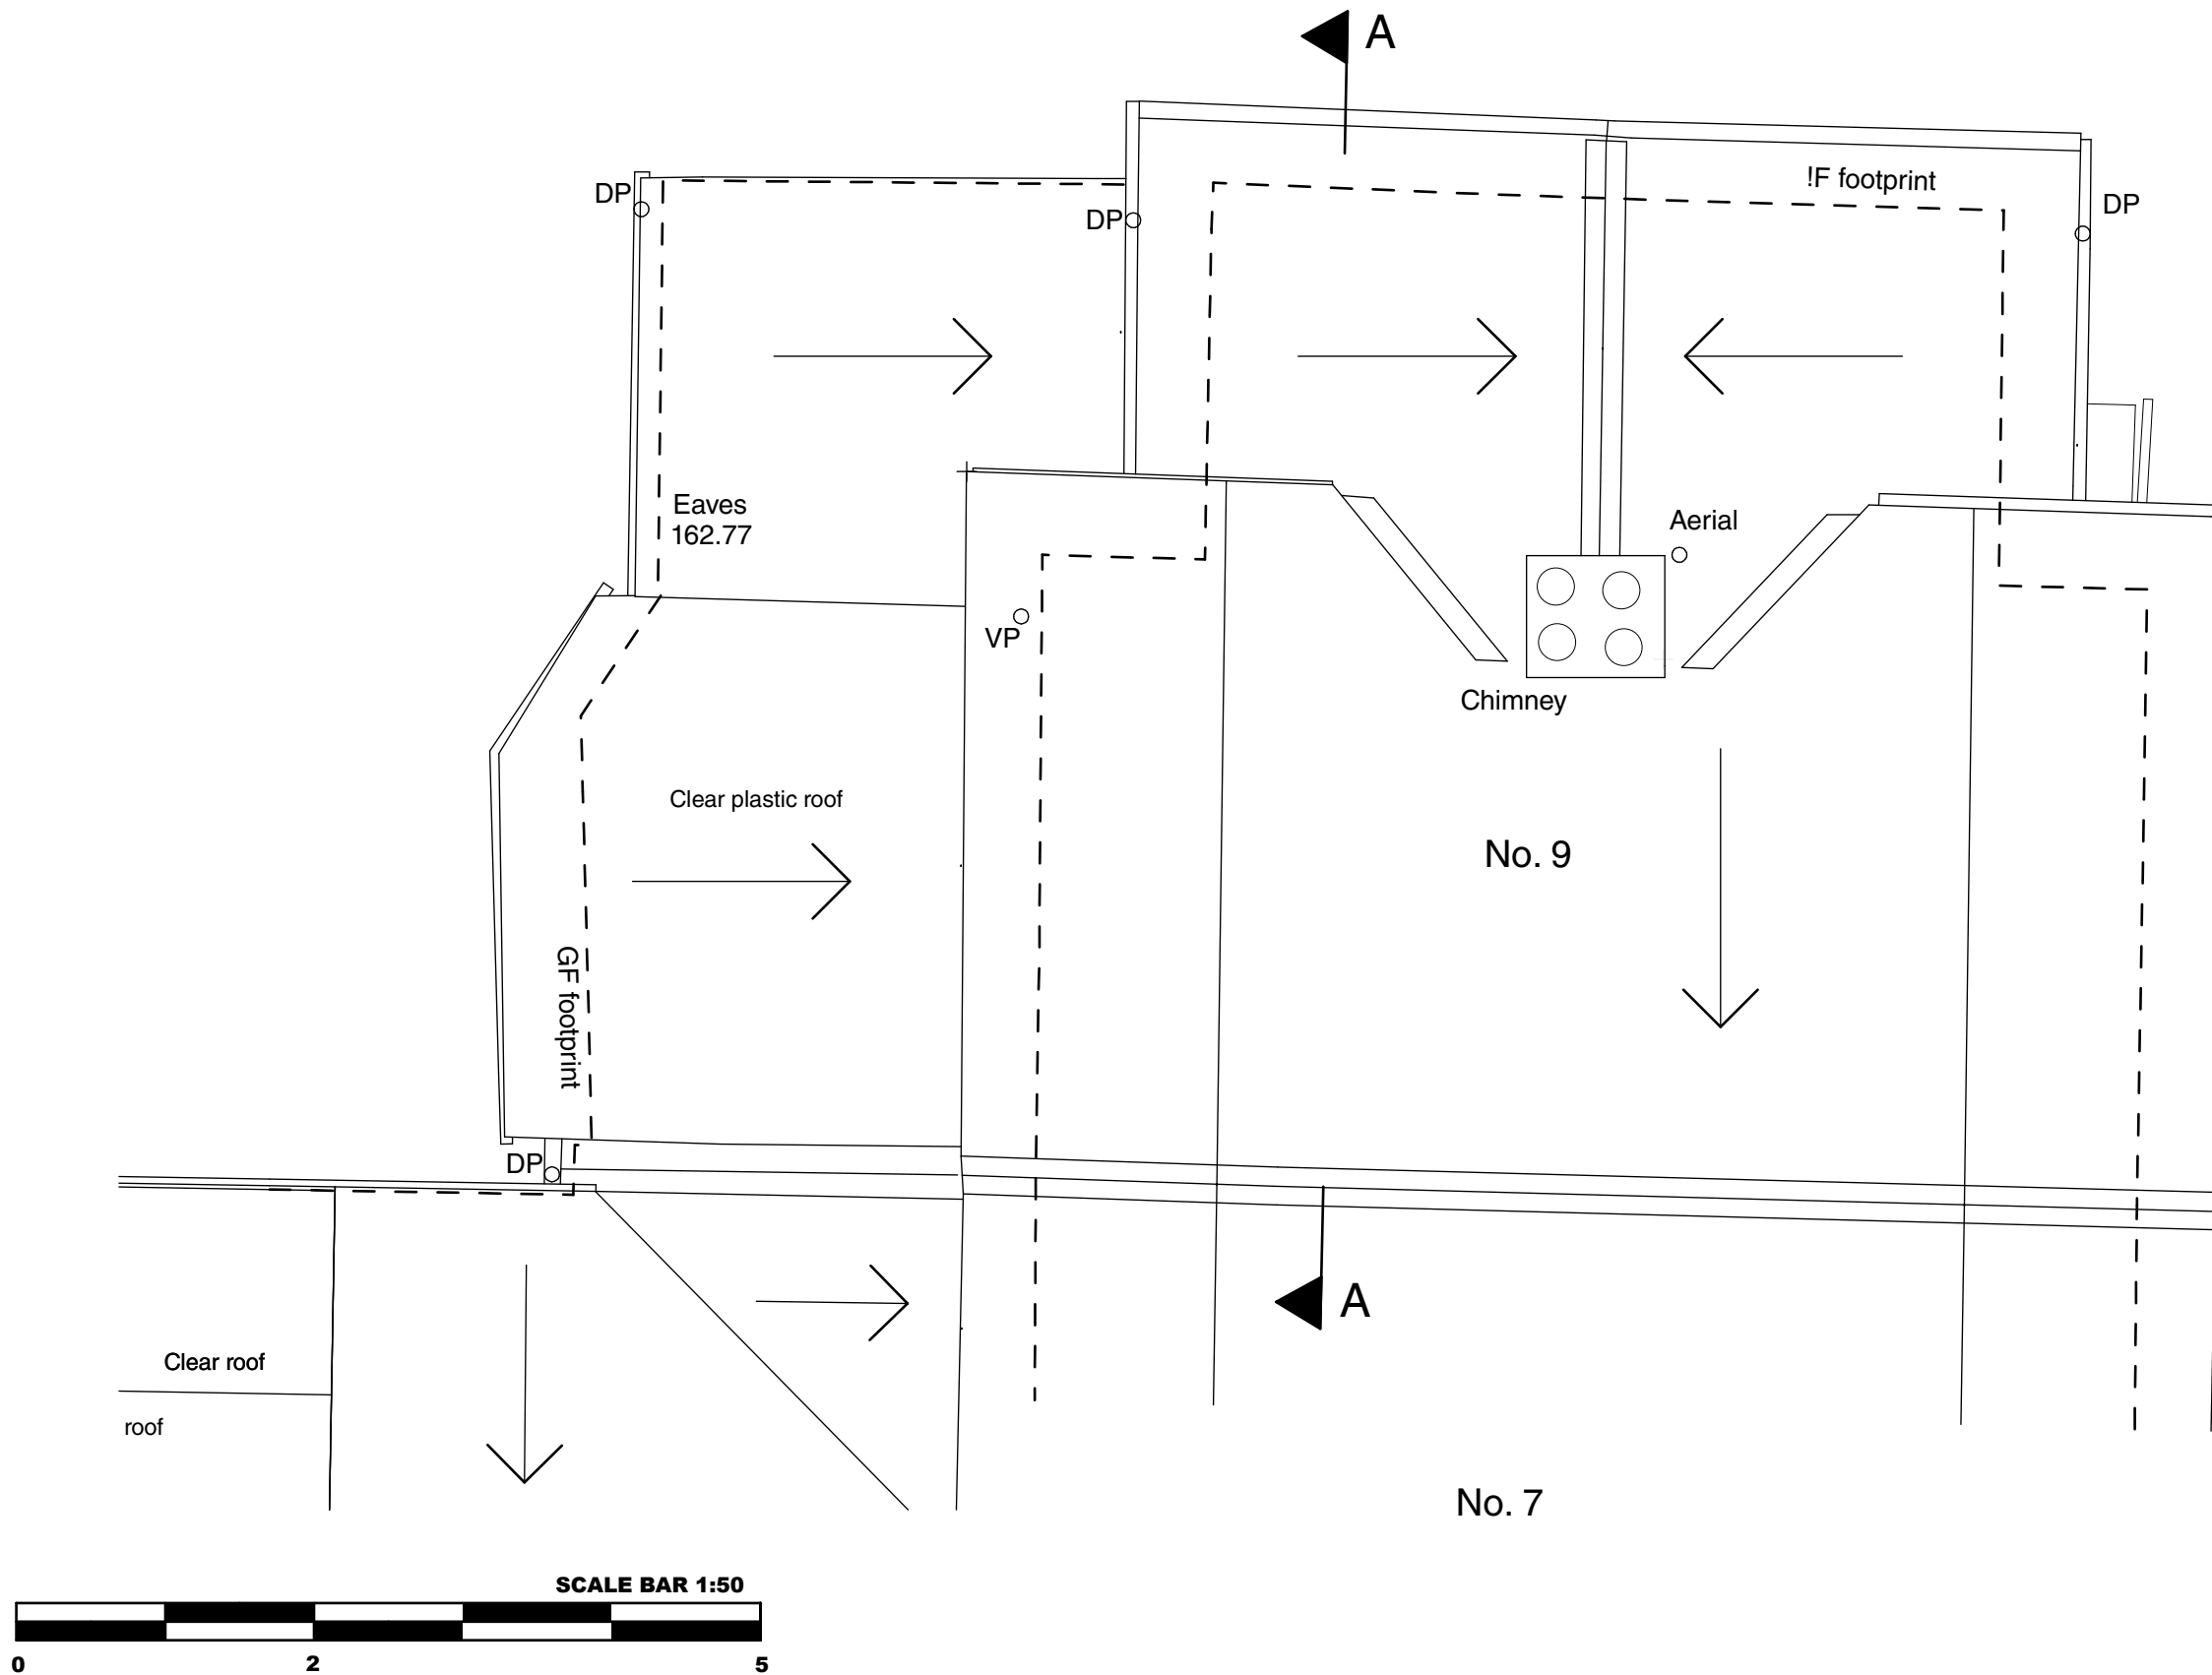

Legends & Notes:

Rev	Date	Descriptor	Athr.
P01	03.06.23	Issued for Planning	PMB

Workshop

DESIGN STUDIO

Workshop design studio ltd
Email info@workshopdesignstudio.uk

Project:
9 North Road
Glossop SK13 7AU

Client:
Mr and Mrs Moran

Drawing Title:
Existing Roof Plan

Scale 1:100 @A3

(Project number)DWG number_Revision
209 (10) 12

P01