


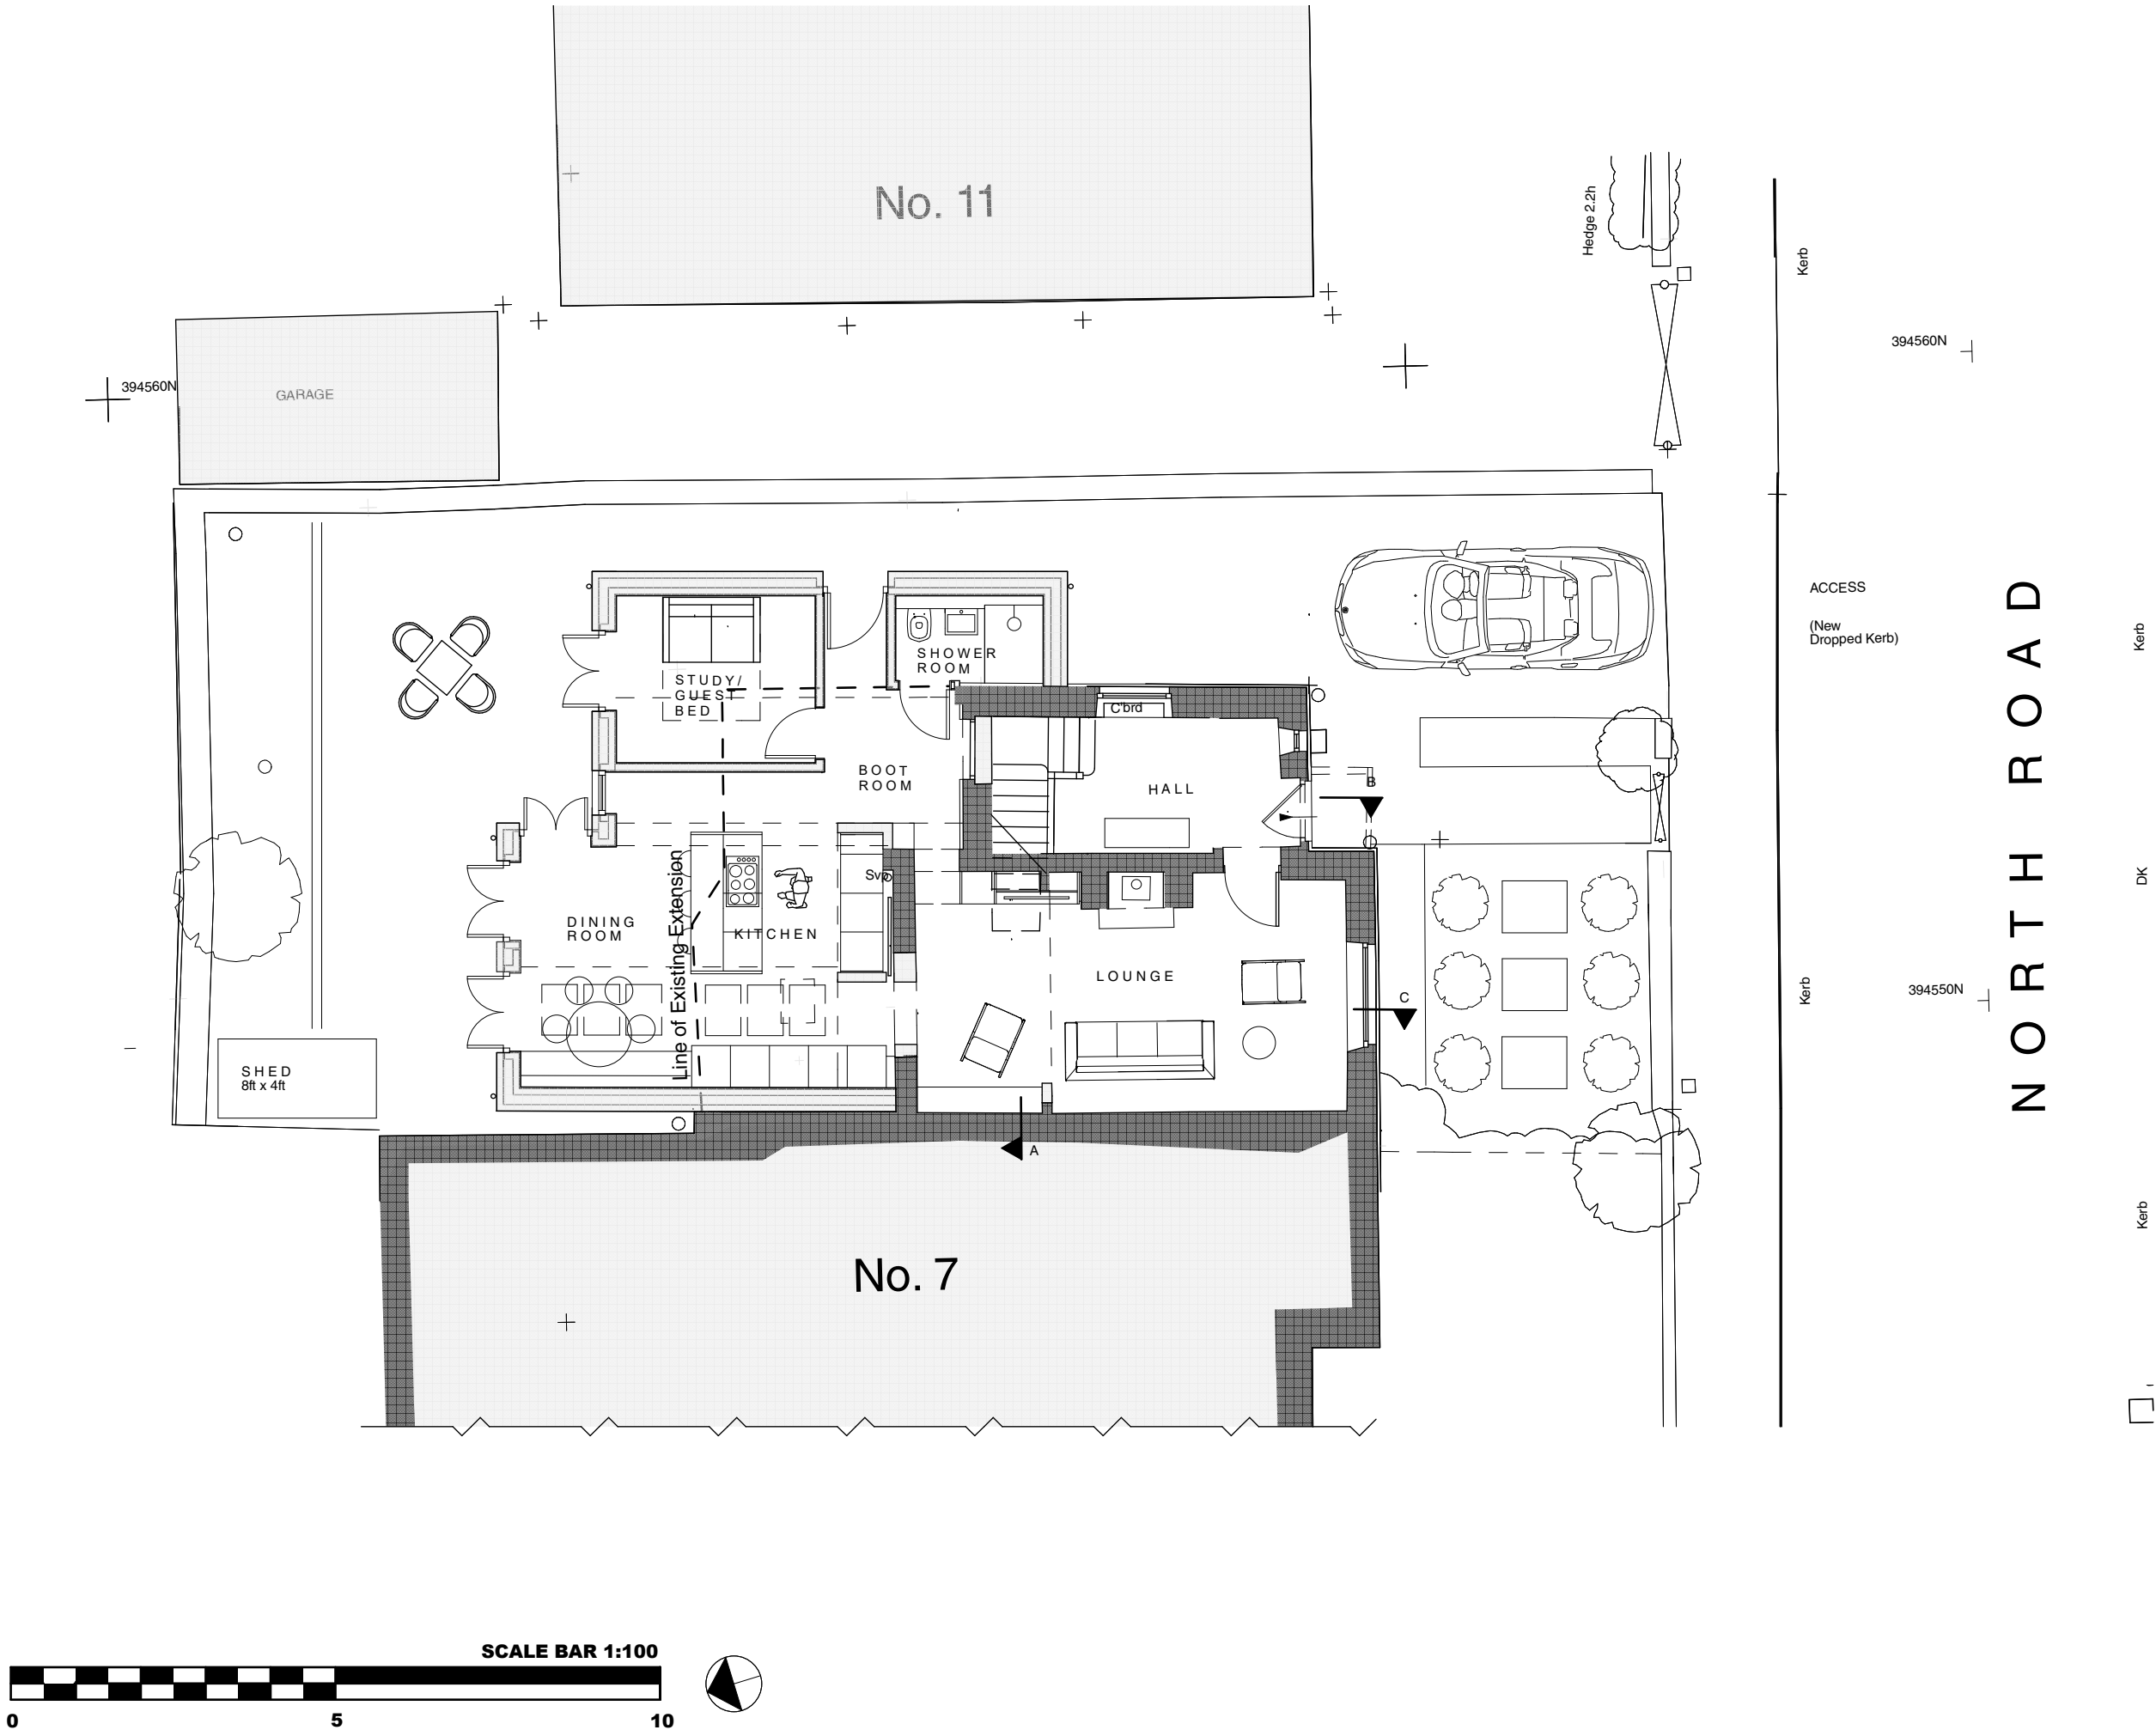

Legends & Notes:

P01	03.06.23	Issued for Planning	PMB
Rev	Date	Descriptor	Athr.

Workshop

DESIGN STUDIO

Workshop design studio ltd
Email info@workshopdesignstudio.uk

Project:
9 North Road
Glossop SK13 7AU

Client:
Mr and Mrs Moran

Drawing Title:

Proposed Site Plan

Scale 1:100 @ A3

(Project number)DWG number_Revision

209 (20) 01

P01