




existing rear elevation

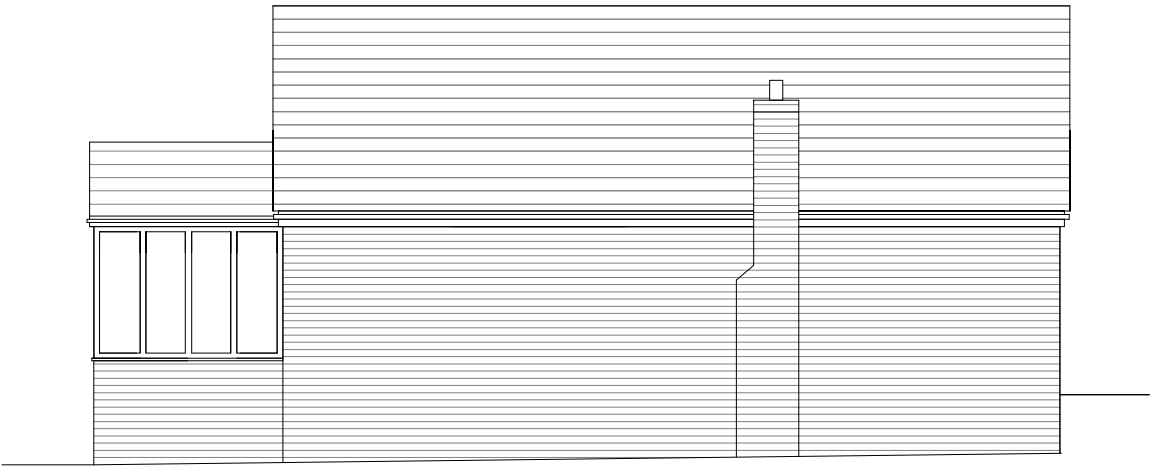

existing side elevation



existing front elevation



existing side elevation

REVISIONS					
DRAWN	FW	SCALE 1:100@A3		AREA	SQ.M.
DATE	June 23				SQ.FT.
PROJECT	Loft conversion and rear extension at 27 Hargate Road, Buxton				
CLIENT	Mr & Mrs W. Darbyshire				
TITLE	Existing Elevations				
 Residential Architecture Design and Planning 07875551825 www.wyliearchitecture.co.uk					
DRAWING NUMBER				REV	
03.02				-	