





proposed front elevation



proposed side elevation

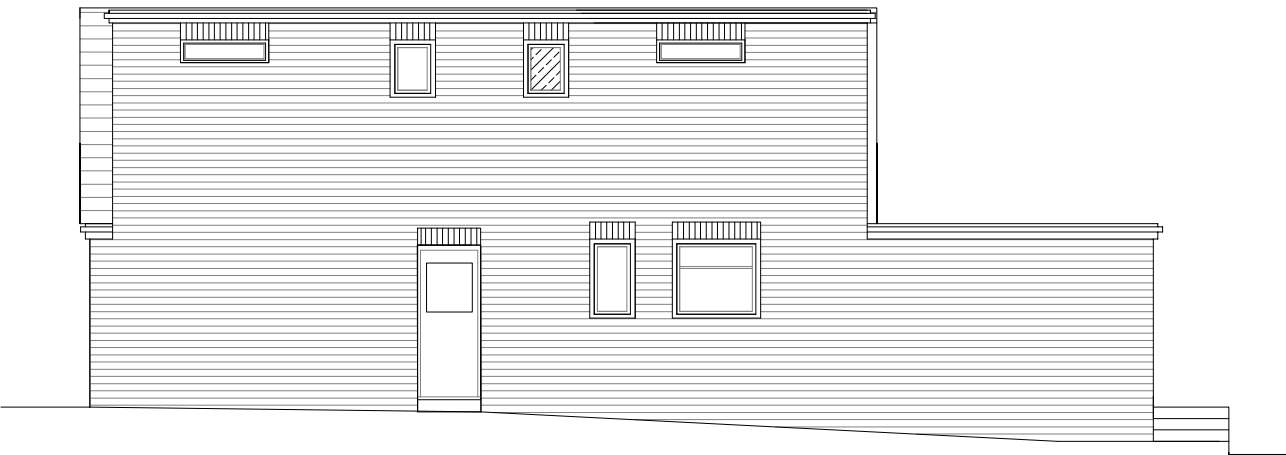

proposed rear elevation

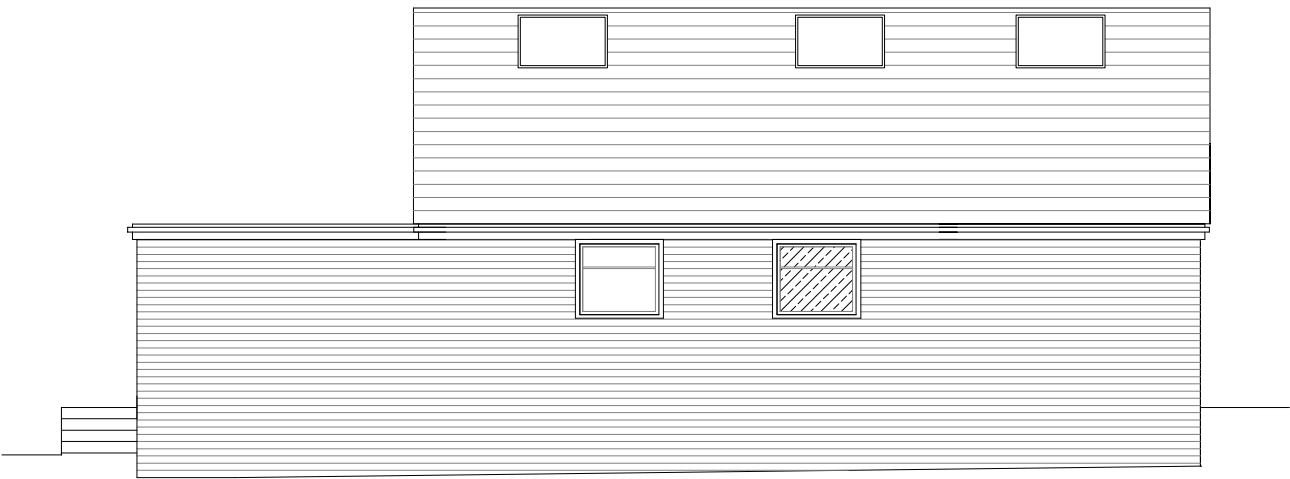

proposed side elevation

REVISIONS				
DRAWN	FW	SCALE 1:100@A3	AREA	SQ.M. SQ.FT.
DATE	June 23			
PROJECT	Loft conversion and rear extension at 27 Hargate Road, Buxton			
CLIENT	Mr & Mrs W. Darbyshire			
TITLE	Proposed Elevations			
Wylie Architecture Residential Architecture Design and Planning 07875551825 www.wyliearchitecture.co.uk				
DRAWING NUMBER				REV
03.03				A