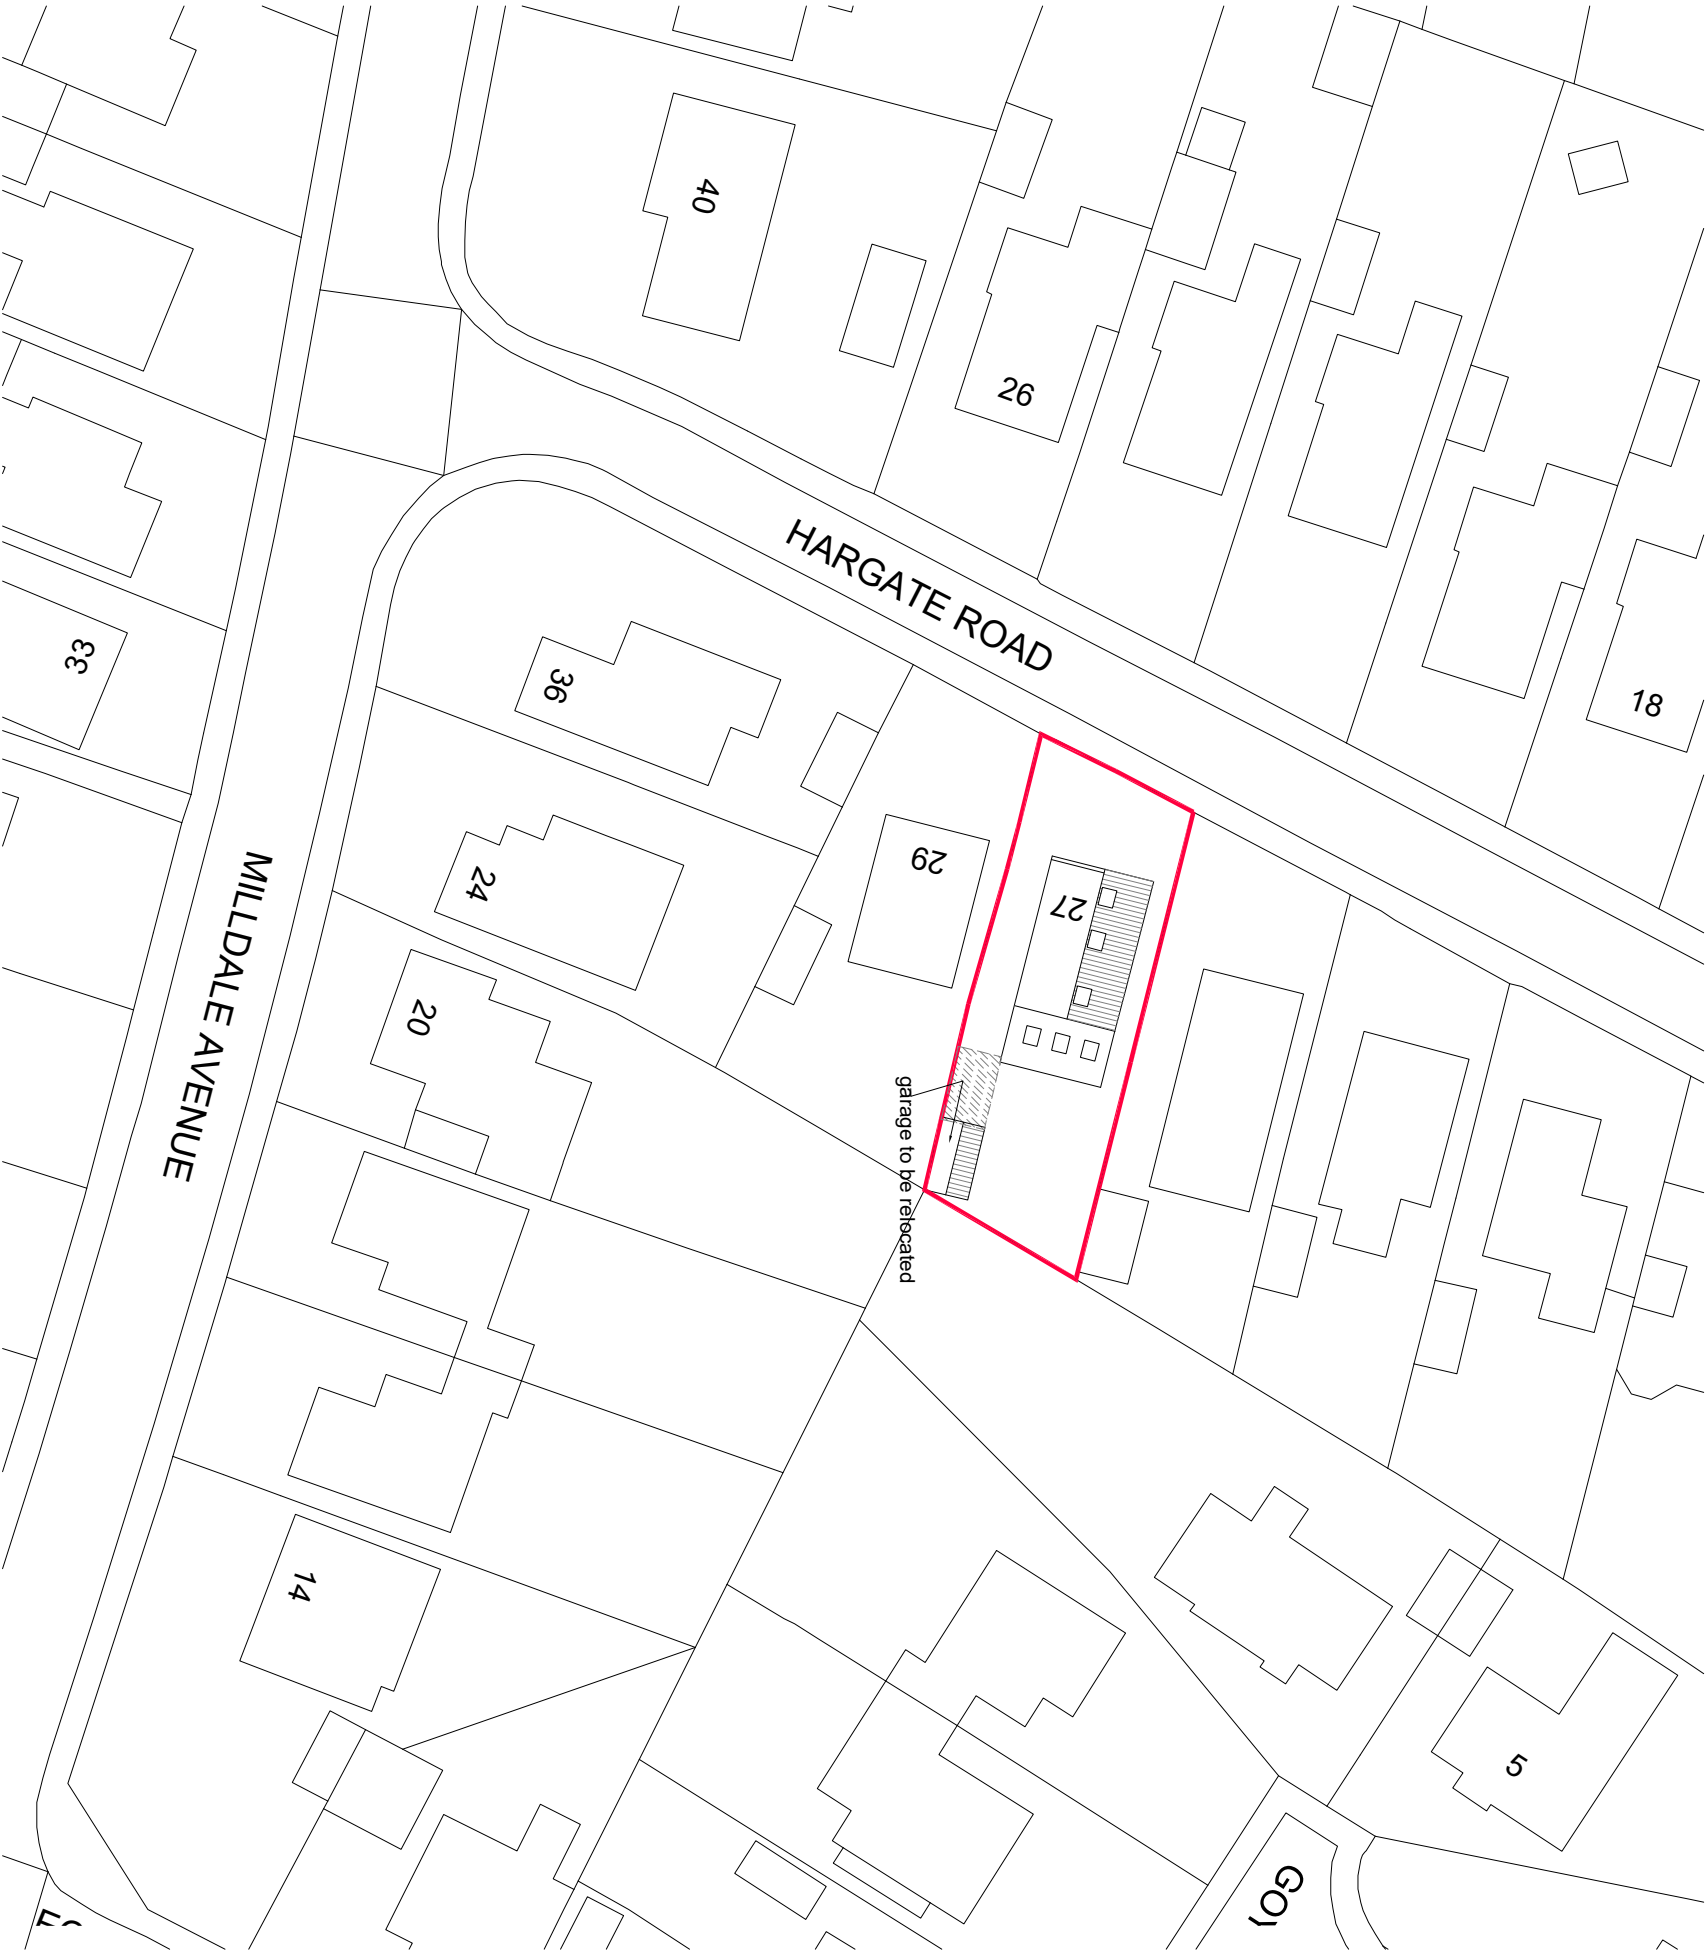


DRAWING NUMBER	FW		SCALE	AREA
	DATE	June 23	1:500@A3	SQA
PROJECT Loft conversion and rear extension at 27 Hargate Road, Buxton				
CLIENT Mr & Mrs W. Dobbyshire				
TITLE Site Plan				
Wylie Architecture Residential Architecture Design and Planning 07825553825 www.wyliearchitecture.co.uk				
02.01		REV	A	