


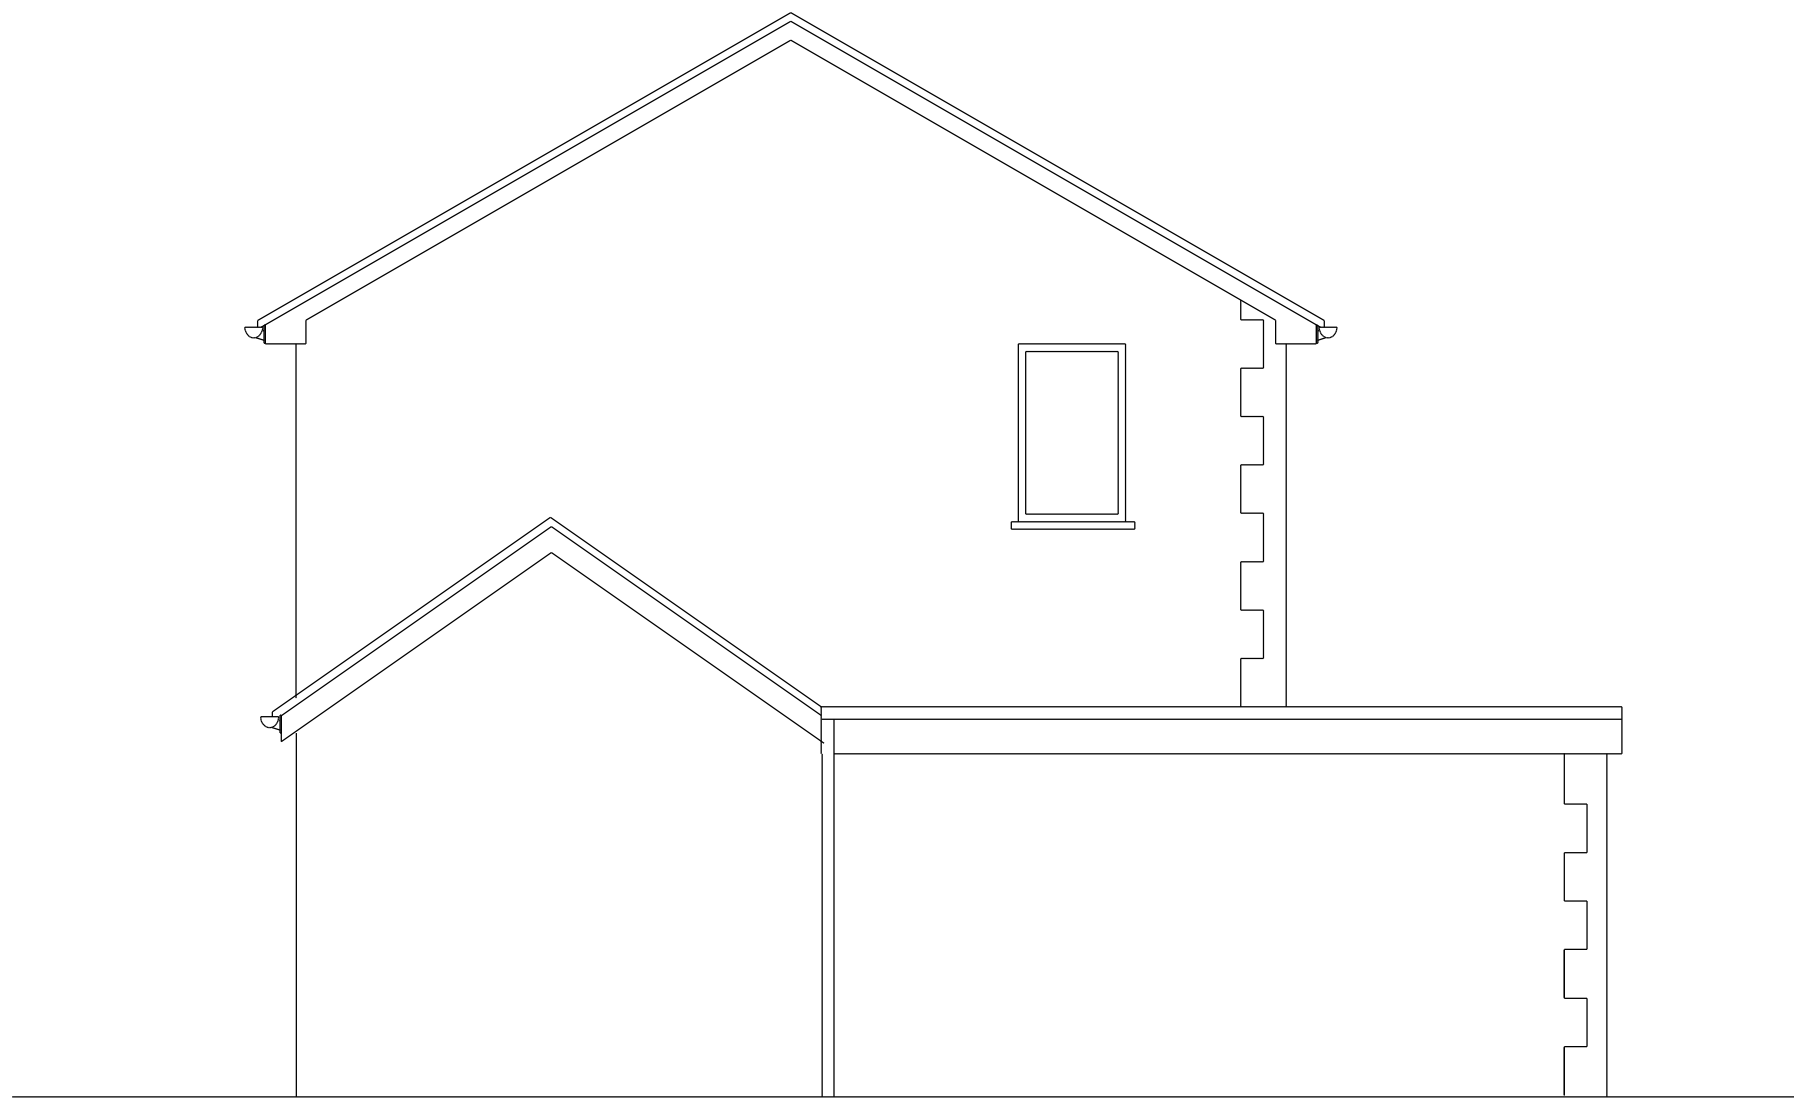


EXISTING NORTH FACING SIDE ELEVATION



EXISTING EAST FACING FRONT ELEVATION




EXISTING SOUTH FACING SIDE ELEVATION

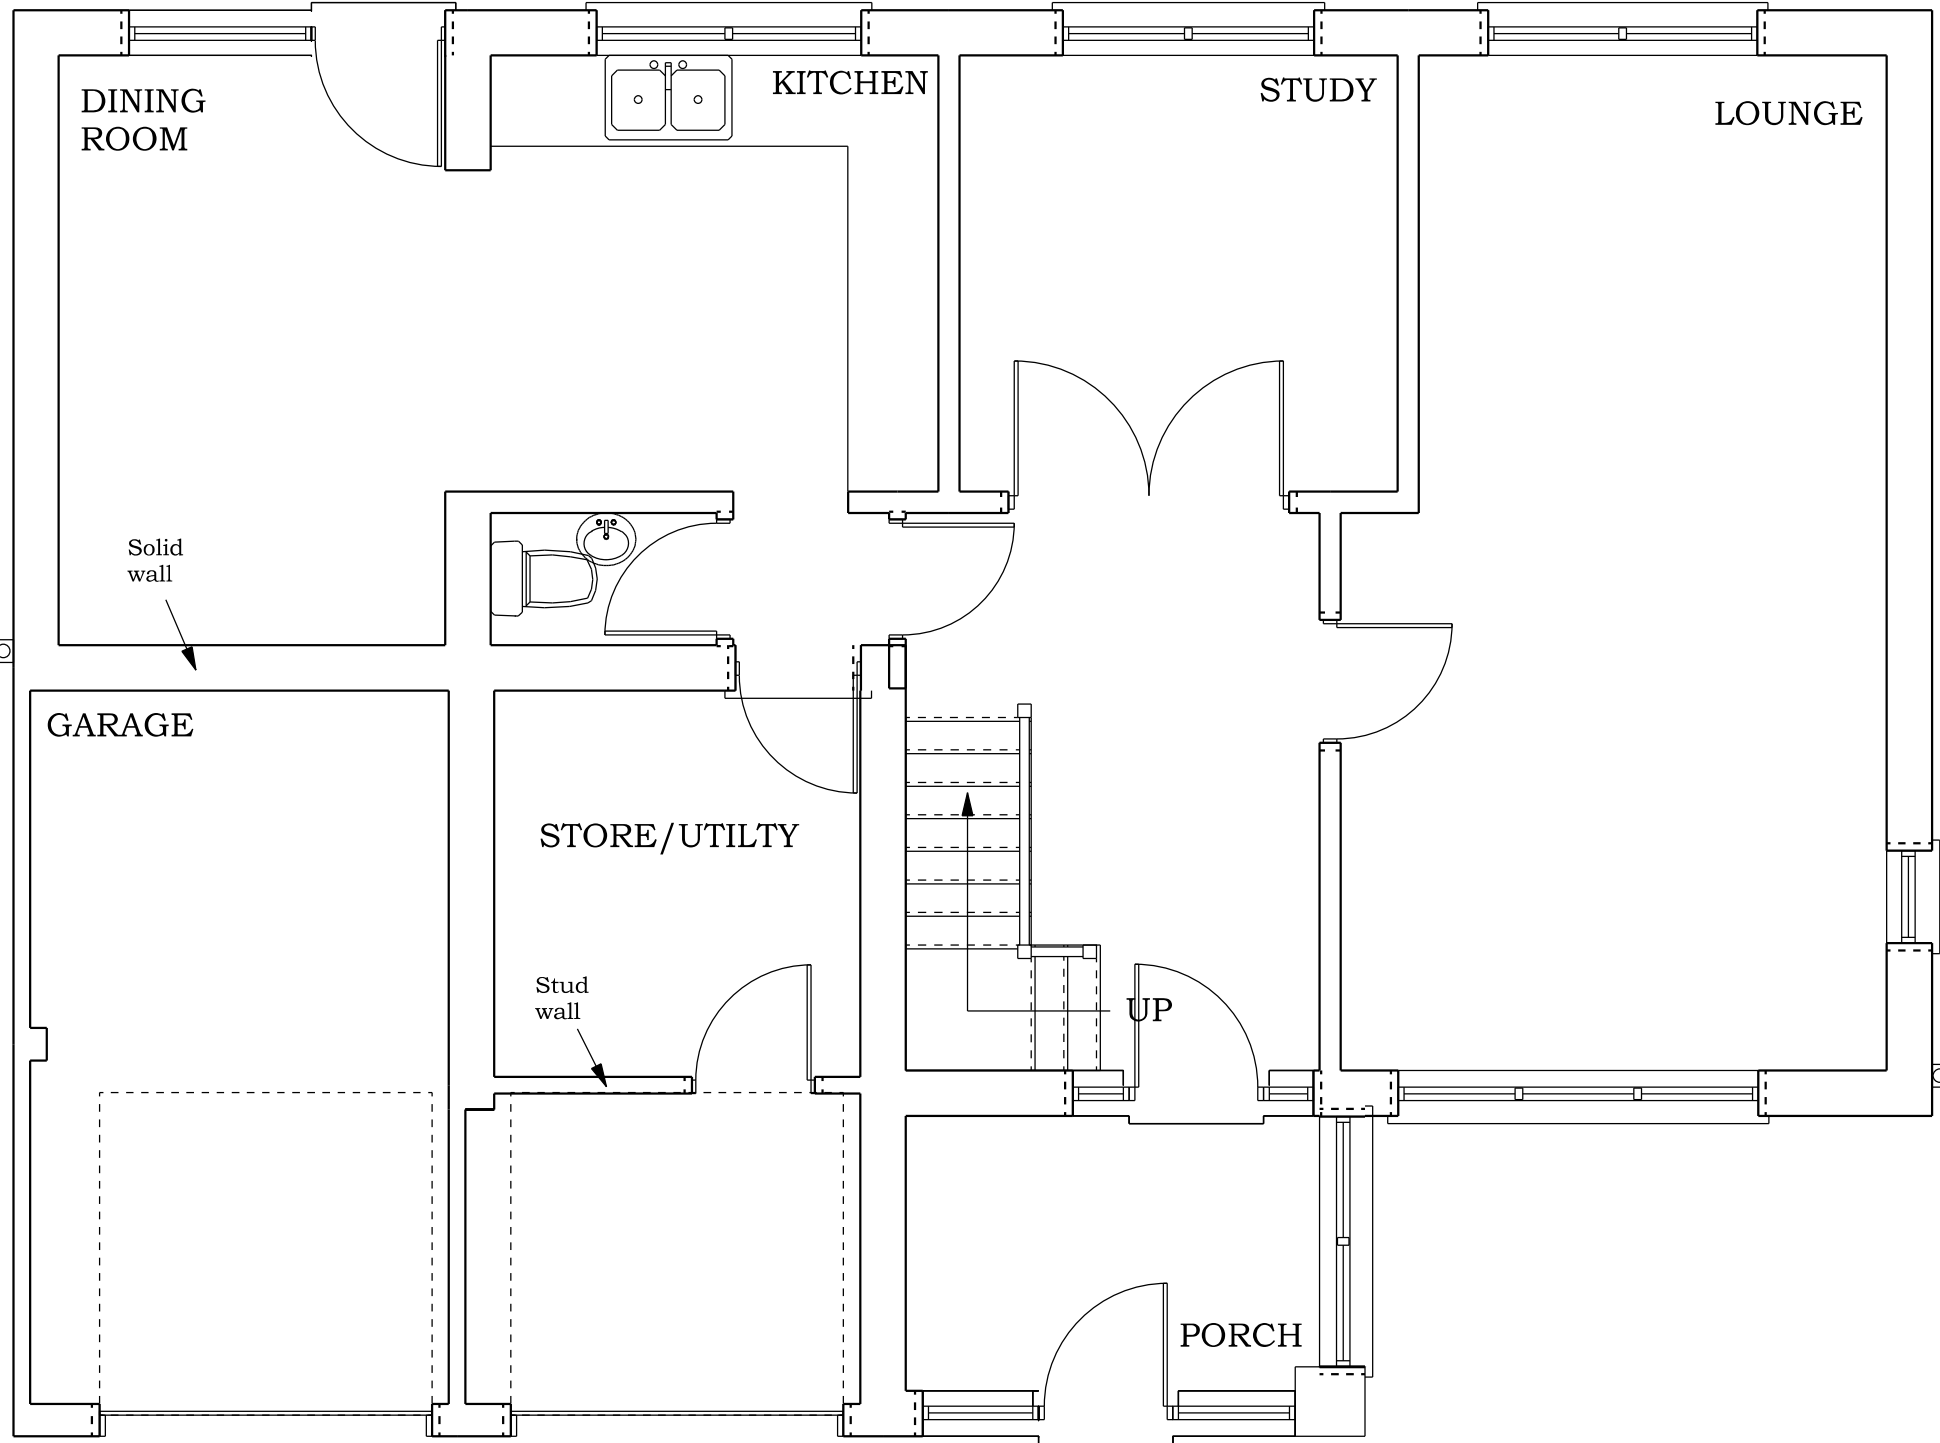

EXISTING GROUND FLOOR PLAN

BRADLEY BUILDING DESIGN LTD.
KEEPERS COTTAGE,
LYME PARK,
DISLEY,
STOCKPORT.
SK12 2NS.
01625 858244
Mob 07989 326039
bradleybuildingdesign@btopenworld.com

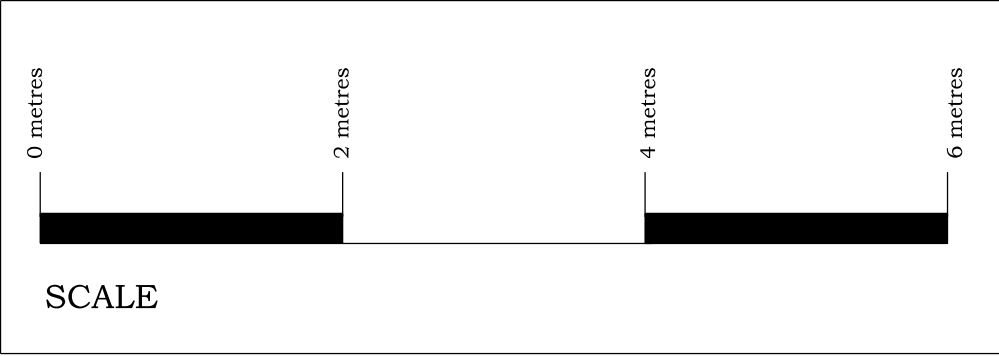

EXISTING DWELLING
PITCHED ROOF ADDITION & FENESTRATION ALTERATIONS
for
Dr. R. WEST & Dr. S. HENSHAW,
at
4, LOW MEADOW,
WHALEY BRIDGE,
SK23 7AY
Scale 1:50 @ A1
Date JUNE 2023
Drawing Number 2158/1