



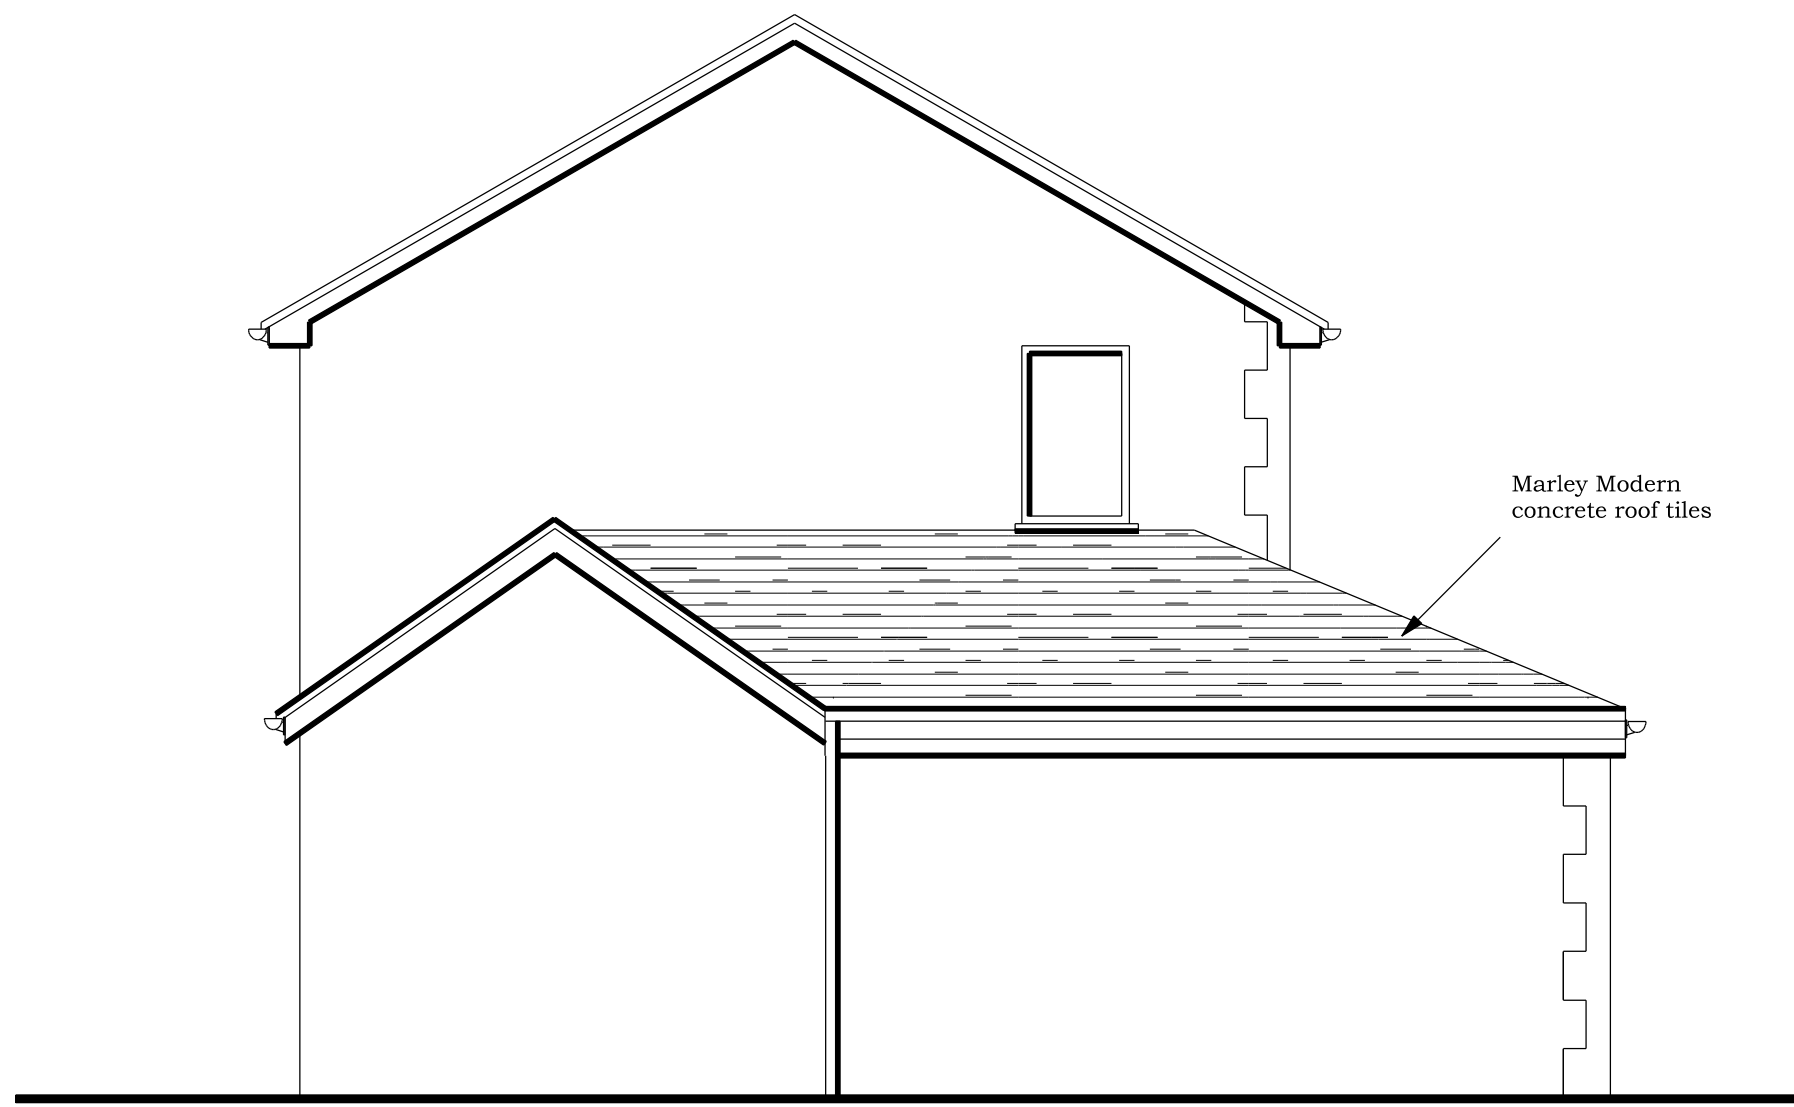


PROPOSED NORTH FACING SIDE ELEVATION




PROPOSED EAST FACING FRONT ELEVATION

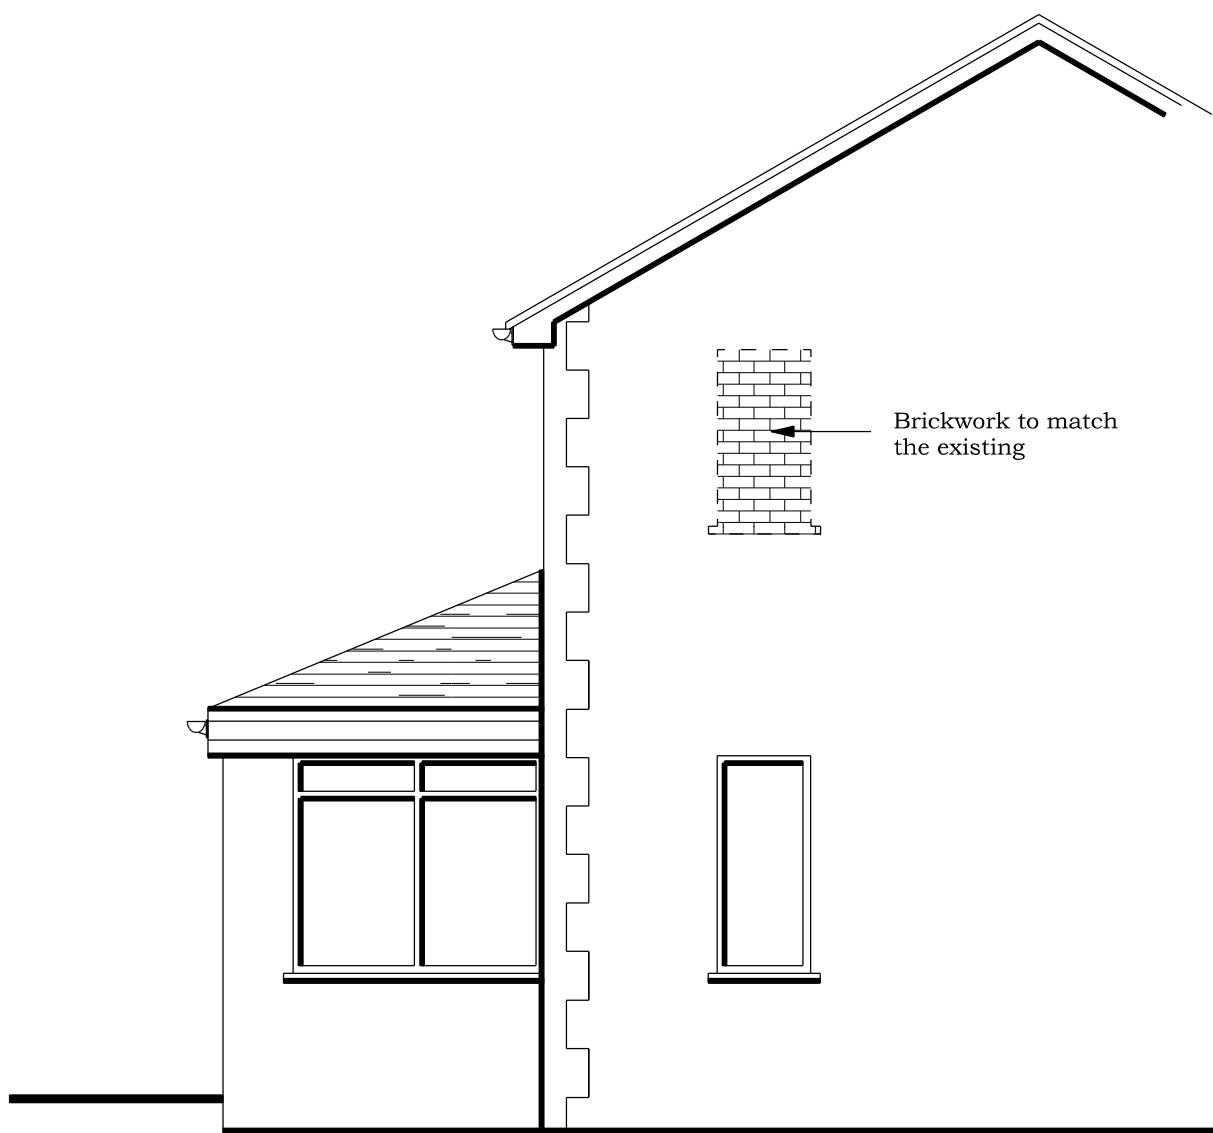


PROPOSED SOUTH FACING SIDE ELEVATION

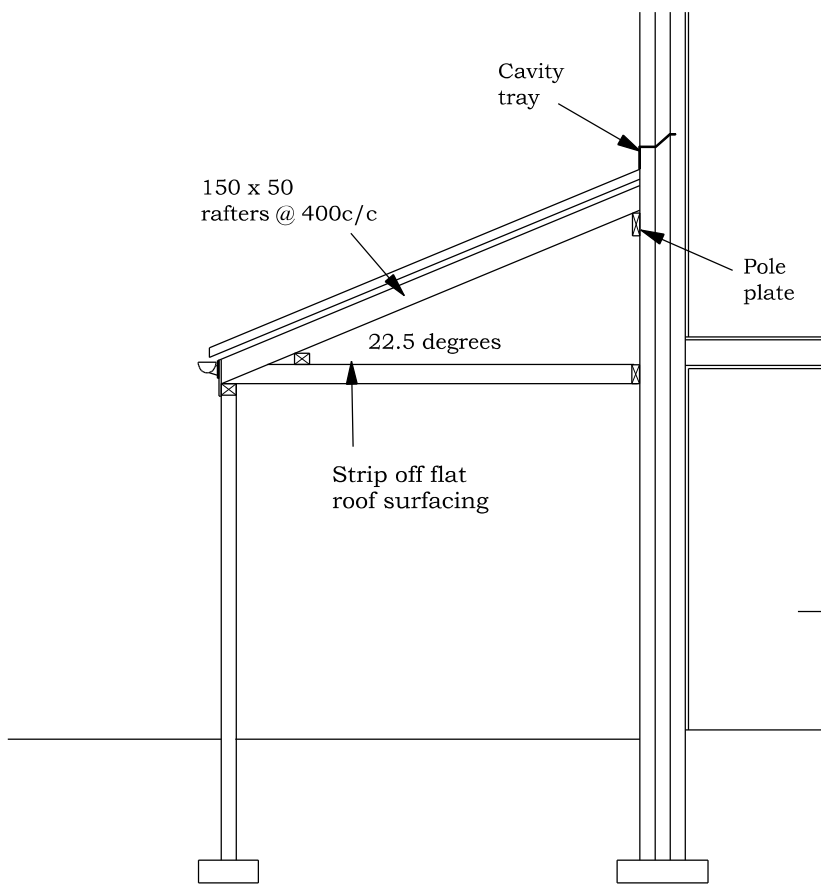

TYPICAL SECTION

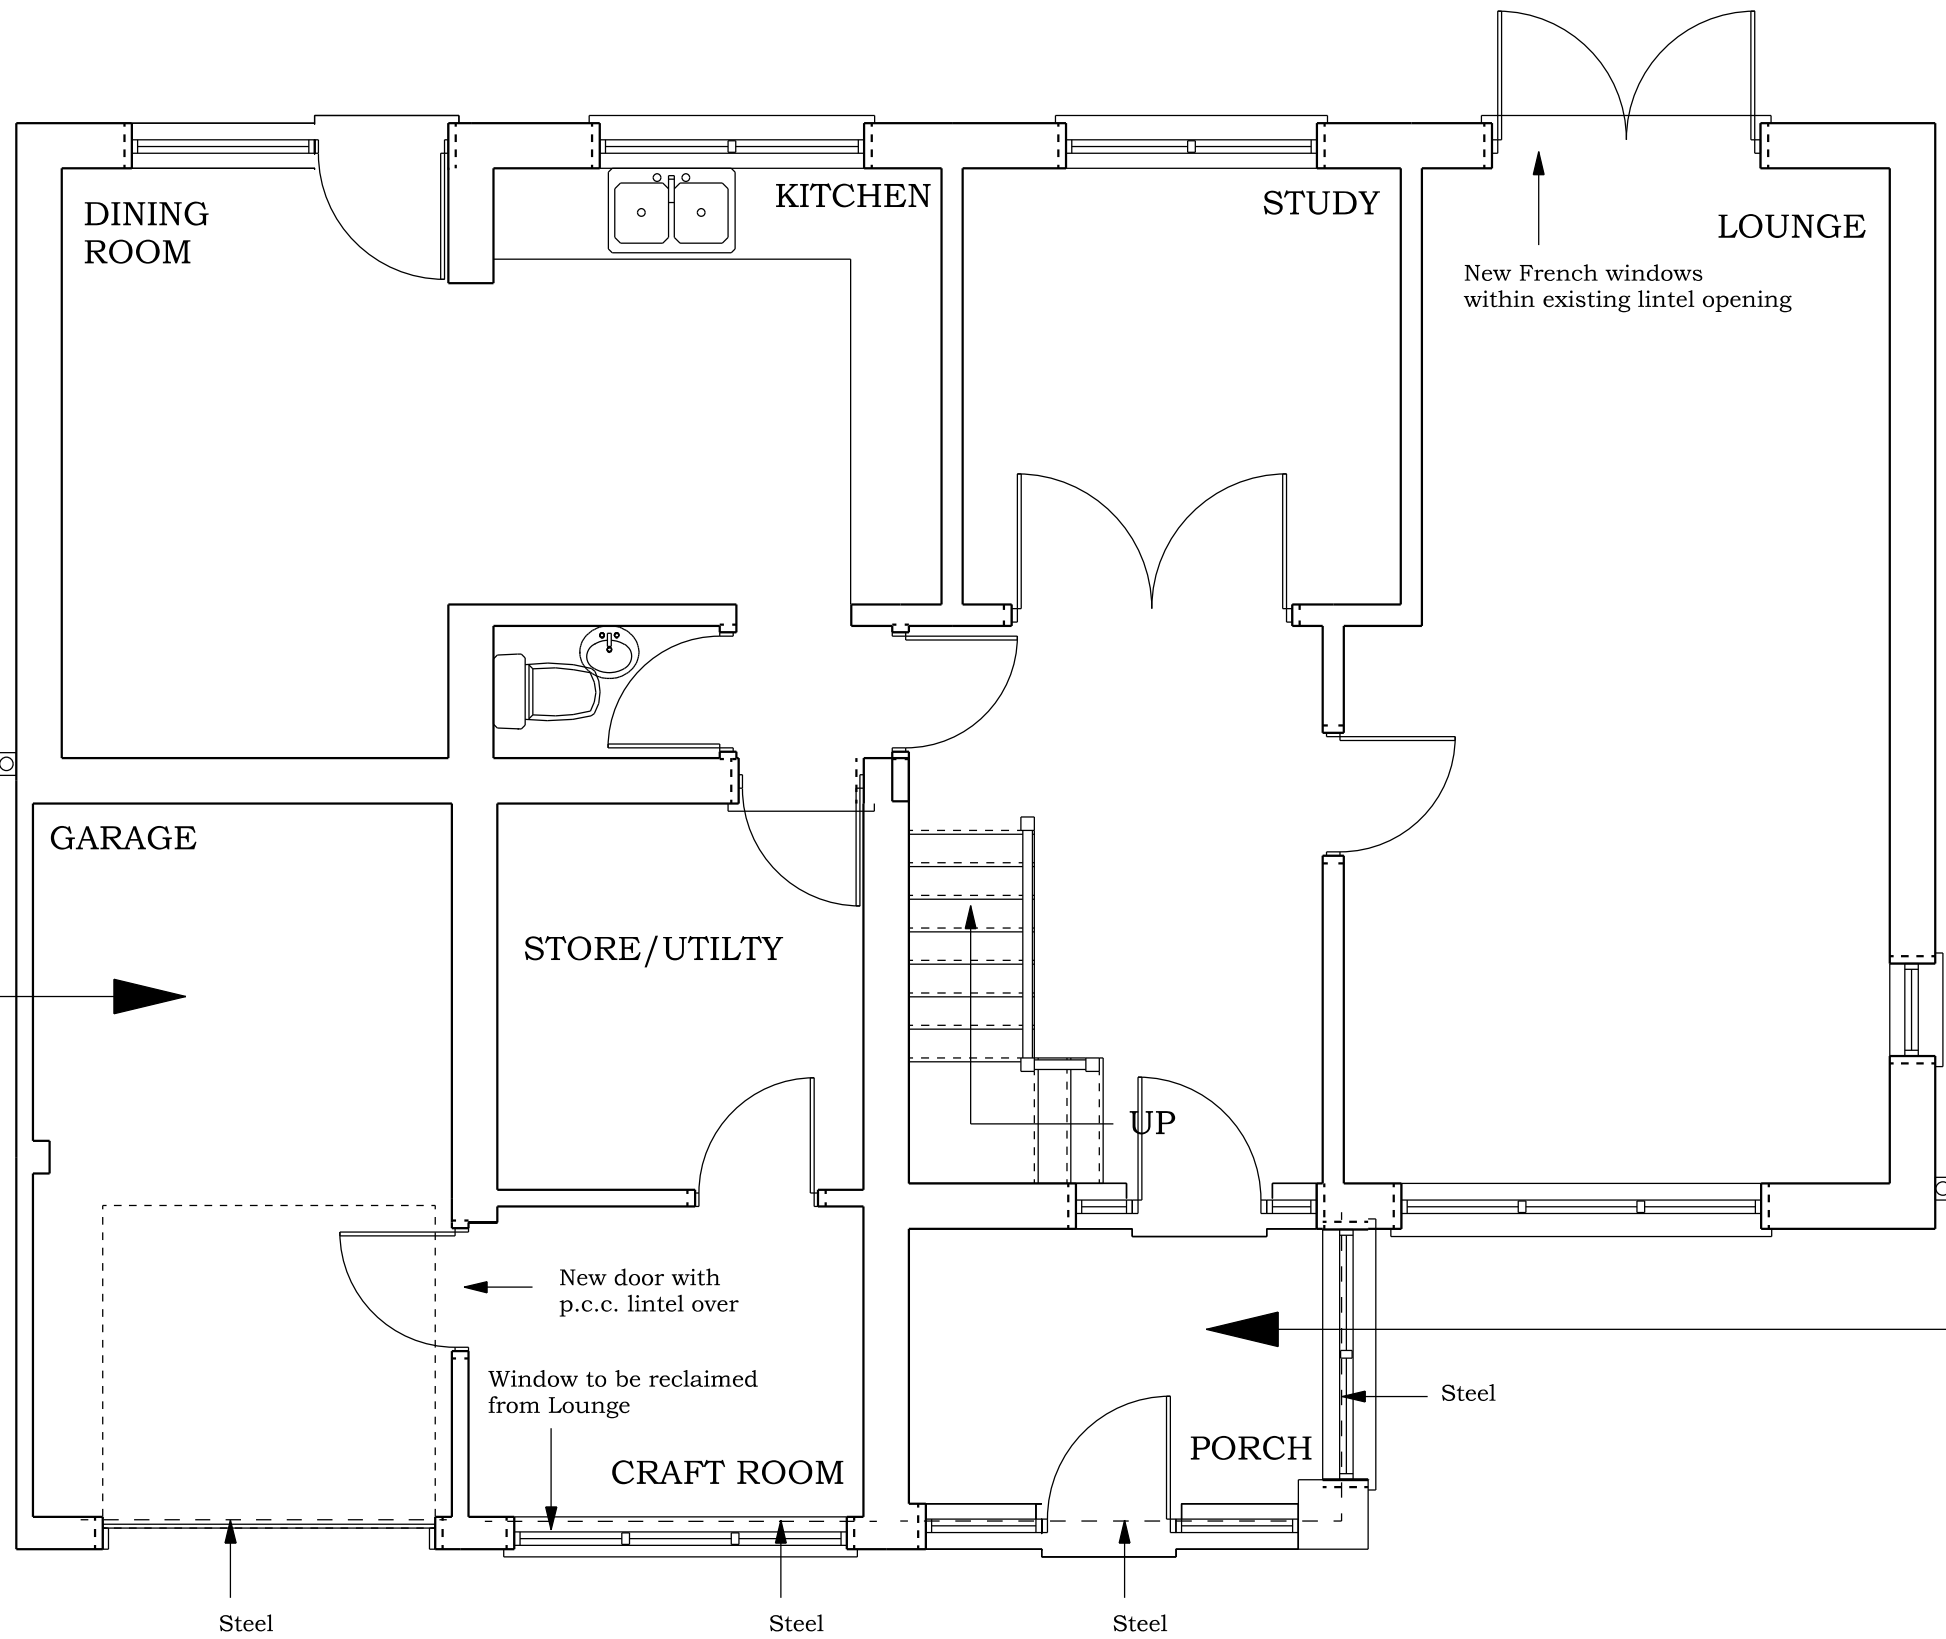


PROPOSED GROUND FLOOR PLAN

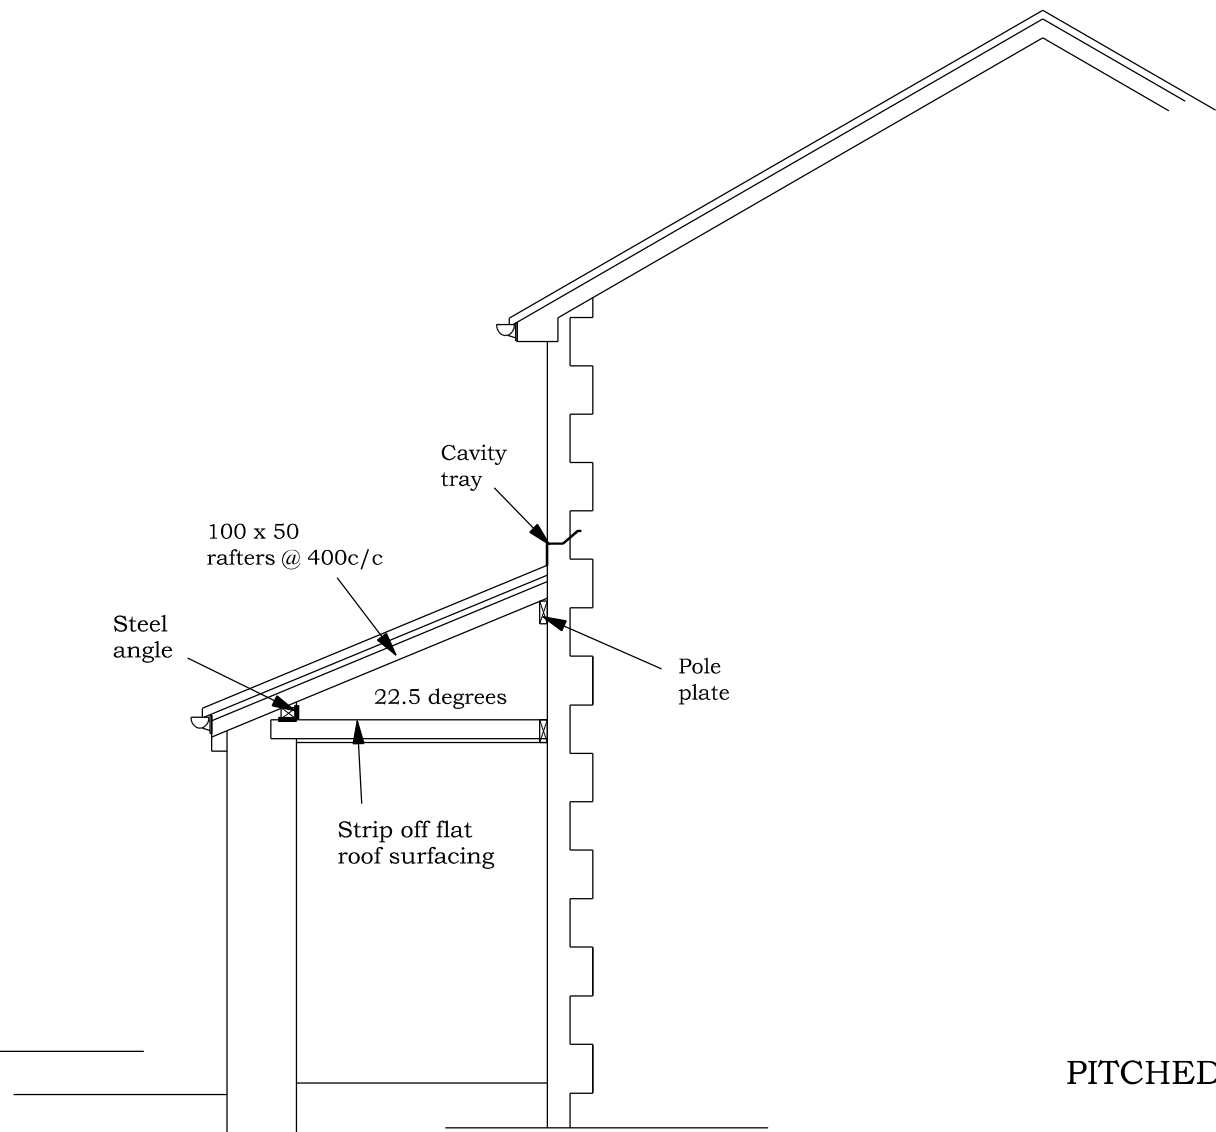

TYPICAL SECTION

BRADLEY BUILDING DESIGN LTD.
KEEPERS COTTAGE,
LYME PARK,
DISLEY,
STOCKPORT.
SK12 2NS.
01625 858244
Mob 07989 326039
bradleybuildingdesign@btopenworld.com

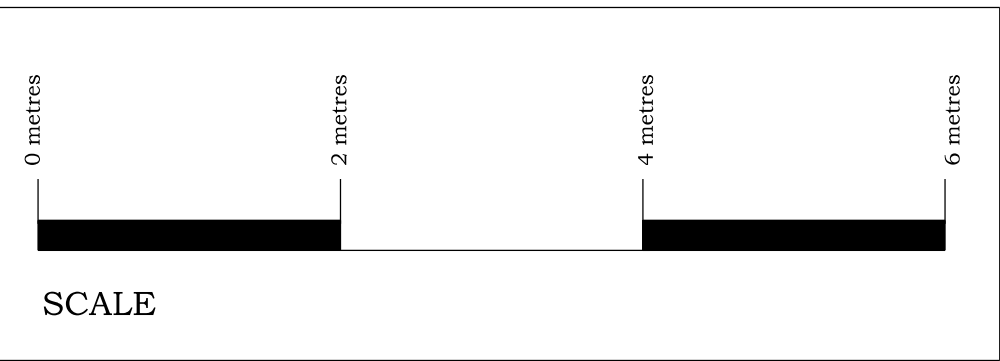

SCALE

PROPOSED DWELLING
PITCHED ROOF ADDITION & FENESTRATION ALTERATIONS

for
Dr. R. WEST & Dr. S. HENSHAW,
at

4, LOW MEADOW,
WHALEY BRIDGE,
SK23 7AY

Scale 1:50 @ A1

Date JUNE 2023

Drawing Number 2158/2