




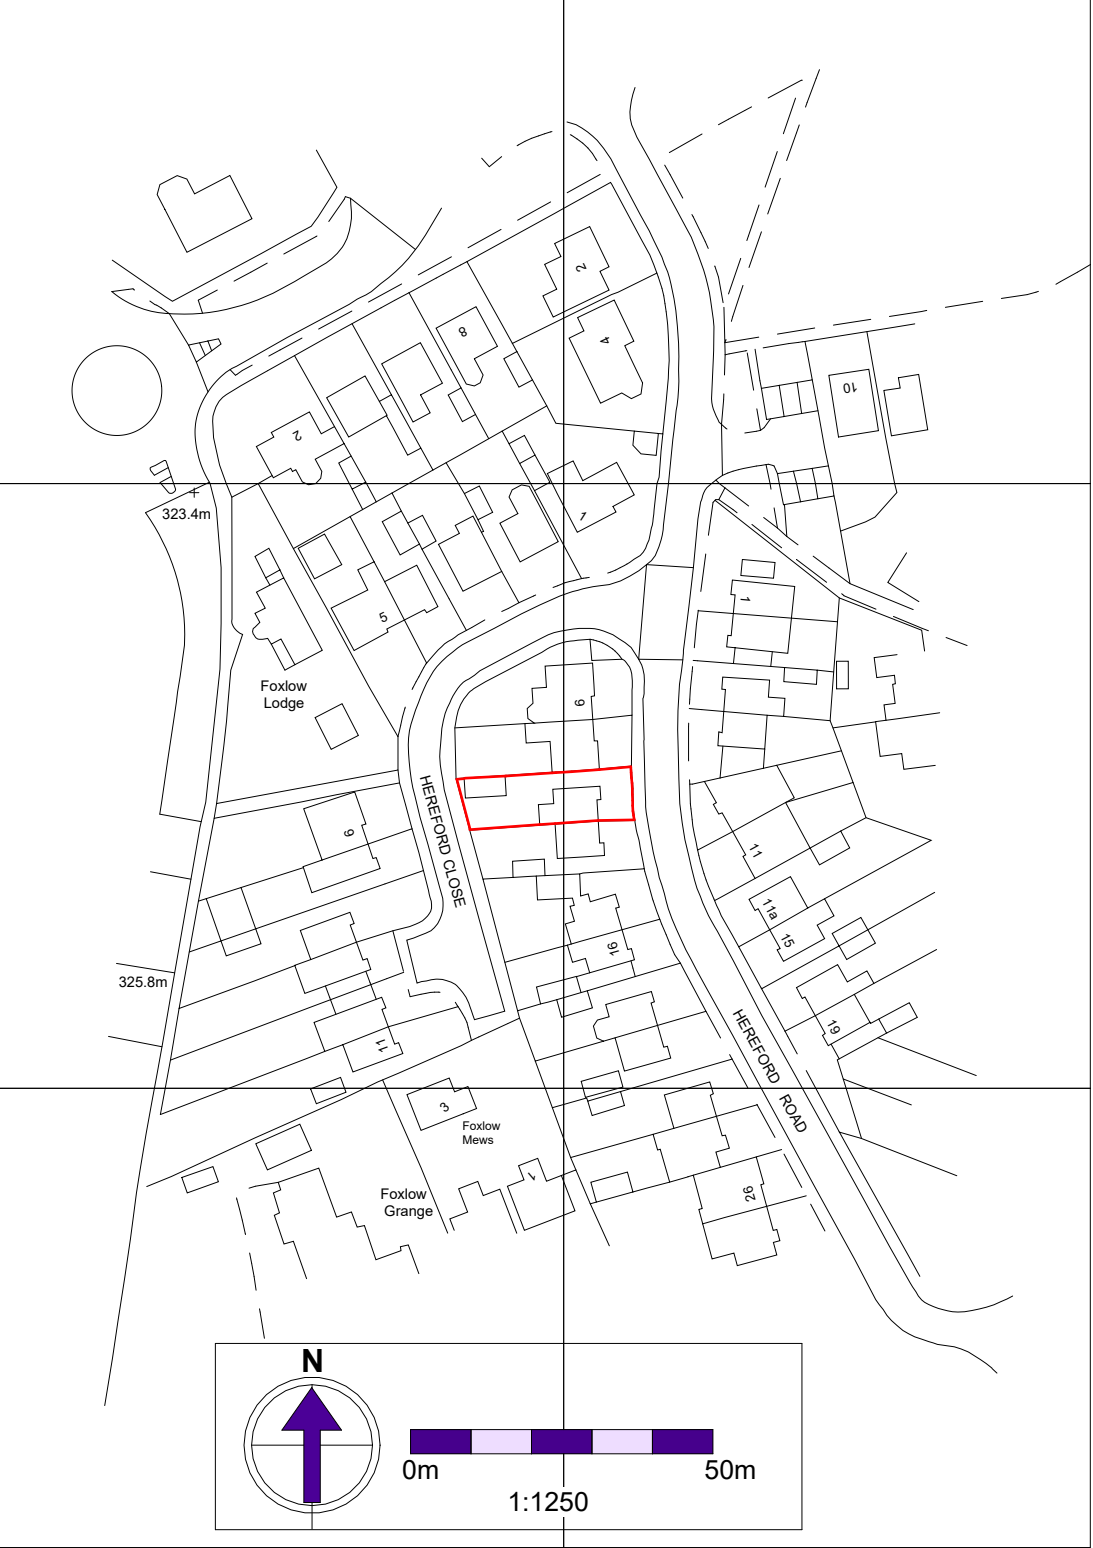

Location plan
1 : 1250

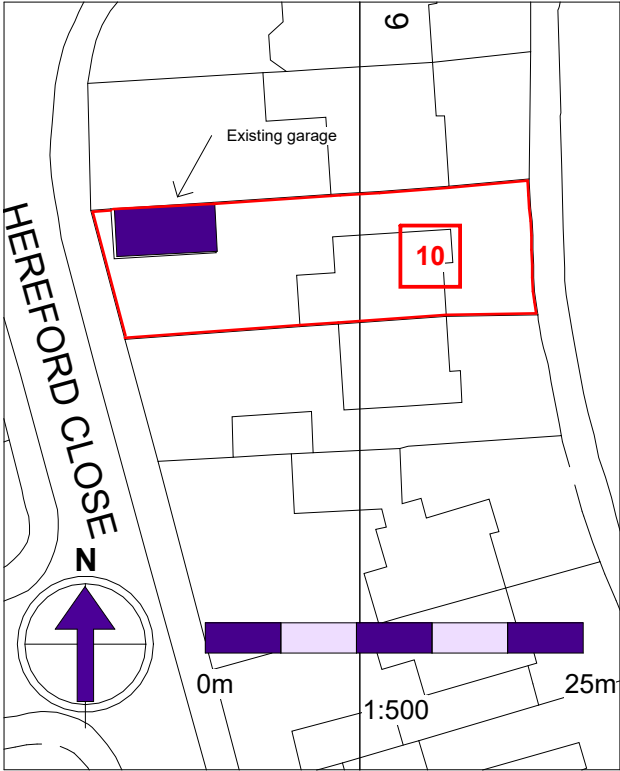

Site plan - existing
1 : 500

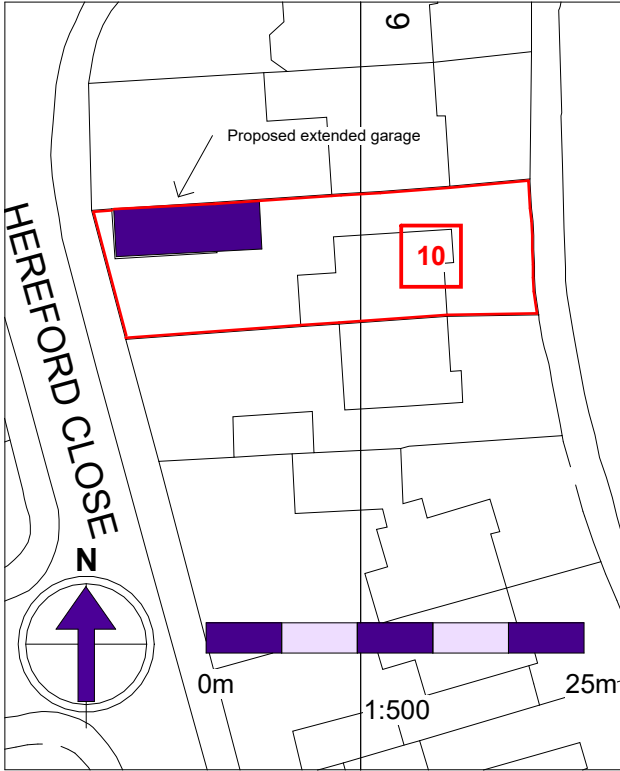

Site plan - proposed
1 : 500

10 Hereford Road, Buxton

Drawing Title: Location and site plans	
Scale @ A3: As indicated	Job Number: JVD67
Date: 11/07/2023 17:28:56	Sheet Number: B100
Drafted by: GC	Client: Owner

Jonathan V. Davies
CHARTERED SURVEYORS

1 Market Street, Buxton, Derbyshire SK17 6JY
Tel & Fax Buxton (01298) 72860

www.jonathanvdavies.co.uk Email jonathanvdavies@jonathanvdavies.co.uk