




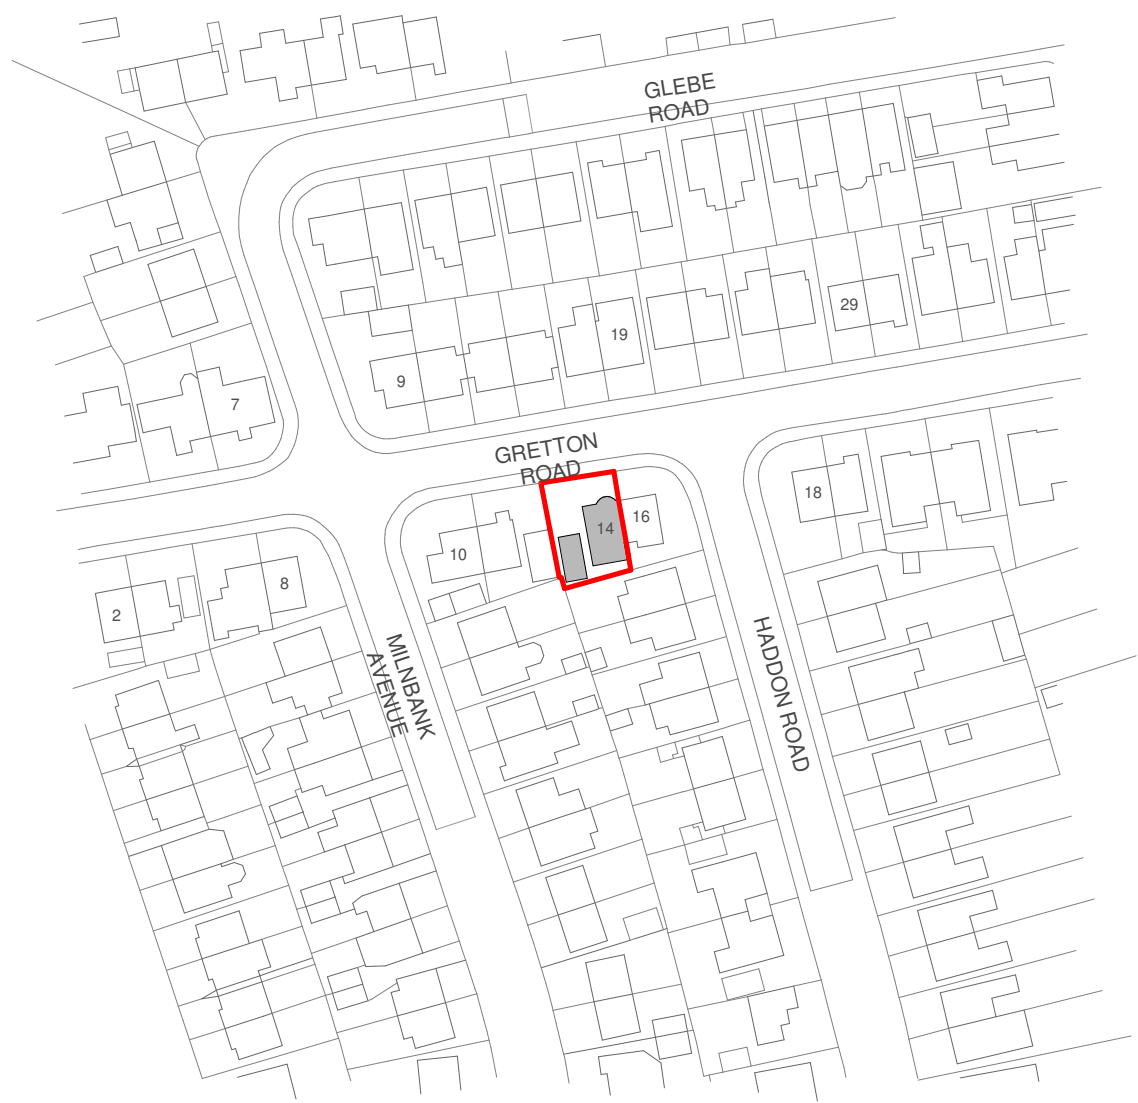

 **Location Plan**
1 : 1250

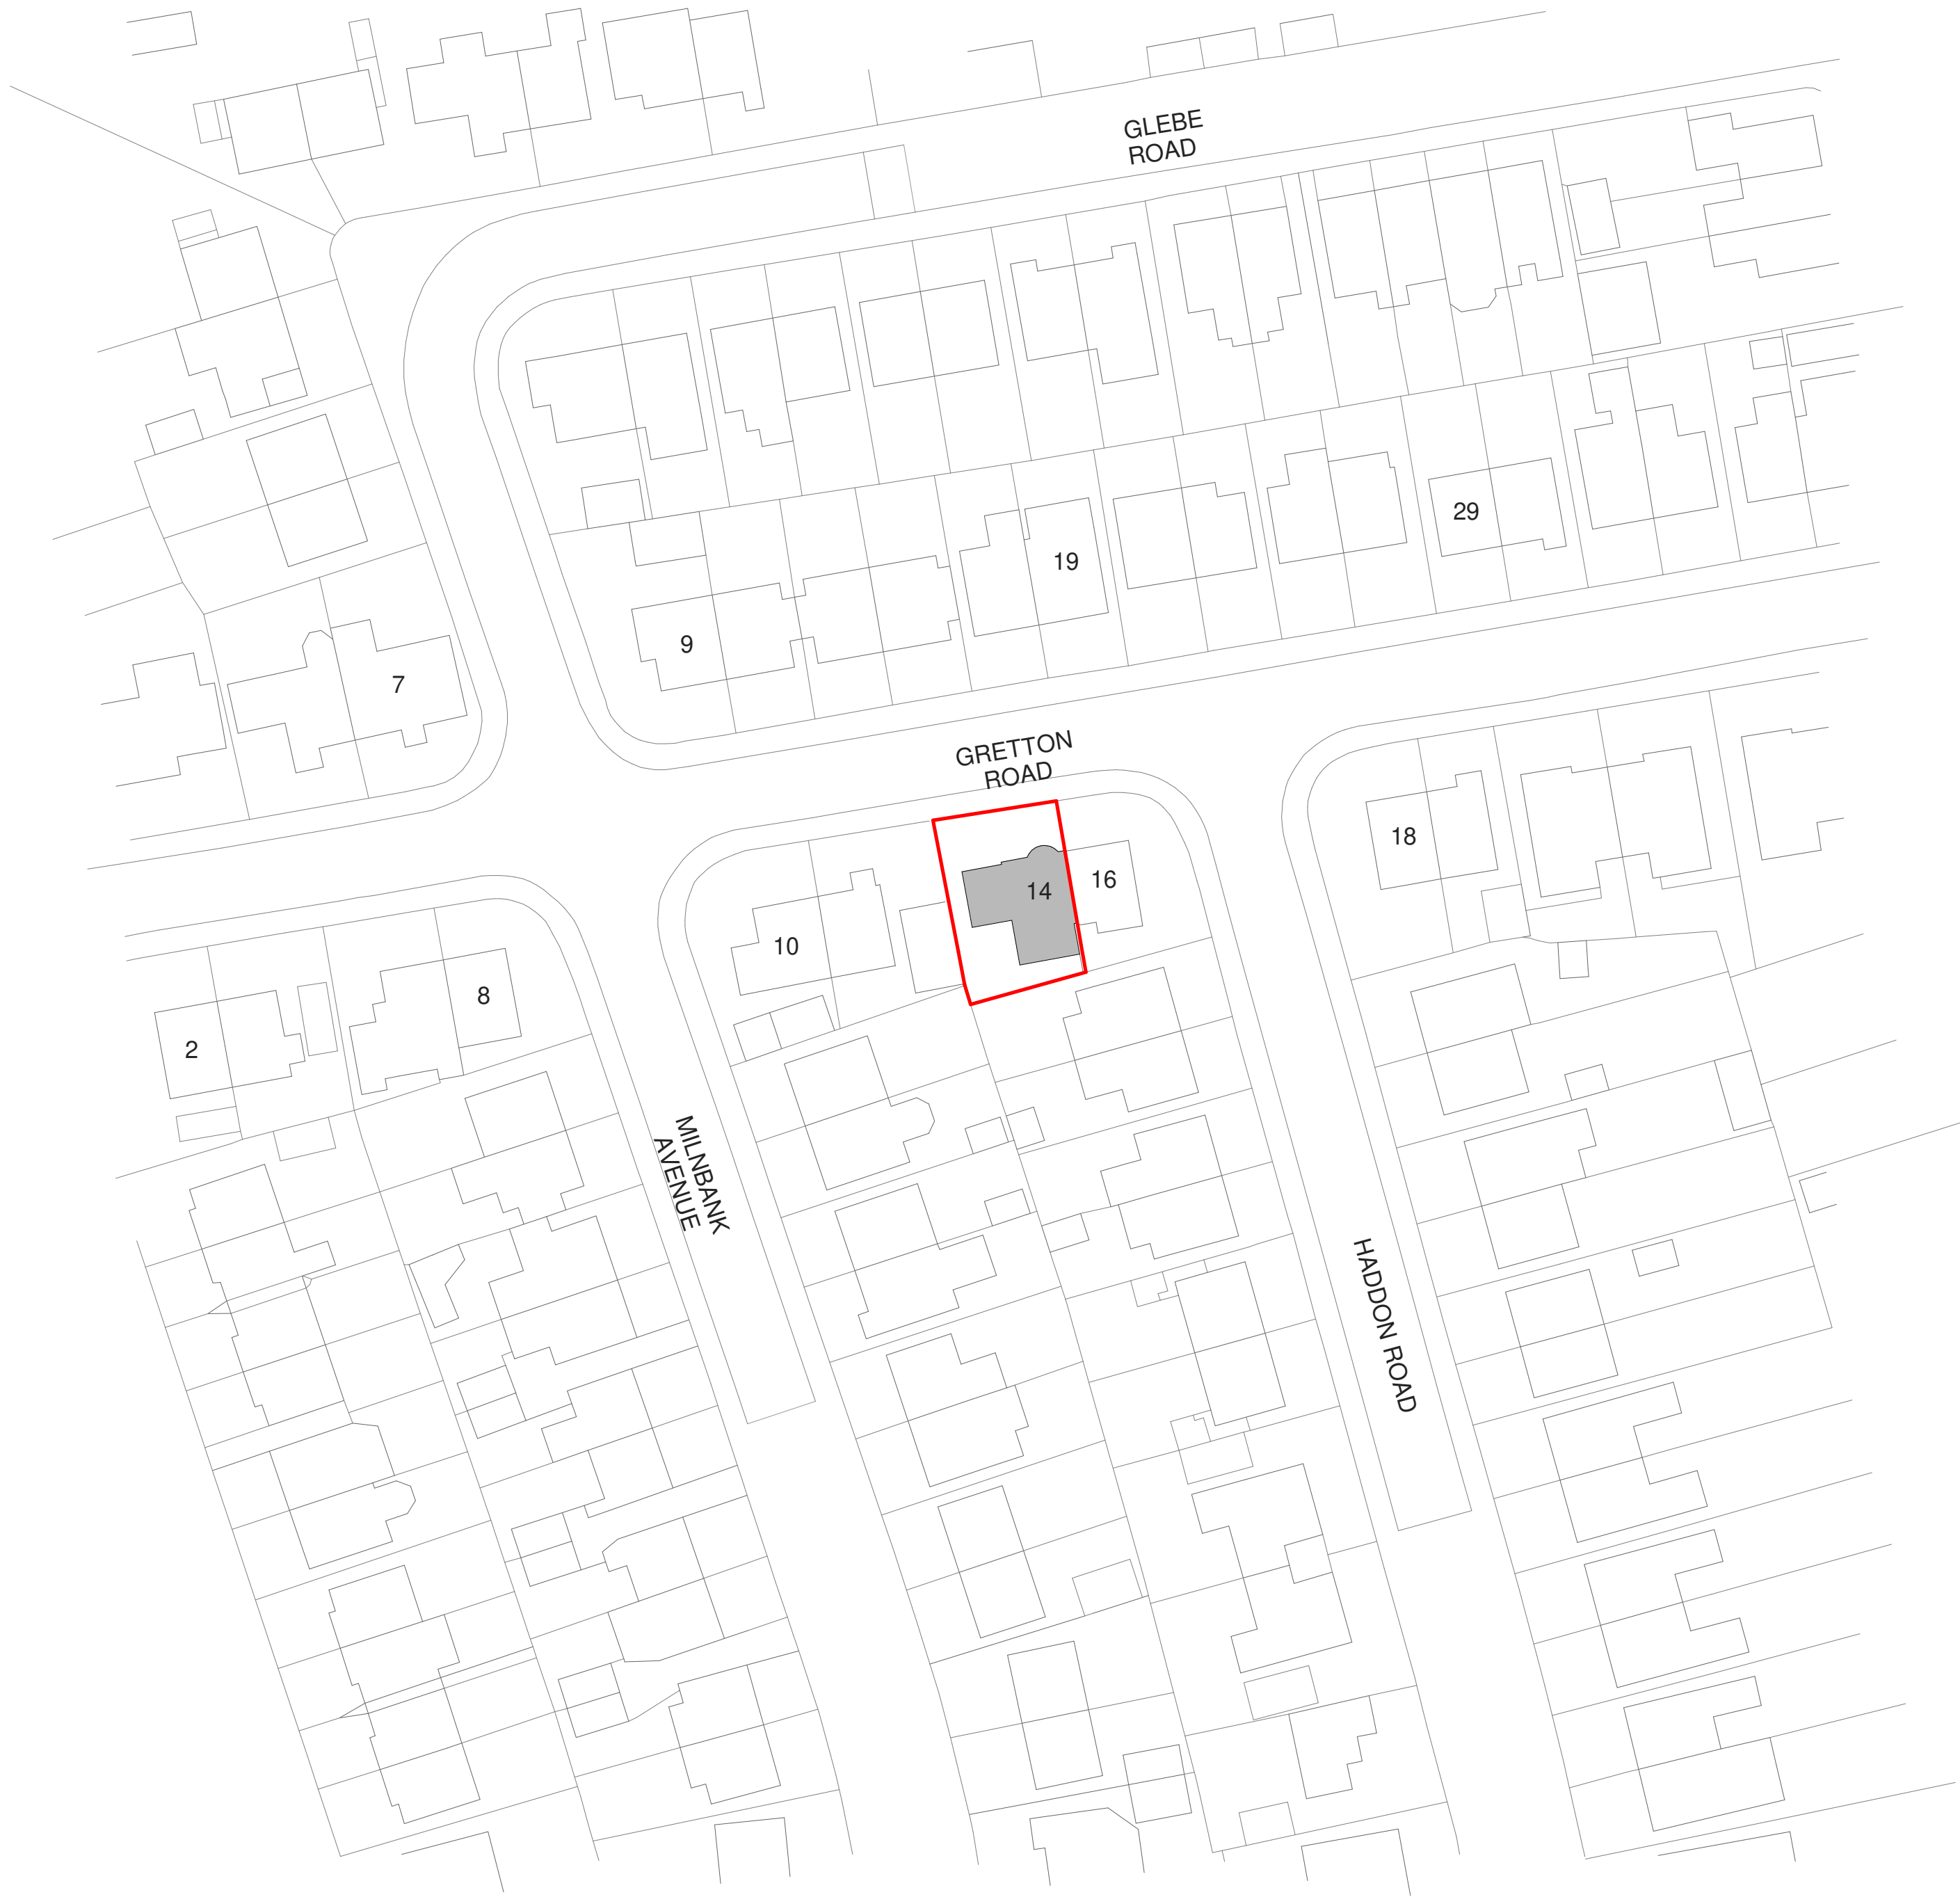


 **Proposed Block Plan**
1 : 500

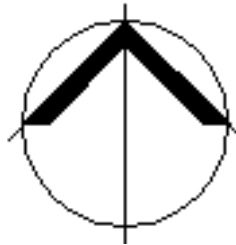


PLANNING

project				
14 Gretton Road, Buxton				
drawing title				
Site Plans				
scale		date		
As indicated@A1		07.01.20		
job number	drawing number	revision		
SK_101	100			

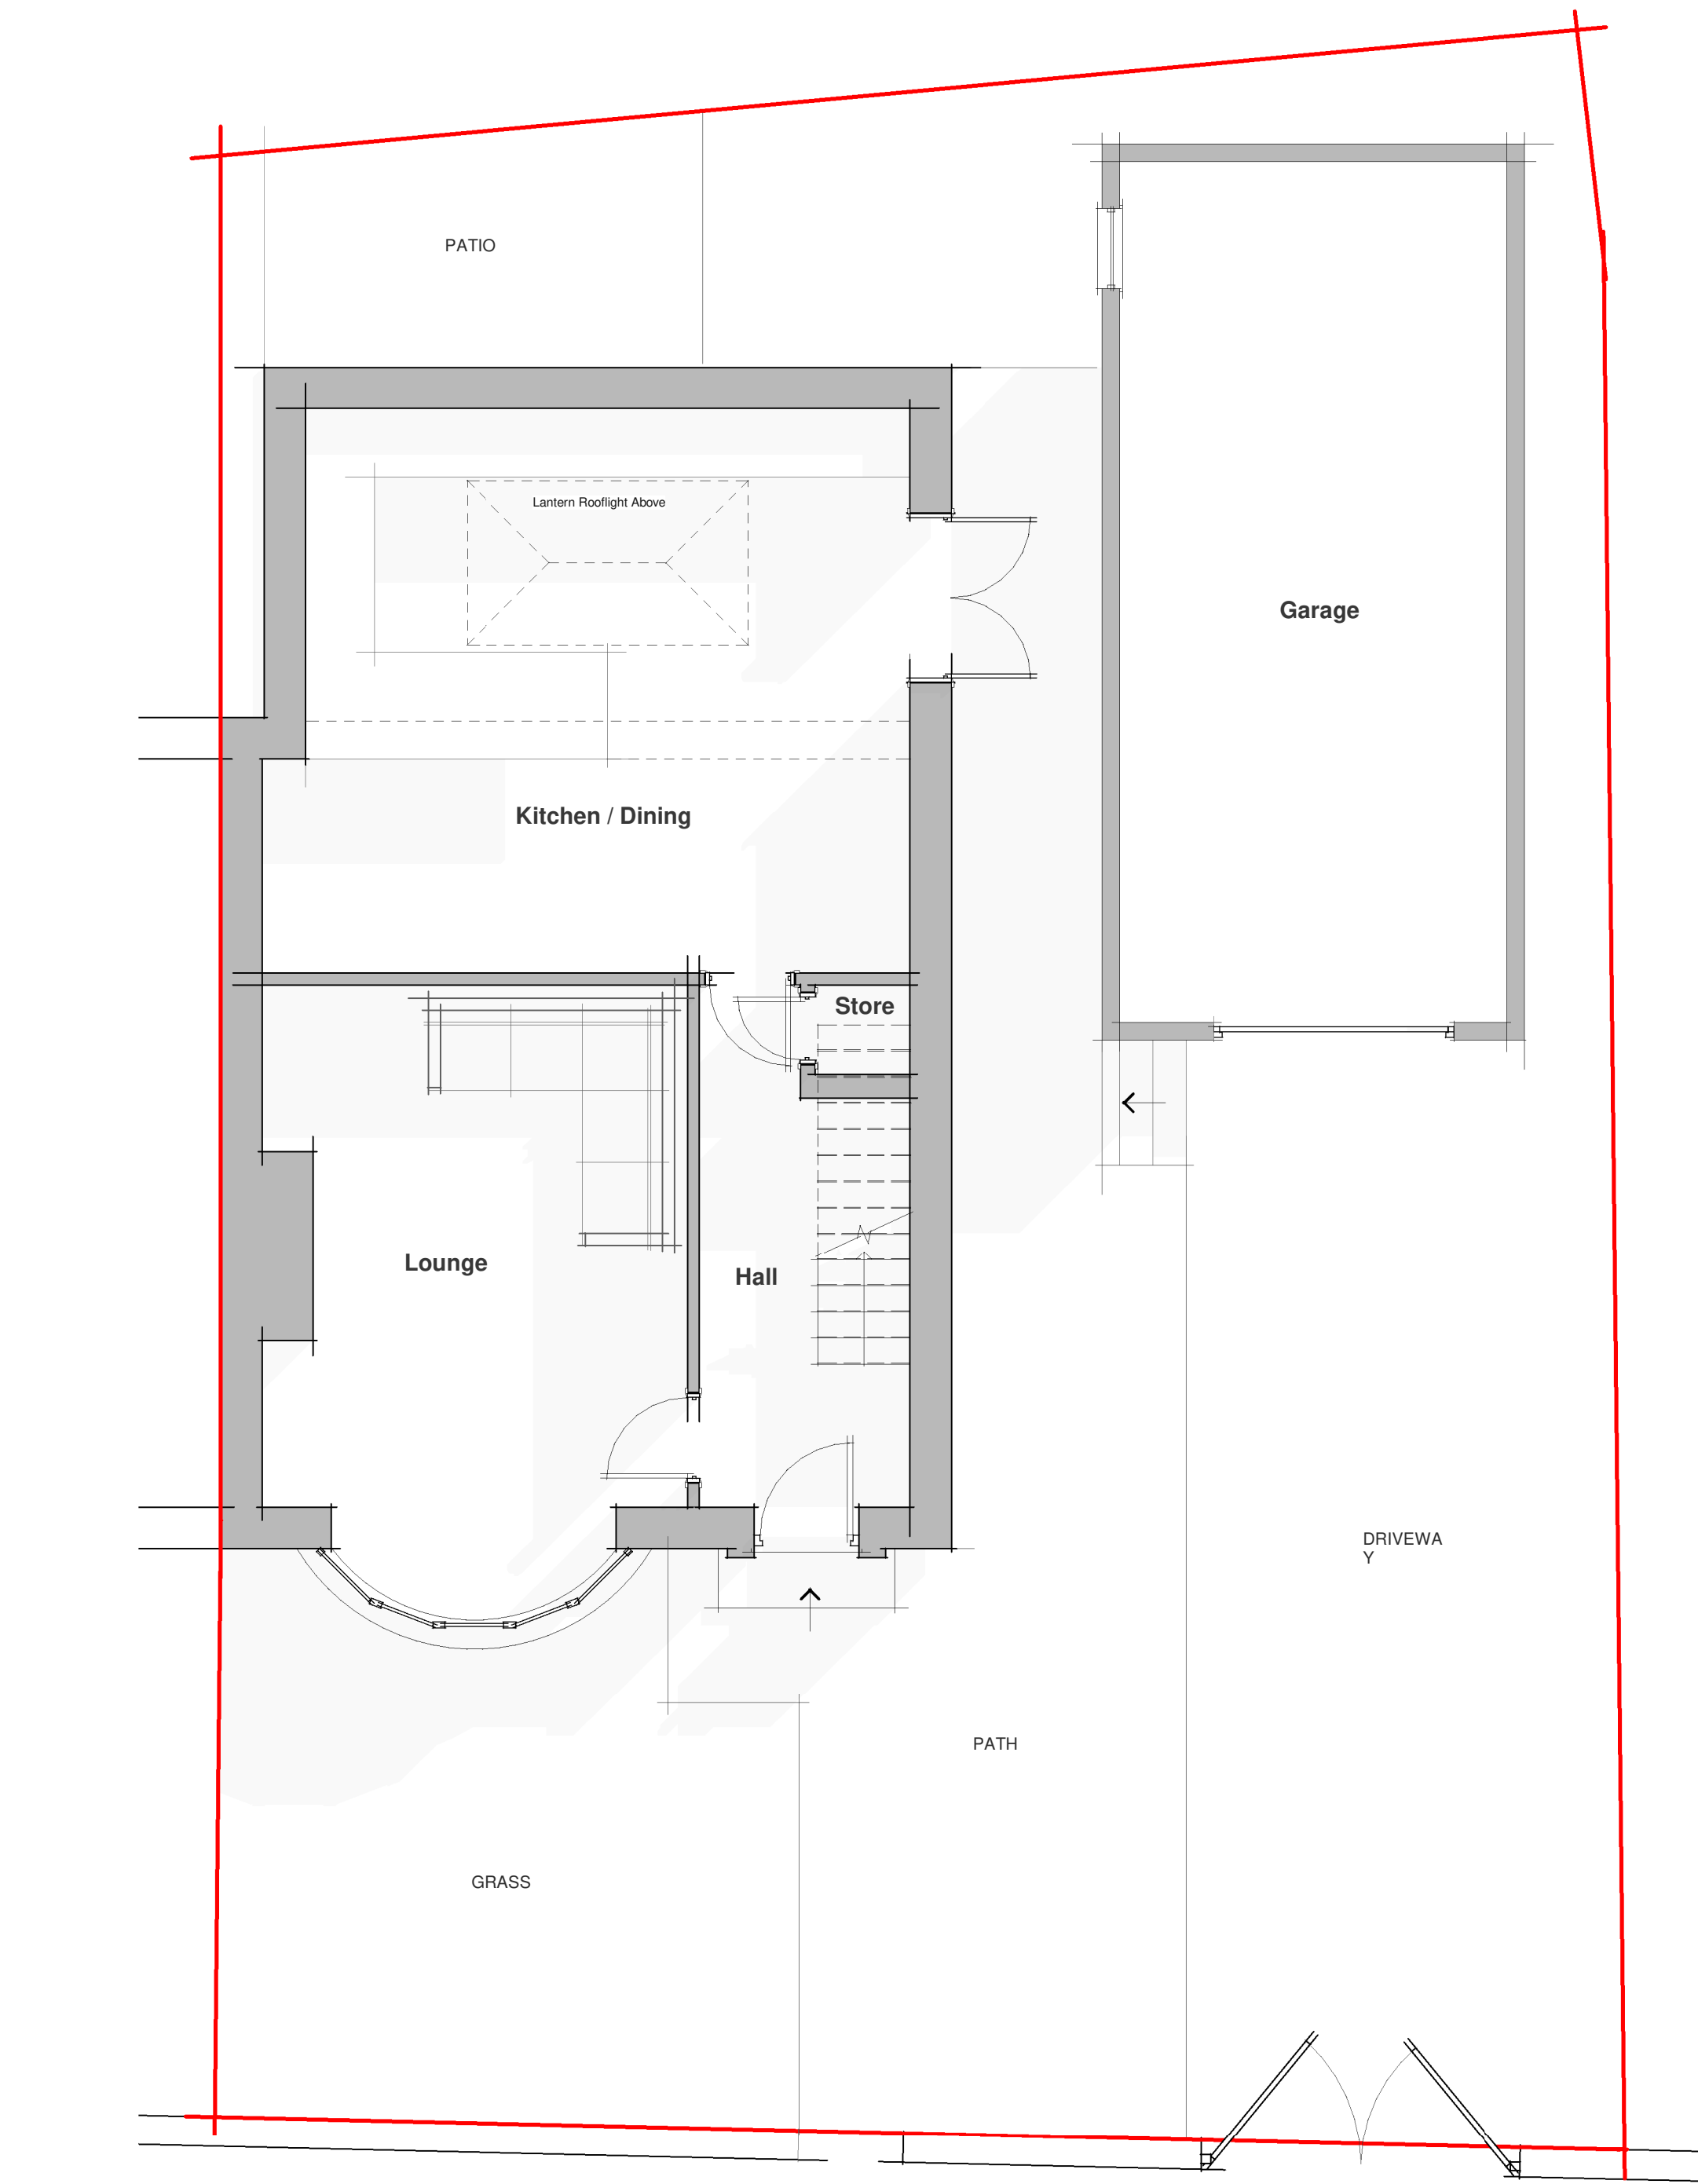

 **Existing Ground Floor Plan**
1 : 50



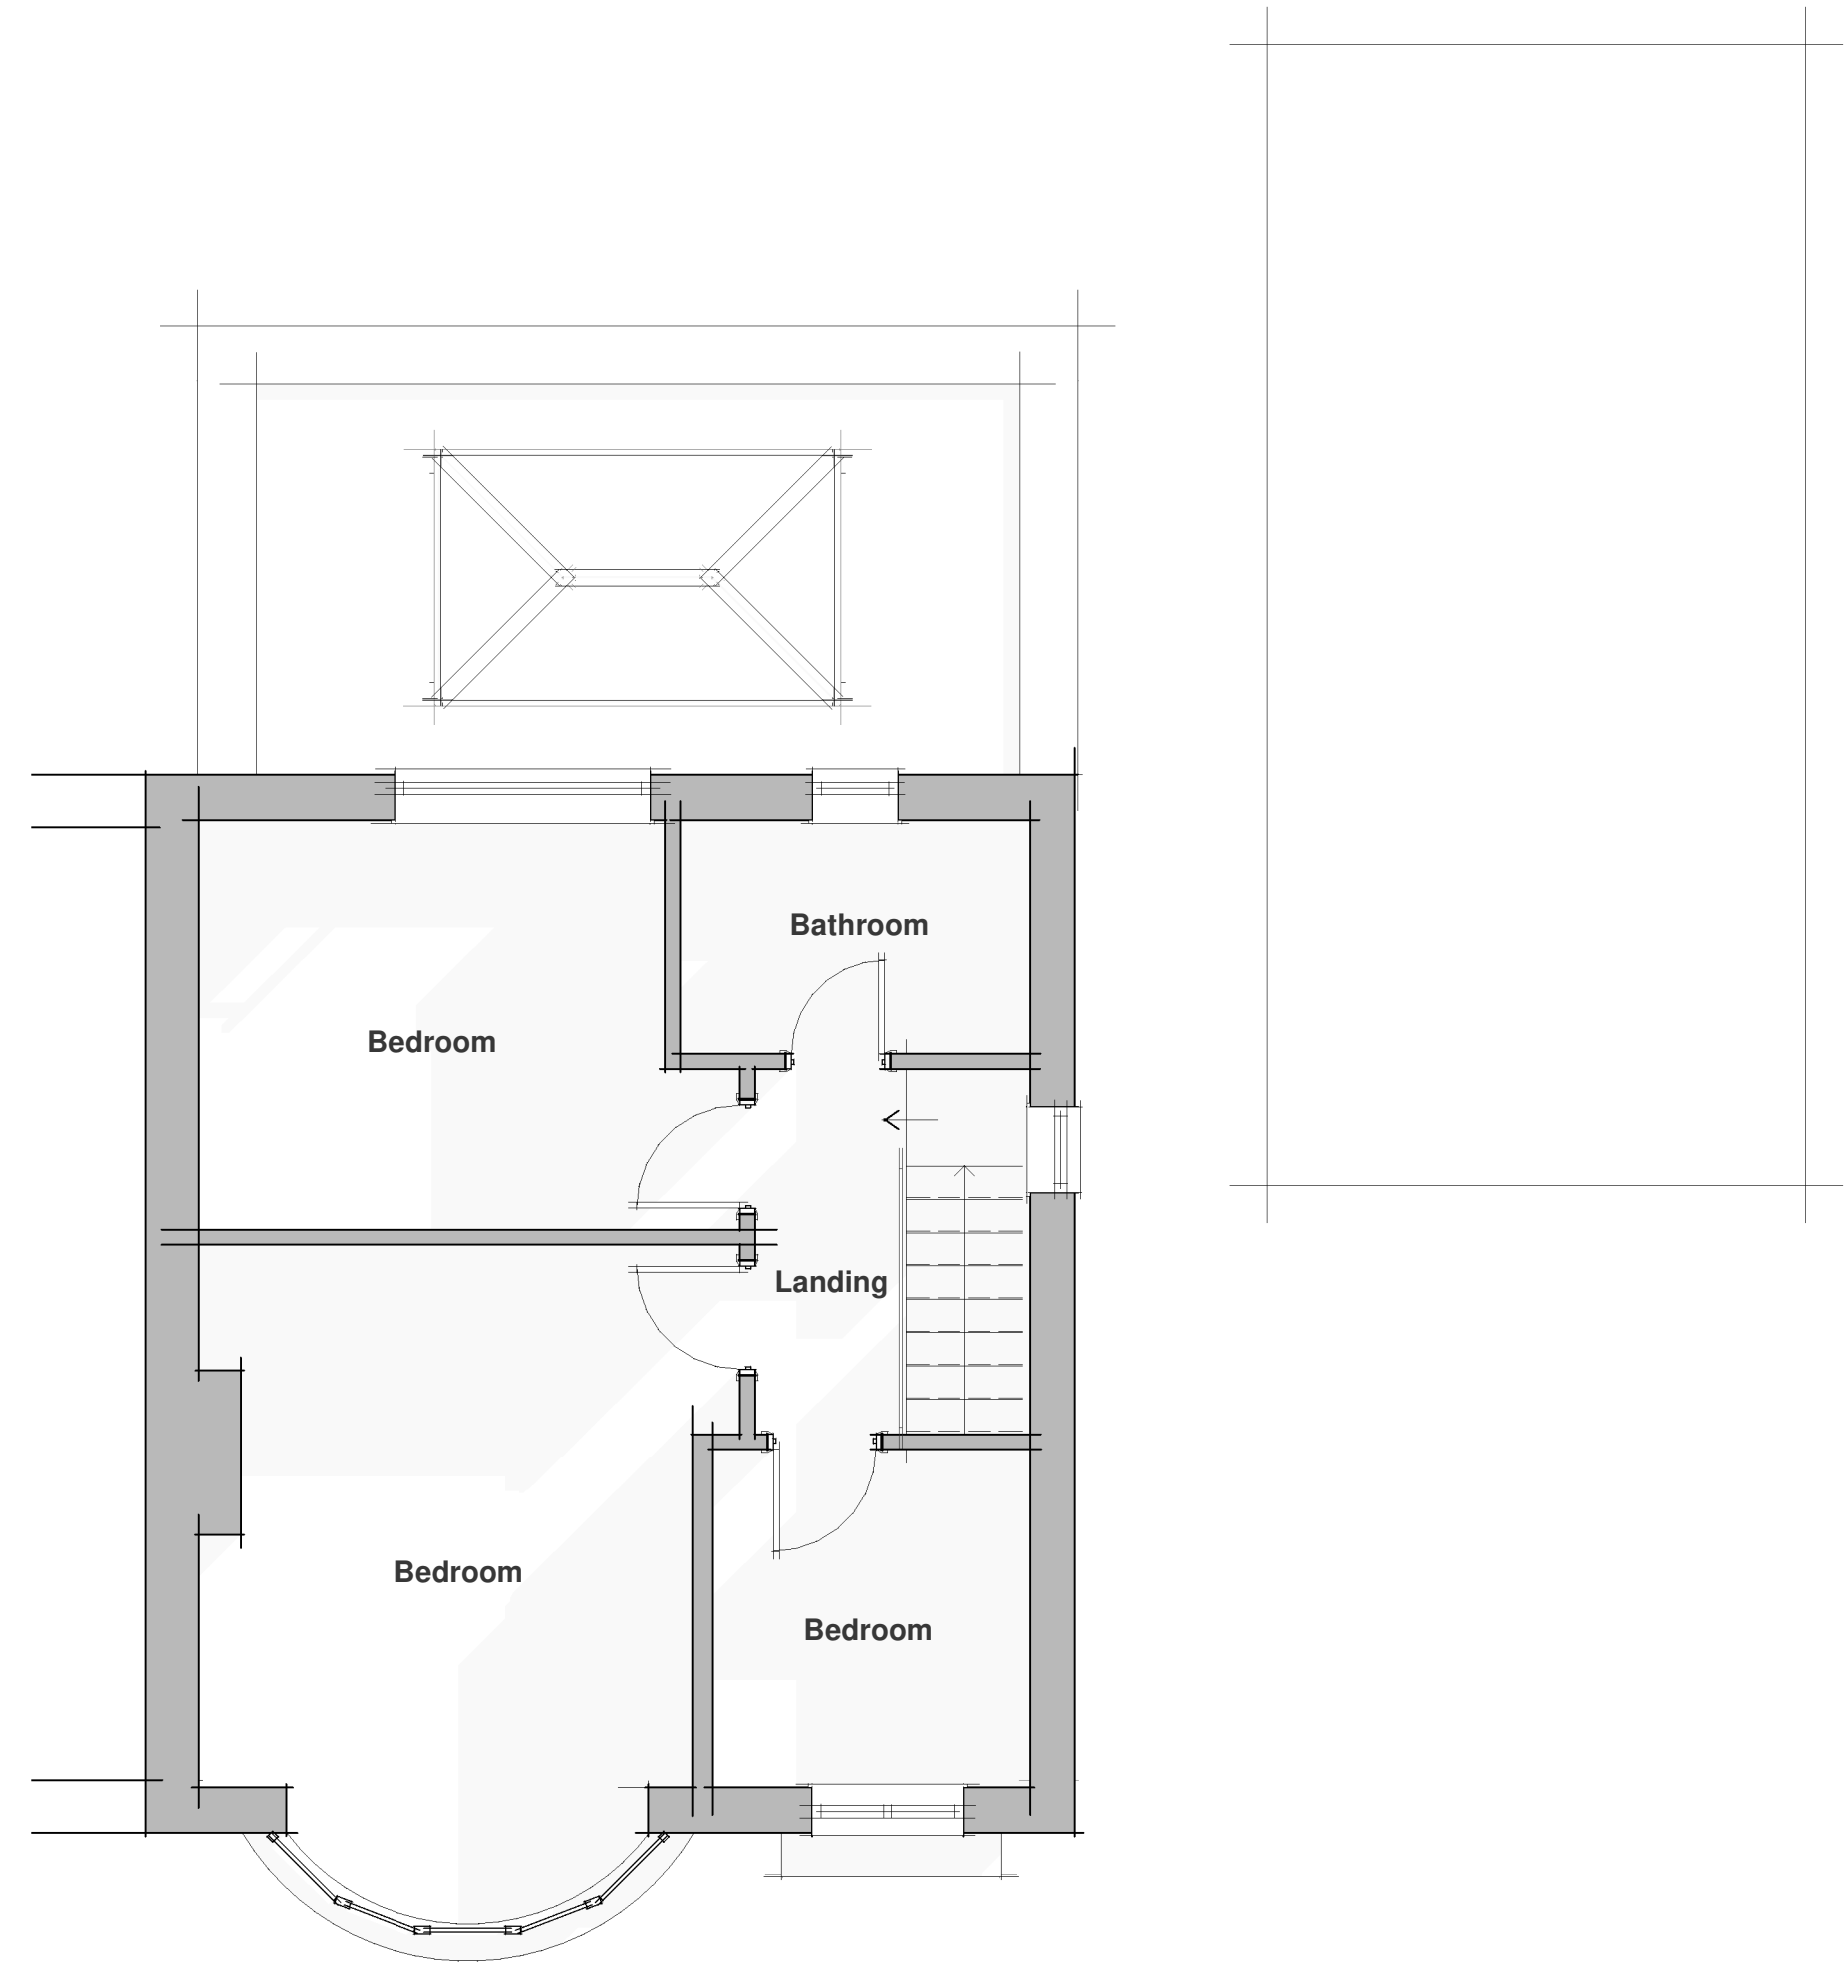


 **Existing First Floor Plan**
1 : 50





PLANNING

project				
14 Gretton Road, Buxton				
drawing title				
Existing Plans				
scale		date		
1 : 50@A1		09.11.22		
job number	drawing number	revision		
SK_101	101			

 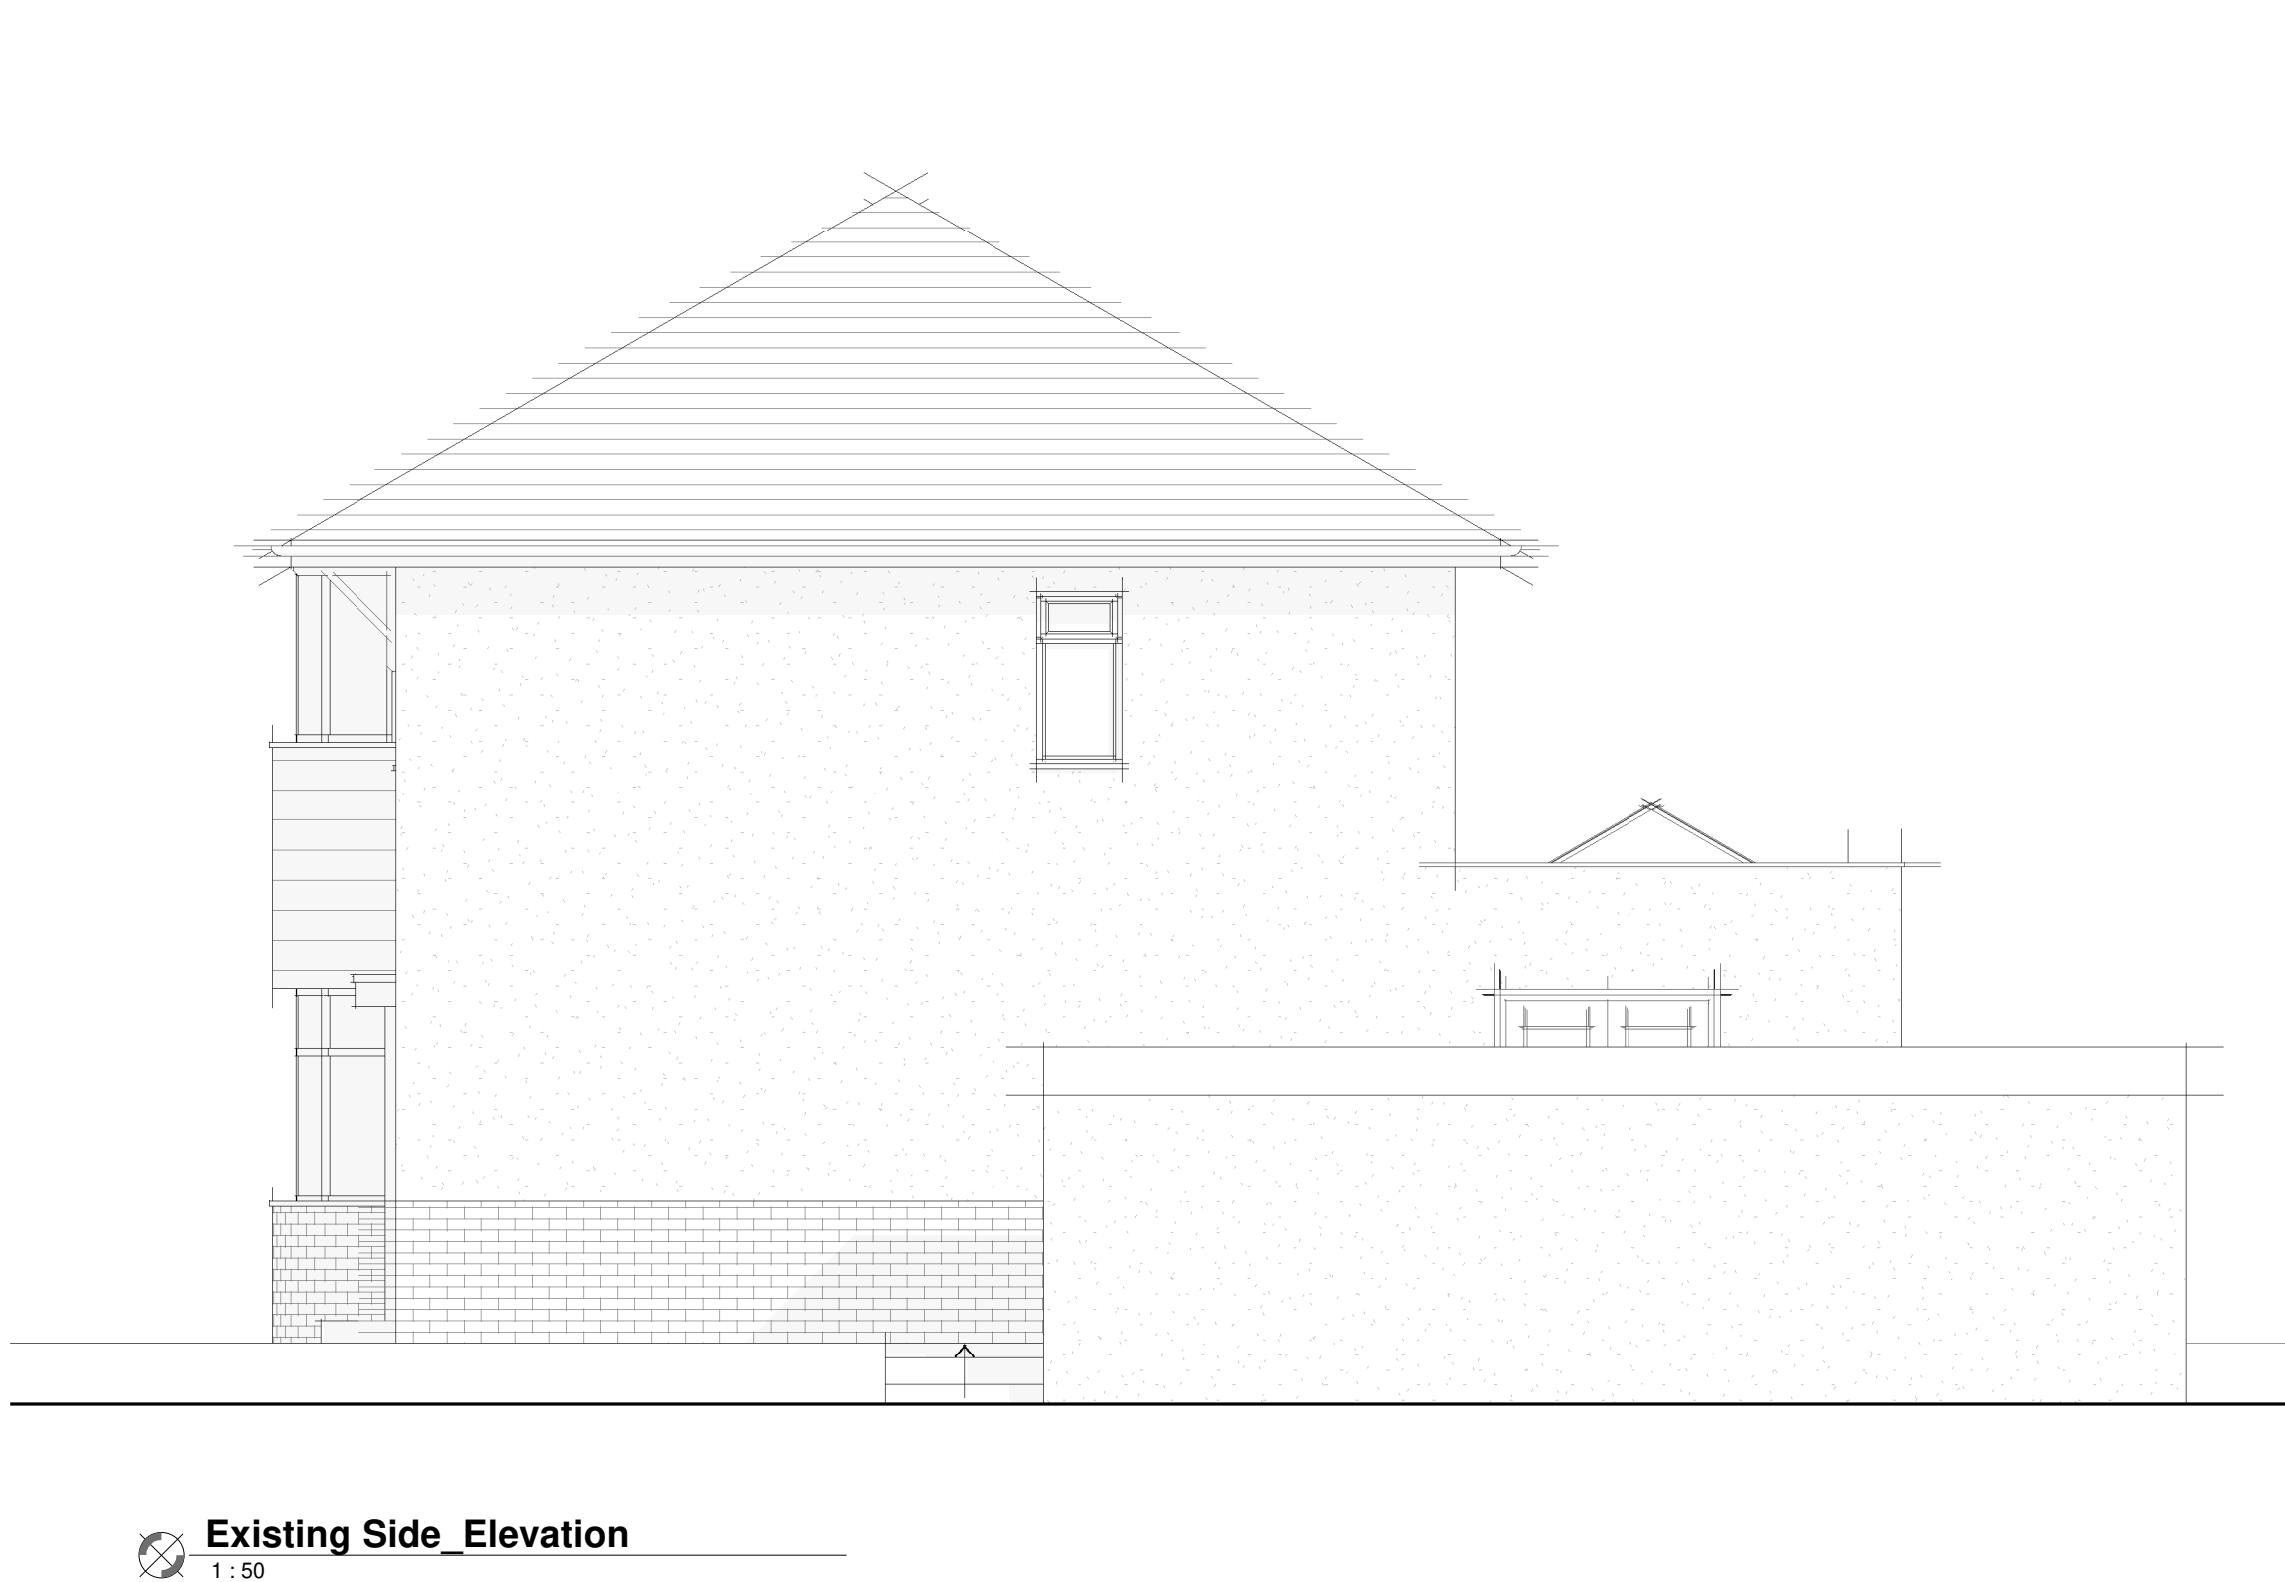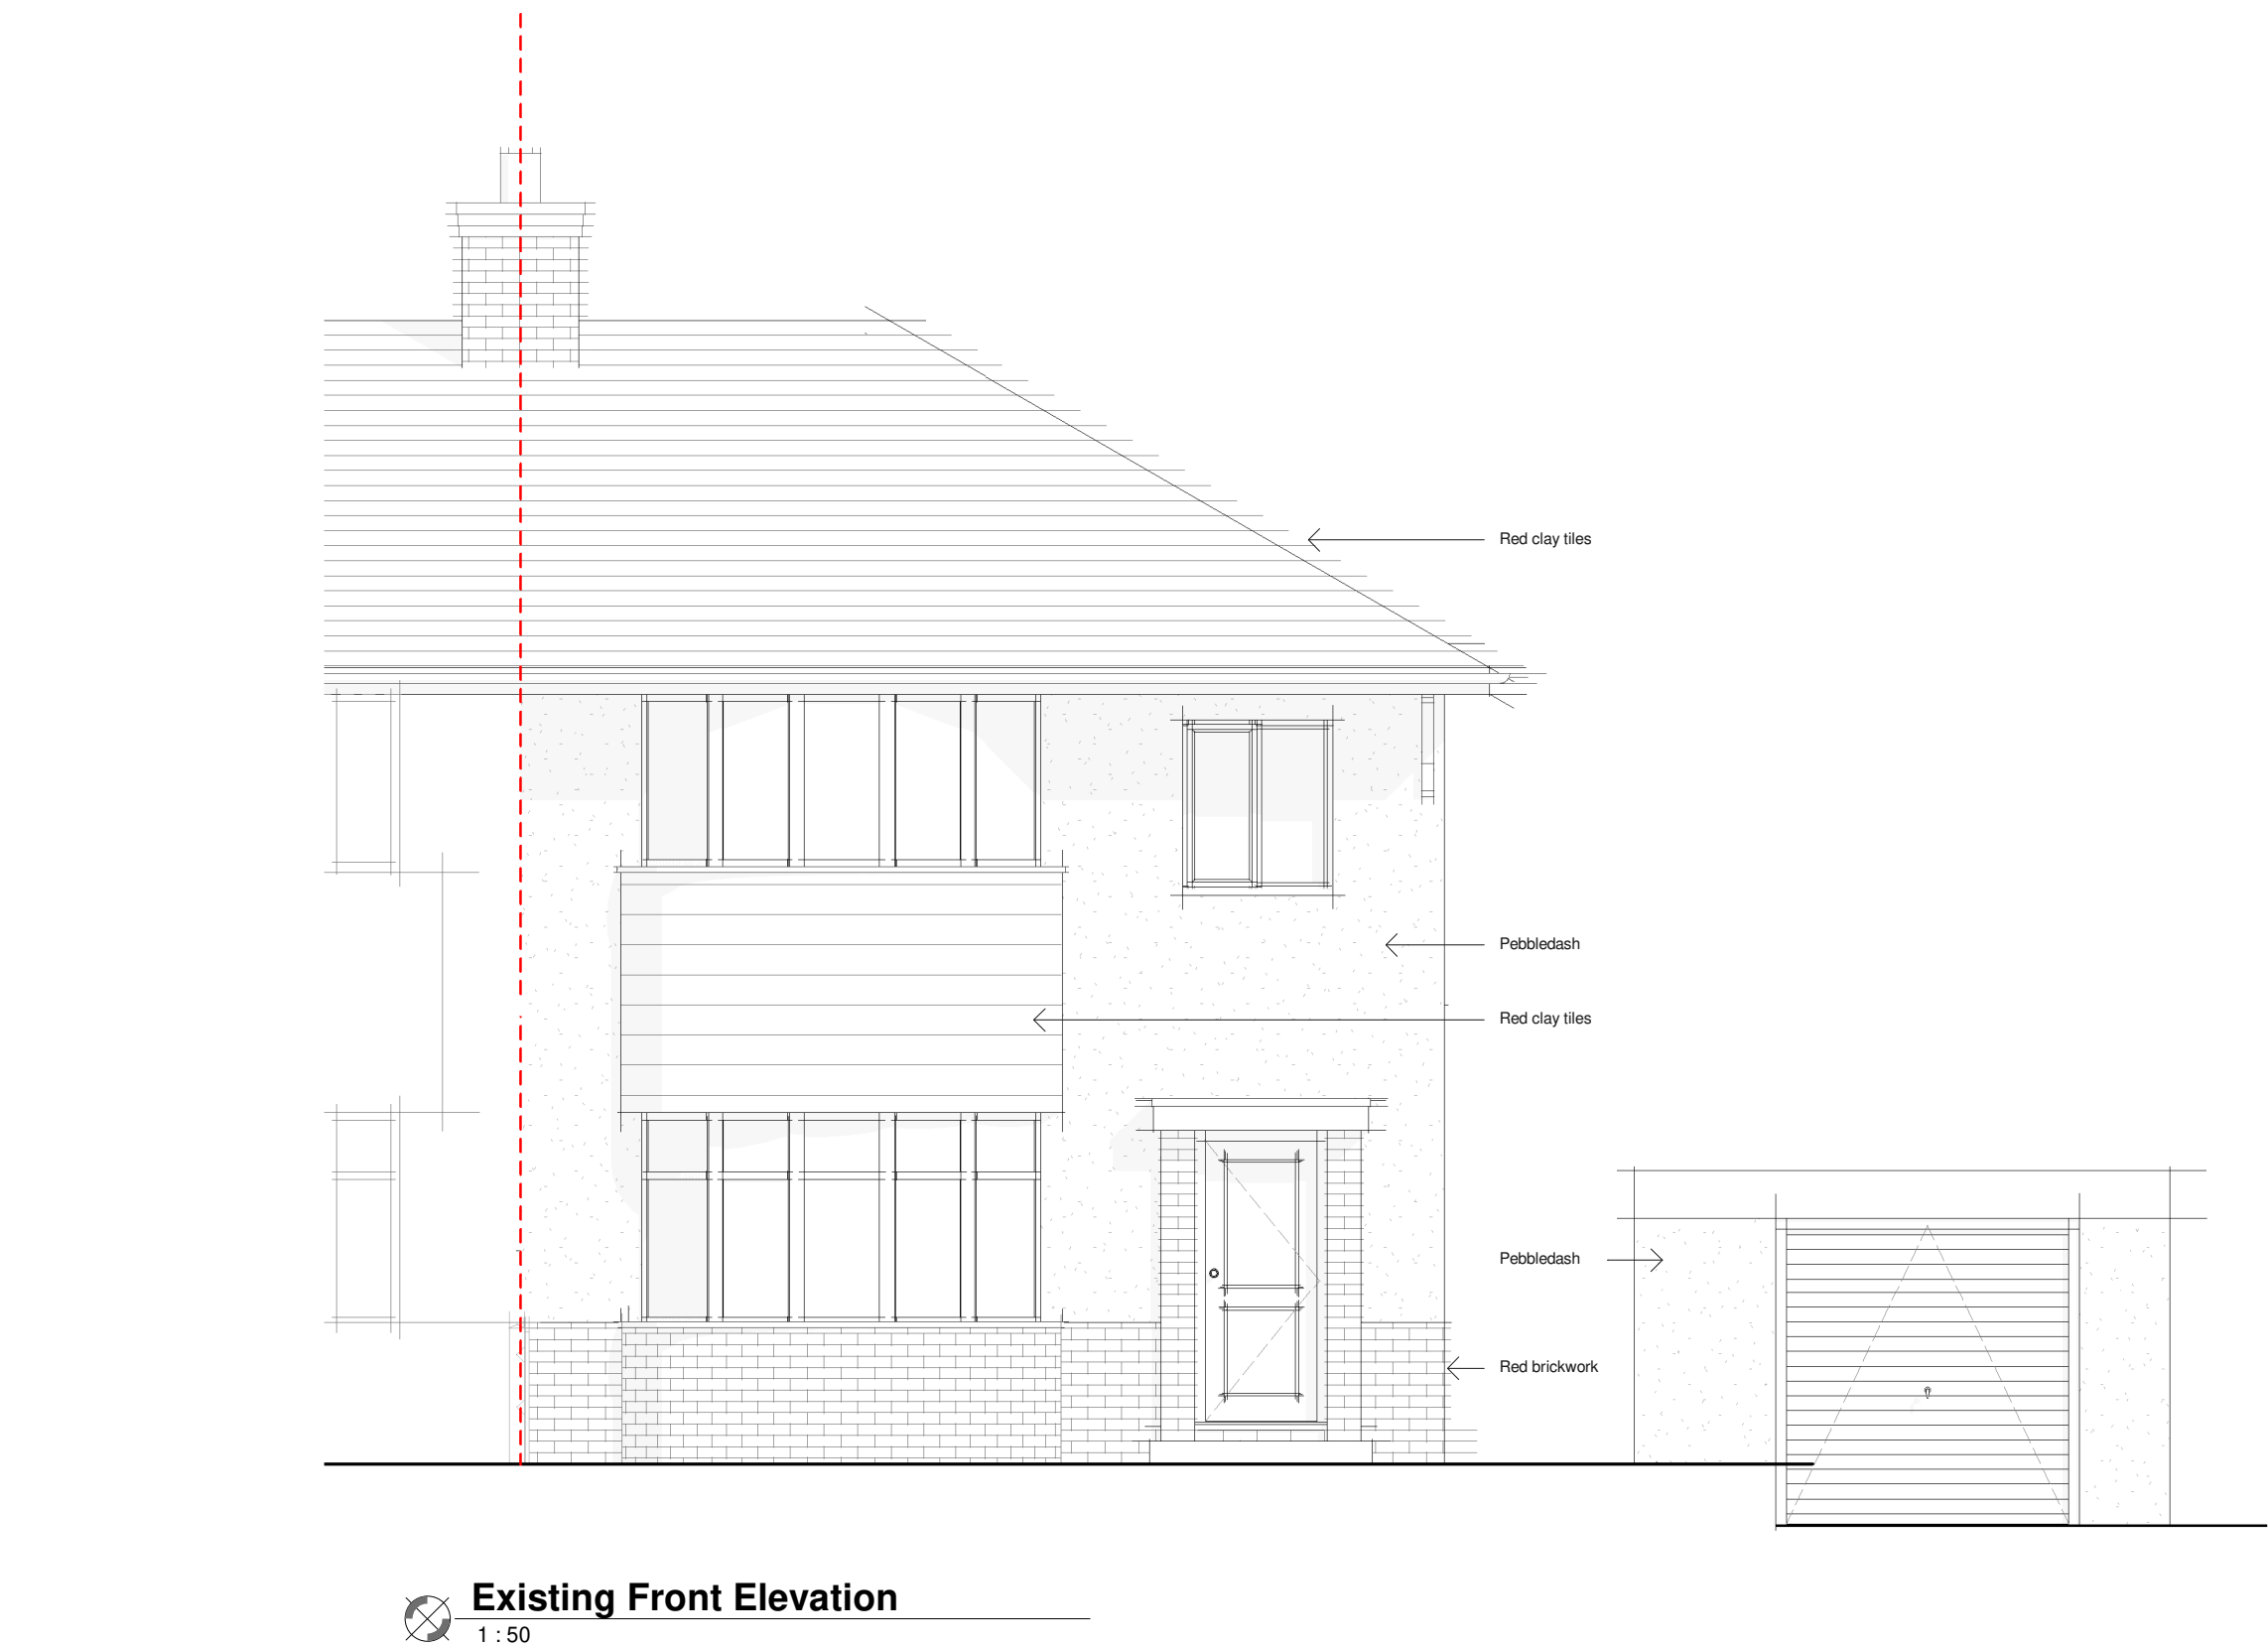




PLANNING

project			date		
14 Gretton Road, Buxton			07/23/21		
drawing title					
Existing Elevations					
scale		drawing number		revision	
1 : 50@A1		SK_101		102	
job number					

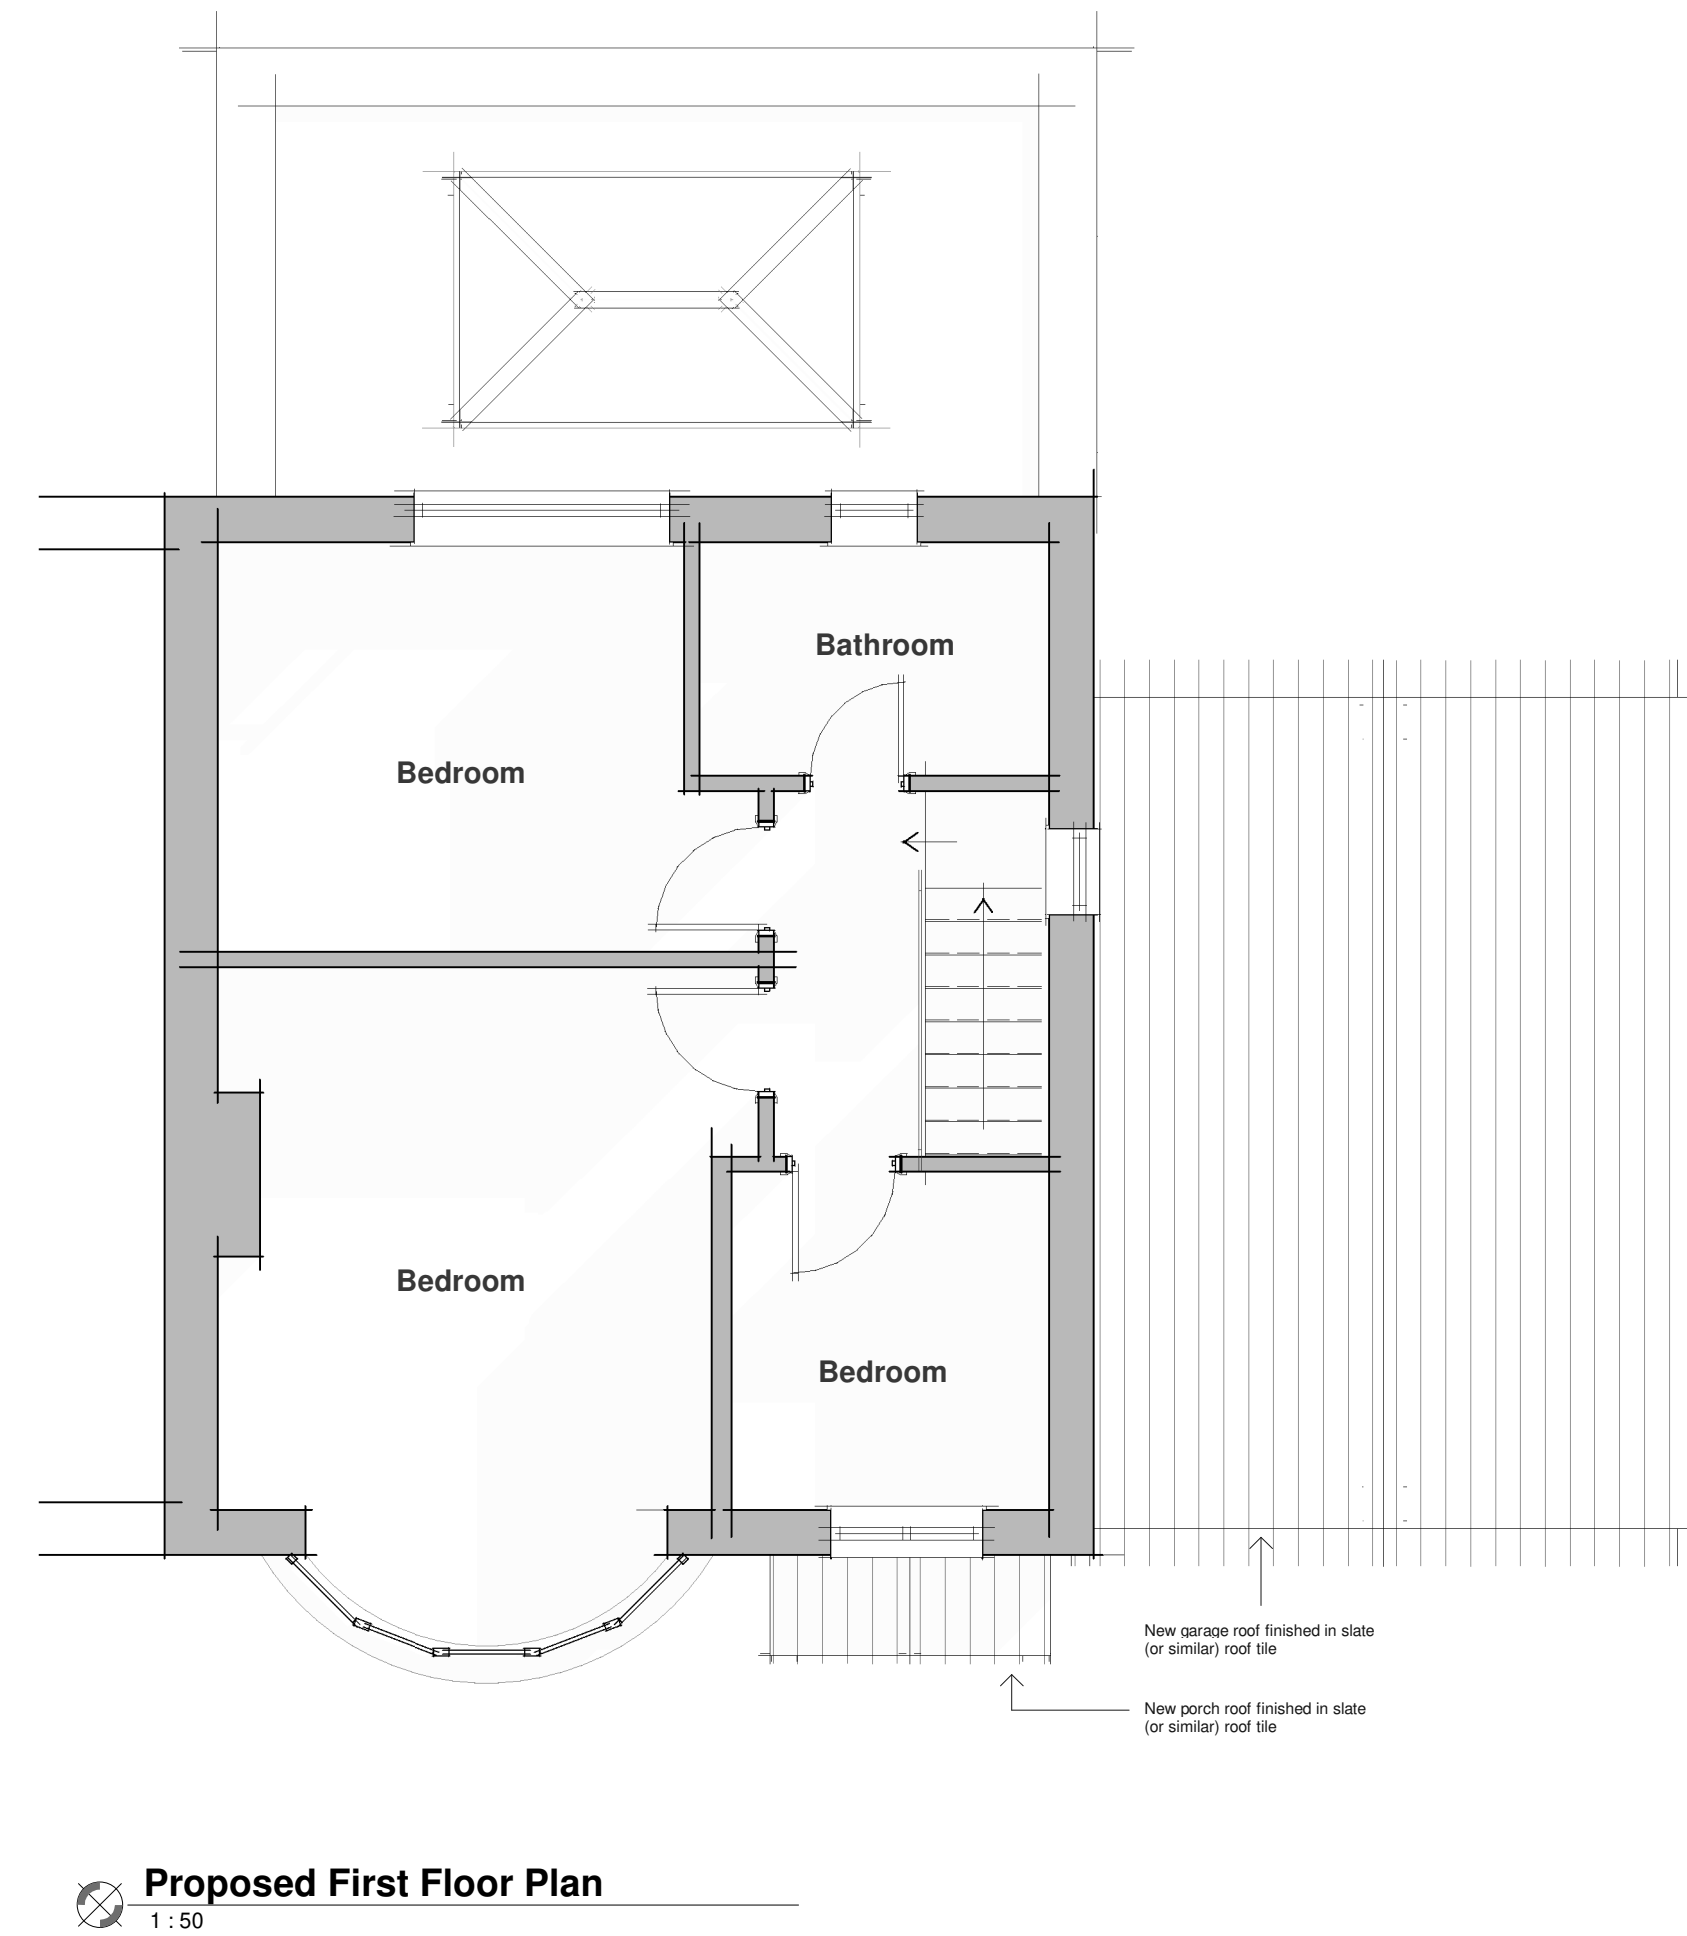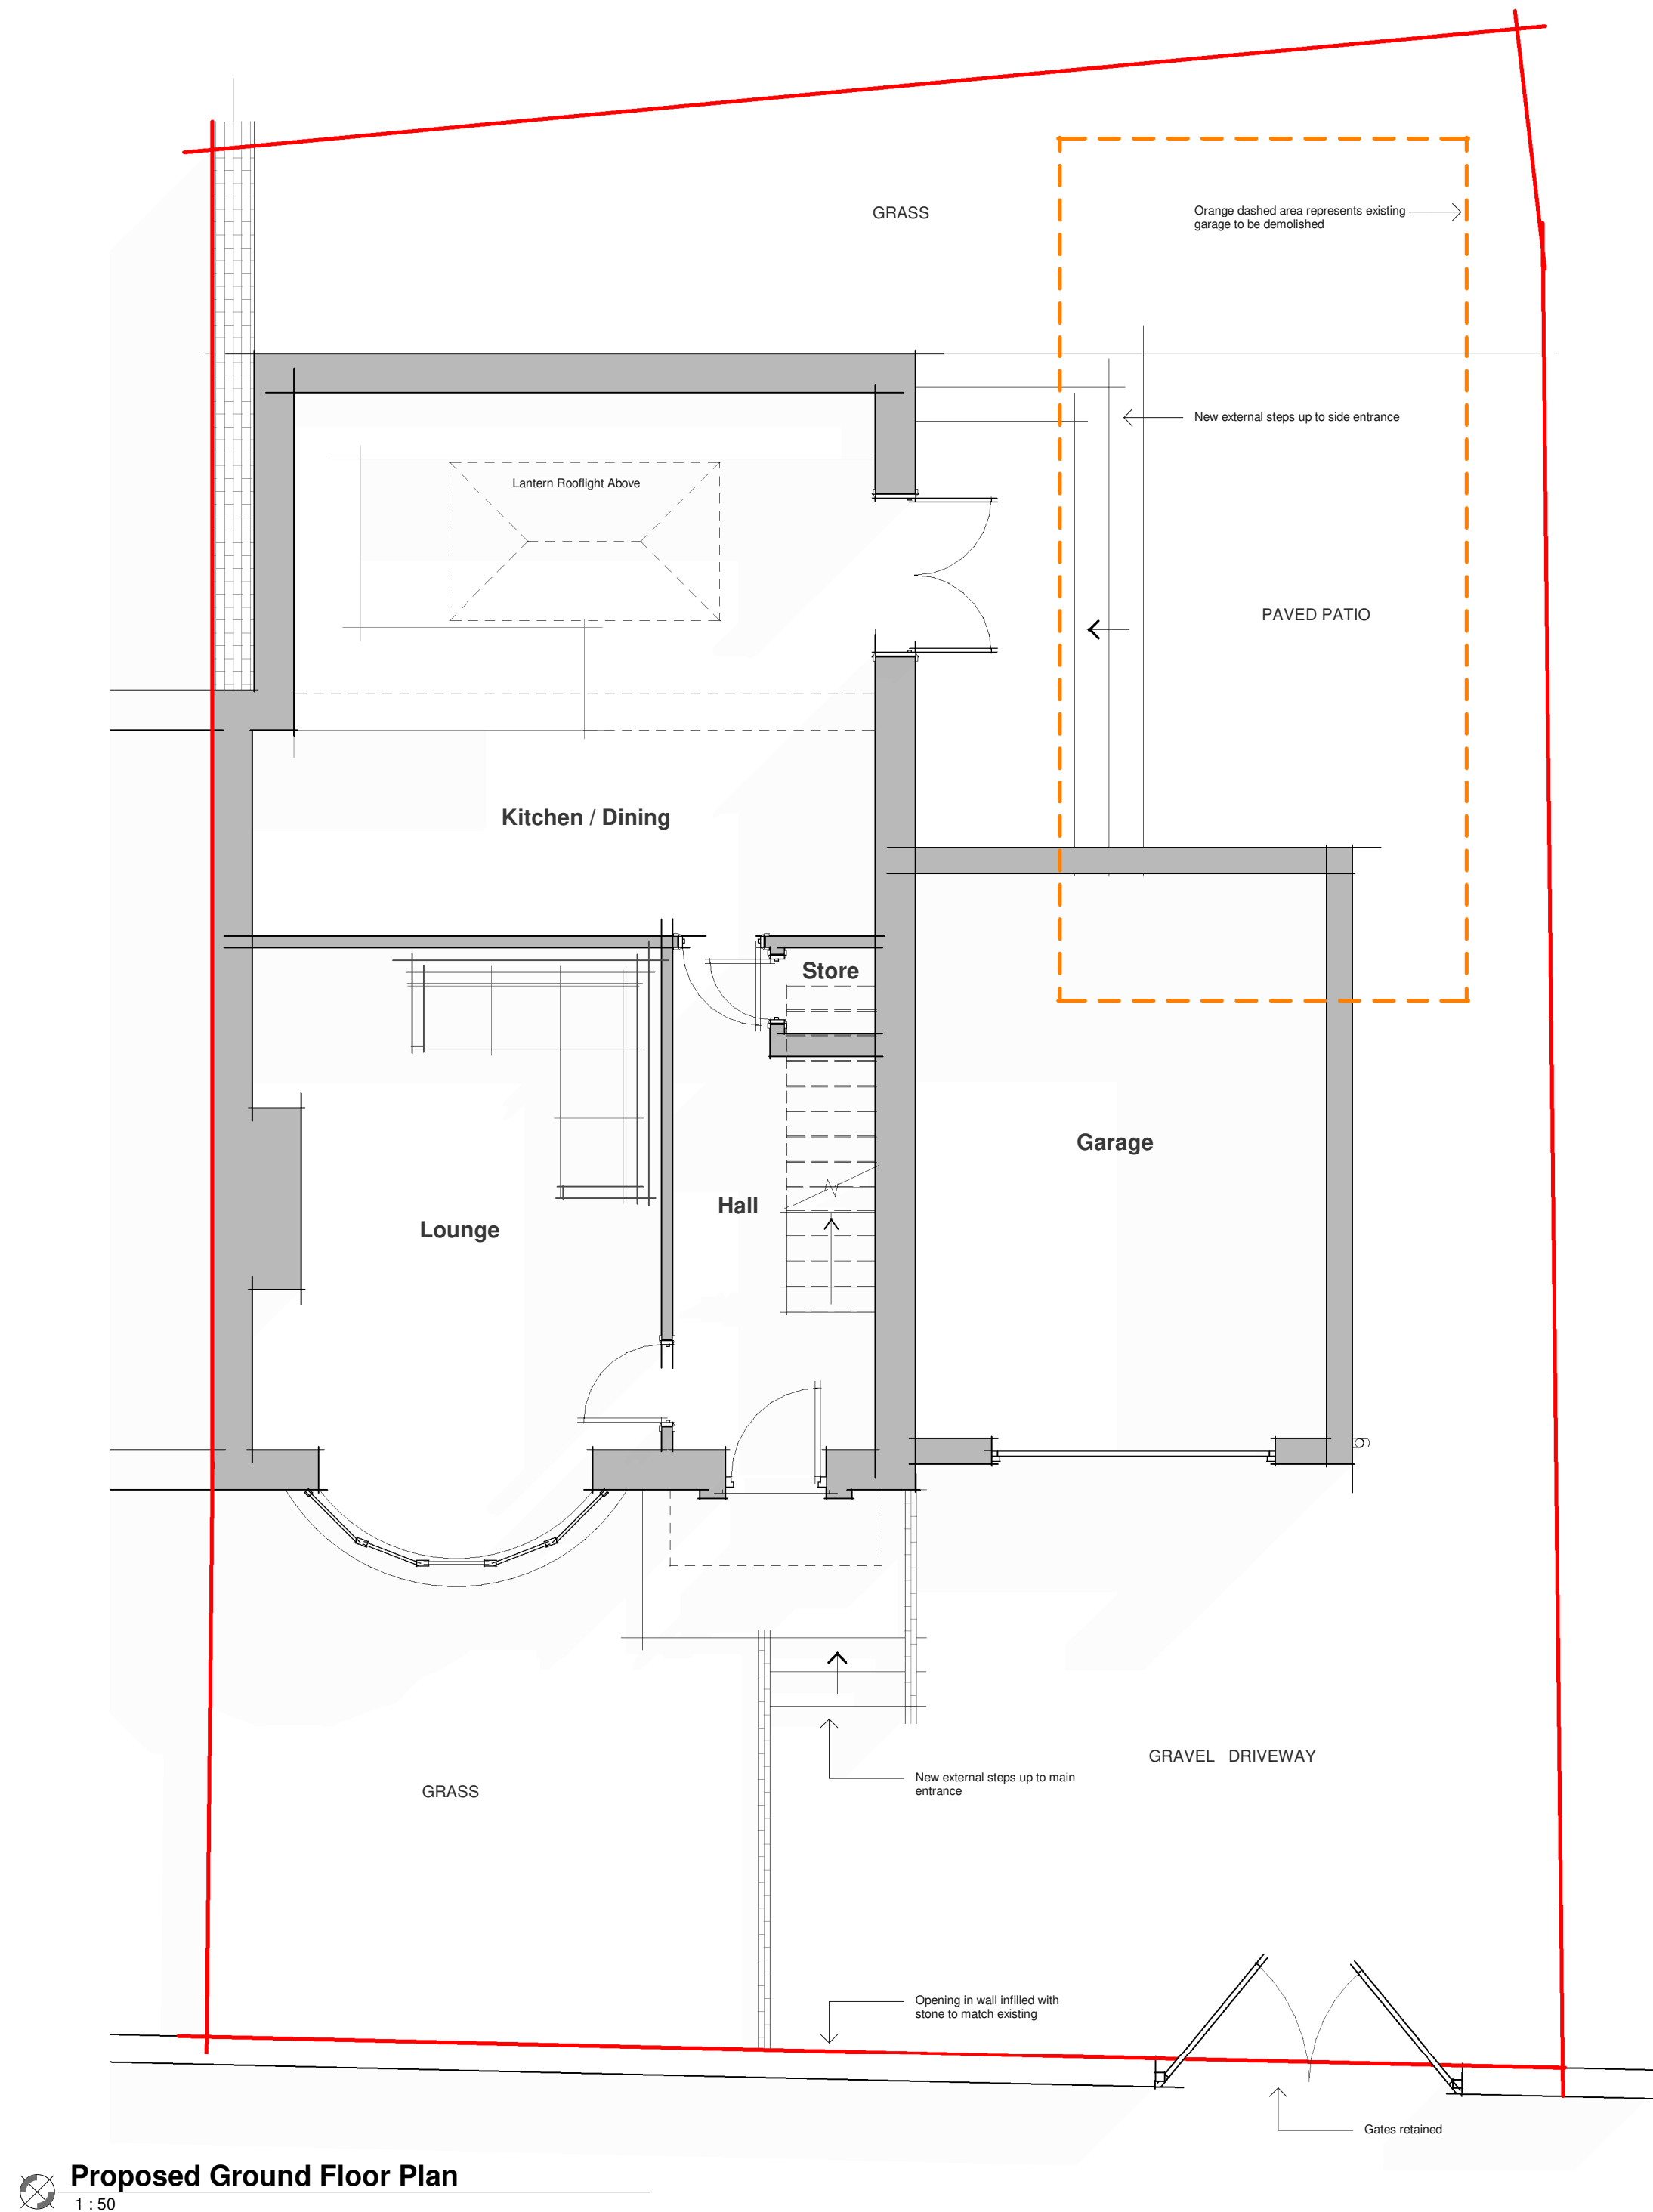

PLANNING

project				
14 Gretton Road, Buxton				
drawing title				
Proposed Plans				
scale		date		
1 : 50@A1		01/12/23		
job number	drawing number	revision		
SK_101	103			

 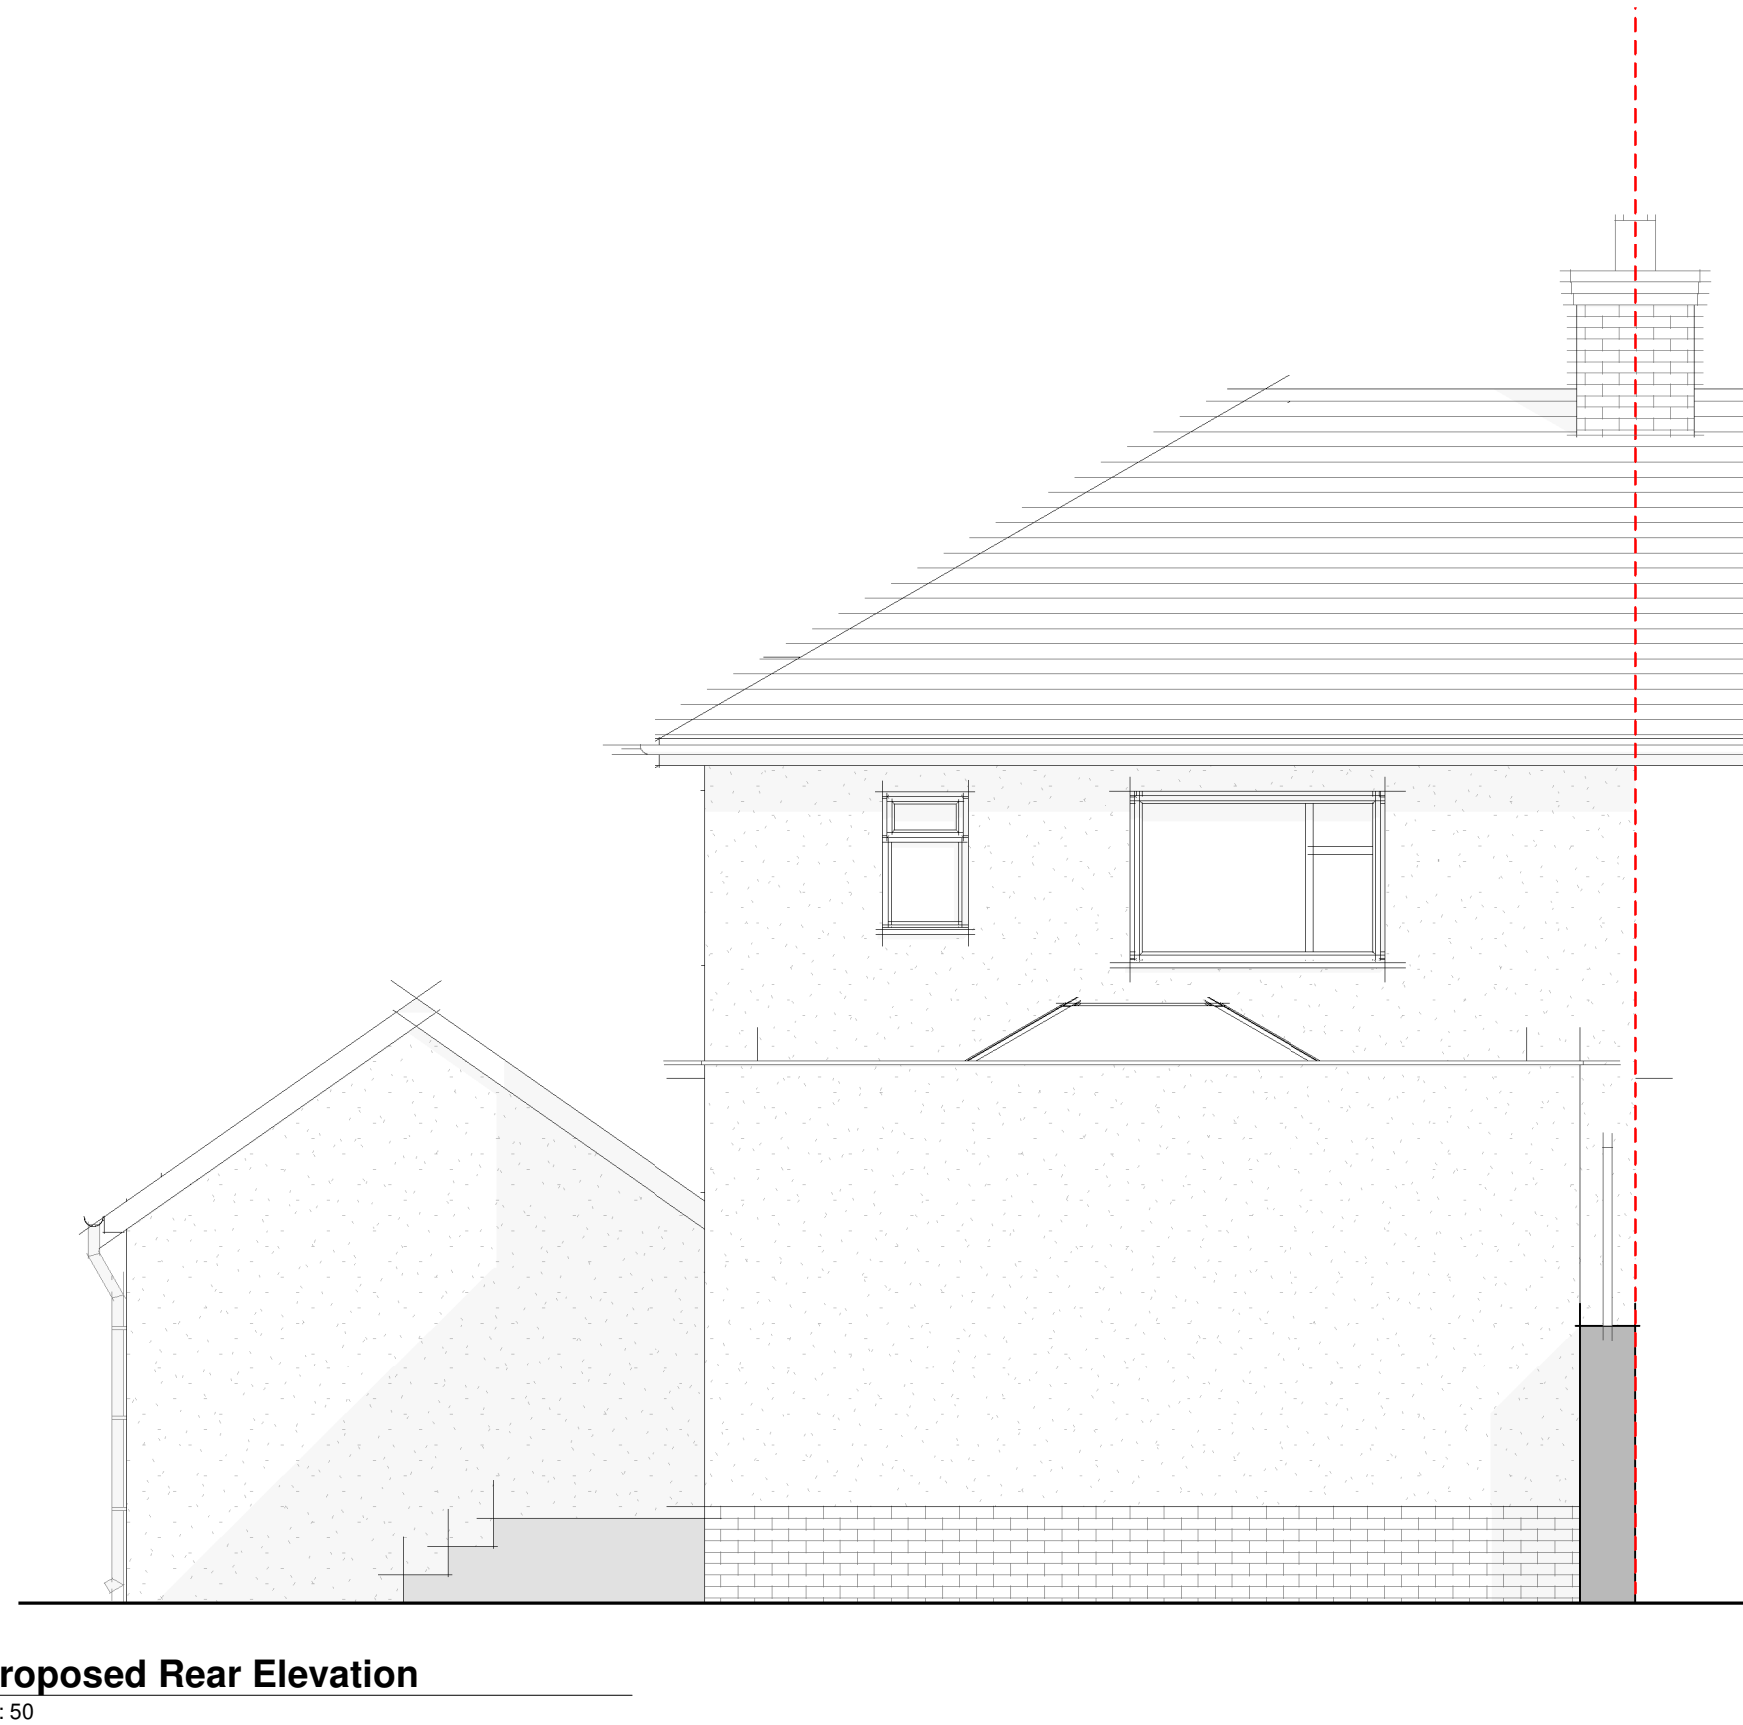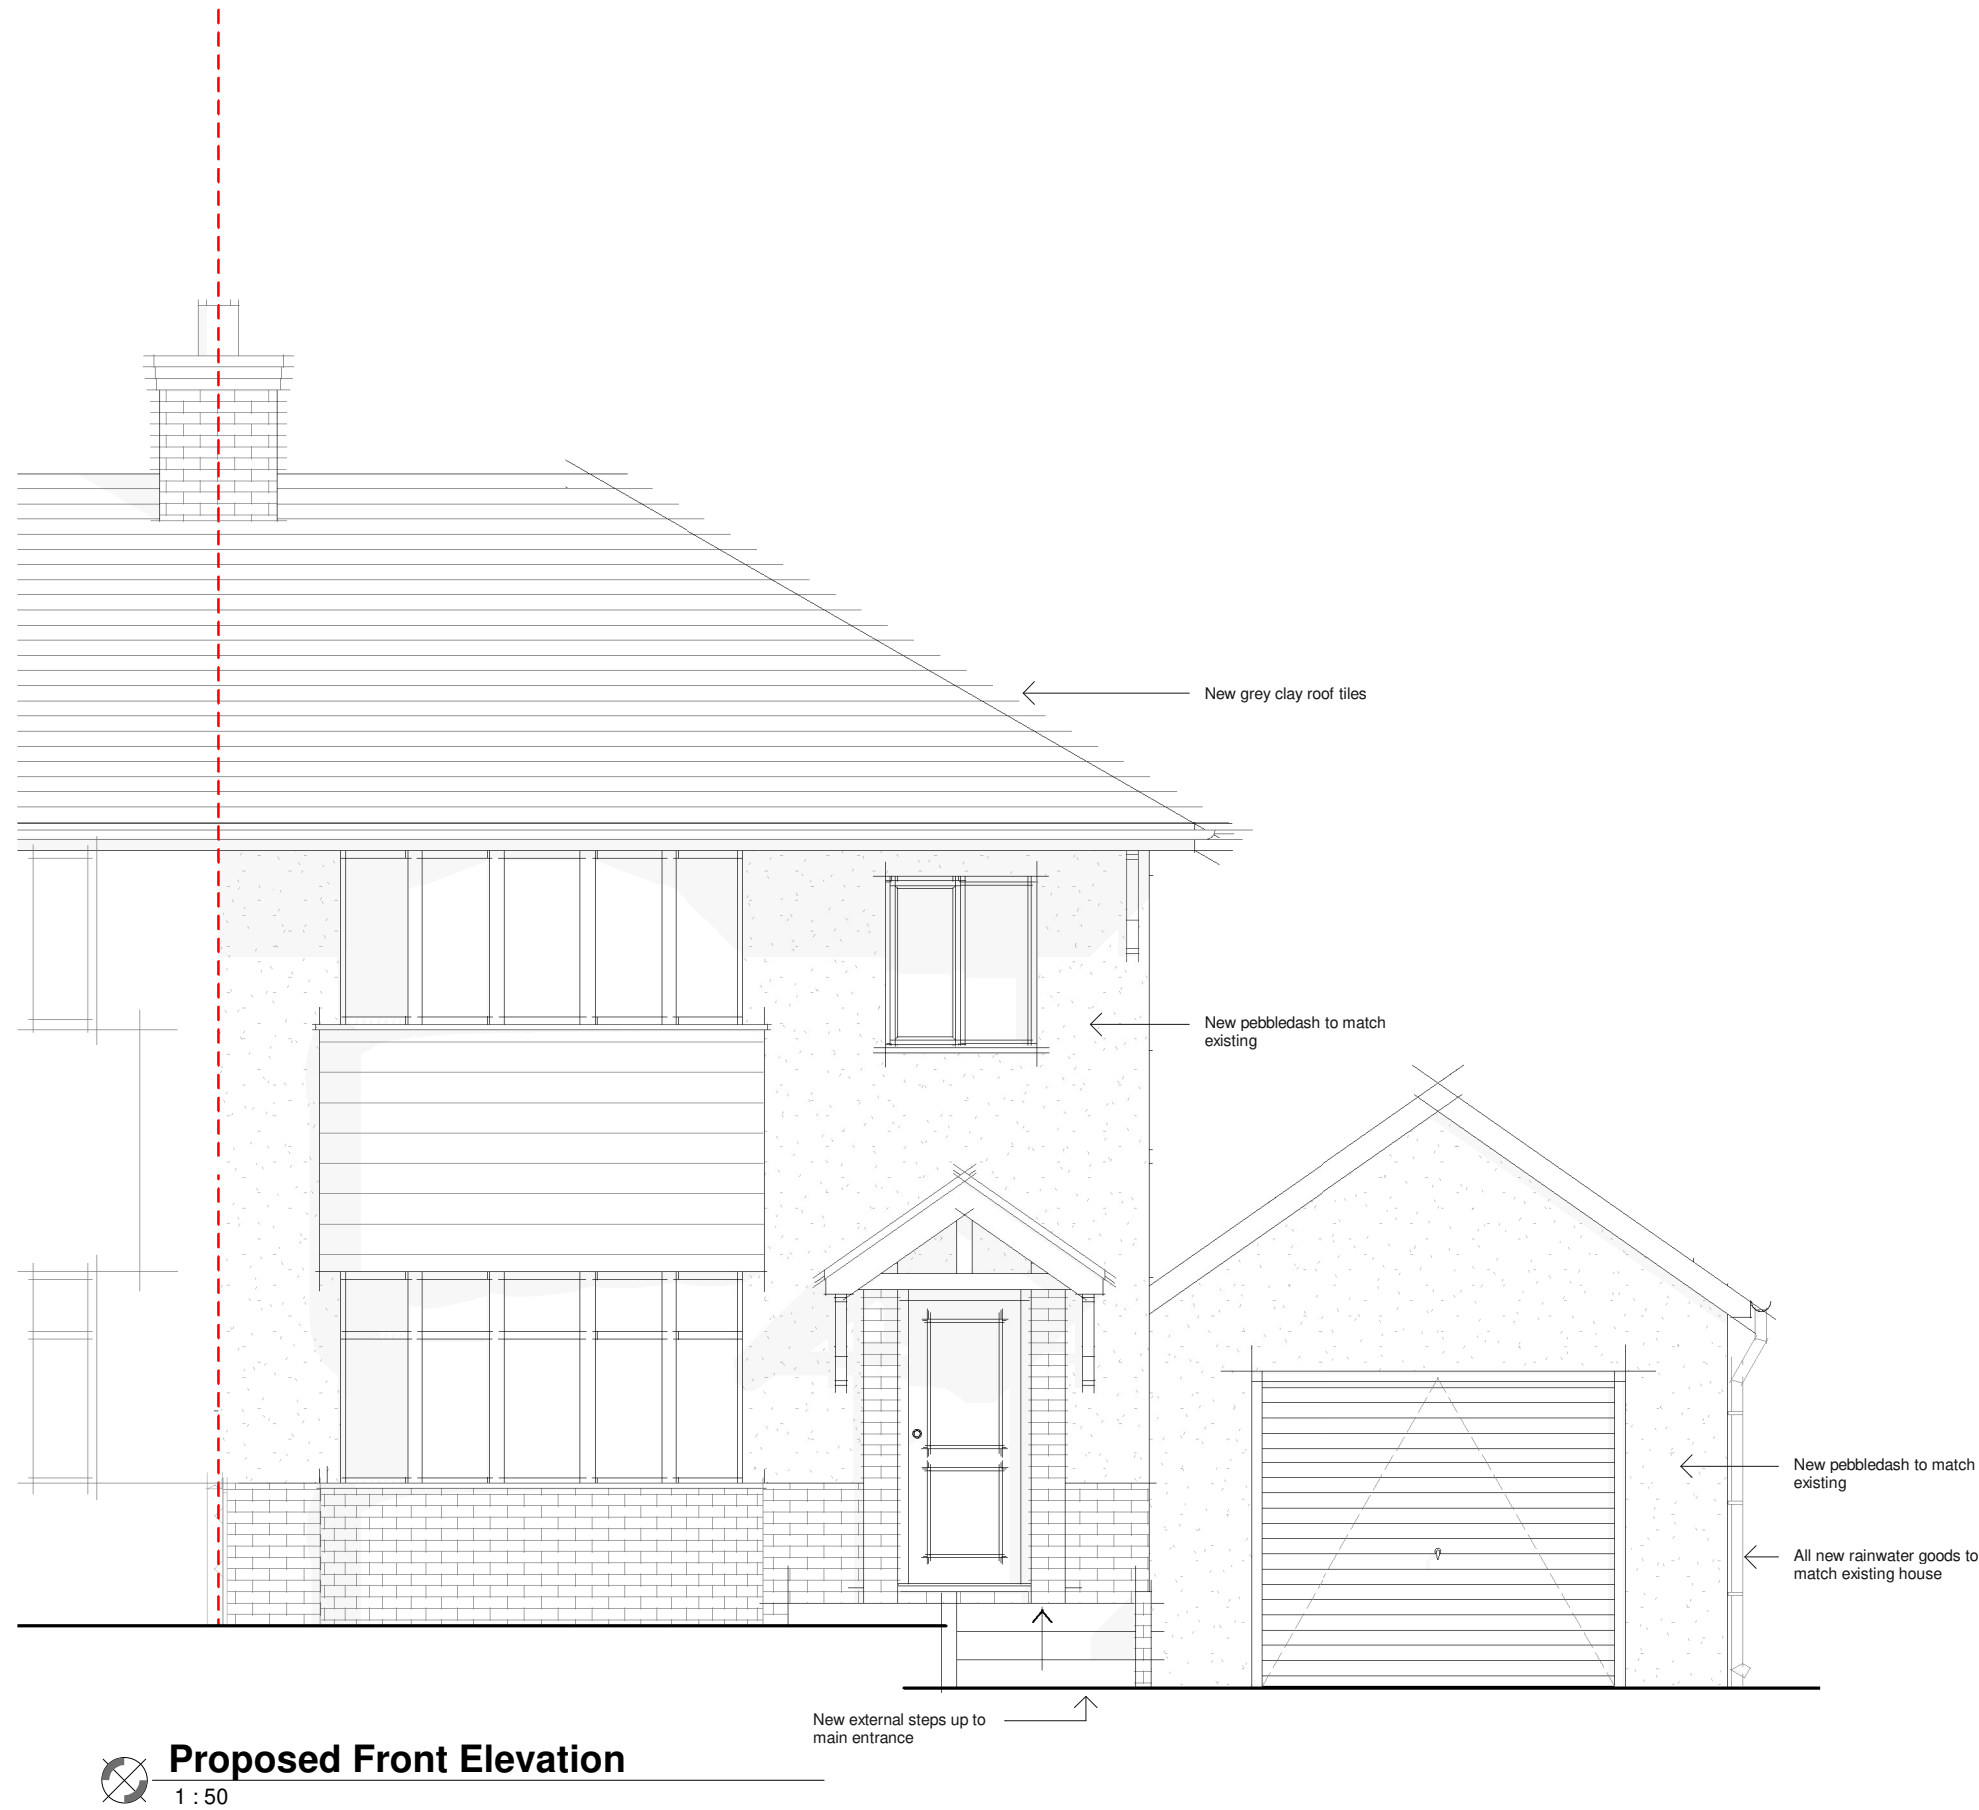

PLANNING

project		14 Gretton Road, Buxton	
drawing title		Proposed Elevations	
scale	1 : 50@A1	date	01/12/23
job number	SK_101	drawing number	104
		revision	