


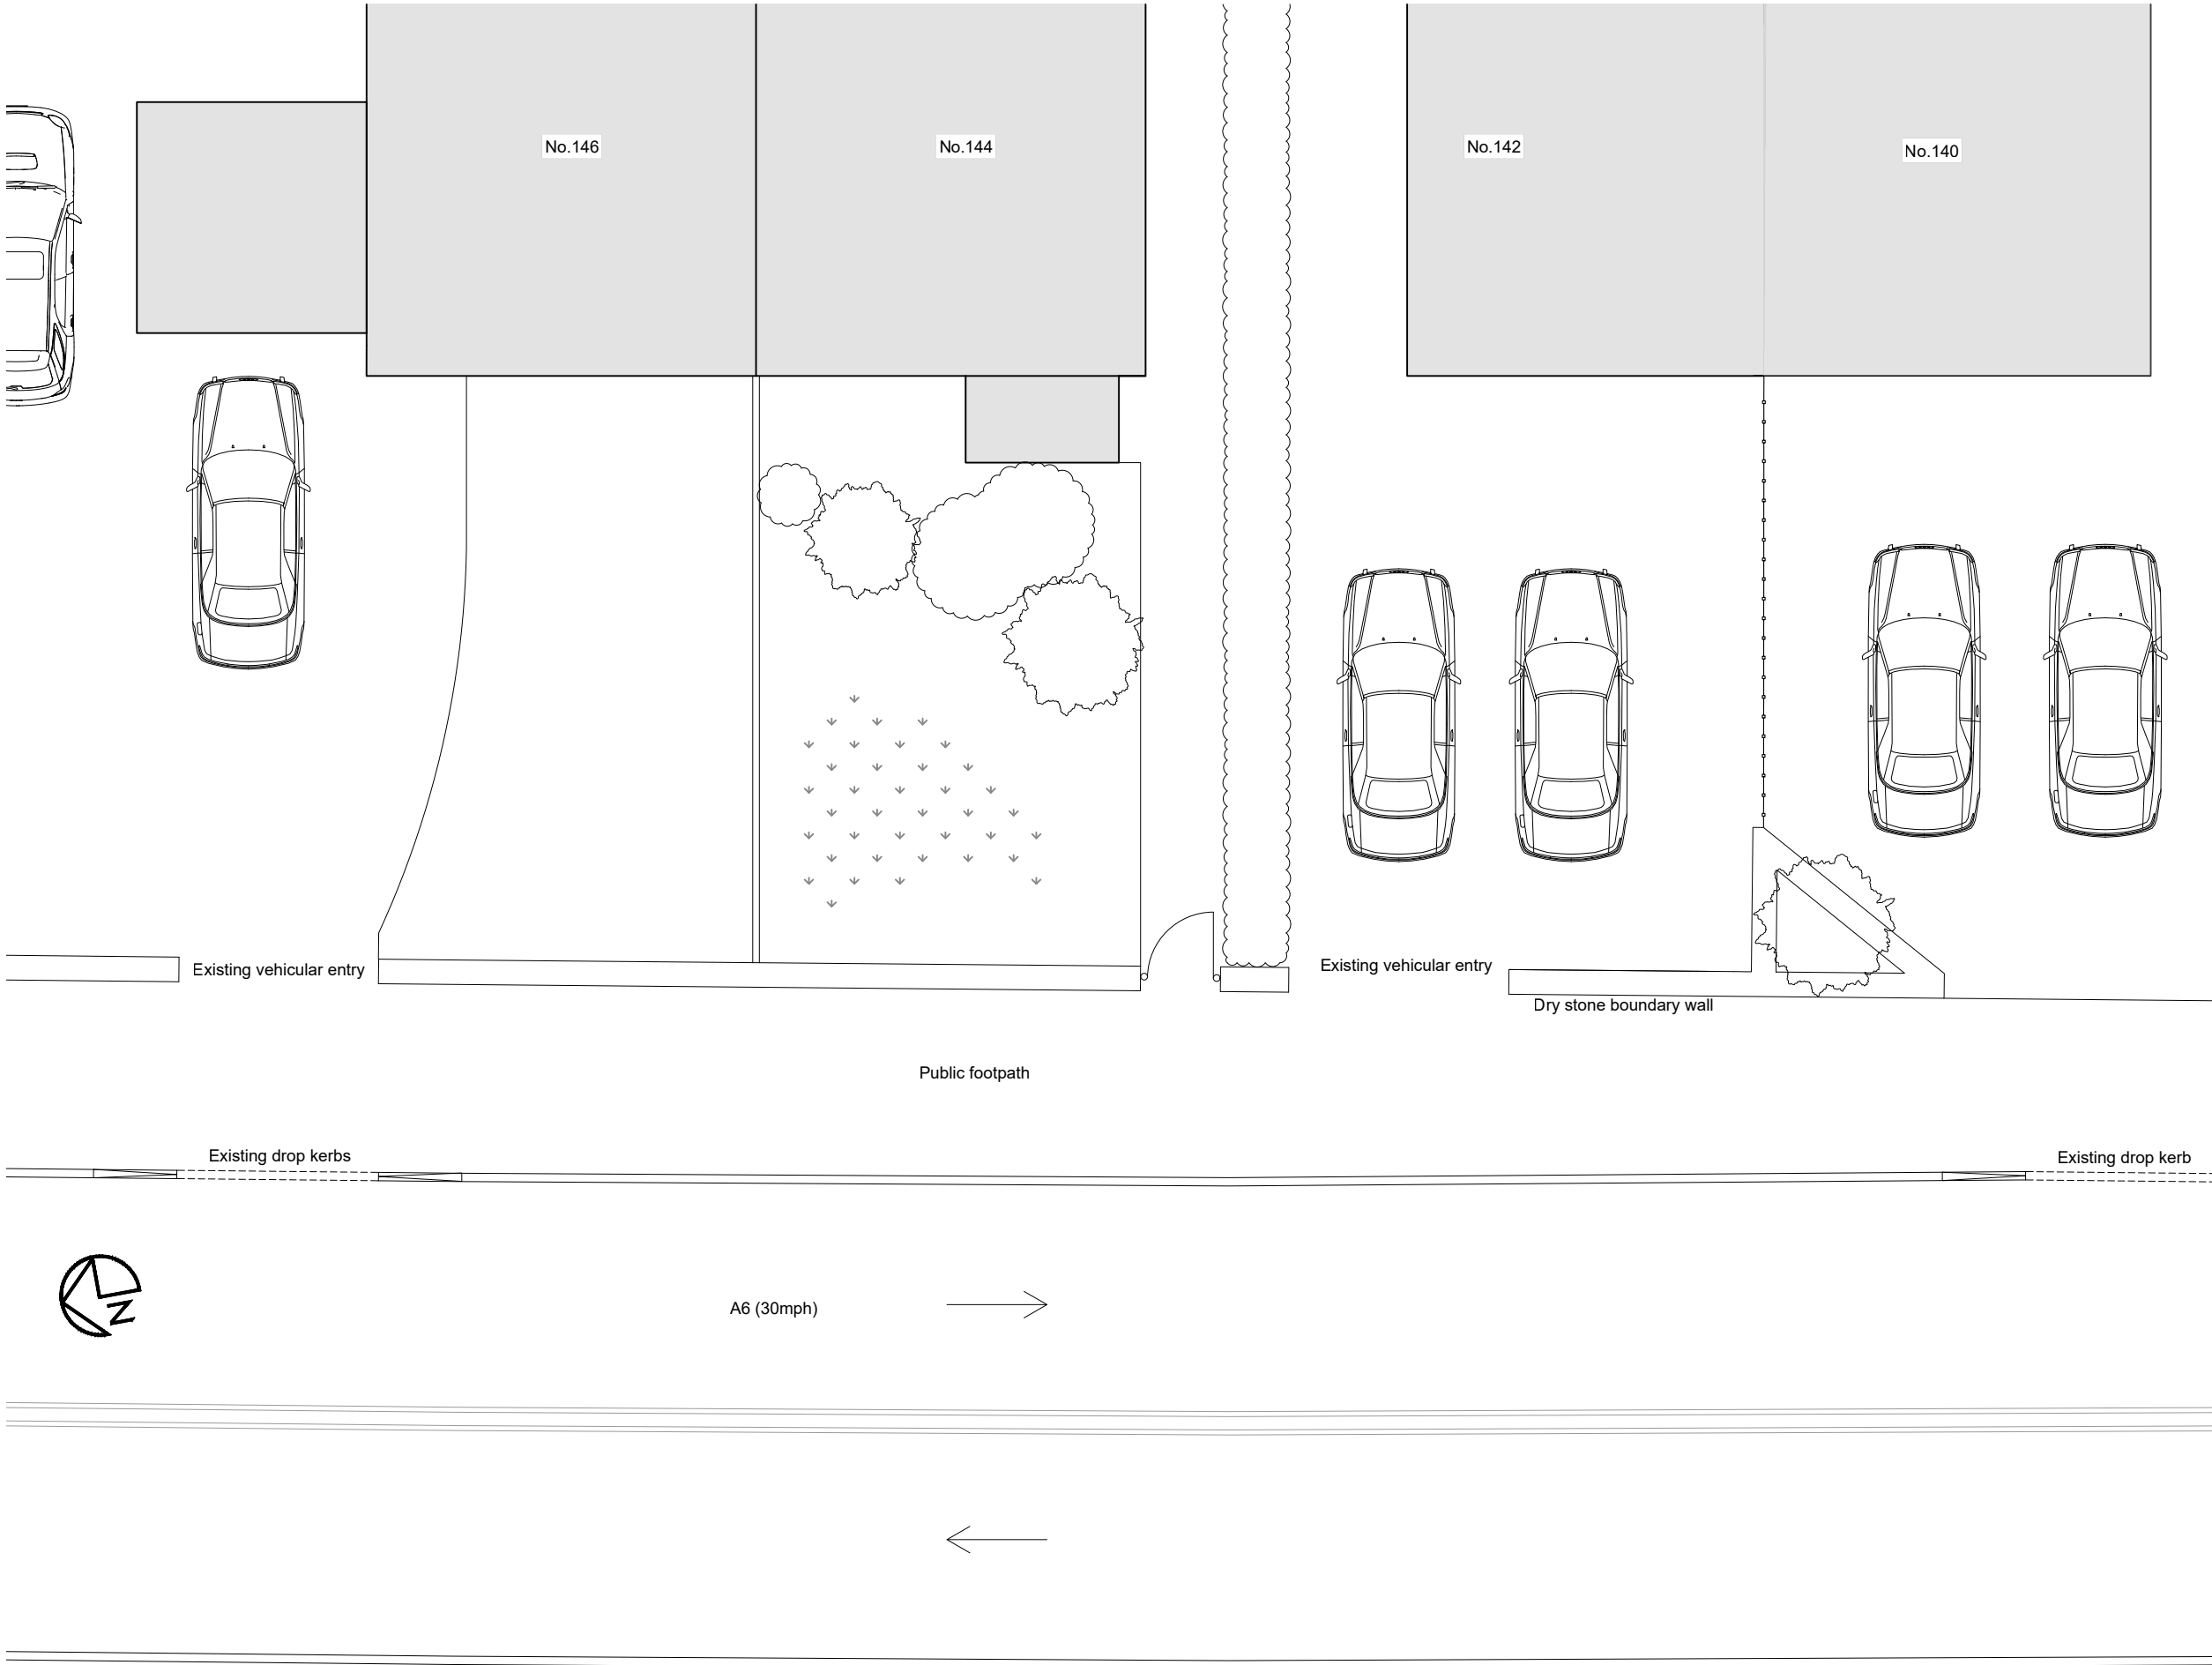

Notes:

This drawing is under the copyright ownership of A-Tech Architectural Design Ltd and cannot be used or replicated without permission from the owner. Scaling off this drawing should only be done for planning purposes. No construction work should be done from scaled measurements. Hatches shown are indicative and for illustrative purposes. Setting out should be done from levels and dimensions provided. All dimensions and levels should be checked on site prior to installations, fabrications and/or construction.

P02	Red line omitted	AF	18.07.23
P01	Initial issue	AF	12.07.23

Rev	Description	By	Date
-----	-------------	----	------



A-Tech

Architectural Design Ltd

22 Handwick Street
Buxton
Derbyshire
SK17 6DH

Email: info@a-tech.studio
Tel: 01298 601400
Web: www.a-tech.studio

Client:	Mr. J. Hayes
Project:	142 Hallsteads, Dove Holes Proposed Drop Kerbs for Vehicular Entry
Drawing:	Site Plan As Existing

Project	Author	Volume	Level	Type	Role	Drg. Number
---------	--------	--------	-------	------	------	-------------

23011 - XX - XX - XX - XX - X - 03001

Status	S0	INITIAL STATUS
Revision	P02	PRELIMINARY

Scale	Drawn	Date
1:100	AF	12.07.23
Sheet	Checked	A-Tech Job No.
A3	-	23011

SITE PLAN: AS EXISTING
1:100