


373500.


372900.

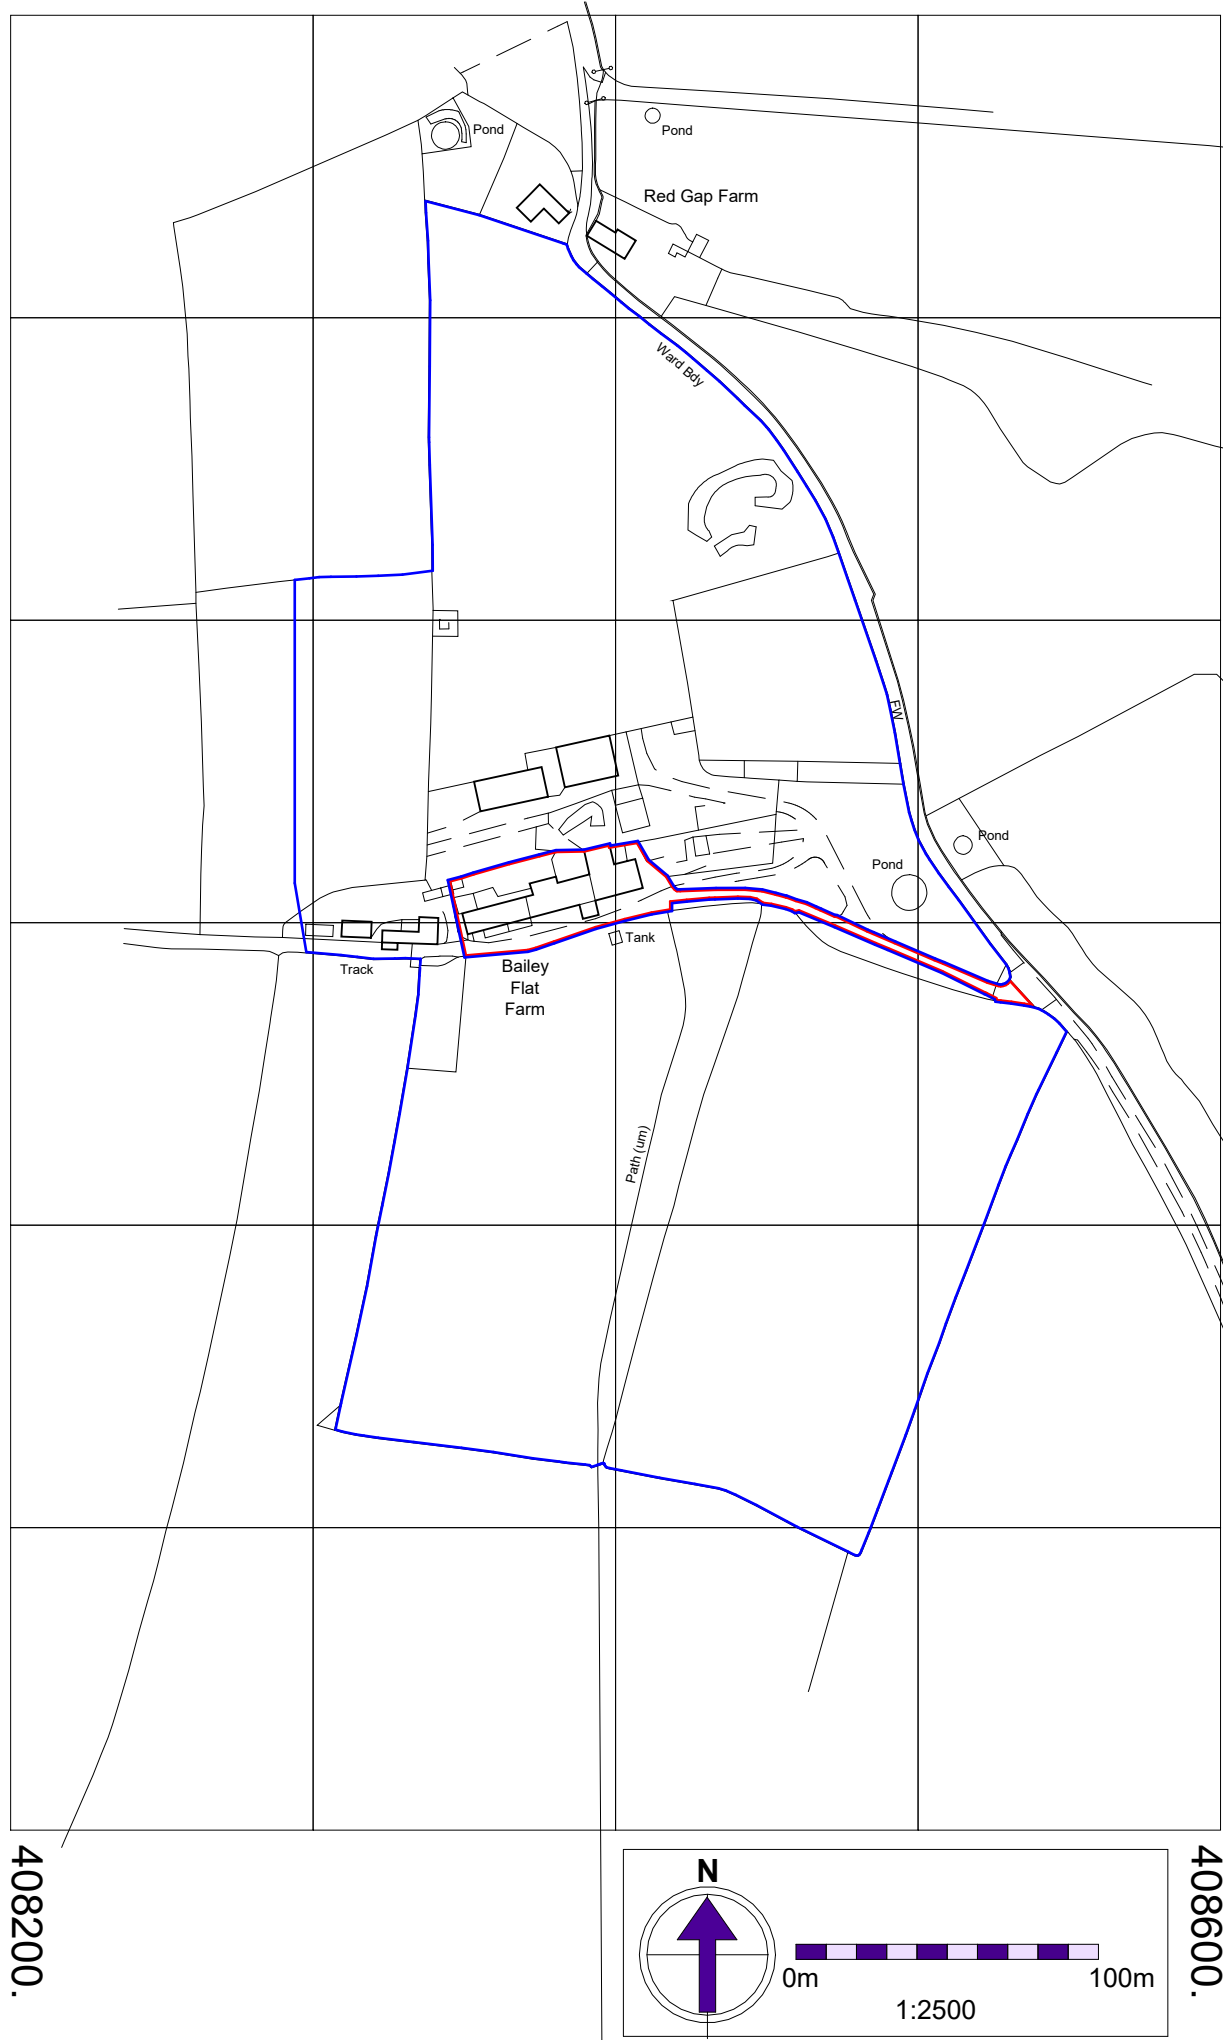


Location plan
1 : 2500

Notes

1. Existing Farm house to be renovated and kept as single dwelling, incorporating small two-storey West barn building adjoining;
2. Existing barn to be converted into two 4-bed dwellings;
3. Shippon to be converted into garage;
4. Existing concrete block cowshed and workshop to be removed along with silo.

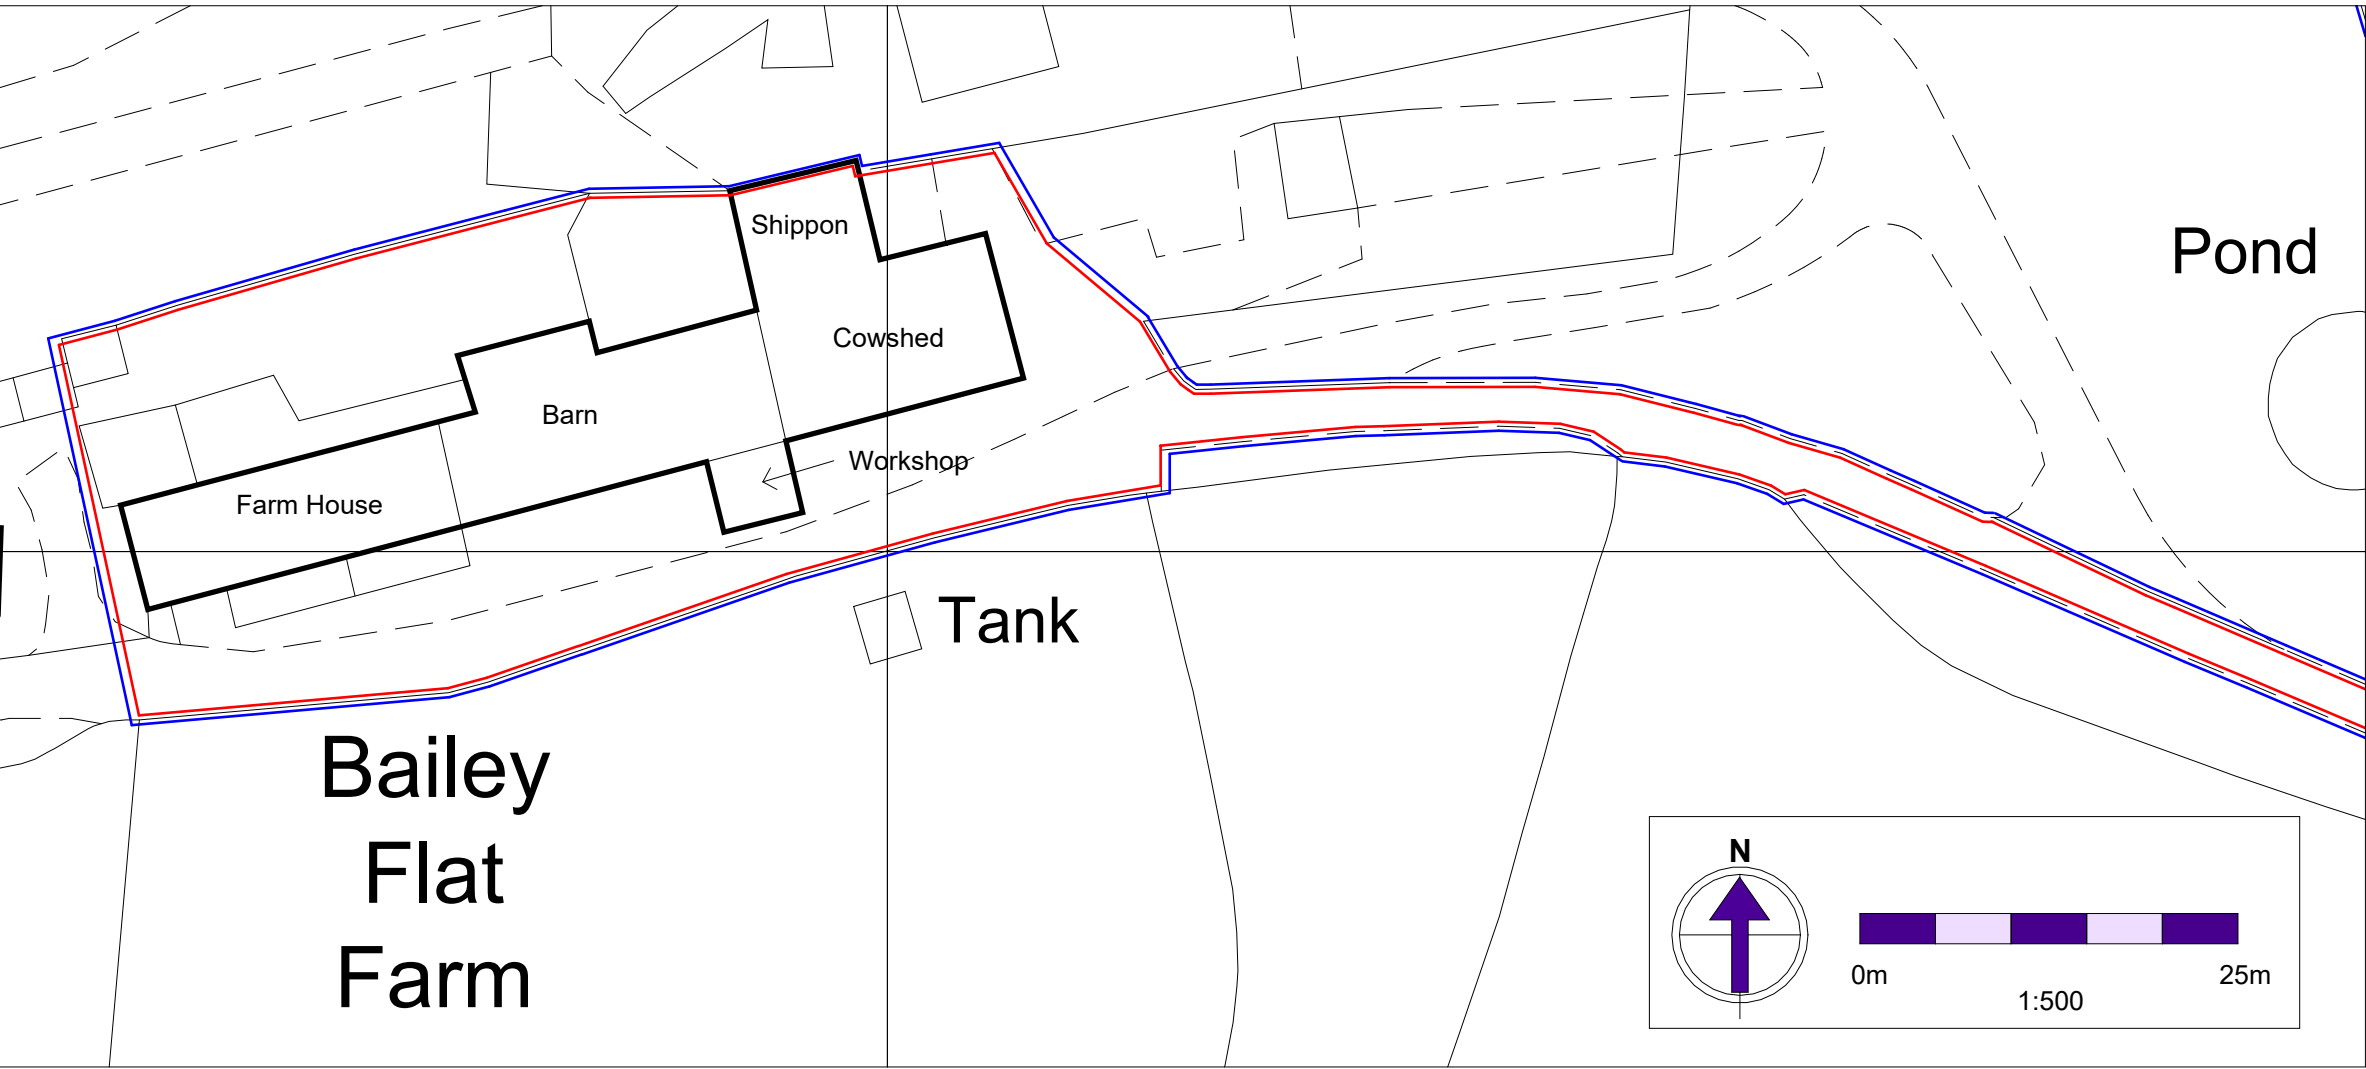

Site plan - existing
1 : 500

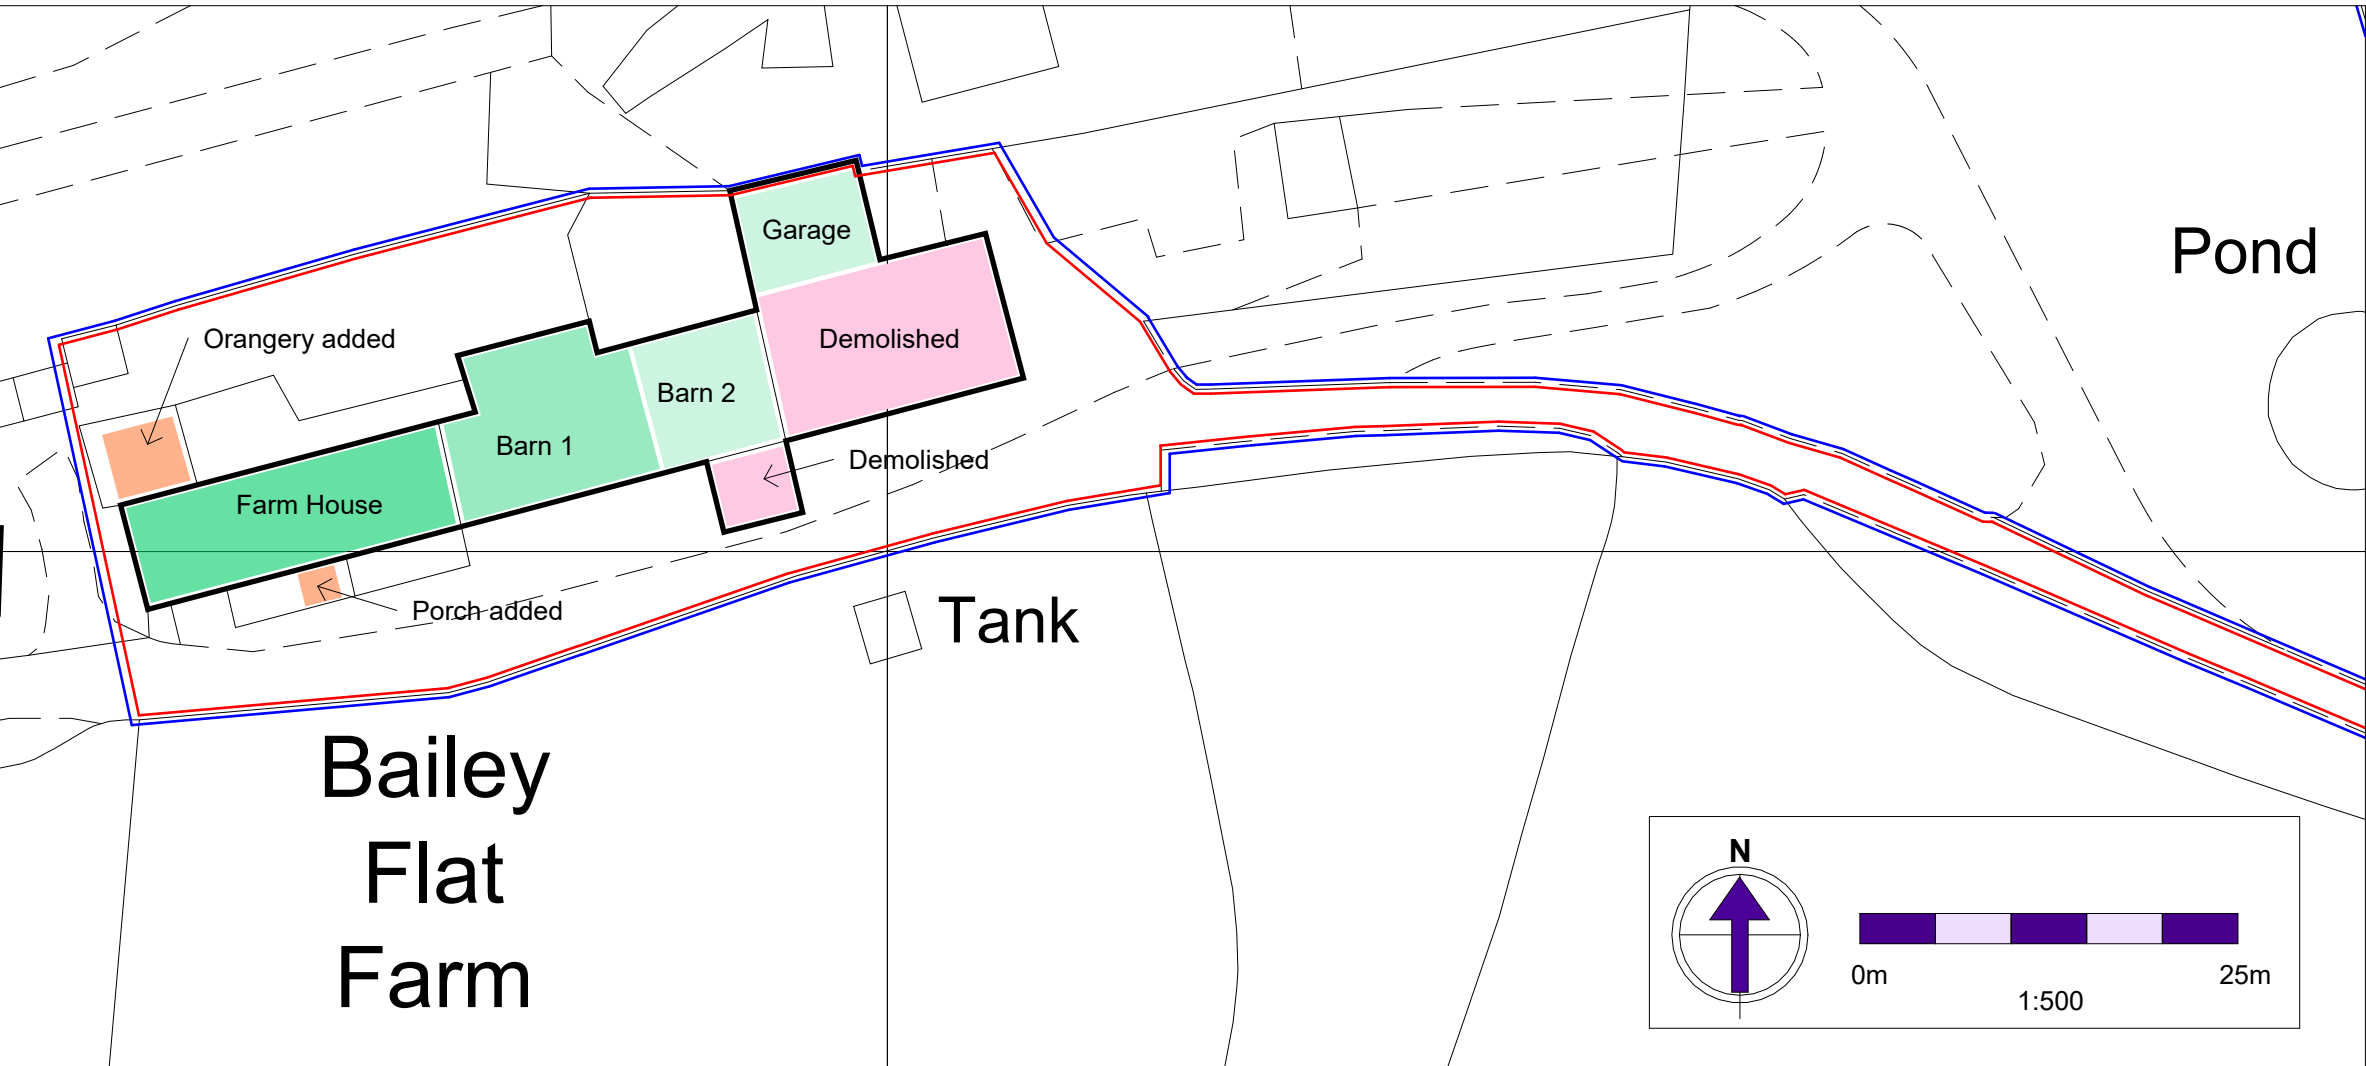

Site plan - proposed
1 : 500

**Bailey Flatt Farm, Redgap Lane,
Buxton. SK17 7JG**

Drawing Title
Location and site plans

Scale @ A2 As indicated	Job Number JVD54
-----------------------------------	----------------------------

Date/Time stamp 03/07/2023 11:47:43	Drafted by GC
---	-------------------------

Client Name
Mr Lucas Frith

Sheet Number

A200