



Bailey Flatt Farm, Redgap Lane,
Buxton. SK17 7JG

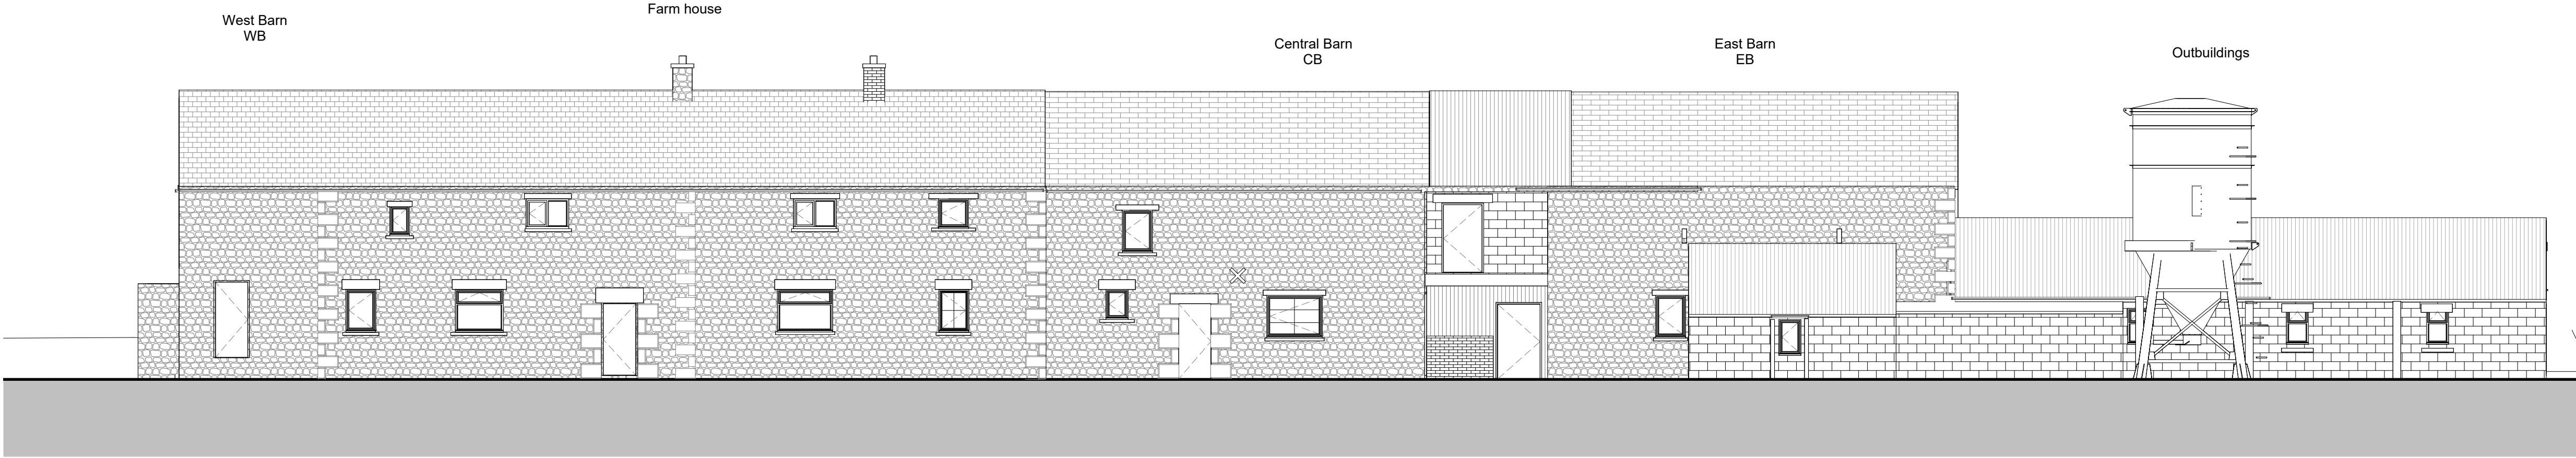


South Elevation - Existing
1 : 100

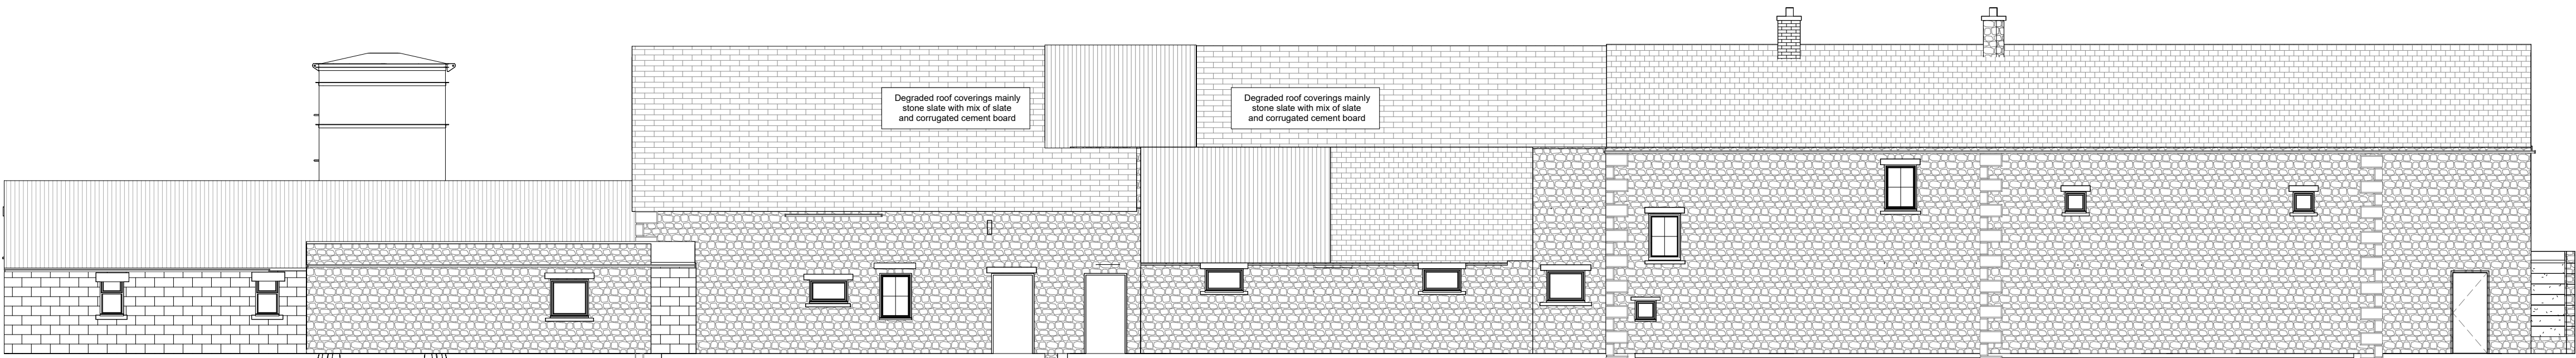


North - Elevation - Existing
1 : 100



East Elevation - Existing
1 : 100

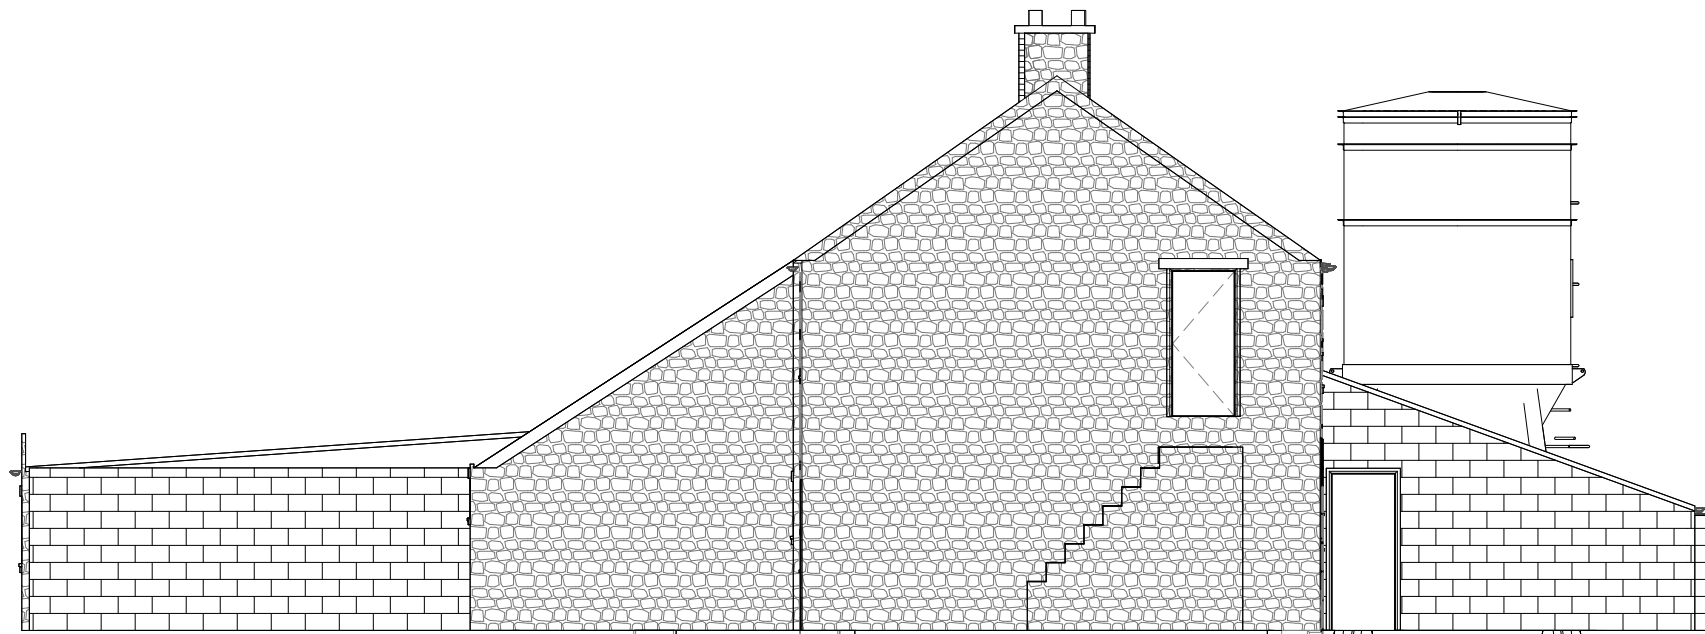

West Elevation - Existing
1 : 100

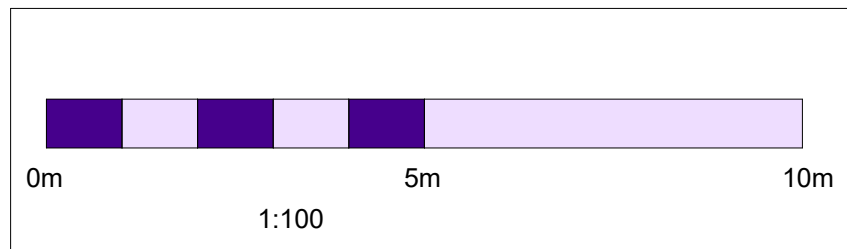

Drawing Title
Existing Elevations

Scale @ A1
1 : 100

Job Number
JVD54

Date/Time stamp
21/06/2023
15:01:10

Drafted by
GC

Client Name
Mr Lucas Frith

Sheet Number

A202

PRINT AT 100% A1 FOR SCALE DRAWING