
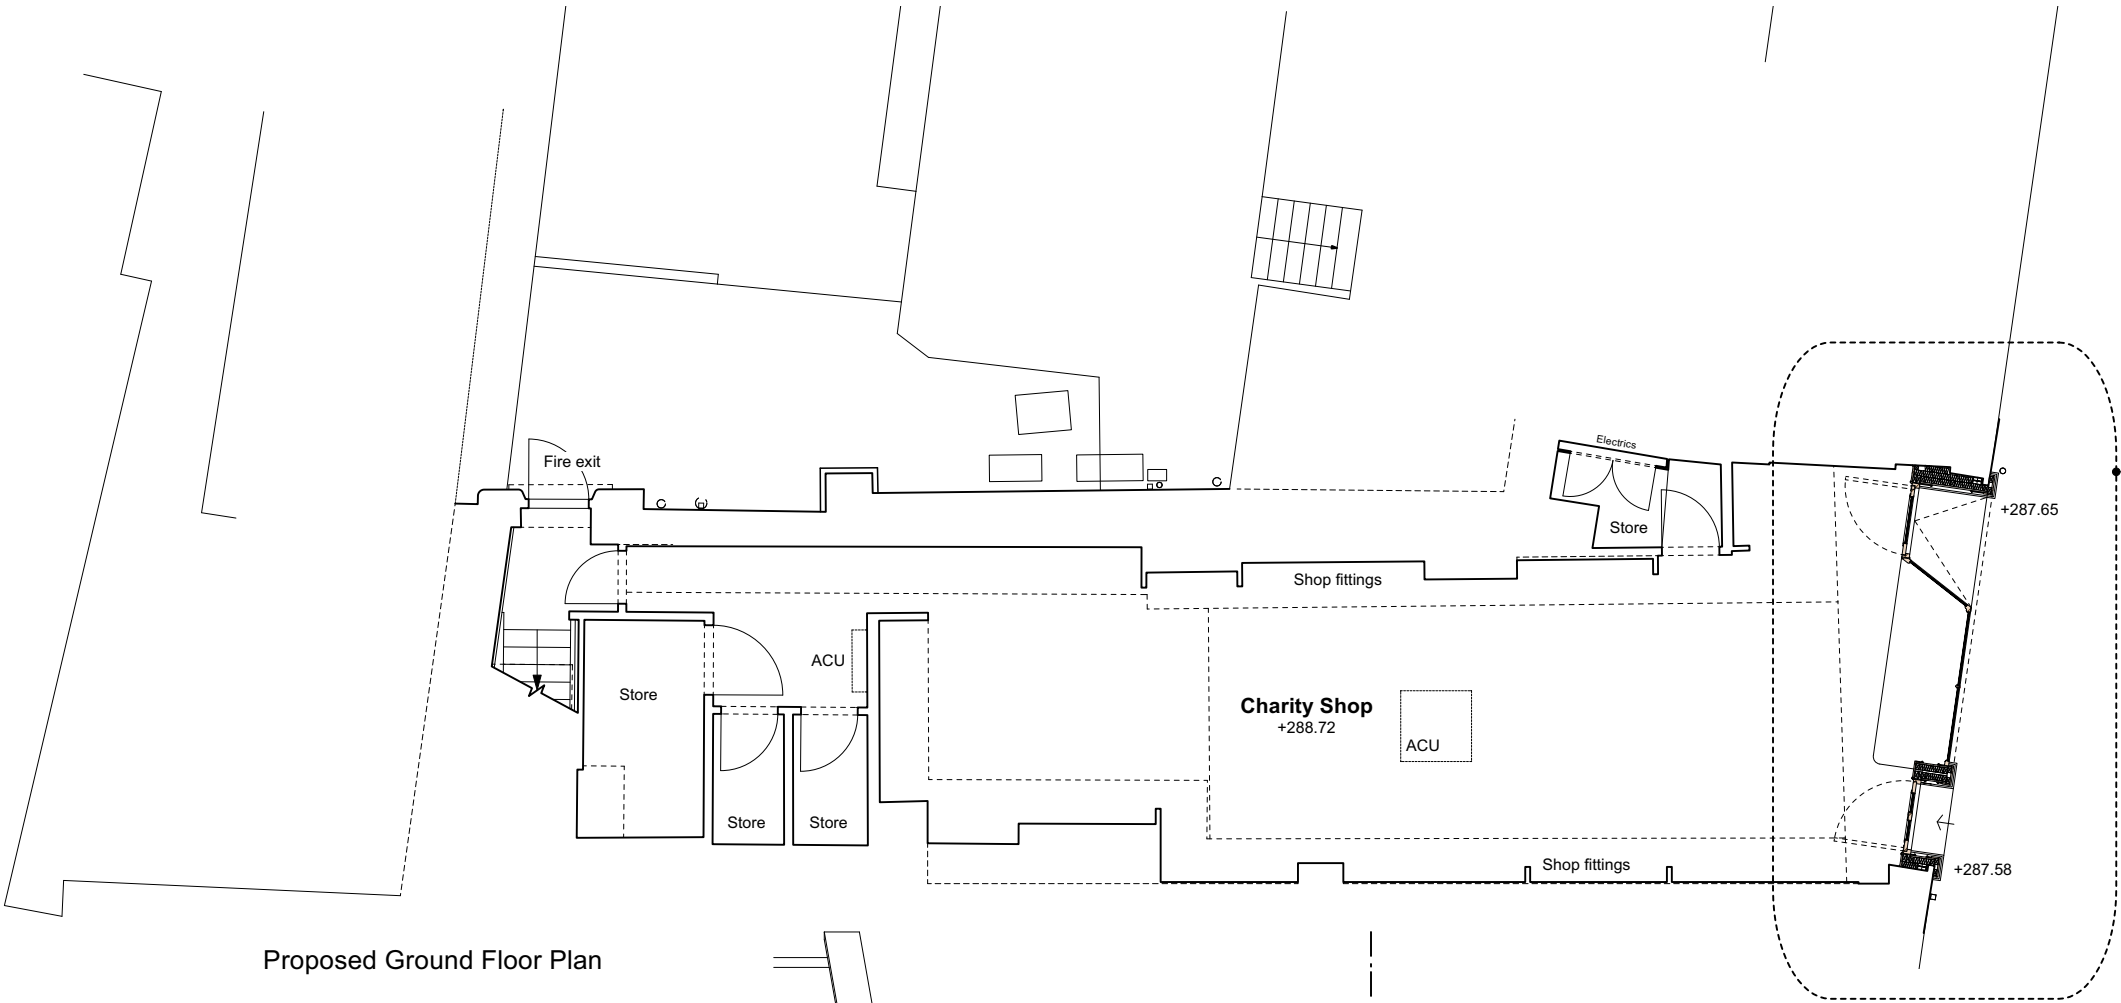



© Darwent Architecture Ltd. This drawing must not be copied or reproduced without consent. Unless marked as such, this drawing should not be used for Tender or Construction purposes. Figured dimensions only are to be taken from this drawing. Contractor to check all dimensions and levels on site prior to commencement and inform architect in writing of any inaccuracies to drawings. All contractors are to be responsible for taking and checking all dimensions relative to their work. All noted dimensions are in millimetres unless stated otherwise. To be read in conjunction with all other consultants' drawings, specifications and schedules. In the event of uncertainty, please consult the Architect.

 

Refer to drawing PL008 for details

Spring Gardens -
Pedestrianised Road

Proposed Ground Floor Plan

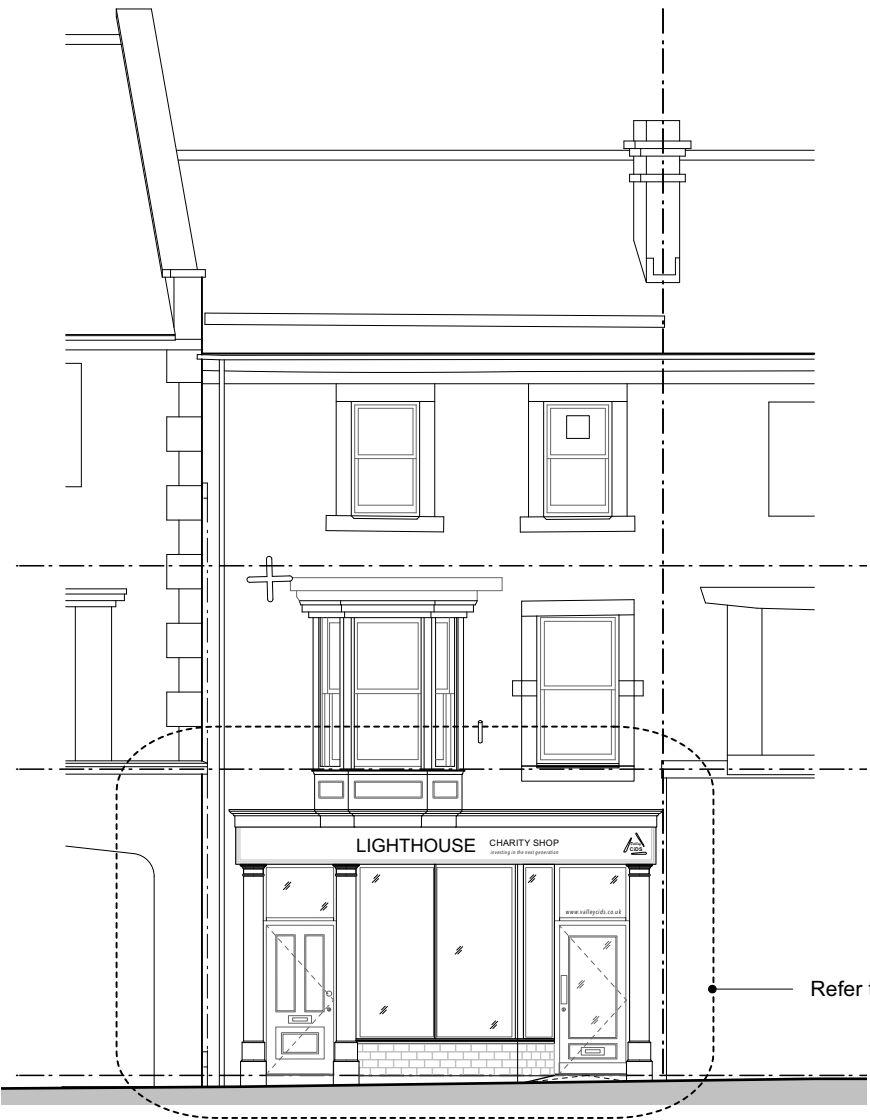

Refer to drawing PL008 for details

Proposed Front Elevation

darwent architecture ltd ©

Trafalgar House, 5-7 High Lane, Chorlton-Cum-Hardy, Manchester, M21 9DJ
The Island, Castleton, Hope Valley, Derbyshire, S33 8WN
info@darwentarchitecture.co.uk
Company number: 8246259

t (0161) 8813031
t (01433) 695560

PROJECT 70-72 Spring Gardens, Buxton SK17 6BZ			
CLIENT Philip Bradbury			
DWG. NO. 428_ PL007	Proposed Ground Floor Plan and Elevation	REVISION -	DRAWN BY AF
DATE June 2023		ISSUE Planning Issue	SCALE 1:100@A3